


Pld Stamp: G:\Estates_P\John Garside - Basement fire exit.docx05 Drawings & Specifications2 Existing Site Planning

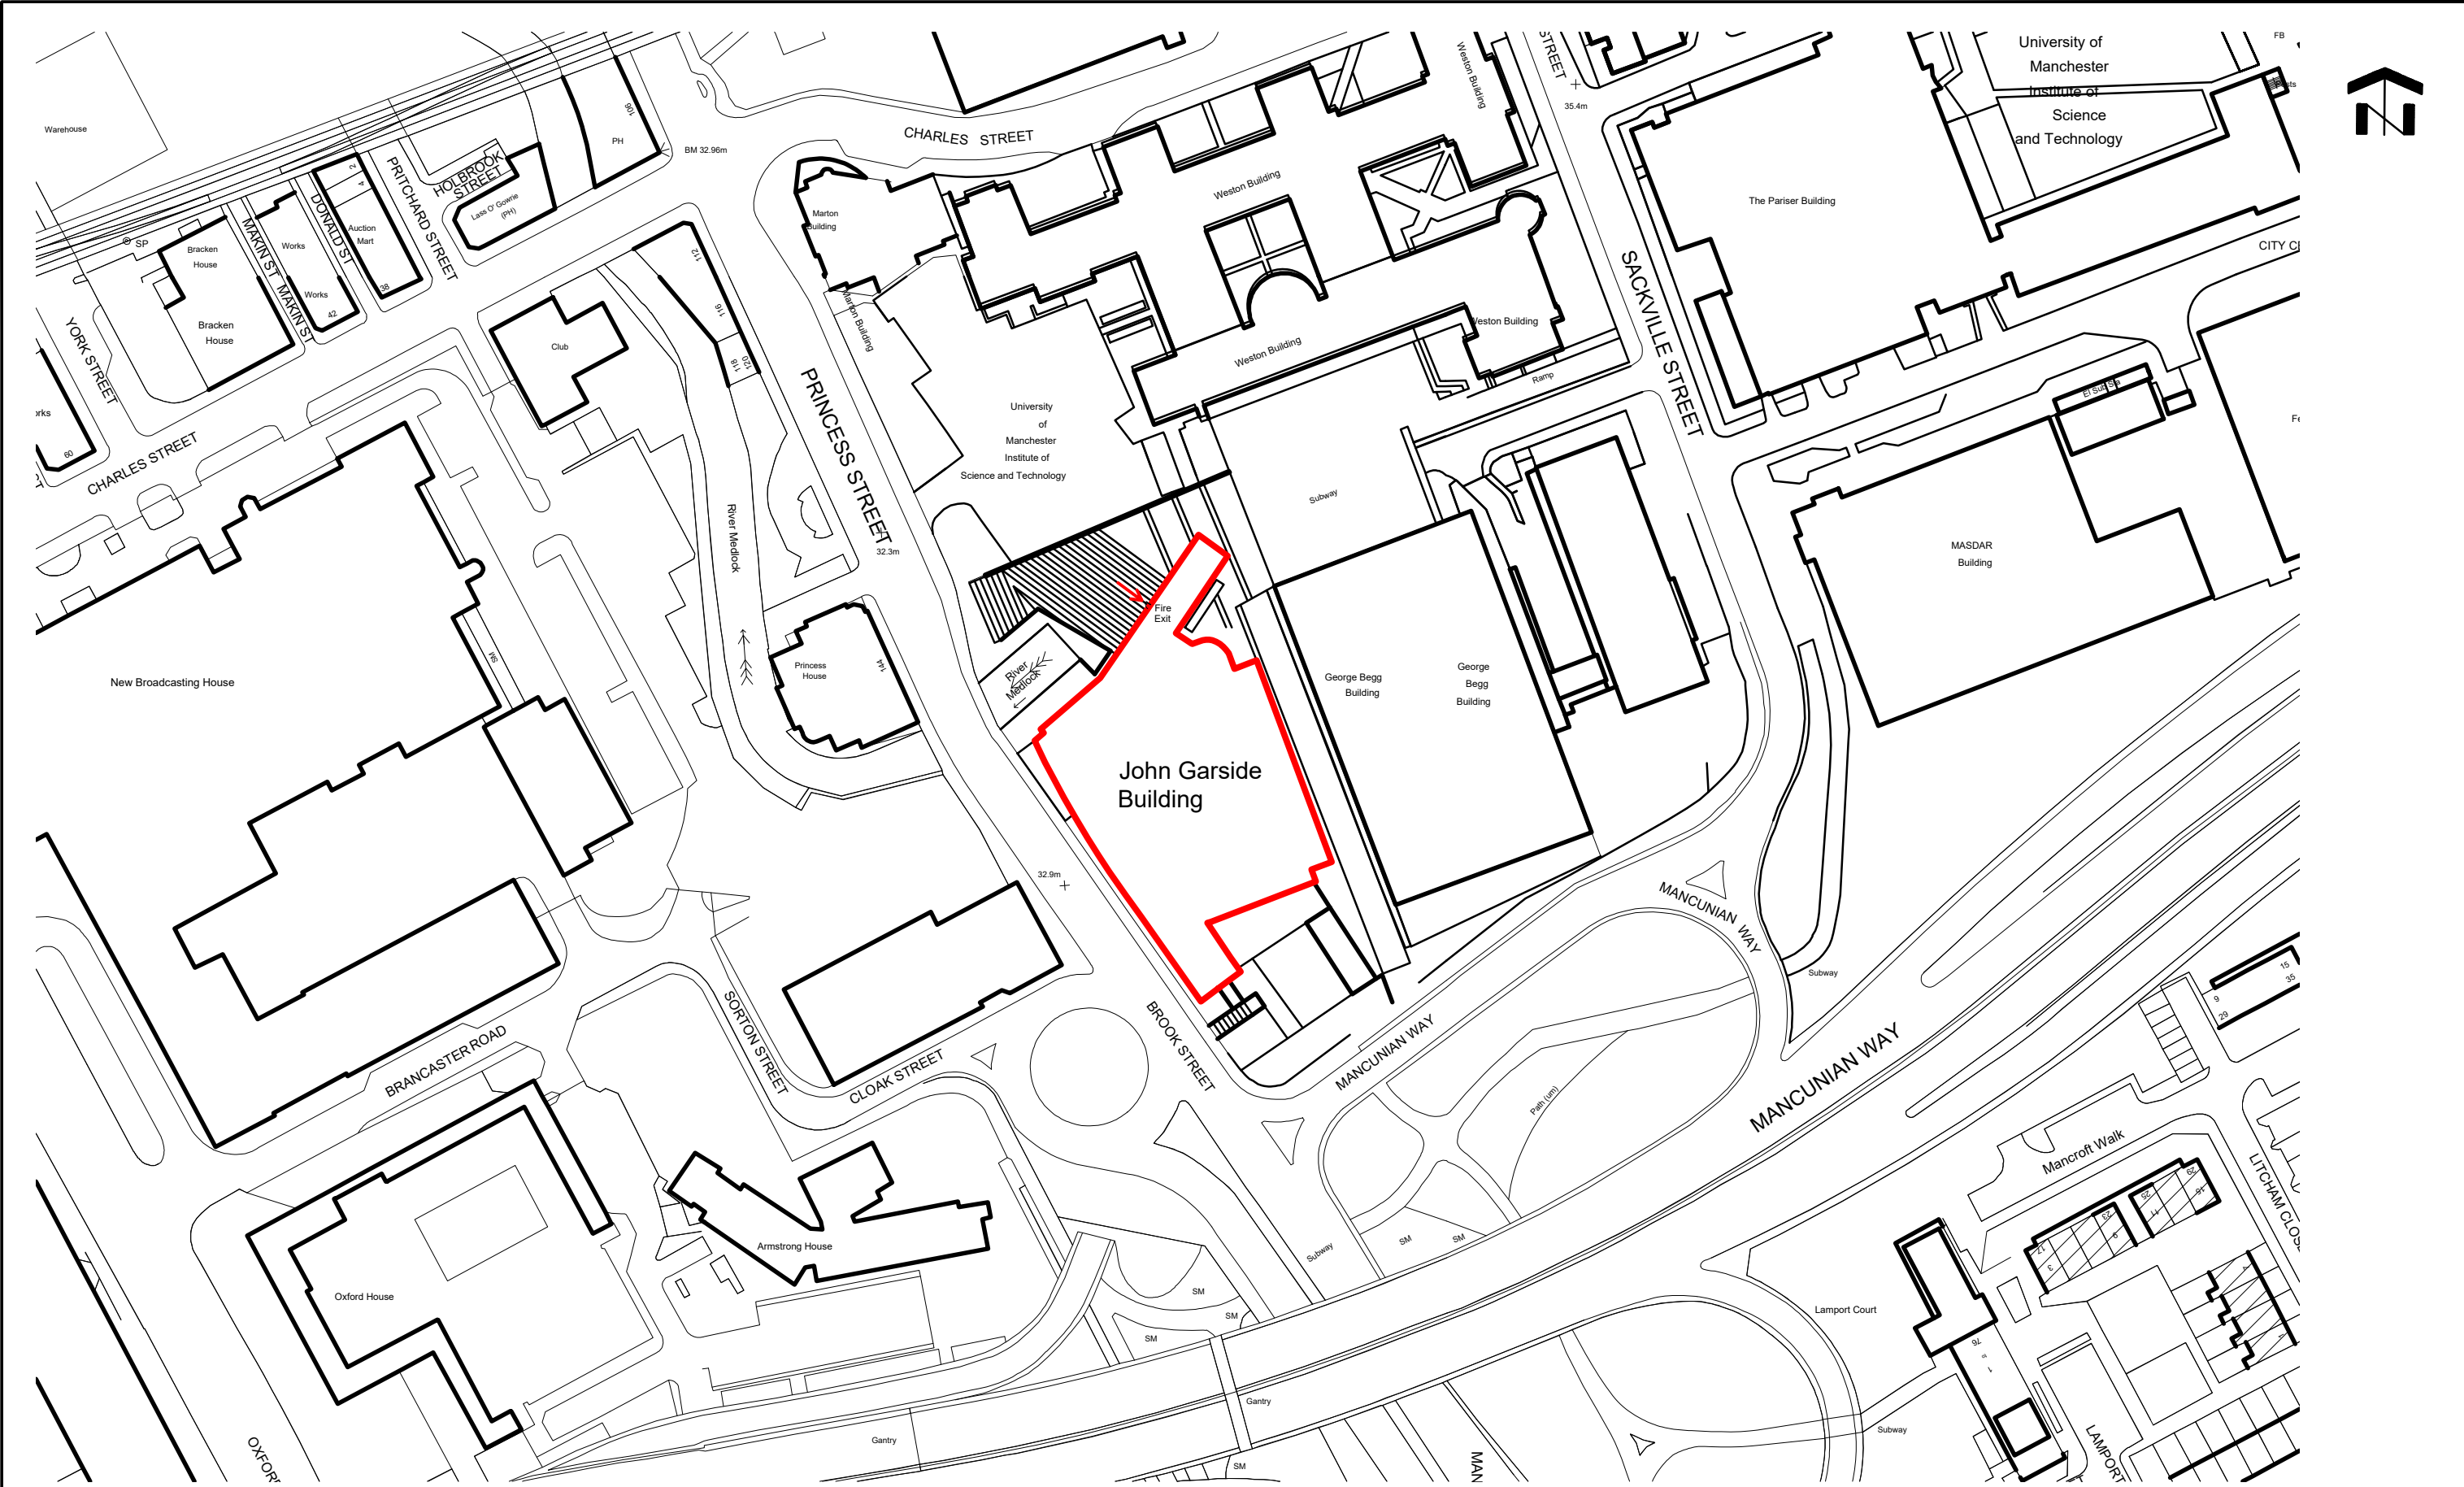

MANCHESTER

1824

The University of Manchester

Directorate of Estates and Facilities
Beyer Building
The University of Manchester
Oxford Road, Manchester
M13 9PL

NOTES

1. DO NOT SCALE FROM THIS DRAWING.

2. ALL MEASUREMENTS ARE IN MILLIMETRES UNLESS STATED OTHERWISE.

3. THIS DRAWING IS TO BE READ IN CONJUNCTION WITH THE SPECIFICATION AND ALL RELEVANT ARCHITECTURAL, ELECTRICAL, MECHANICAL AND STRUCTURAL DRAWINGS.

4. © UNIVERSITY OF MANCHESTER. THIS DRAWING MUST NOT BE REPRODUCED WITHOUT PERMISSION.

5. DIRECTORATE OF ESTATES AND FACILITIES TO BE NOTIFIED OF ANY DISCREPANCIES.

Drawing Status			
PLANNING			
Project			
FIRE EXIT DOOR			
Site Name			
SACKVILLE STREET			
Sub Site Name			
-			
Rev	Description	Rev	By
			Chkd
			Auth

Building Name			
JOHN GARSIDE			
Drawing Title			
SITE LOCATION PLAN			
PM	Drawn	Checked	Authorised
-	-	-	-
Scale @ A3	Date	Date	Date
1:1250	-	-	-
Drawing No.		Revision	
160AA-8442-A001		-	

Building No.	
160AA	
Drawing Title	
SITE LOCATION PLAN	
PM	Drawn
-	-
Scale @ A3	Date
1:1250	-
Drawing No.	Revision
160AA-8442-A001	-