



All dimensions are to be checked on site. This drawing shall not be scaled to ascertain dimensions.

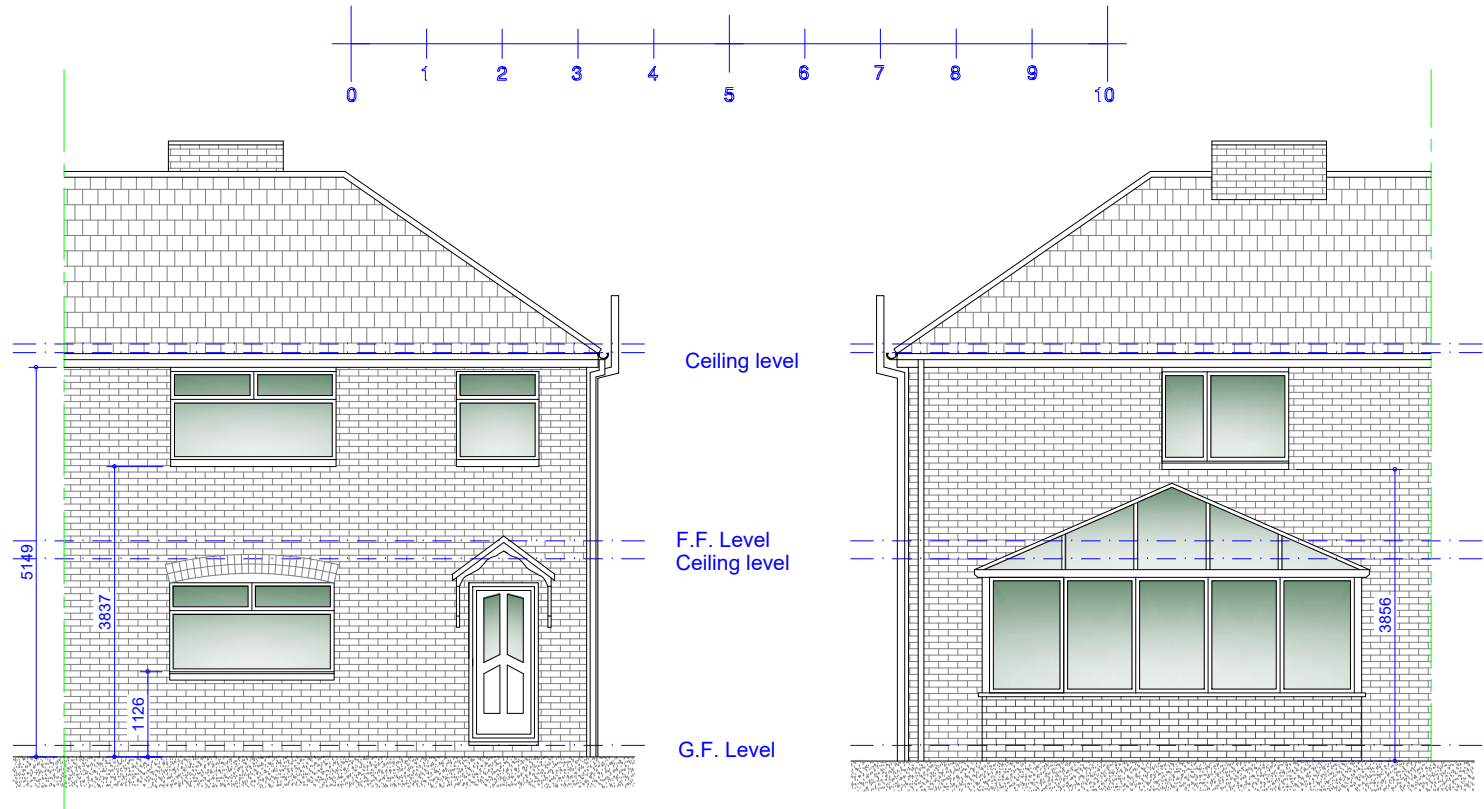

Existing Front Elevation
Scale 1:100

Existing Rear Elevation
Scale 1:100

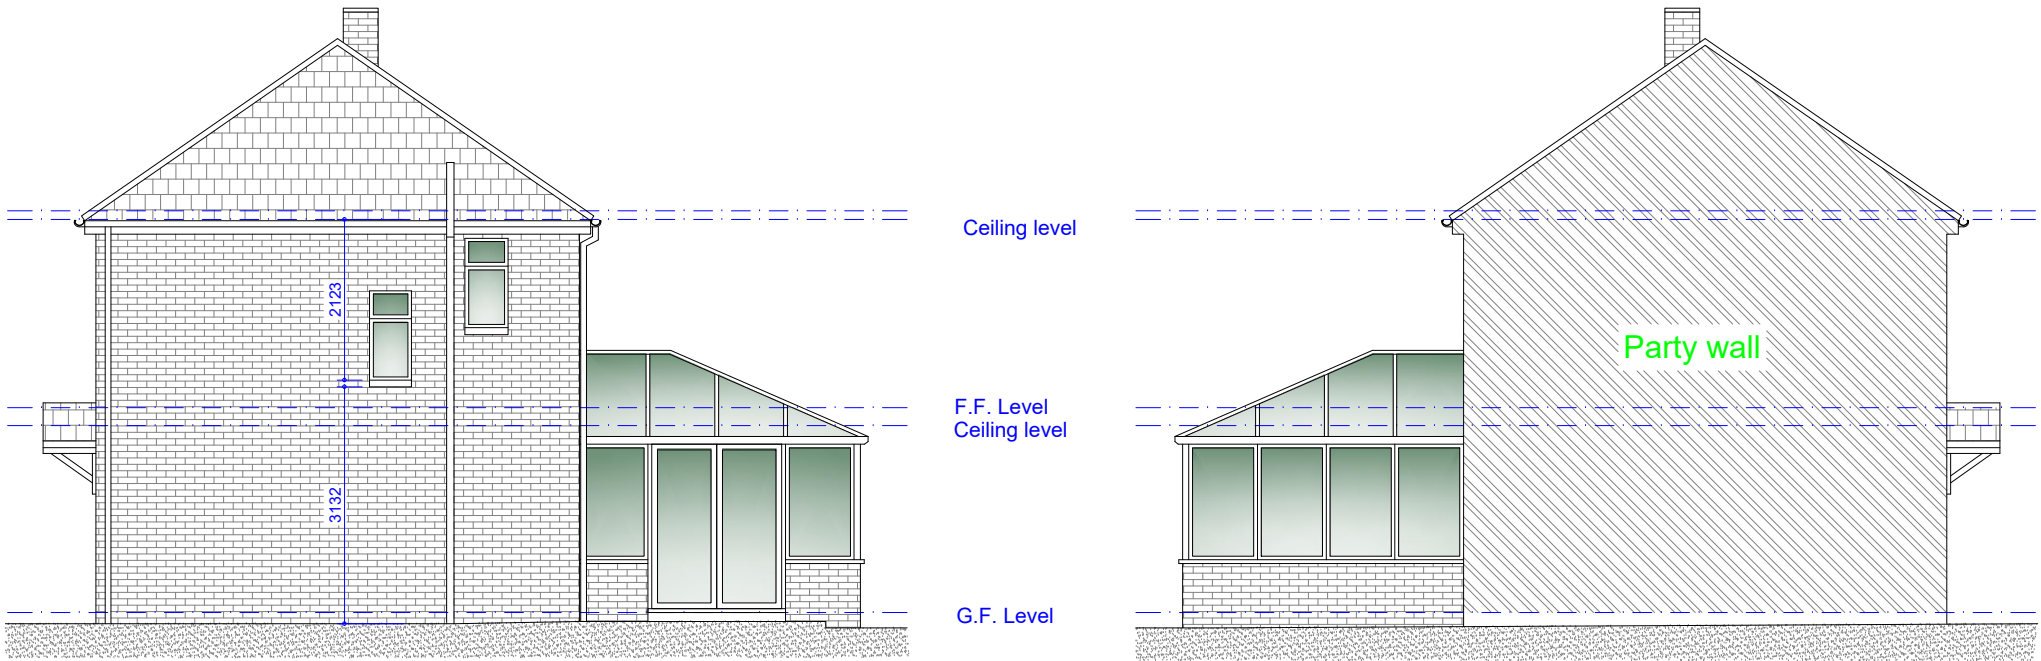

Existing R/H Side Elevation
Scale 1:100

Existing L/H Side Party Wall Elevation
Scale 1:100

Rev	Date	Description
-----	------	-------------

Issued For : INFORMATION PURPOSES ONLY		
--	--	--

Client		
--------	--	--

Mrs. Samar Khadrah		
--------------------	--	--

Project		
7 Yew Tree CresFallowfield, Manchester M14 7DL Proposed single storey rear, two storey side and rear extensions and front porch.		

Scheme - Drawing Title		
Existing Elevations.		

02	Date	25.01.23
Drawing No.	Revision	Scale
		1:100 @A3



Plans To Build It Ltd
Tel: 0161 728 5730
Mob: 07741175755
www.planstobuildit.com