

- Legend

Level Difference

> ^{up} 240mm

Sloping Ceiling Direction

SC

Ceiling Height

(2777)

Cill and Head Heights

C | 772
H | 1428

Rainwater Pipe Position

RWP

Soil and Vent Pipe Position

SVP


SVP Position above or below

SVP

Beam / Soffit

Boiler Location

Meter Location

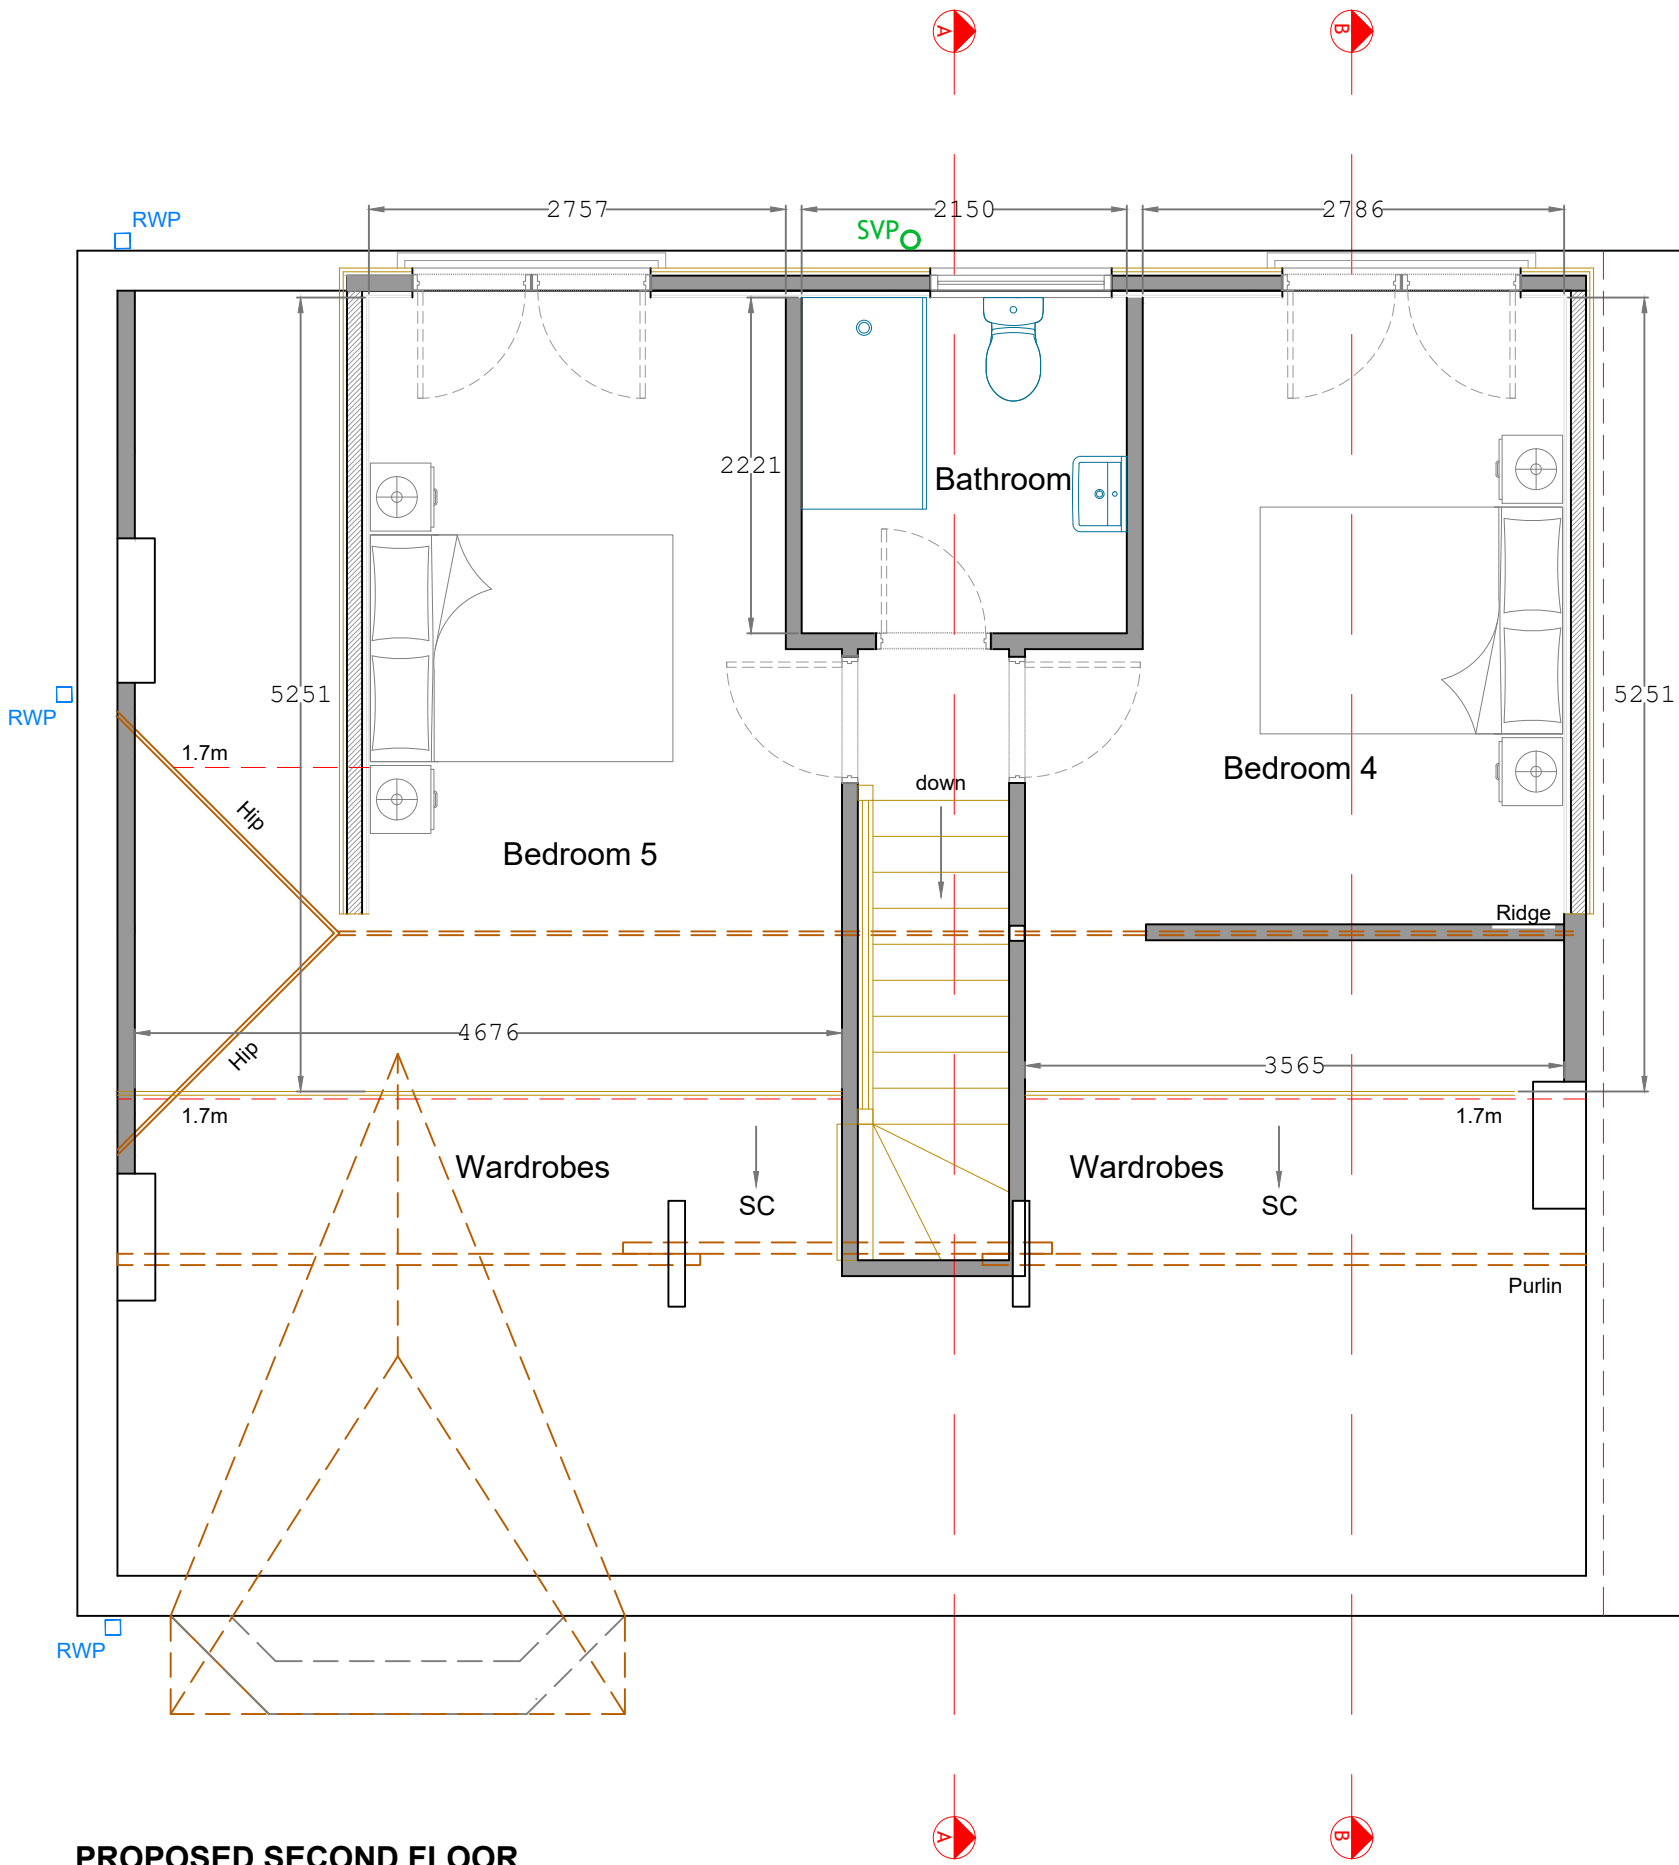

EDIFICE Building Consultants Limited
email: nick@edificebc.co.uk mobile: 07917125231
Architecture Project Management Consultancy
All levels and dimensions must be checked on site by contractor prior to commencement of works. Any variations must be reported to Edifice BC Ltd.
All information herein is the copyright of Edifice BC Ltd. Copying in full or in part is forbidden without the written permission from Edifice BC Ltd.

PROJECT Proposed Development at: 22 Darley Avenue Didsbury Manchester	DRAWING TITLE Proposed Second Floor Plan Planning	CLIENT Mr and Mrs Gedge	DATE Jan '23	DRAWING No 826-3.03	REV A
			DRAWN BY NH		
			SCALE 1:50@A3		