


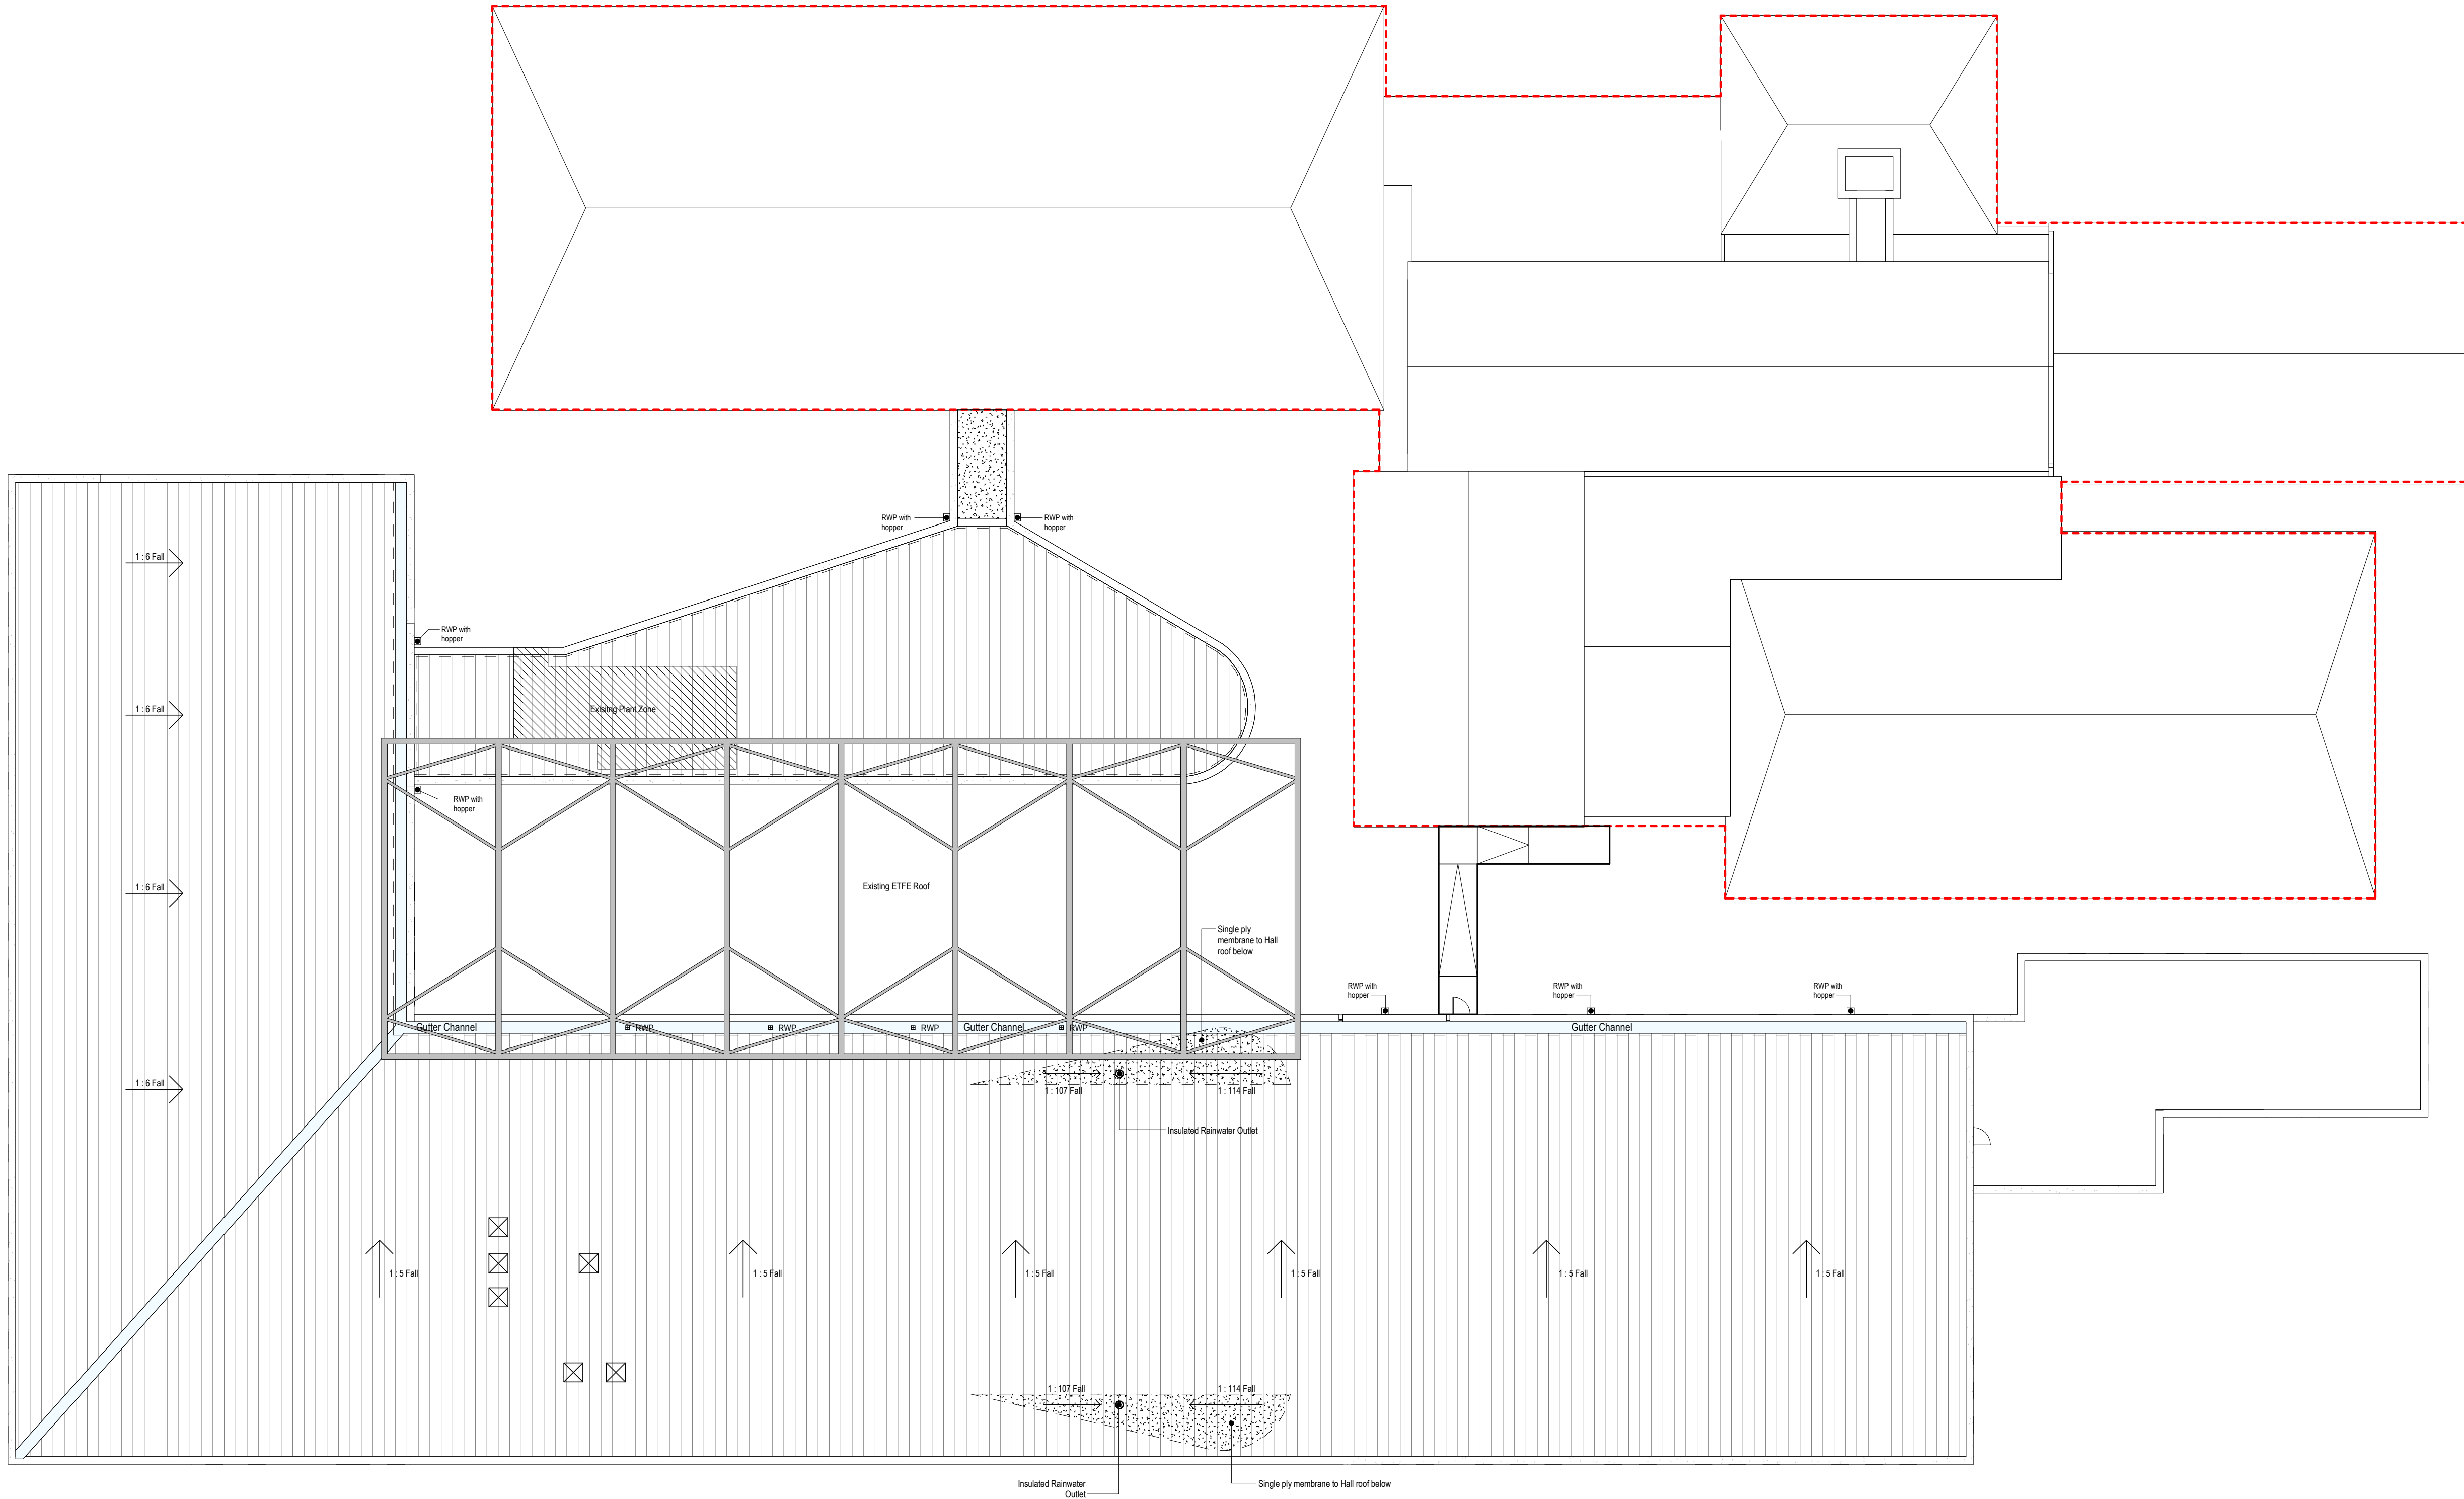

Notes:

- This drawing is copyright.
- Do not scale dimensions from this drawing.
- This drawing is to be read in conjunction with all other relevant drawings.
- All discrepancies on this drawing are to be reported to the architect.
- Do not modify any element of this drawing.
- Use drawing only for purpose(s) issued.
- This drawing may contain colour.

Scale Bar

0 2m 6m 10m

Scale: 1:200

North Point

Key Plan

Hazard

HAZ-xx

To warn of significant hazards or information that is unusual

To be read in conjunction with all other consultant's information

Refer to CDM Schedule XXXX-IBI-WB-XX-SH-A-200-XXXX

The following external model files are included within this drawing:

No Survey information is available to these existing buildings

Aluminium Standing seam roof

Single Ply membrane roof

P01	17/03/23	RIBA Stage 3 Issue	AJ	EA
Rev	Date	Revision Notes	Drawn	Review

Logos

**Intelligence
Buildings
Infrastructure**

www.ibigroup.com

Project

Dixons Newall Green Academy

Drawing Title

Existing Roof Plan

Job Number	Date	Security Classification	Drawn By
142037	17/03/2023		EA
Scale@A1	Purpose	Reviewed By	CP
As indicated	Suitable for Stage Approval		
Drawing Number	Revision	Suitability	
FS0998-IBI-A-2-RL-D-A-3192	P01	S4	