

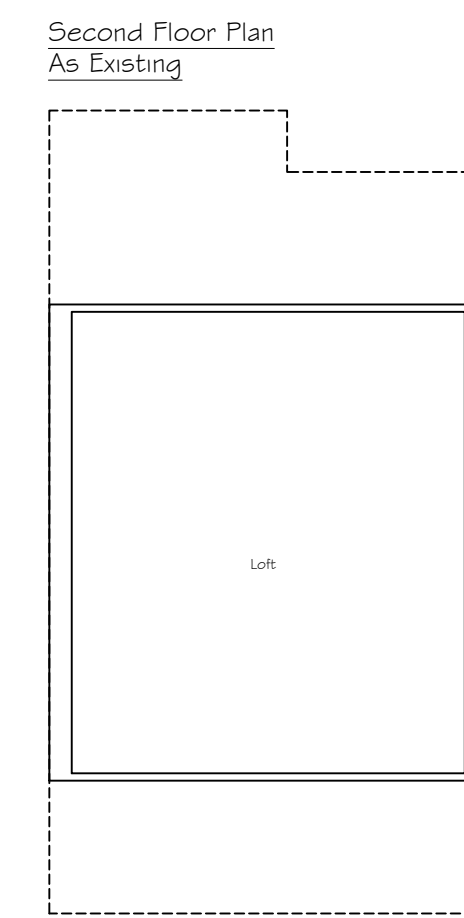
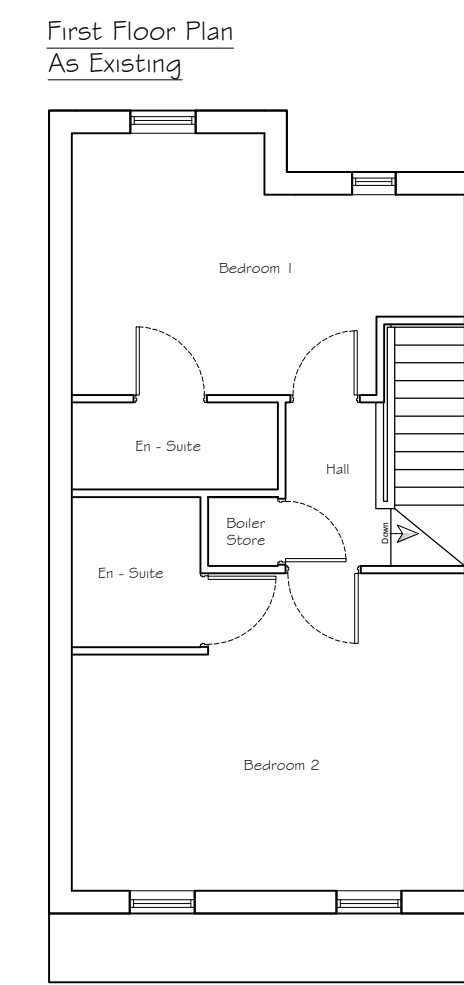
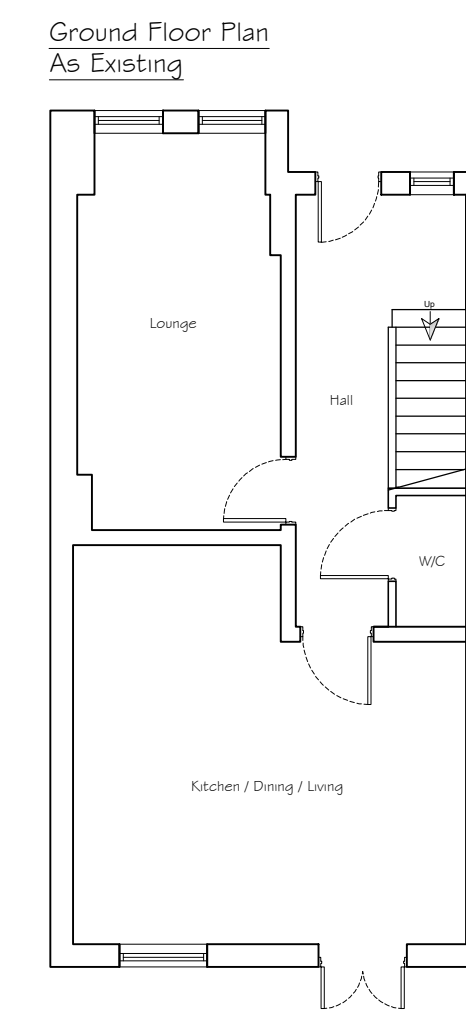


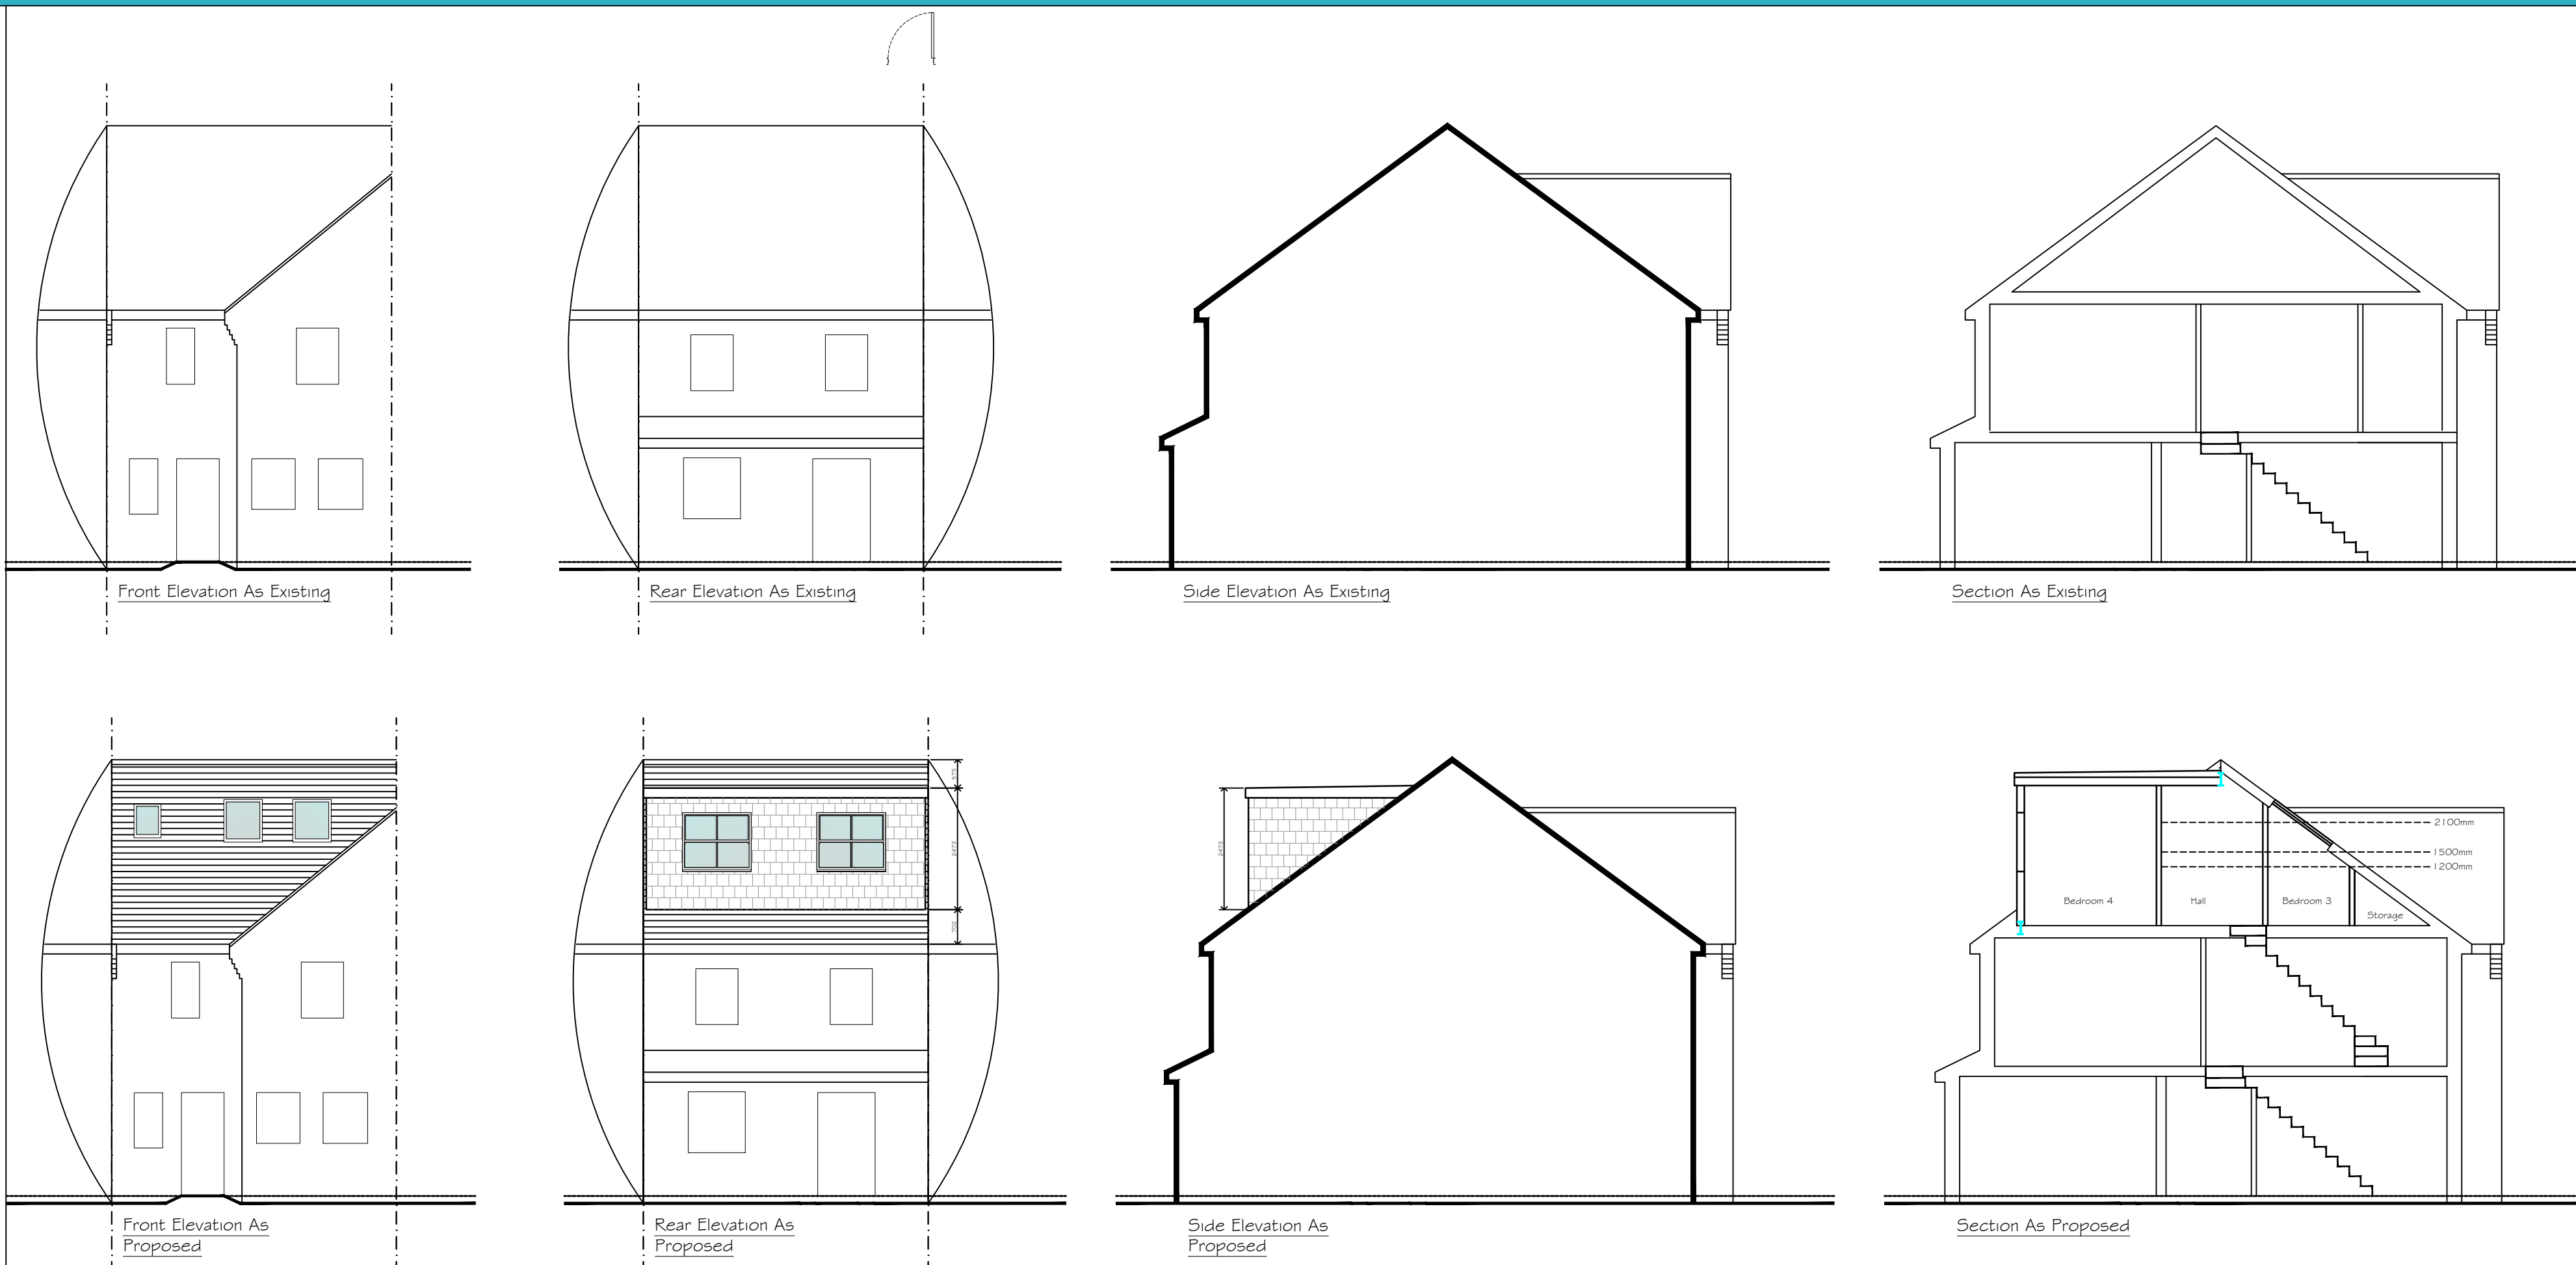


0 0.51m 2m 5m  
1:100


Ground Floor Plan  
As Existing

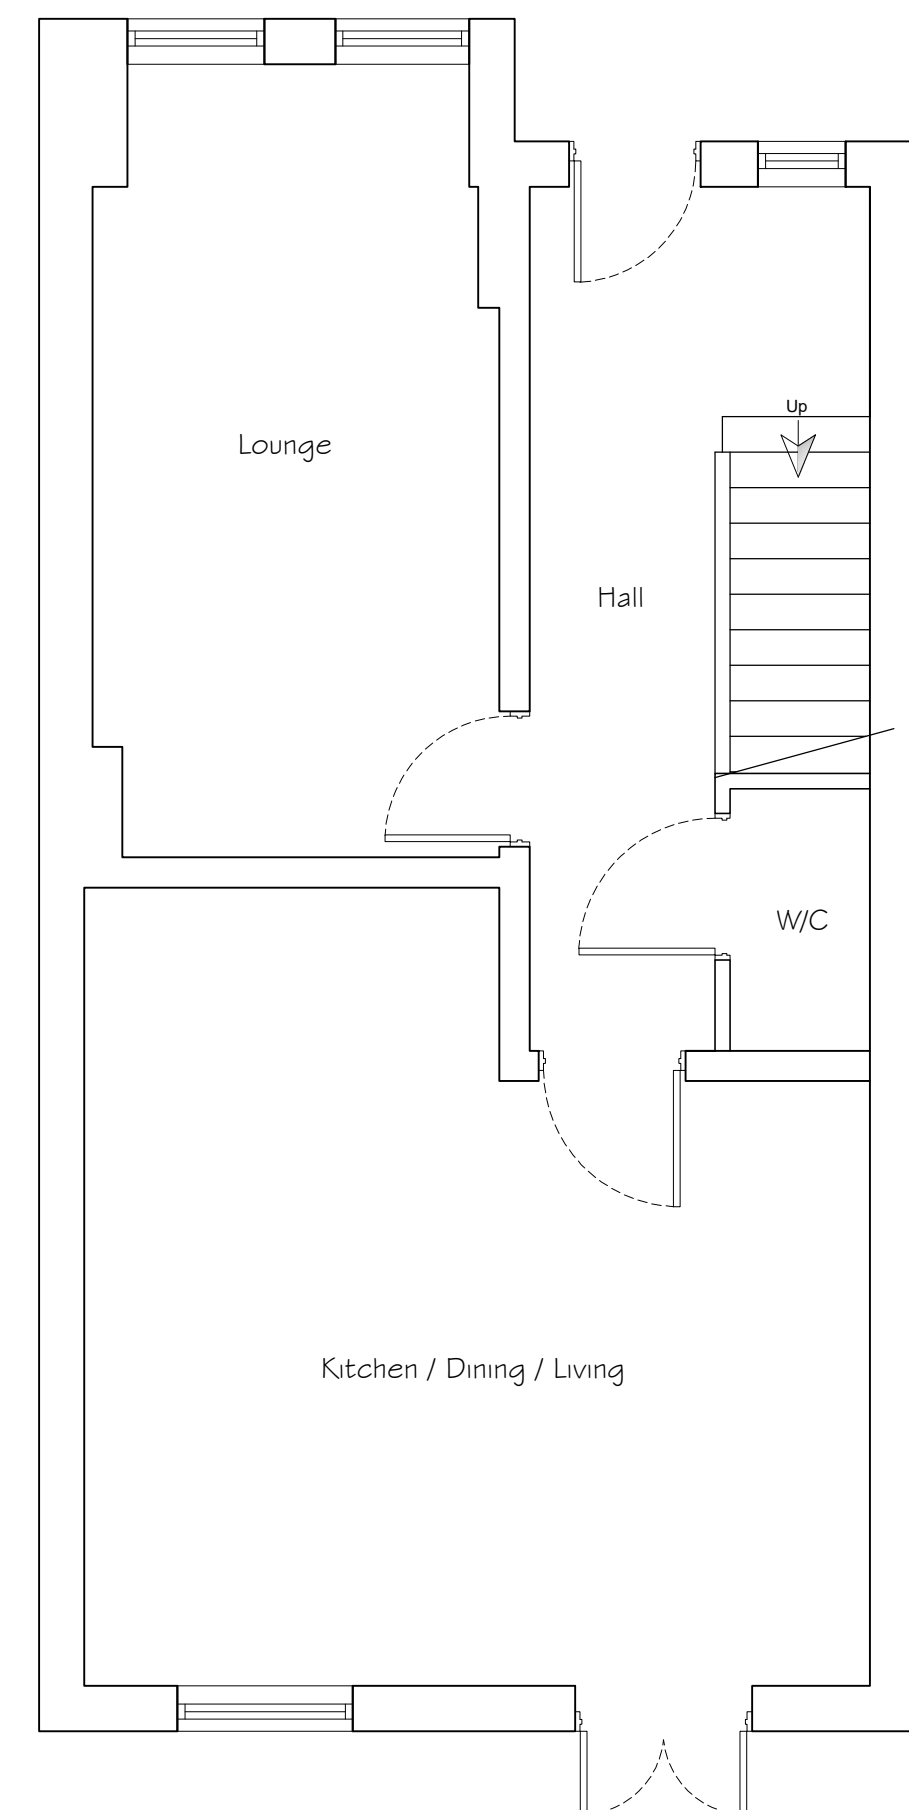

First Floor Plan  
As Proposed

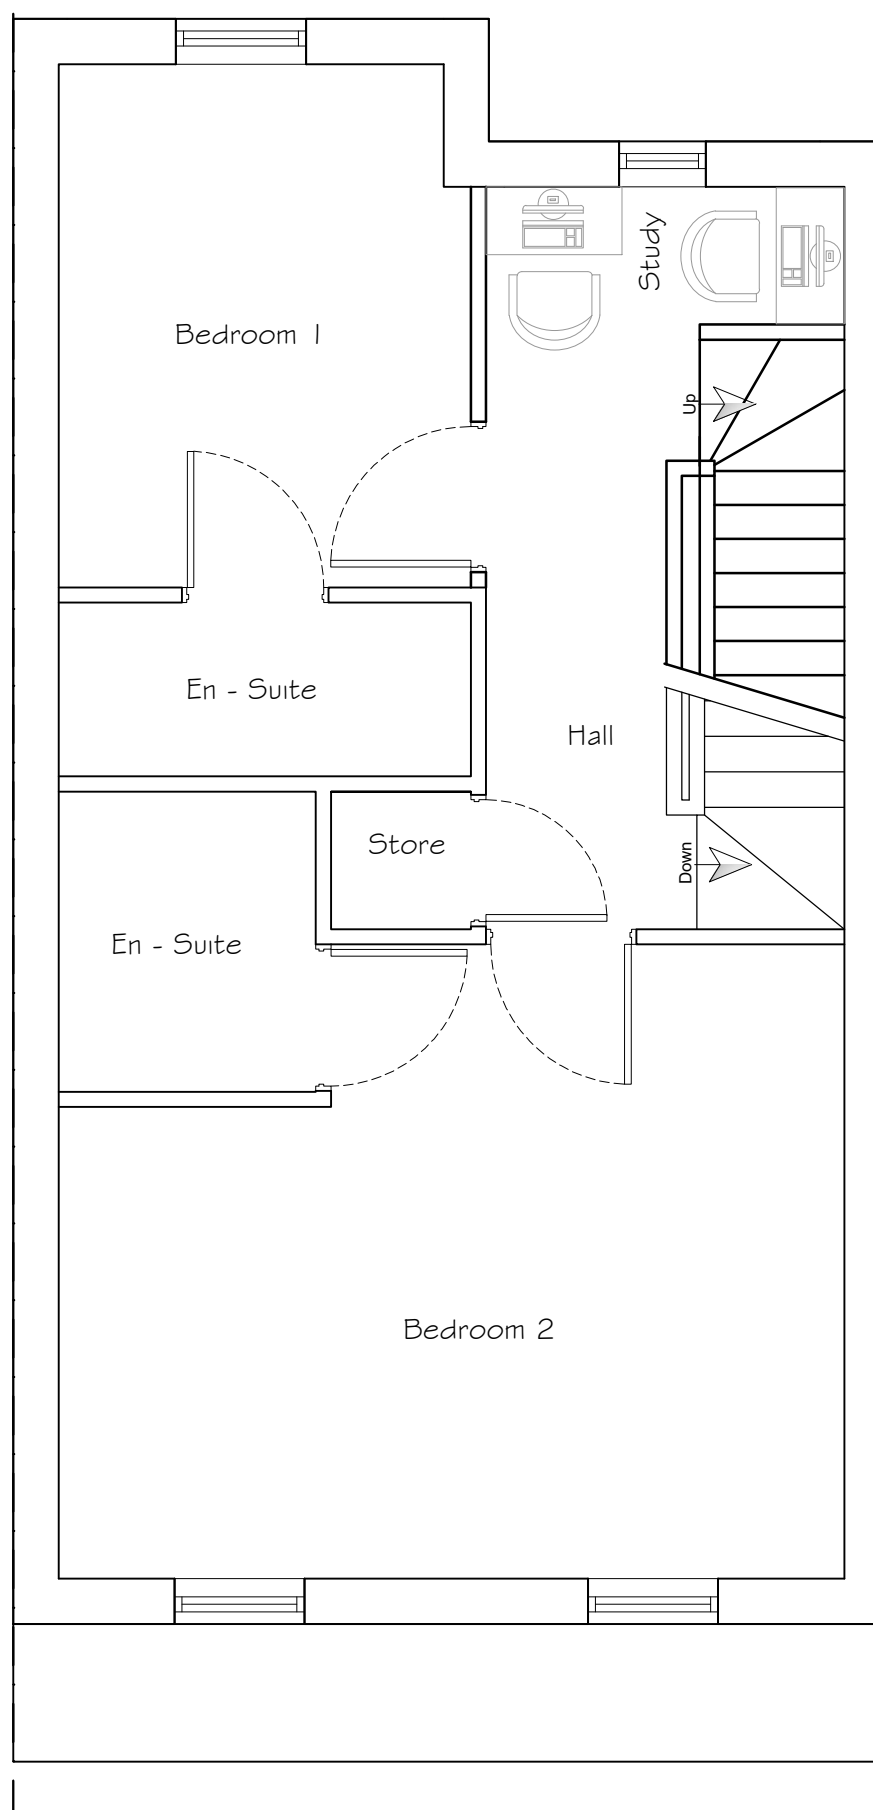

Second Floor Plan  
As Proposed

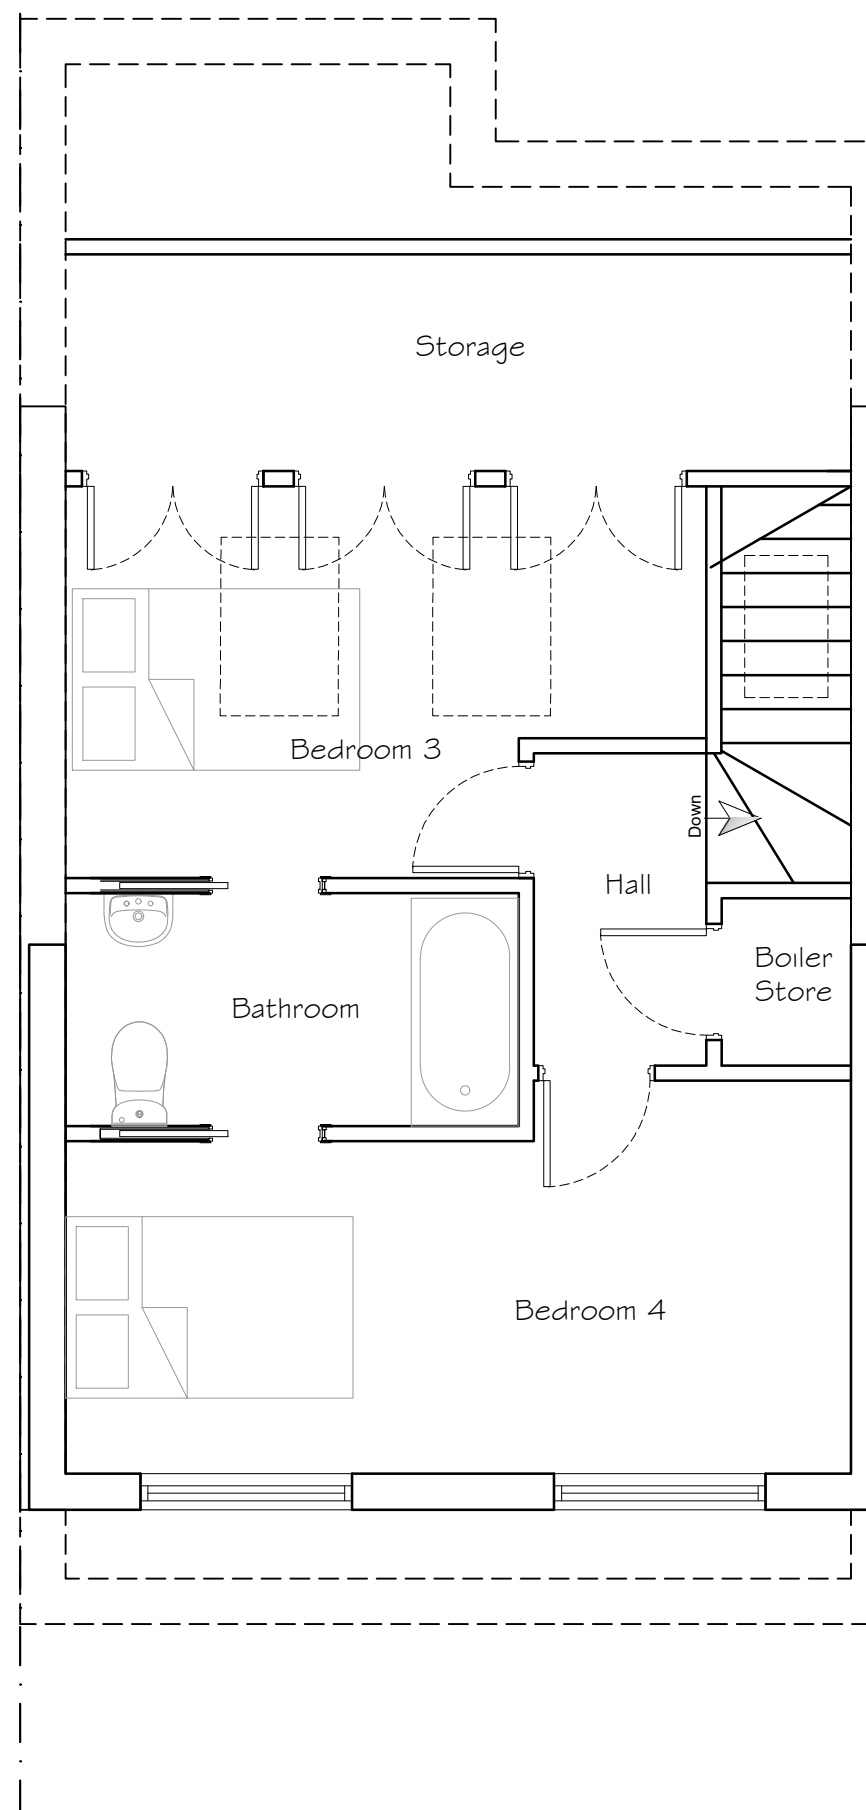

Site Plan as Proposed

0 5m 10m 20m  
1:500

0 0.5m 1m 2m 5m  
1:50

**SYMBOLS, HATCH & LINETYPE KEY**

- WARNING SIGNIFICANT HAZARD OR INFORMATION WHICH IS USEFUL
- ACTION (DO)
- AVOID OR REFRAIN FROM (DON'T)
- ON-SITE MEASUREMENTS REQUIRED
- RELEVANT INFORMATION
- STRUCTURAL ENGINEER ITEM
- BUILDING CONTROL ITEM
- BRICK
- BLOCK
- HARDWARE
- GLAZING
- CONCRETE
- SAND
- PROPOSED
- OBSCURE GLASS
- BOUNDARY
- FOUL DRAINAGE
- SW DRAINAGE
- INSULATION
- DPM, DPC, VCL, FLASHING
- STRUCTURAL BEAMS
- DEMOLITION AREAS

| DATE     | NOTES               | BY | REV |
|----------|---------------------|----|-----|
| 04/05/23 | Planning Submission | JR | A   |
|          |                     |    |     |
|          |                     |    |     |
|          |                     |    |     |
|          |                     |    |     |



Phone: 0161 359 5016 Email: info@cka.design www.ckarchitecturalmanchester.co.uk

|                                                  |                                                                                    |                      |           |                |
|--------------------------------------------------|------------------------------------------------------------------------------------|----------------------|-----------|----------------|
| PROJECT TITLE<br>Proposed Dormer Loft Conversion | CLIENT<br>Palmer, Ms Jasmine<br>59 Schuster Road, Rusholme, Manchester,<br>M14 5LX | SCALE<br>Varies @ A1 | CHK<br>-- | DRAWN BY<br>JR |
| DRAWING STAGE<br>Planning                        | PROJECT NUMBER<br>M14-3583                                                         | STAGE<br>PLN         | REV<br>A  | SHT<br>001     |
| SHEET TITLE<br>Plans Sections & Elevations       |                                                                                    |                      |           |                |