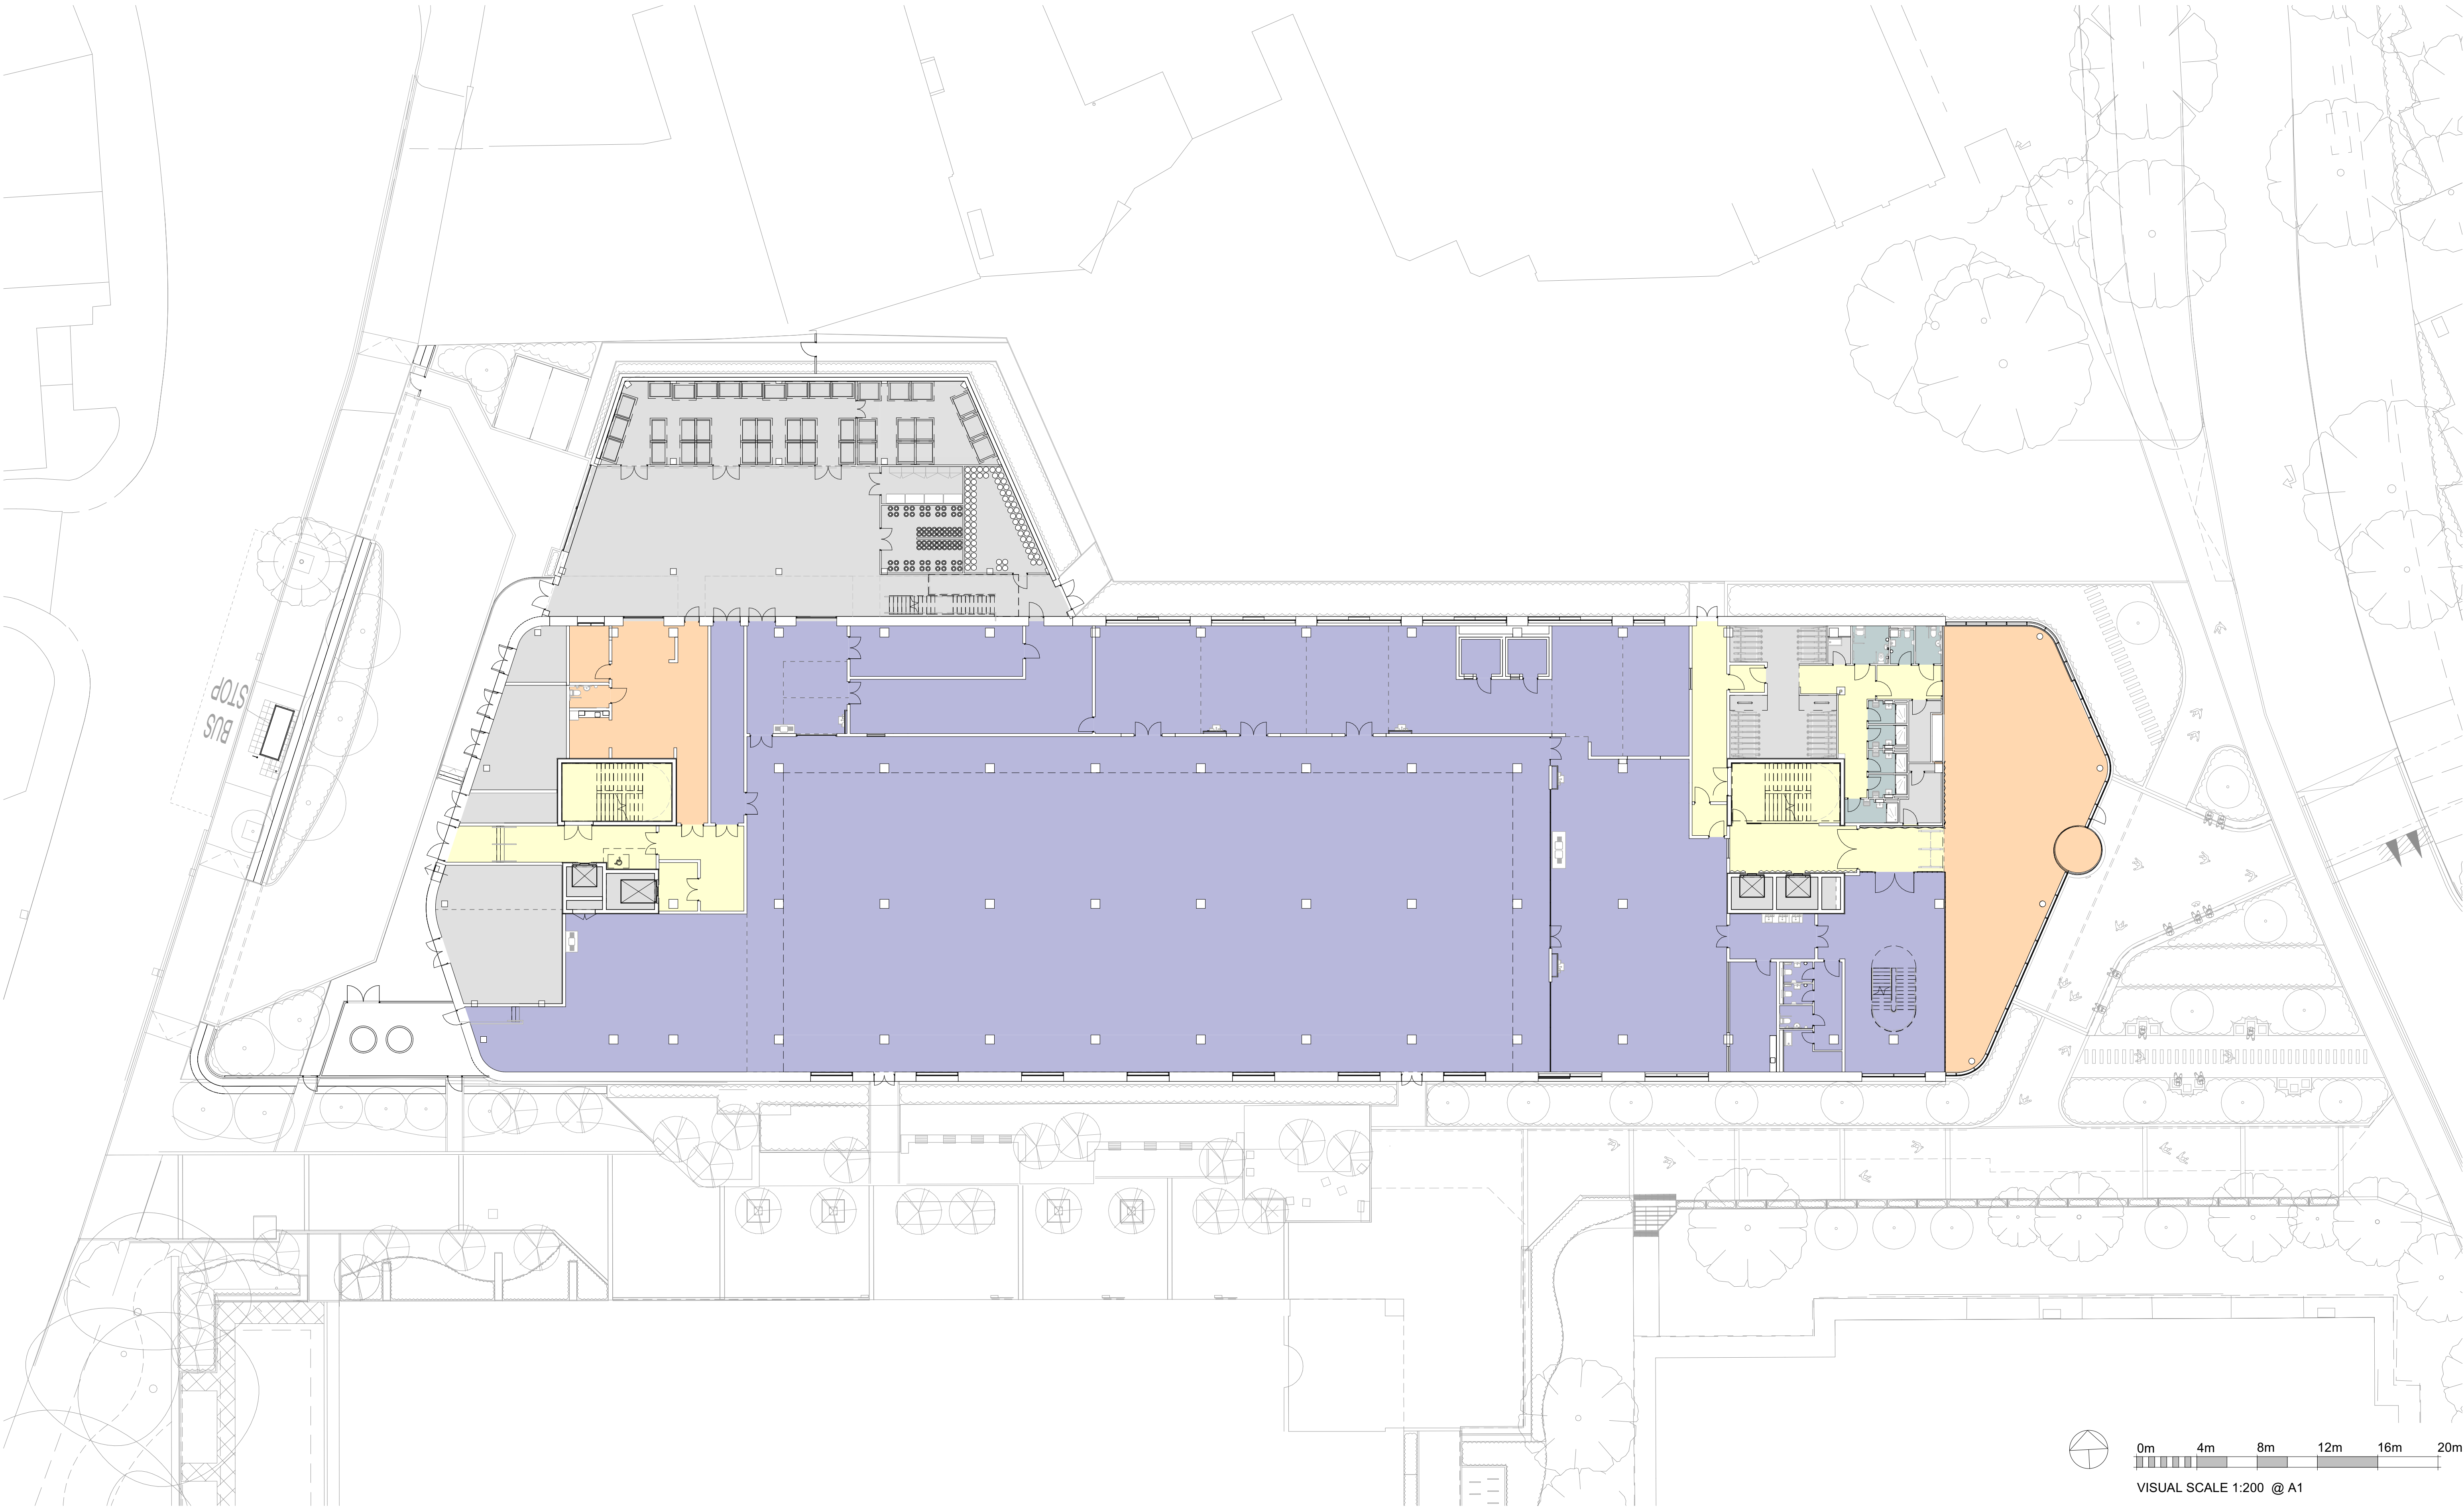


VISUAL SCALE 1:200 @ A1

BUILDING DESIGN PARTNERSHIP SHALL HAVE NO RESPONSIBILITY FOR ANY USE MADE OF THIS DOCUMENT OTHER THAN FOR THAT WHICH IT WAS PREPARED AND ISSUED.
ALL DIMENSIONS SHOULD BE CHECKED ON SITE.
DO NOT SCALE FROM THIS DRAWING.
ANY DRAWING ERRORS OR DIVERGENCIES SHOULD BE BROUGHT TO THE ATTENTION OF BUILDING DESIGN PARTNERSHIP AT THE ADDRESS SHOWN BELOW.
DRAWINGS SHALL BE READ IN CONJUNCTION WITH THE FOLLOWING BEFORE WORK COMMENCES.
• THE COM DESIGN ISSUES REGISTER
• THE BDP RISK SERIES OF DRAWINGS
• THE PROJECT COM RISK REGISTER

NOTES
Subject to design development, survey, consultant input & statutory approval.

REVISION	DESCRIPTION	DRAWN	CHECKED	DATE
P02	General Update	KK	GW	18.04.23
P01	First Issue	KK	GW	06.04.23

REVISION	DESCRIPTION	DRAWN	CHECKED	DATE
P02	General Update	KK	GW	18.04.23
P01	First Issue	KK	GW	06.04.23

REVISION	DESCRIPTION	DRAWN	CHECKED	DATE
P02	General Update	KK	GW	18.04.23
P01	First Issue	KK	GW	06.04.23

MSP MANCHESTER SCIENCE PARTNERSHIPS

11 Ducie Street
PO Box 85
Piccadilly Basin
Manchester
M60 3JA
United Kingdom
T +44 [0]161 828 2200
www.bdp.com

BDP.

PROJECT TITLE MSP Greenheys (Private & Confidential)	
DRAWING NUMBER P3001624	
DRAWING TITLE General arrangement - Ground floor Planning	
SCALE 1 : 200	DATE FIRST ISSUED Apr 23
DRAWING BY GRE-BDP-ZZ-00-DR-A-20-900	REVISION P02