

Legend

Level Difference

> up
240mm

Sloping Ceiling Direction

→
SC

Ceiling Height

(2777)

Cill and Head Heights

C | 772
H | 1428

Rainwater Pipe Position

□ RWP

Soil and Vent Pipe Position

○ OSVP

SVP Position above or below

○ OSVP

Beam / Soffit


— : —

Boiler Location

□

Meter Location

□

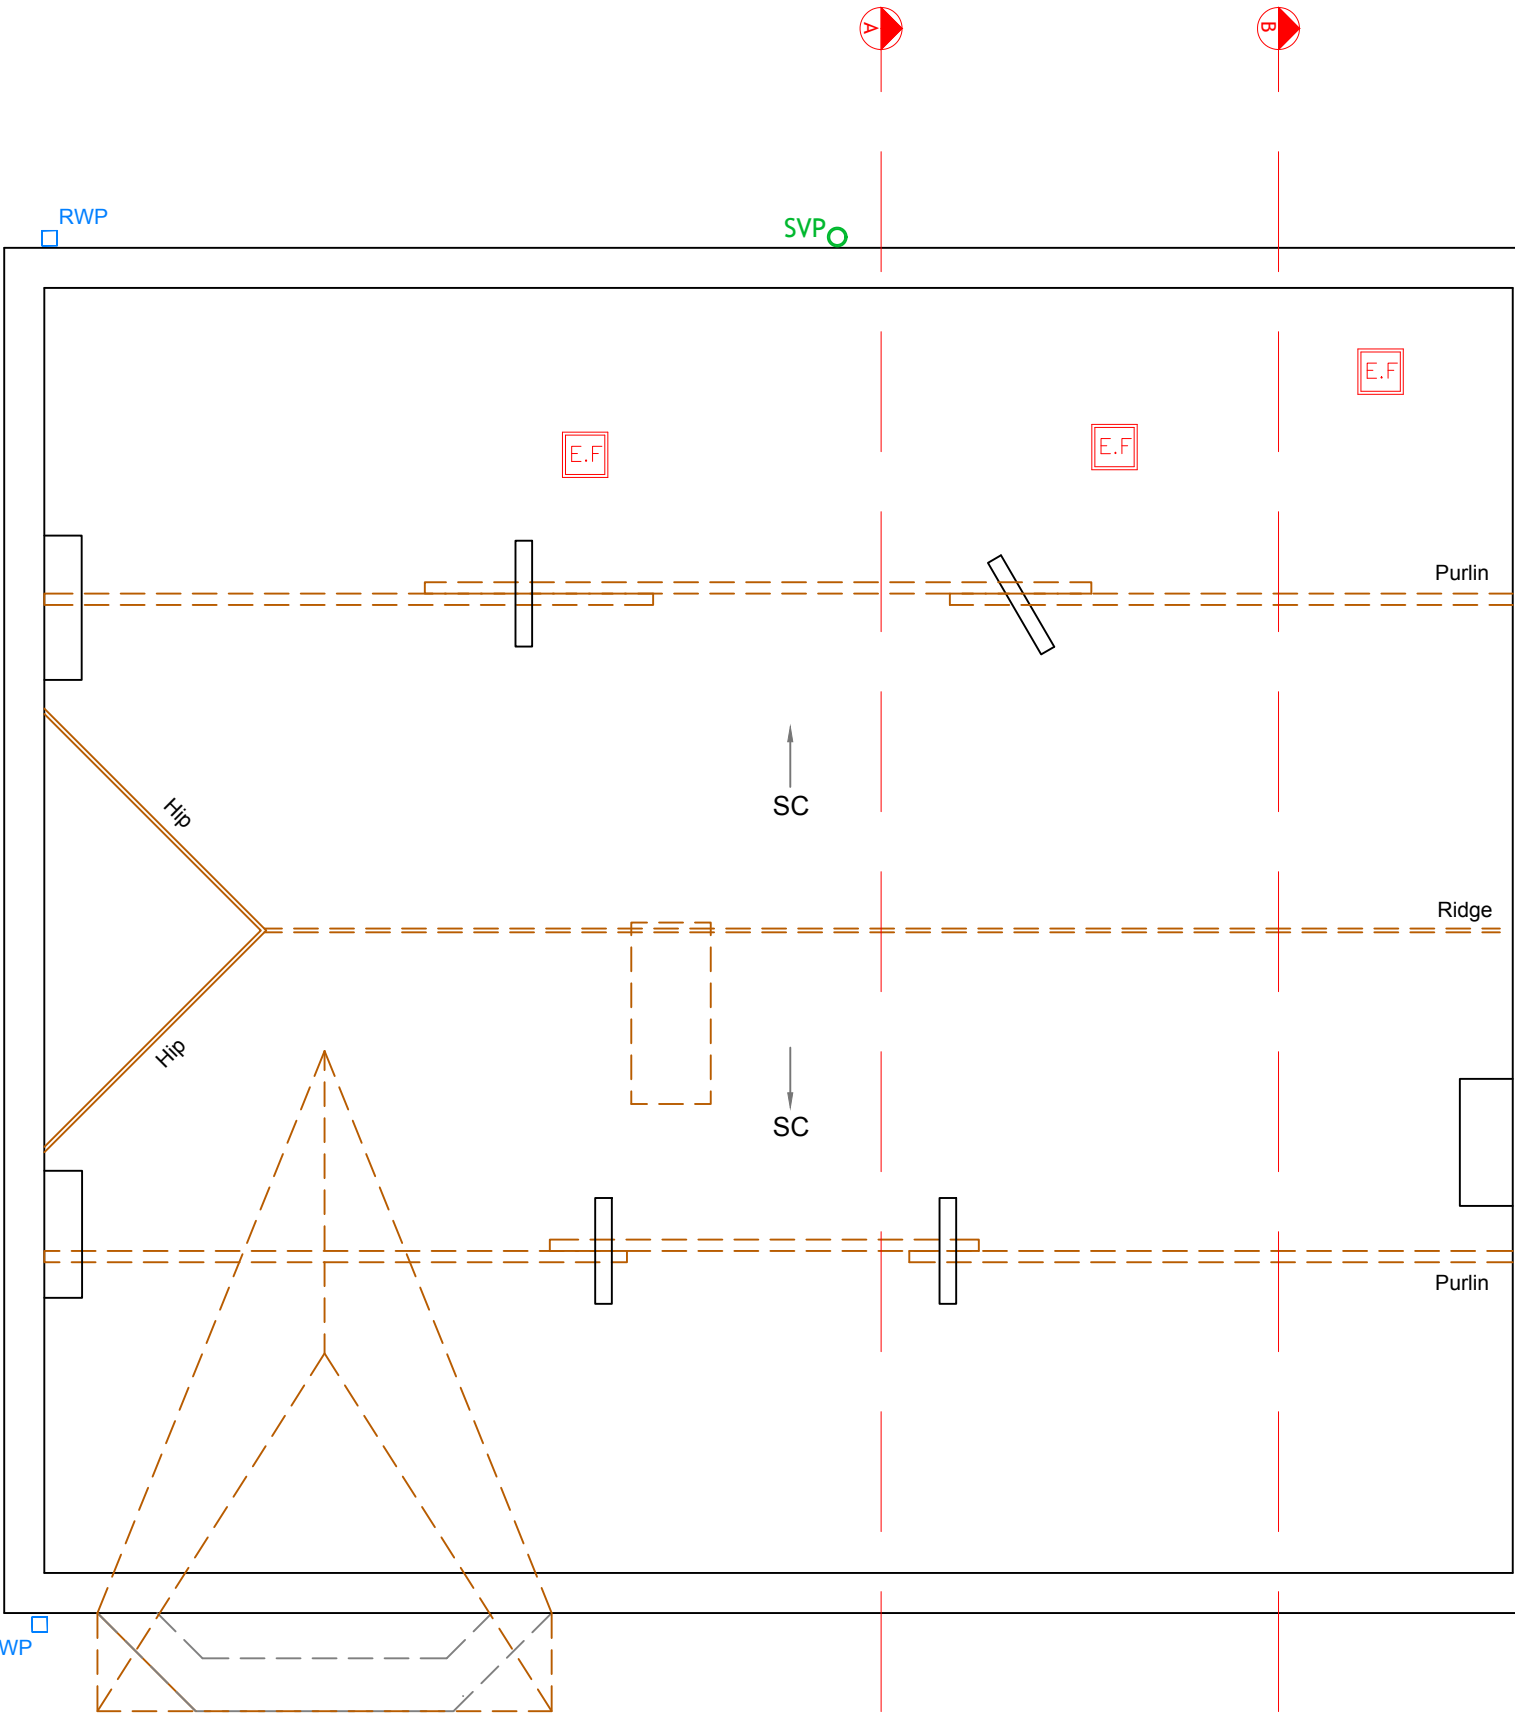

EXISTING LOFT FLOOR

EDIFICE

Building Consultants Limited

email: nick@edificebc.co.uk mobile: 07917125231

Architecture Project Management Consultancy

All levels and dimensions must be checked on site by contractor prior to commencement of works. Any variations must be reported to Edifice BC Ltd.

All information hereon in is the copyright of Edifice BC Ltd. Copying in full or in part is forbidden without the written permission from Edifice BC Ltd.

PROJECT Proposed Development at: 22 Darley Avenue Didsbury Manchester	DRAWING TITLE Existing Loft Floor Plan	CLIENT Mr and Mrs Gedge	DATE Jan '23	DRAWING No 826-2.03	REV
			DRAWN BY NH		
			SCALE 1:50@A3		