


VISUAL SCALE 1:100 @ A3

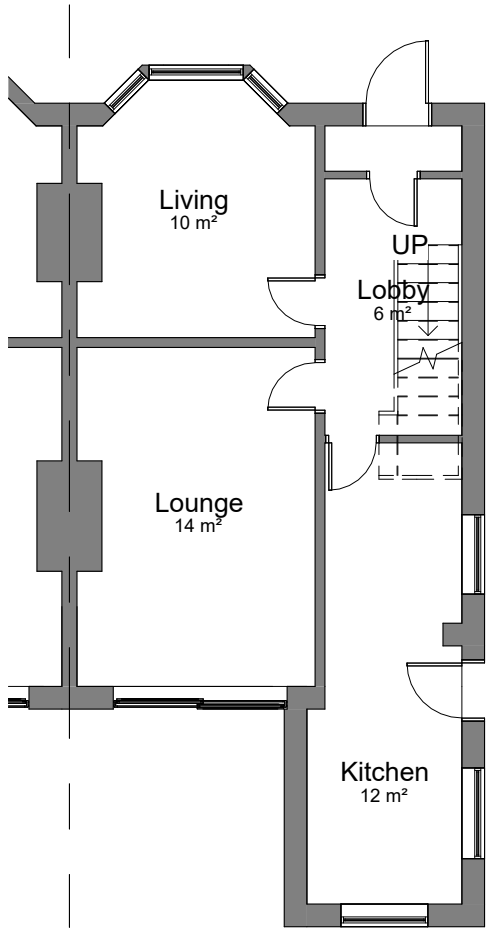


00-E-Ground Floor
1 : 100



01_E-Elevation
1 : 100



02_E-Elevation
1 : 100

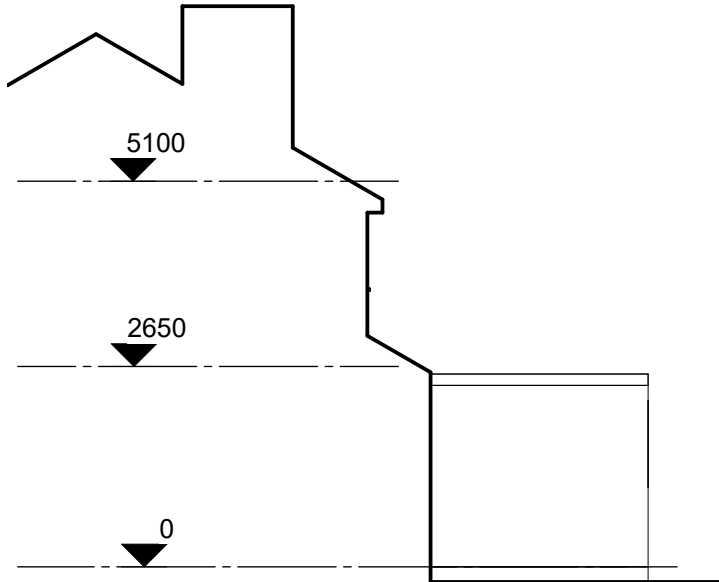

03_E-Elevation
1 : 100

COPYRIGHT © ALL RIGHTS RESERVED BY VIKAS ALYAS LTD. DO NOT SCALE FROM DRAWING. DRAWING INDICATES DESIGN INTENT ONLY. REPORT ANY DISCREPANCIES TO CLIENT / VA LTD. NOT TO BE USED FOR CONSTRUCTION UNLESS STATED SO. TO BE READ IN CONJUNCTION WITH OTHER DRAWINGS OR SPECIFICATION WHERE PROVIDED.



0161 511 8479

vikas@architek.uk
916 Stockport Road, Levenshulme, Manchester, M19 3AB

No.	Description	Date
P1	Issue to Planning	26.04.2023

PROJECT		ADDRESS		CLIENT	
Single storey rear extension		1222_40 Talbot Rd, Manchester M14 6TB		Shahid Bhatti	
		SHEET		Date 12.04.2023	Project number 1222
Manchester City Council		Existing Elevation and Floor Plan		Scale (@ A3) 1 : 100	REV
PURPOSE OF ISSUE Planning		DRAWING NUMBER A102		P1	
		Checked by VA			