

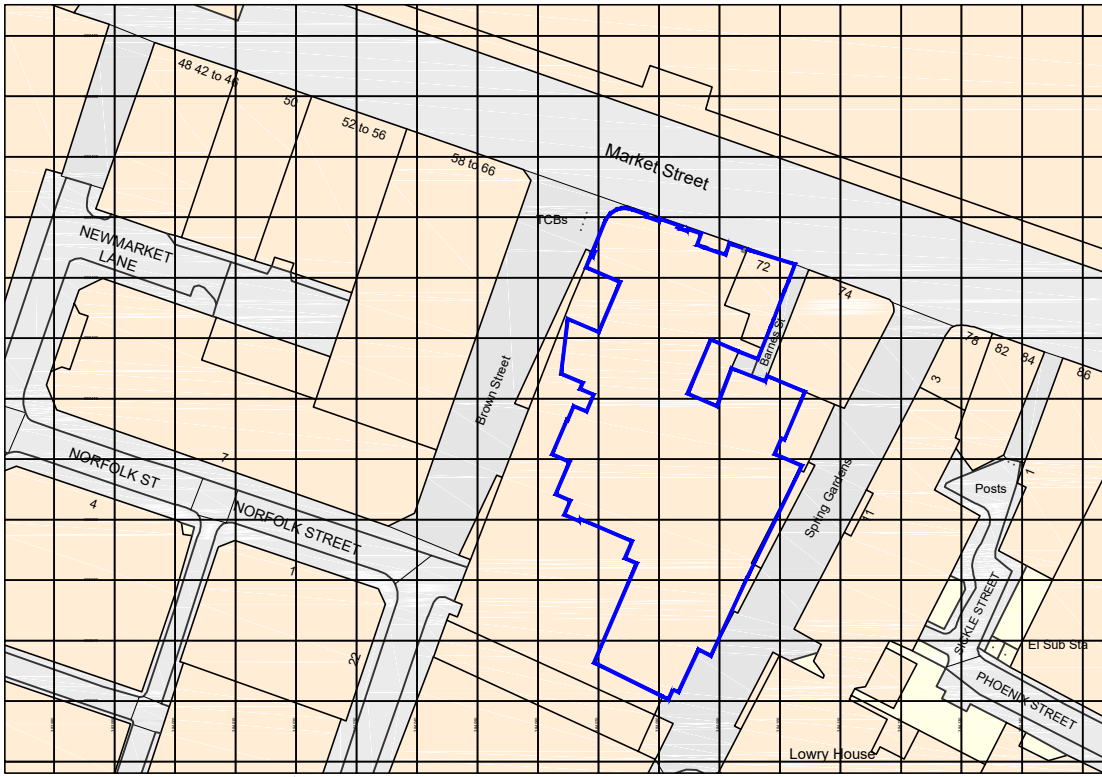


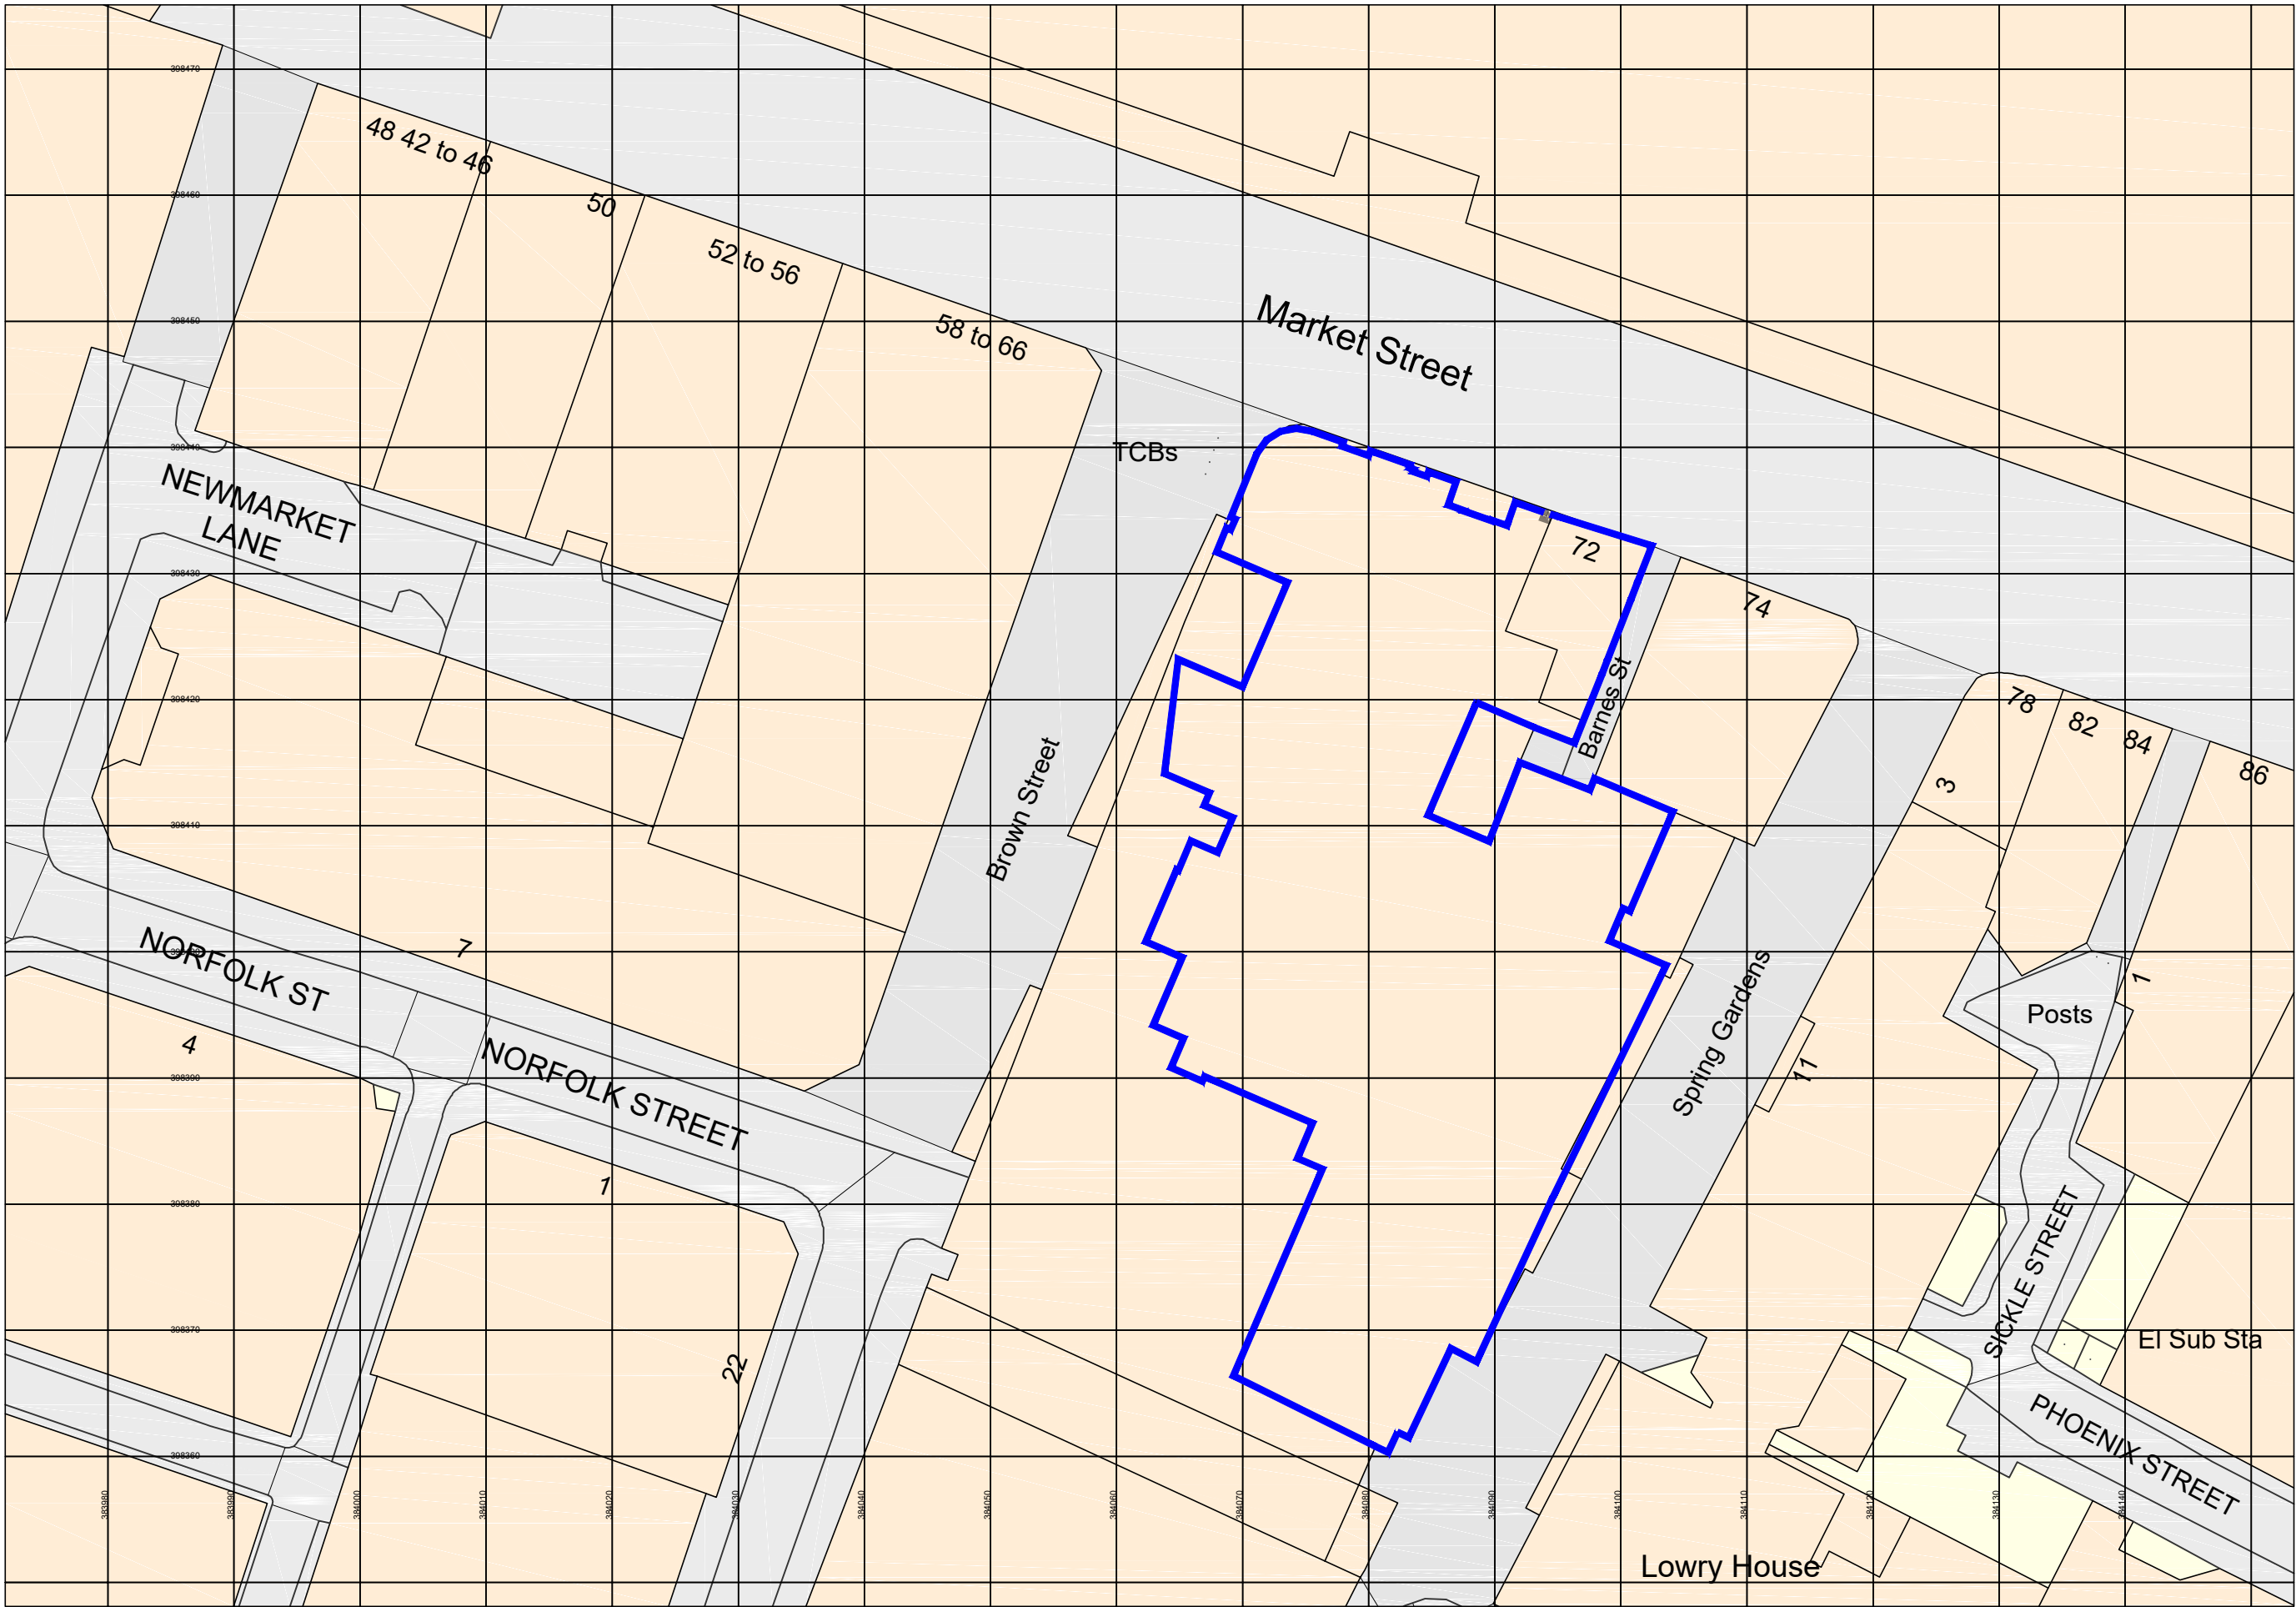

SITE LOCATION MAP

SCALE 1:1250



SCALE 1:1250

 

BLOCK PLAN

SCALE 1:500

SCALE 1:500

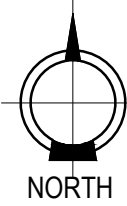 

MANCHESTER

- GENERAL NOTES**
1. THIS DRAWING MUST **NOT** BE SCALED.
 2. FOLLOWING COMMENCEMENT OF WORK ON SITE, ISSUED DRAWINGS AND DETAILS MAY BE SUBJECT TO CHANGE DUE TO SITE CONDITIONS OR CONTRACTOR DESIGN MODIFICATIONS.
 3. ALL WORKS **MUST BE** CARRIED OUT TO THE SATISFACTION OF LOCAL AND STATUTORY AUTHORITIES, IN ACCORDANCE WITH CURRENT BUILDING REGULATIONS AND CODES OF PRACTICE.
 4. ALL DIMENSIONS ARE TO BE VERIFIED WITH THE CONTRACTOR ON SITE PRIOR TO MANUFACTURE OR INSTALLATION.
 5. QUADRANT DESIGN MUST BE INFORMED OF ANY AMENDMENTS TO THE DESIGN ON SITE.




SCAN ME

SCAN THIS
CODE TO
ACCESS:
QD WEBSITE

NO.	DATE	ISSUE	BY

WORK STAGE	FEASIBILITY		
CLIENT			
PROJECT	MANCHESTER(GB368) 68-70 Market Street. M1 1PN		
SHEET TITLE	SITE PLAN AND LOCATION MAP		
SCALE	AS SHOWN AT A1	DRAWN BY	GR
SHEET NO:	J001821_A0_01	REVISION:	~

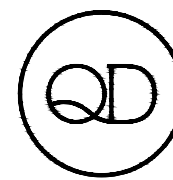

INTERIOR ARCHITECTURE
& DESIGN

QUADRANT DESIGN
58 KINGS ROAD,
READING,
RG1 3AA
(+44)0118 9591 581
hello@quadrantdesign.co.uk
www.quadrantdesign.co.uk