




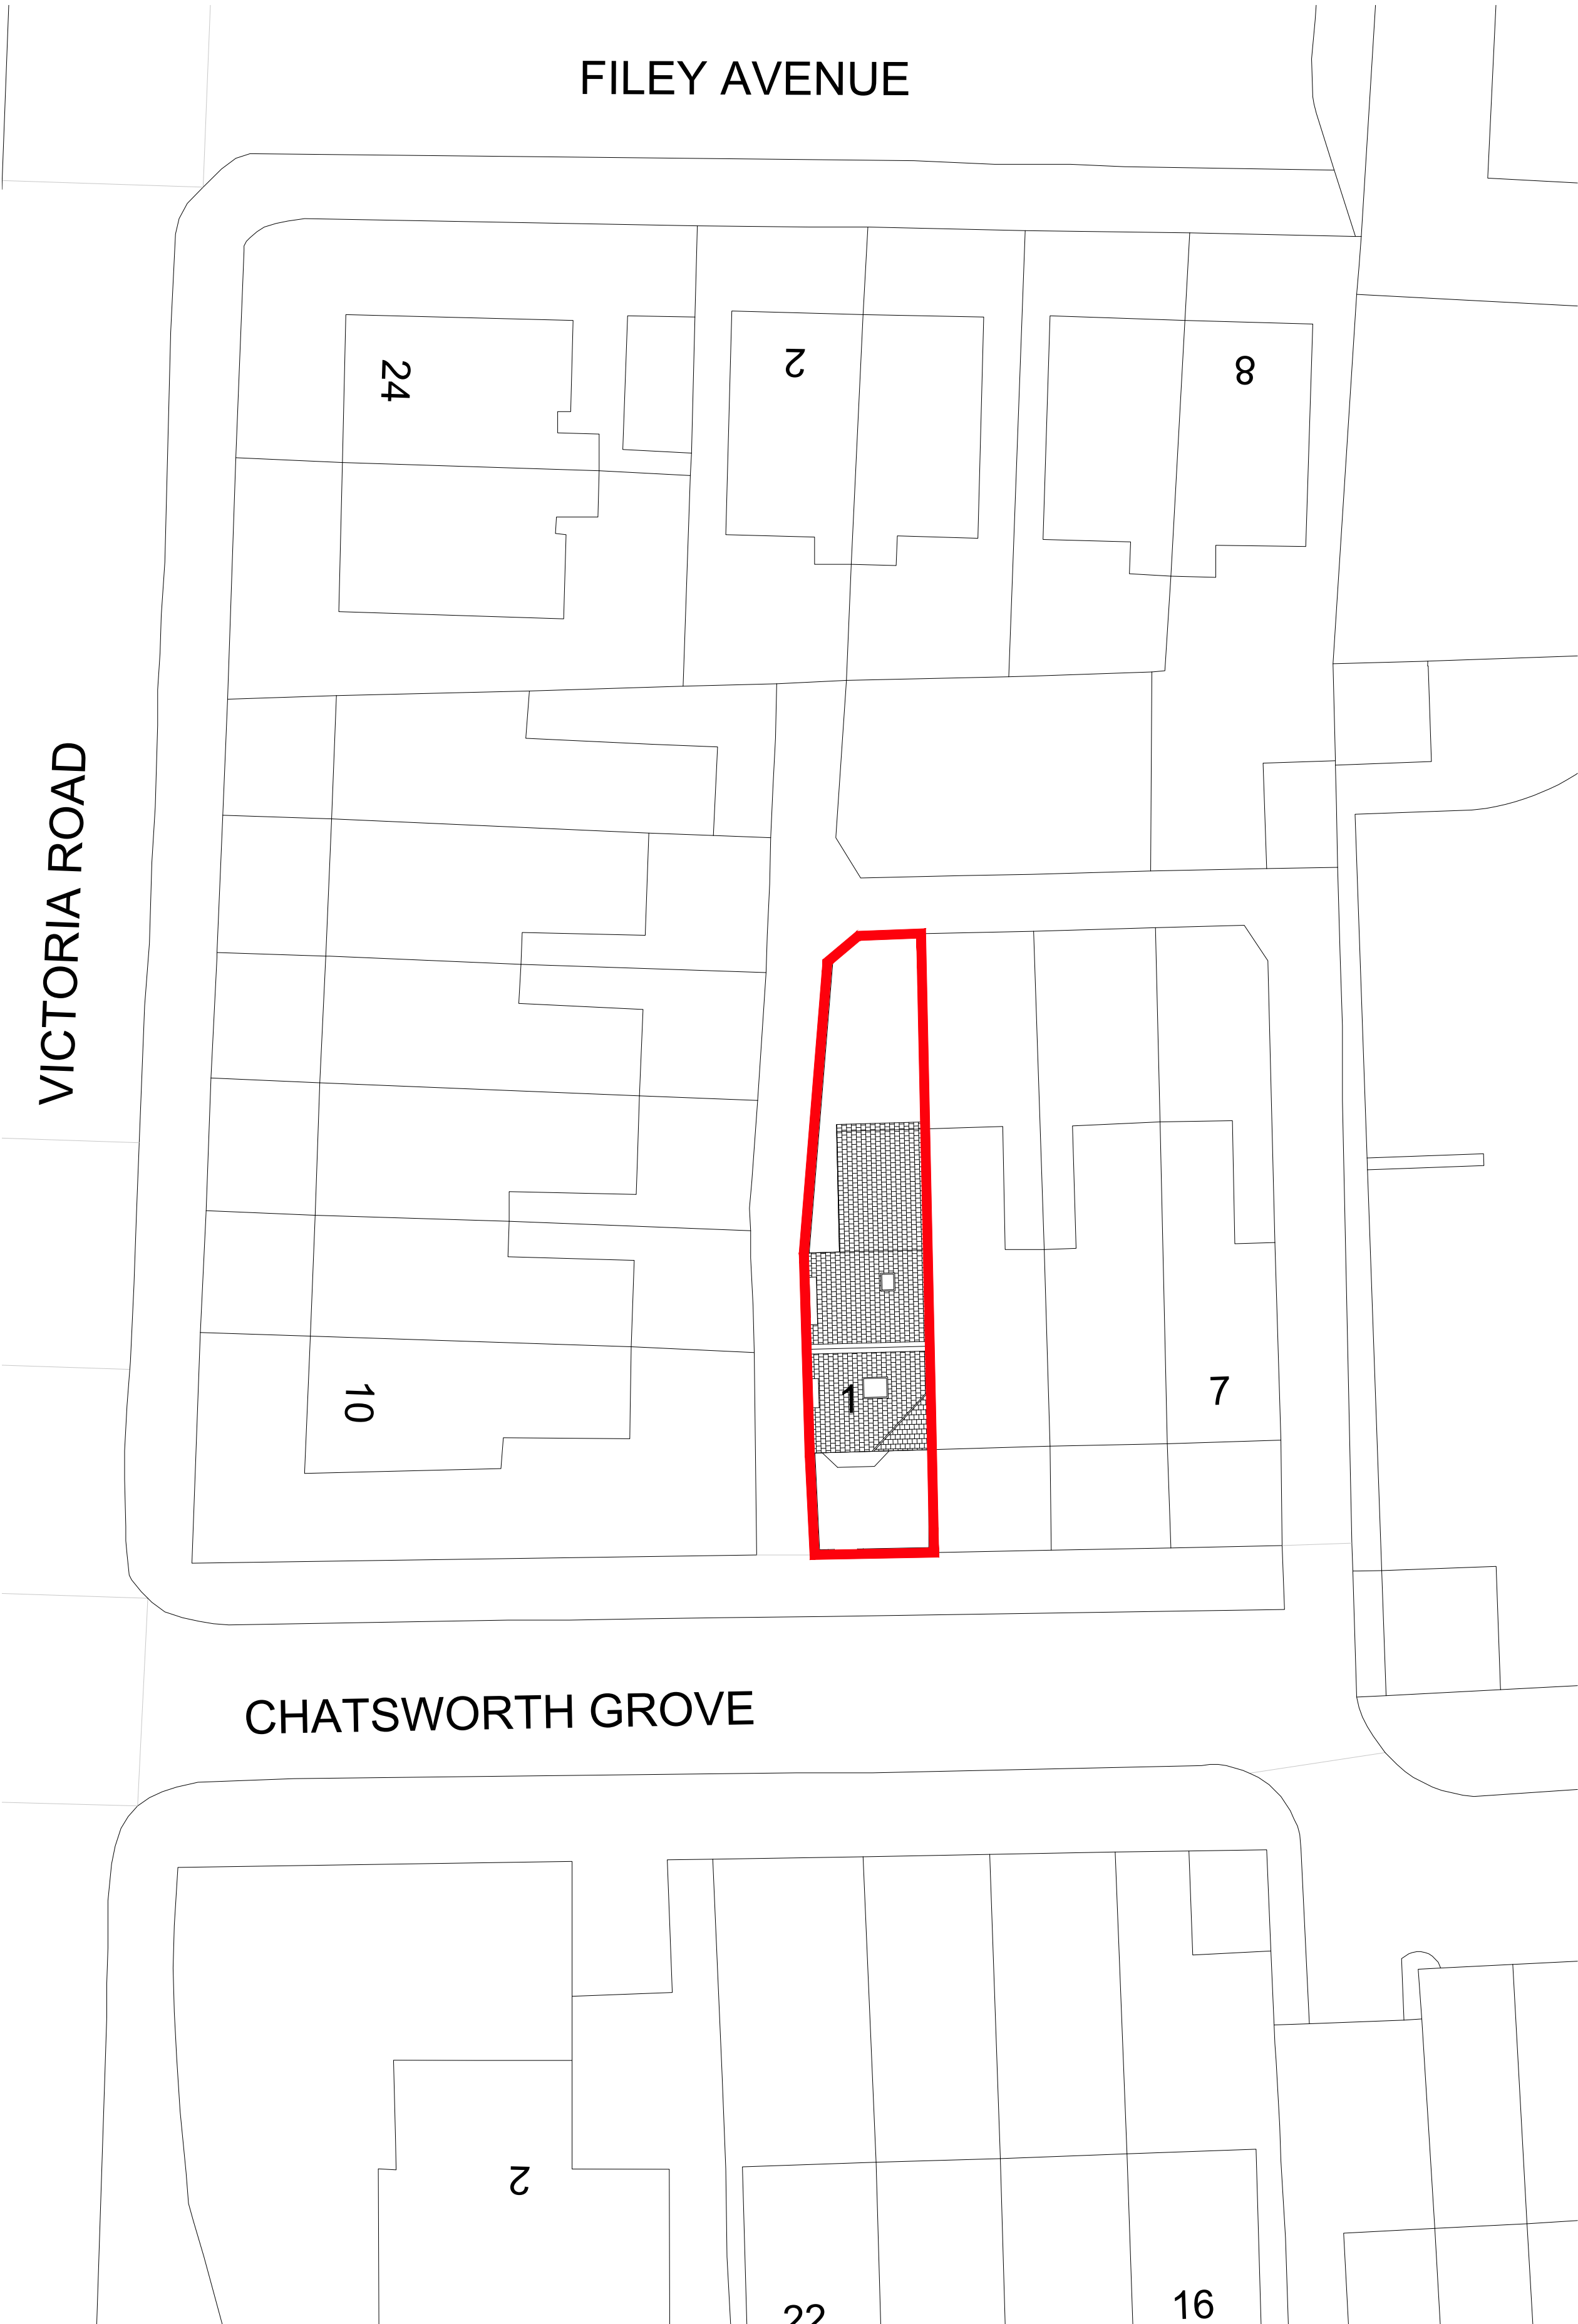

EXISTING SITE PLAN

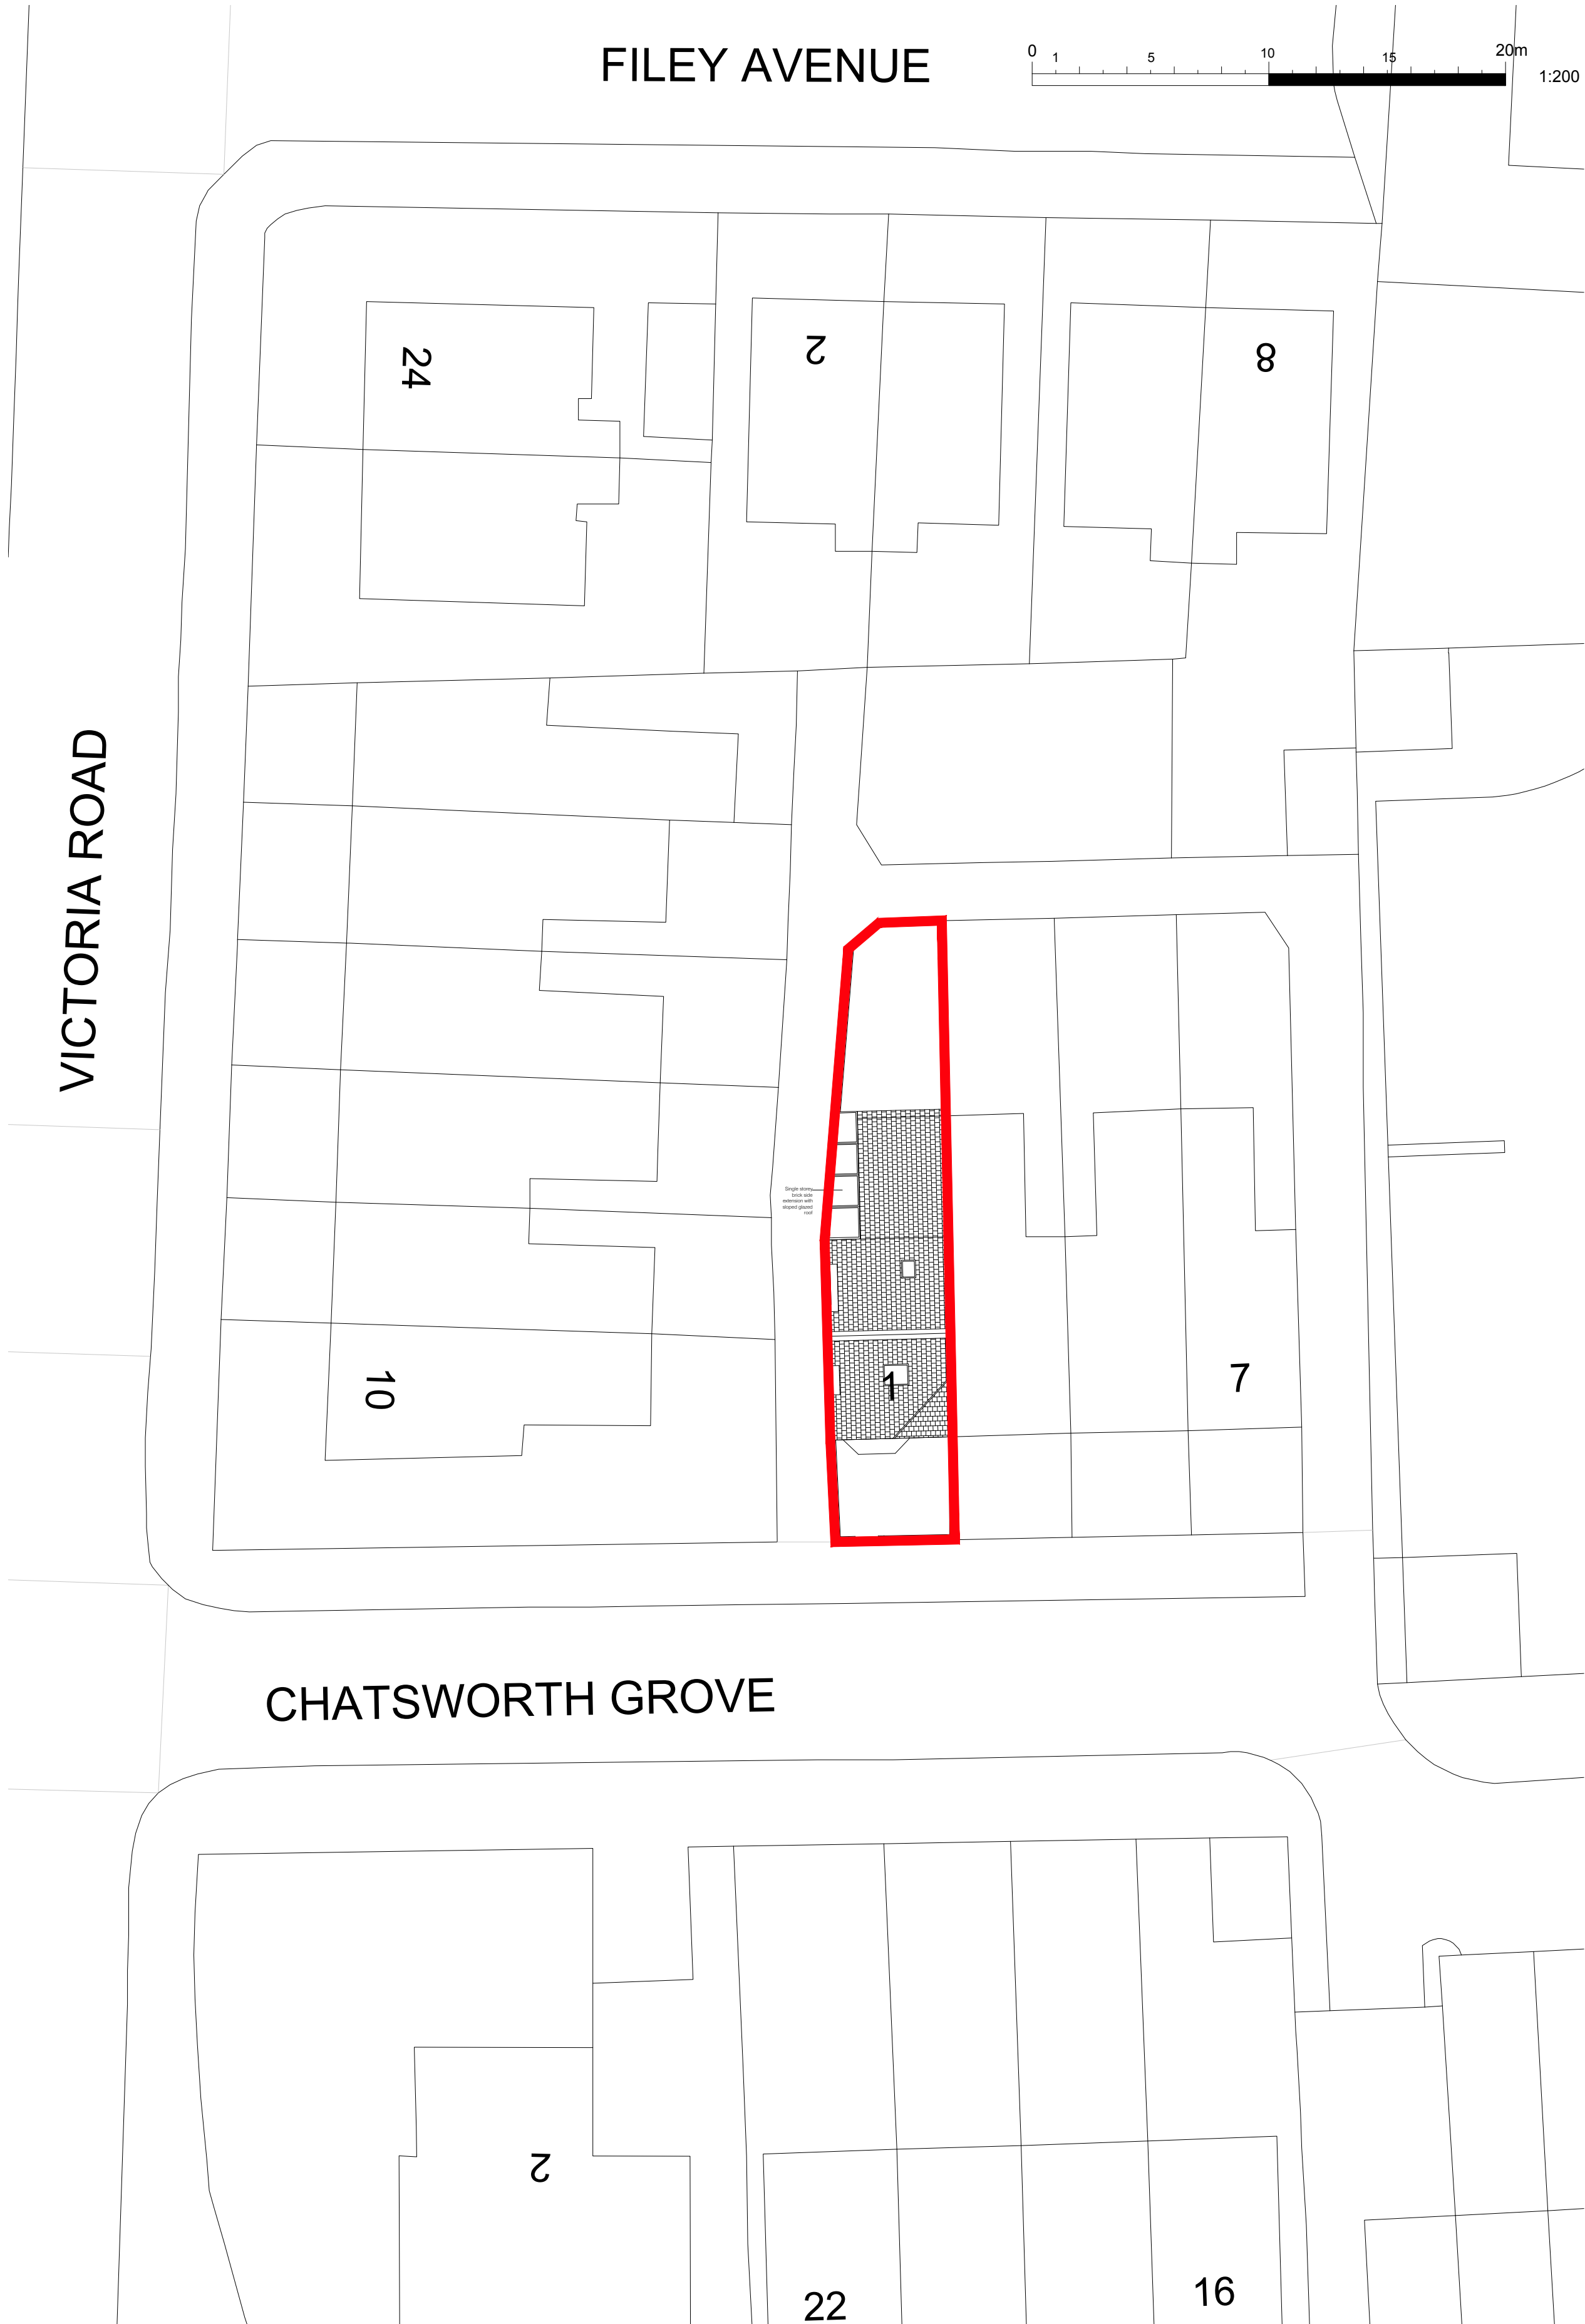

PROPOSED SITE PLAN

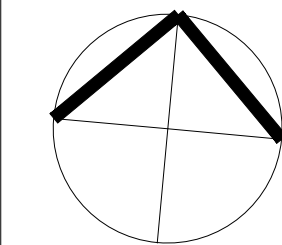

site plan

The Copyright of this drawing belongs to EOHMA Ltd. and shall not be used or reproduced in any form without its express permission. The Moral right of the author is hereby asserted - Copyright © 2019.

Do not scale from this drawing - Work to figured dimensions only. All dimensions to be checked on site prior to the execution of any work.

For the avoidance of doubt all dimensions are measured to wall structure and not the finishes unless otherwise stated.

Where any discrepancy is found to exist within or between drawings and/or documents it should be reported to the architect immediately.

EOHMA Ltd. shall not be liable for any use of drawings and documents for any purpose other than for which the same were prepared by or on behalf of EOHMA Ltd.

PLANNING

M	-	-	-
L	-	-	-
K	-	-	-
J	-	-	-
H	-	-	-
G	-	-	-
F	-	-	-
E	-	-	-
D	-	-	-
C	-	-	-
B	-	-	-
A	-	-	-
Rev/	Date	Revision Note	By Check

EOHMA
ARCHITECTS
www.eohma.com

EOHMA Ltd
16 Sower Street
Manchester, M16 6JR
Tel: +44(0) 7761036677
email: info@eohma.com

Copyright: All rights reserved.
This drawing must not be reproduced without permission from EOHMA Ltd.
This drawing must not be scaled. All dimensions in millimetres unless specified.

Status	File Name	X-Ref File			
STATUS	COMPILE	XREF			
Drawn by	date	checked by	date	Scale at A1	Scale at A3
-	-	-	-	1:200	-

J2D file
1_CHATSWORTH GROVE

Drawing title
1951_(20)_SITE_PLAN_(EXISTING/PROPOSED)

date	CPI use	Drawn by	Revision
1951	CPI_CAT	20_001	REV