




North West Elevation
1:100

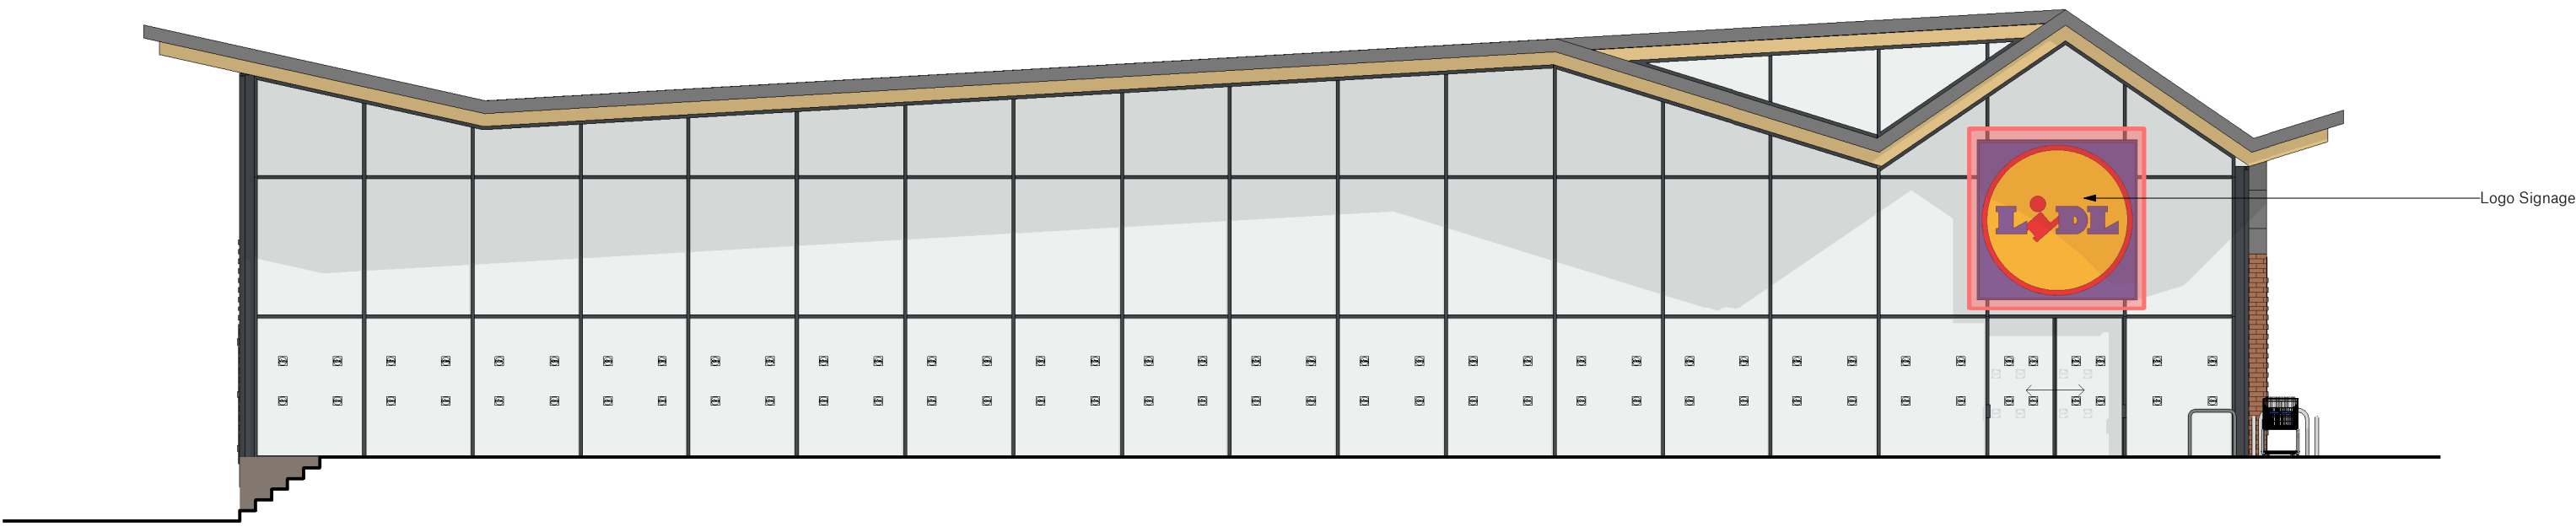

South West Elevation (To Nell Street)
1:100

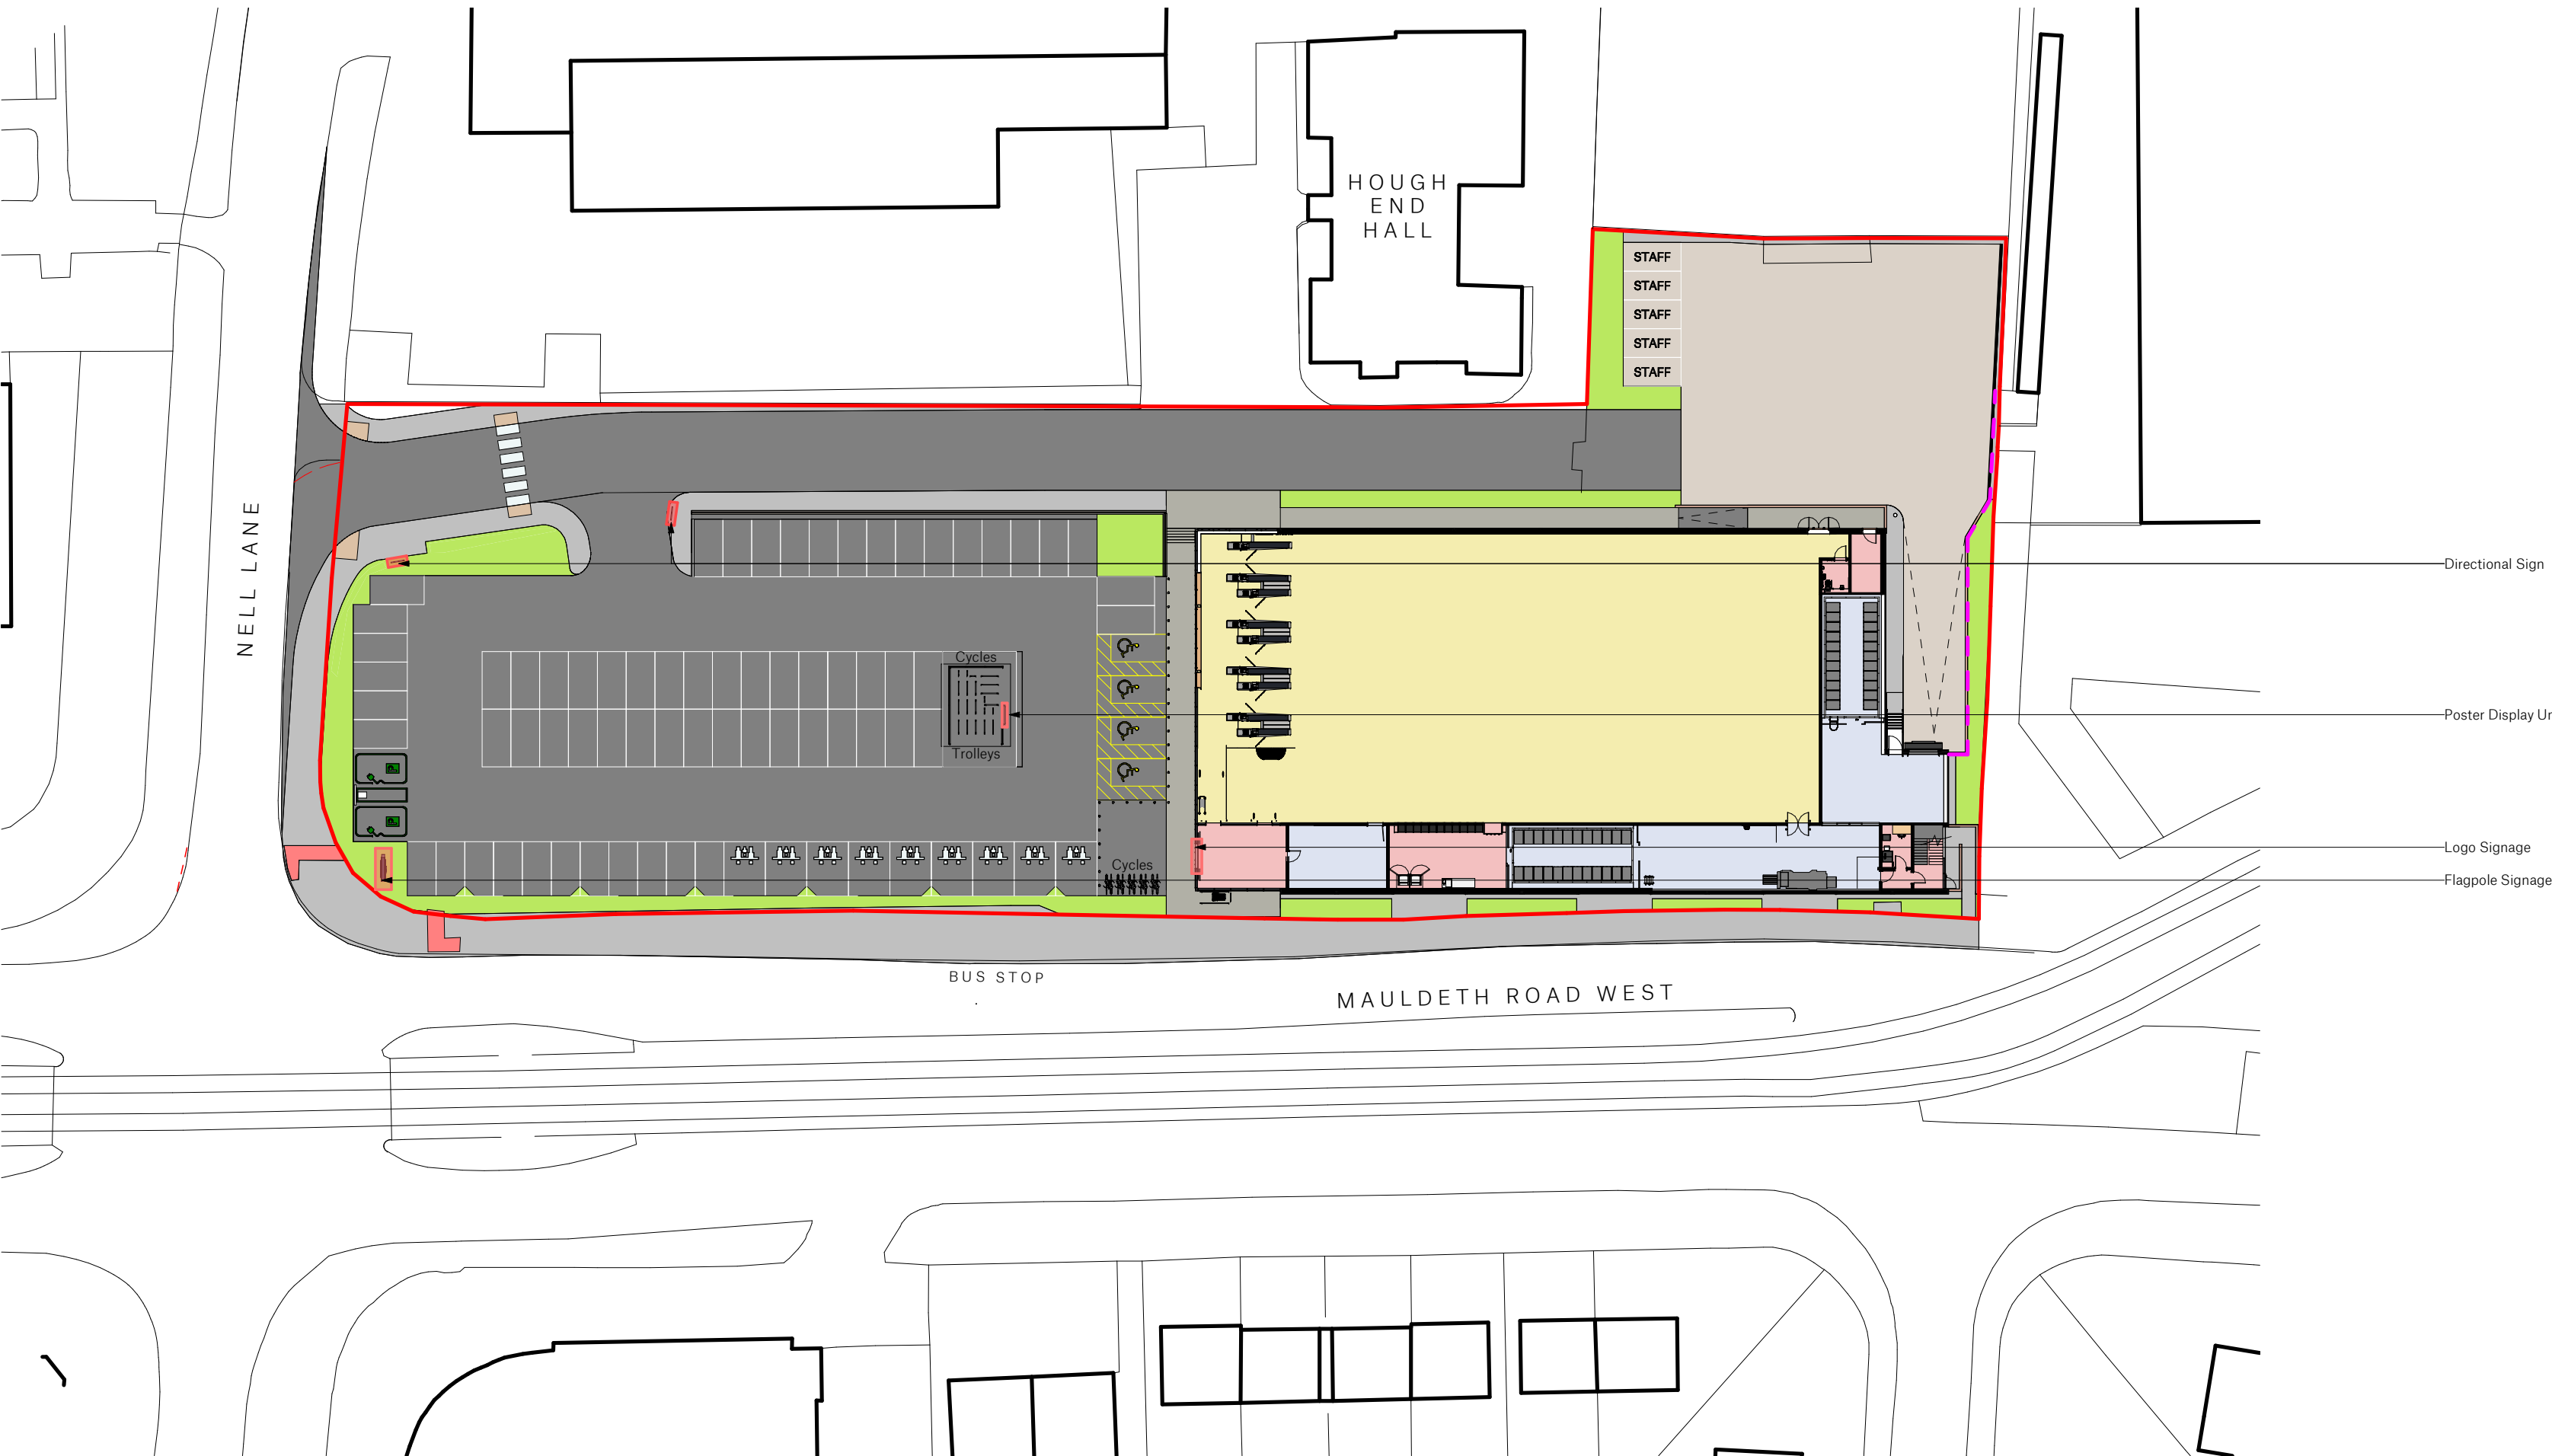


Proposed Site Plan
1:500

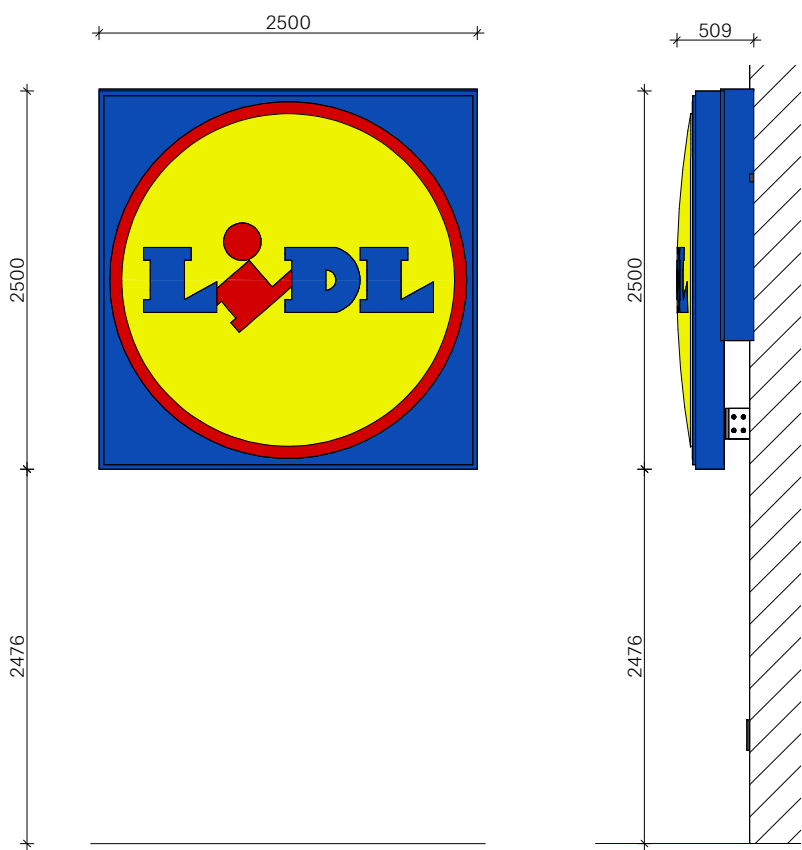


Logo Sign
1:50

- 2500mm x 2500mm Square, aluminium single sided lightbox.
- Aluminium dual case type.
- Comprising 4 mitred sections with welded inner steel frame.
- Internally illuminated with white fluorescent tubes.
- Facing panel - 5mm opal acrylic 40% light transmission decorated with Lidl logo graphic.
- Luminance level undimmed approx. 58-CD/m².
- Luminance level dimmed approx. 80 CD/ m² to 460m CD/ m².

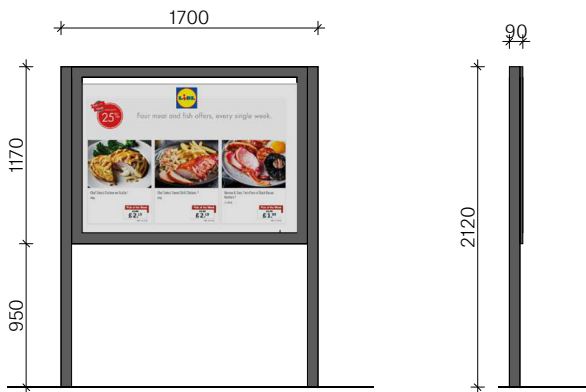


Poster Display Unit
1:50

- 1700mm x 1170mm Poster Display Unit.
- Anodised Aluminium.
- Integrated lighting.

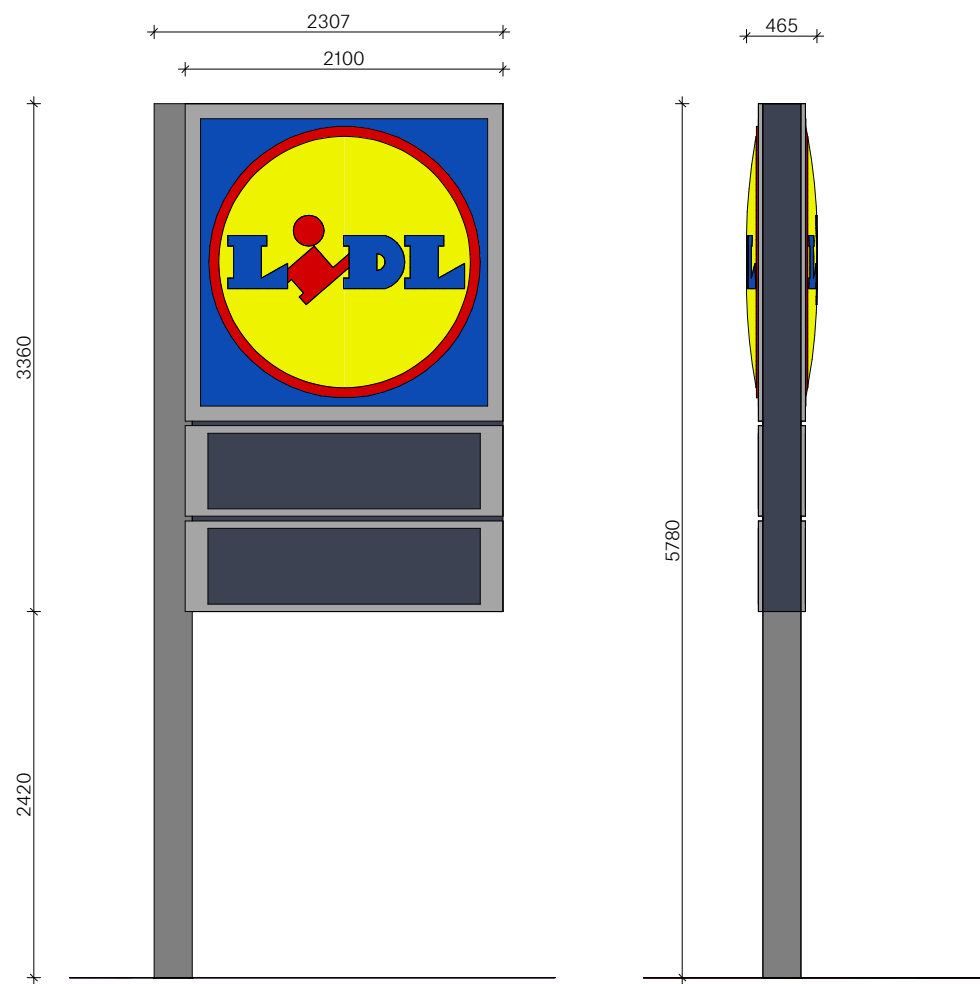

Flagpole signage
1:50

- 2100mm x 3360mm Flagpole Signage.
- Aluminium Panels lacquered in RAL 9006 white.
- Aluminium, base lacquered in RAL 7024 graphite grey.
- Lidl logo as lighting box with a thermoformed, curved and extensive printed acrylic logo shell.
- Lettered panels are squared milled with foiled acrylic glass deposited.
- Galvanised Steel frame construction.
- Concrete base to Structure Engineer's design illuminated by SAPS-LEDs.
- Luminance yellow undimmed Approx 440CD/ m².

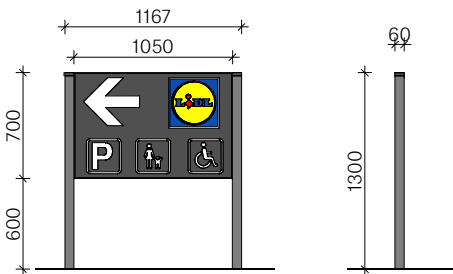

Directional Sign
1:50

- 1050mm x 700mm directional parking sign
- LED spotlighting to be located at entrance to the site

Store Specification
Bespoke BBS ECO 2021
Drawing Purpose
PLANNING
This drawing has been prepared for the sole purpose of forming part of a planning application, and should not be used for any other purpose.



SPACE

Spaceworks, Benton Park Road, Newcastle upon Tyne, NE7 7LX
T: +44 (0)844 800 6660
www.spaceworksbbs.co.uk

Project	Lowry House - Mauldeth Road West			
Drawing Title	Proposed Site Signage			
Project No.	Drawing No.	Status	Rev.	Scale at A1
08474	ZZ-00-DR-A-99002	S3	P02	As indicated
File Reference: 08474-SPACE-ZZ-00-DR-A-99002-S3-P02				

This drawing is Copyright. Check all dimensions on site. Inform originator of any discrepancies. Work to figured dimensions only. Do not scale.