



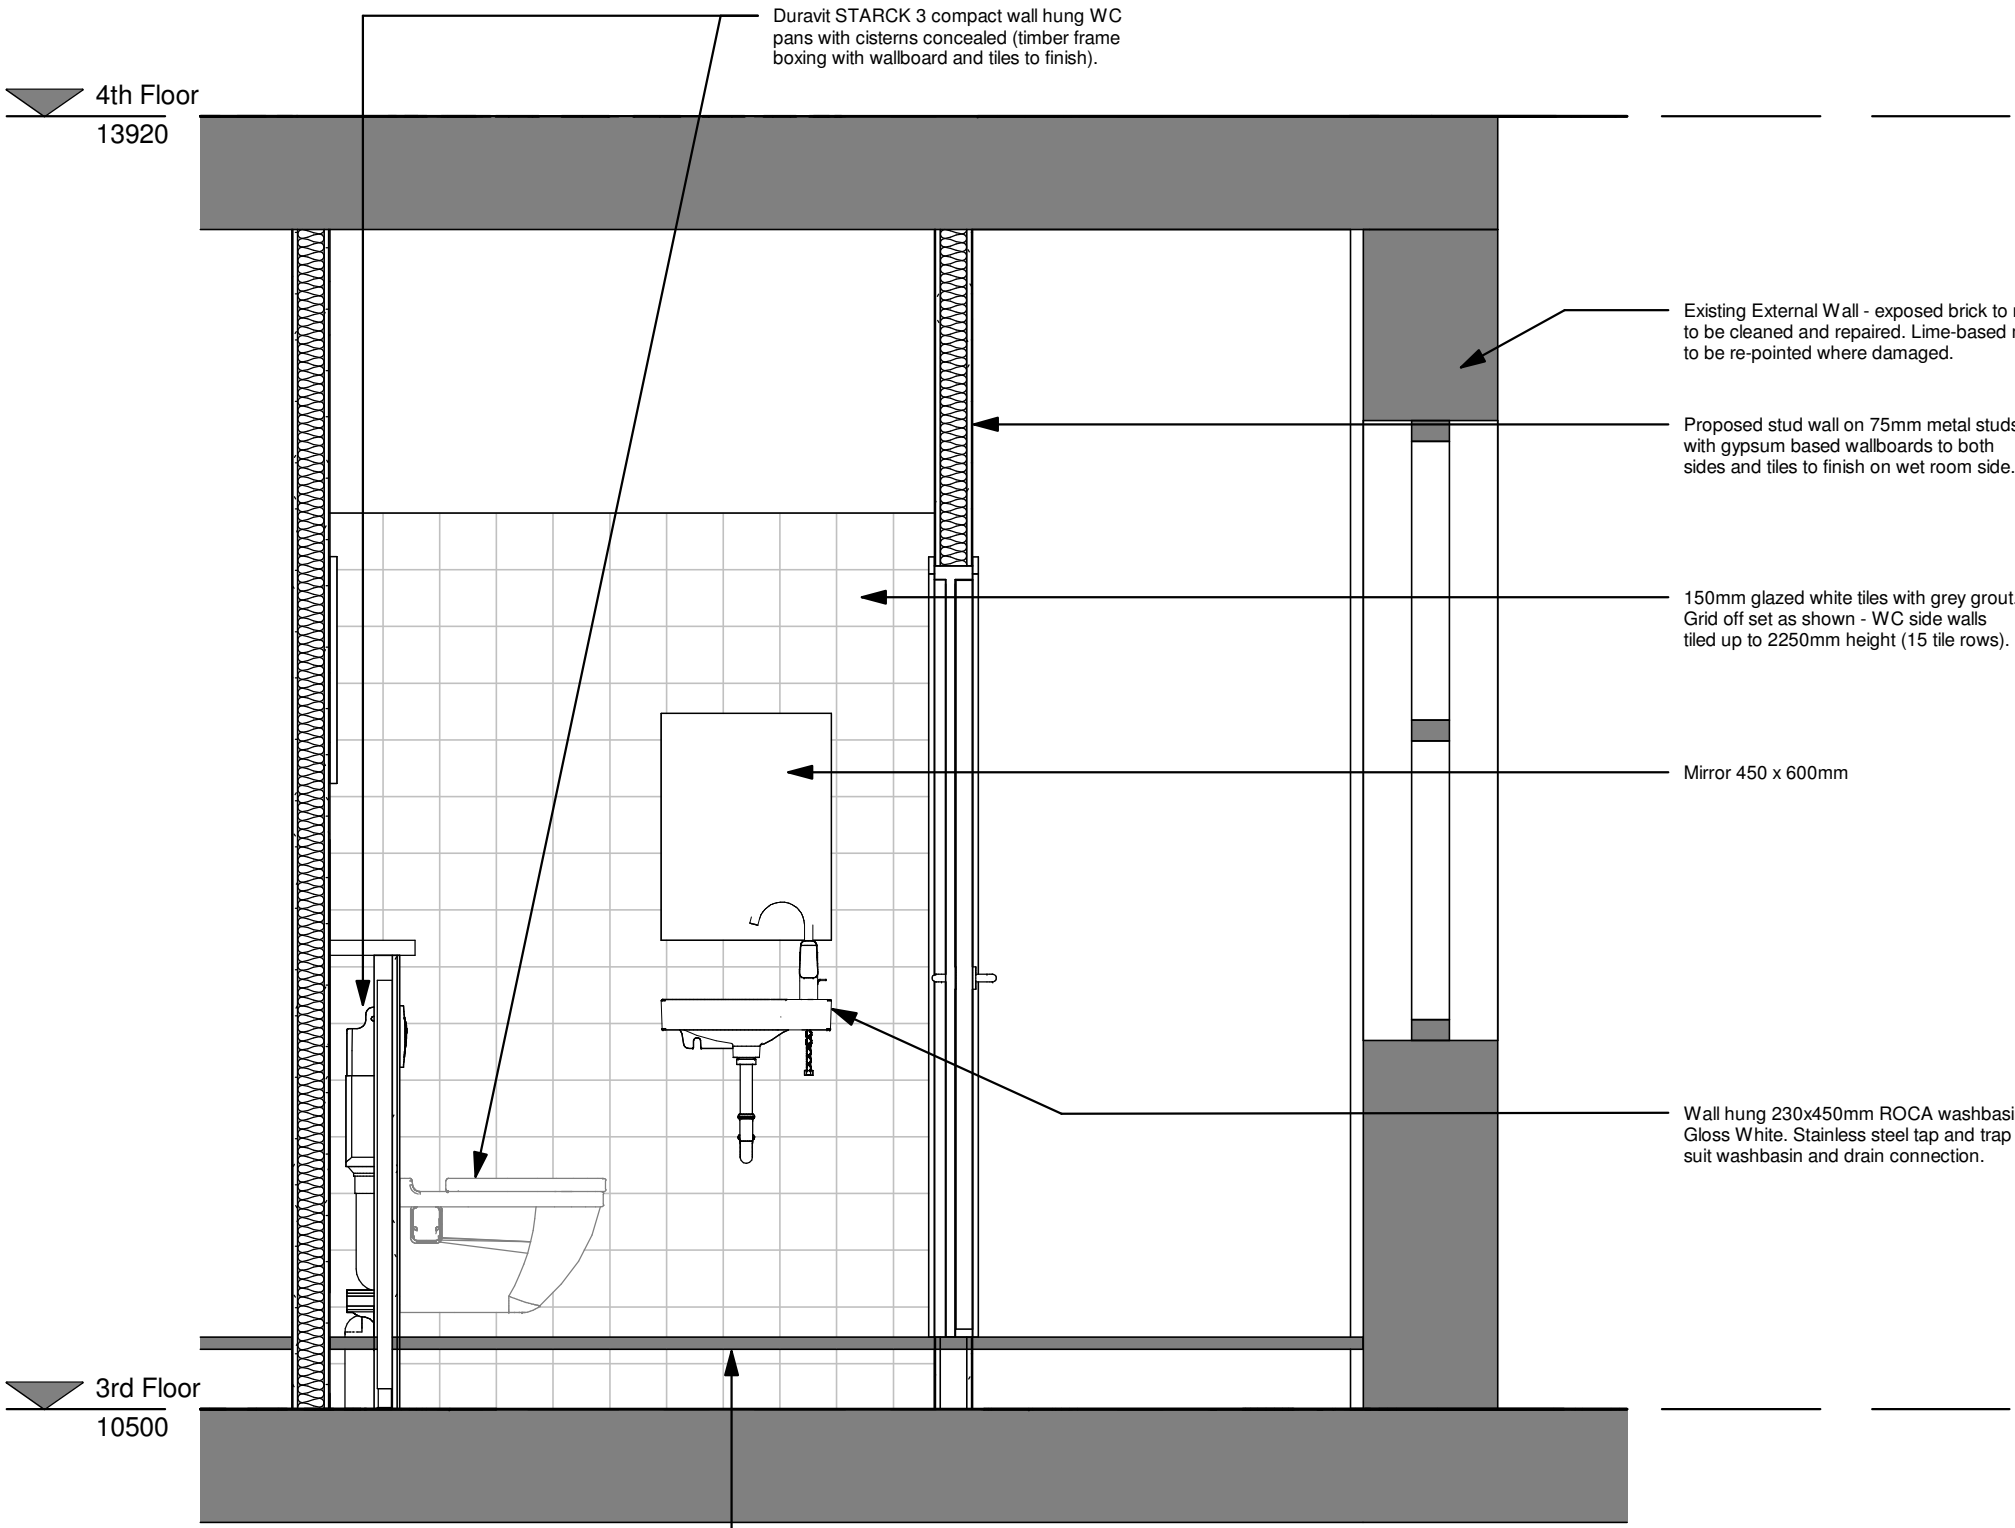


A - A Section

Raised access floor system with stainless steel pedestals, 600/600mm particle board panels with appropriate fire resistance and sound insulation performance - all to achieve oca 190mm thickness. Approved system to include suitable service floor boxes and stringers for lateral stability if required.


N o t e : Contractor is to verify raised access floor height to level it with the base step riser height on each of 1st - 4th floor.

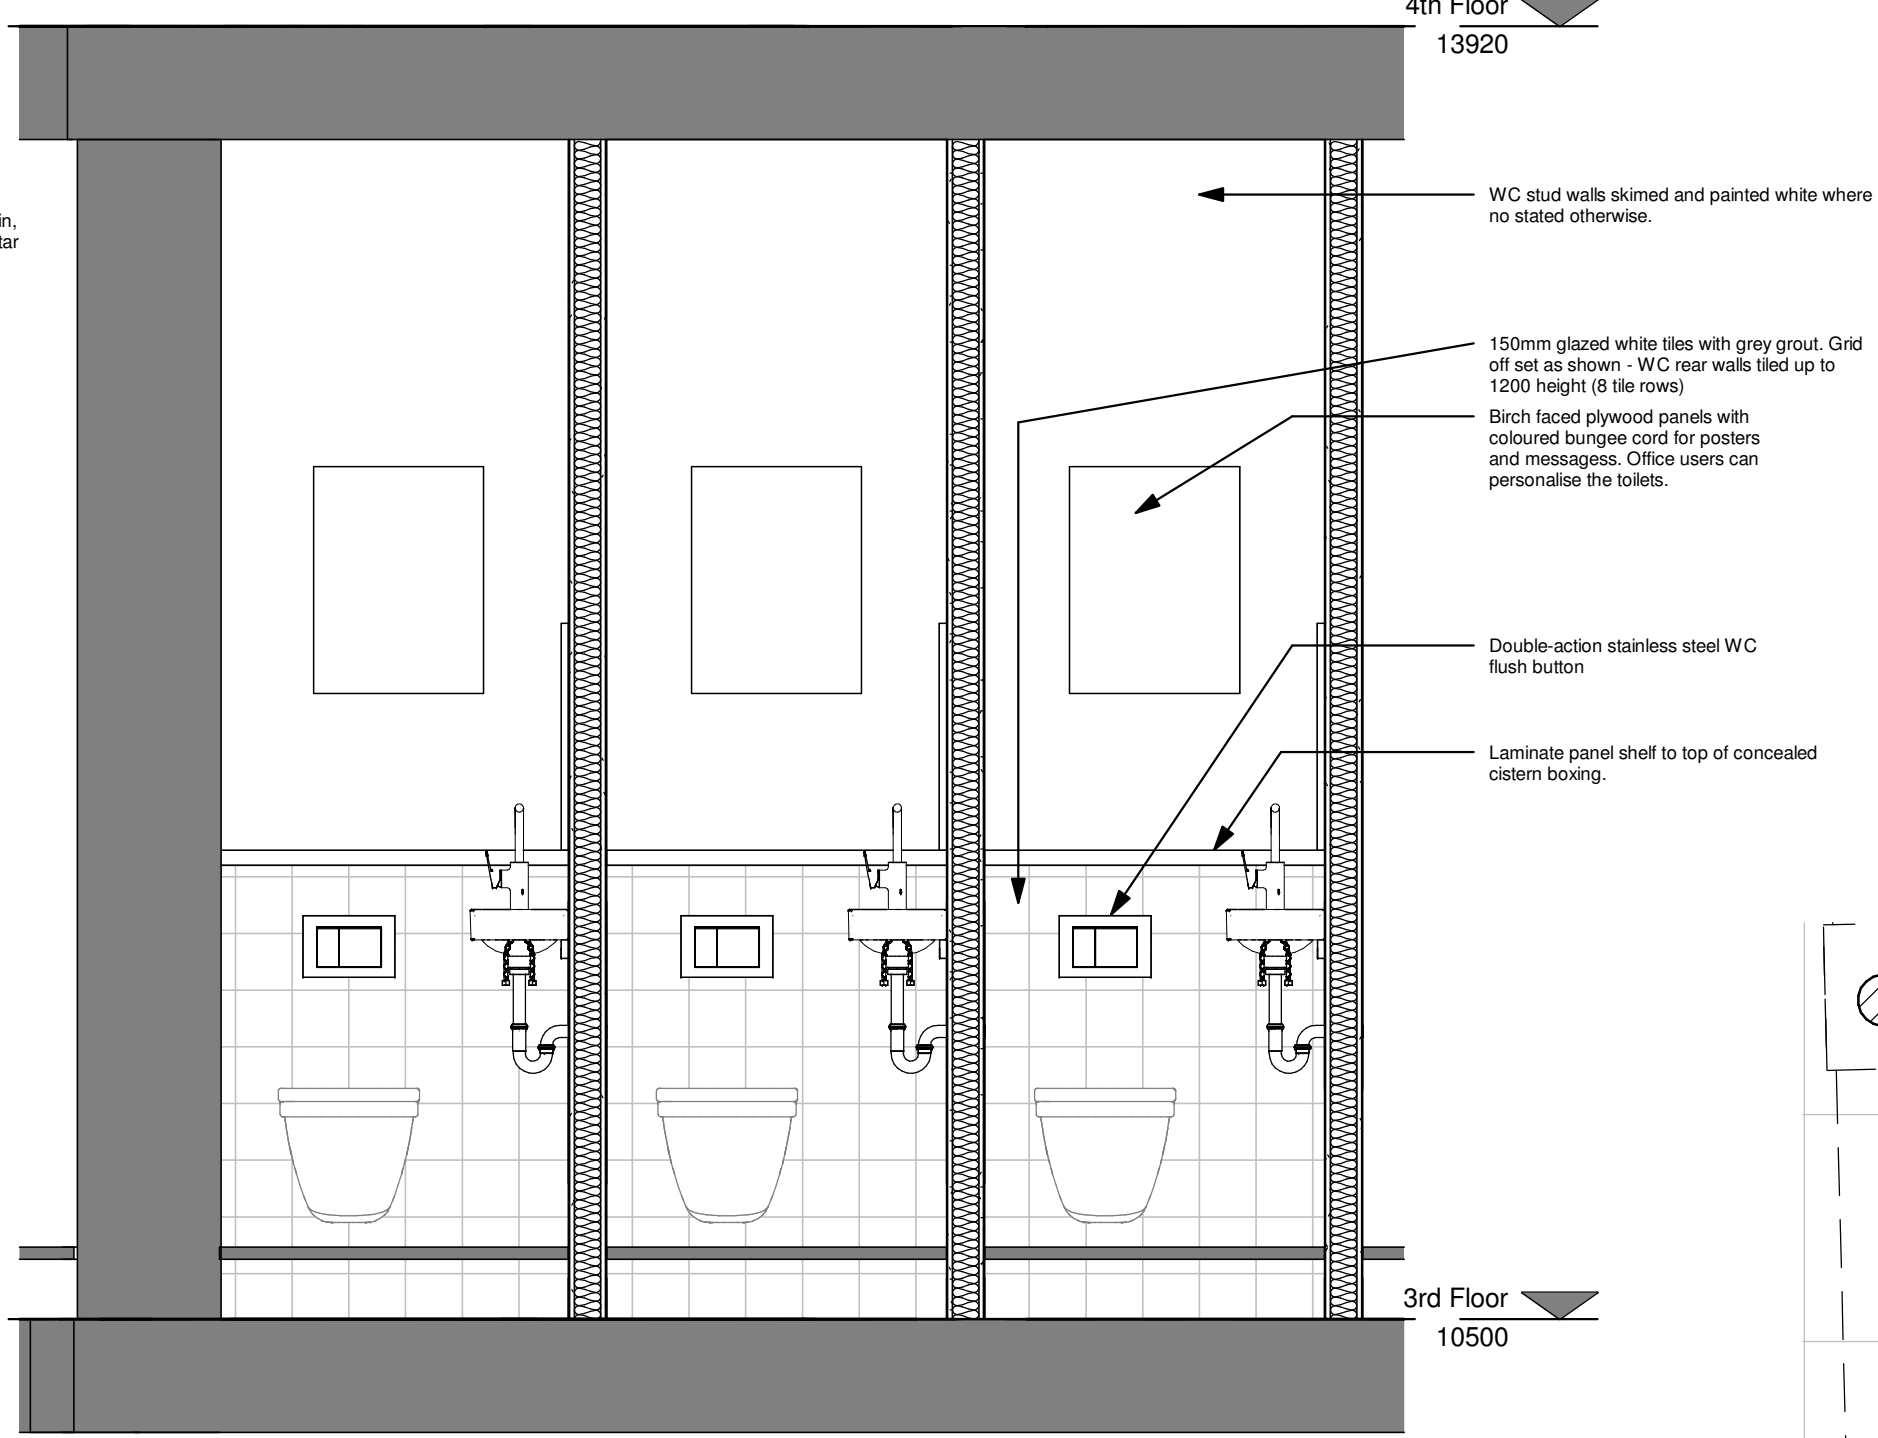


B - B Section

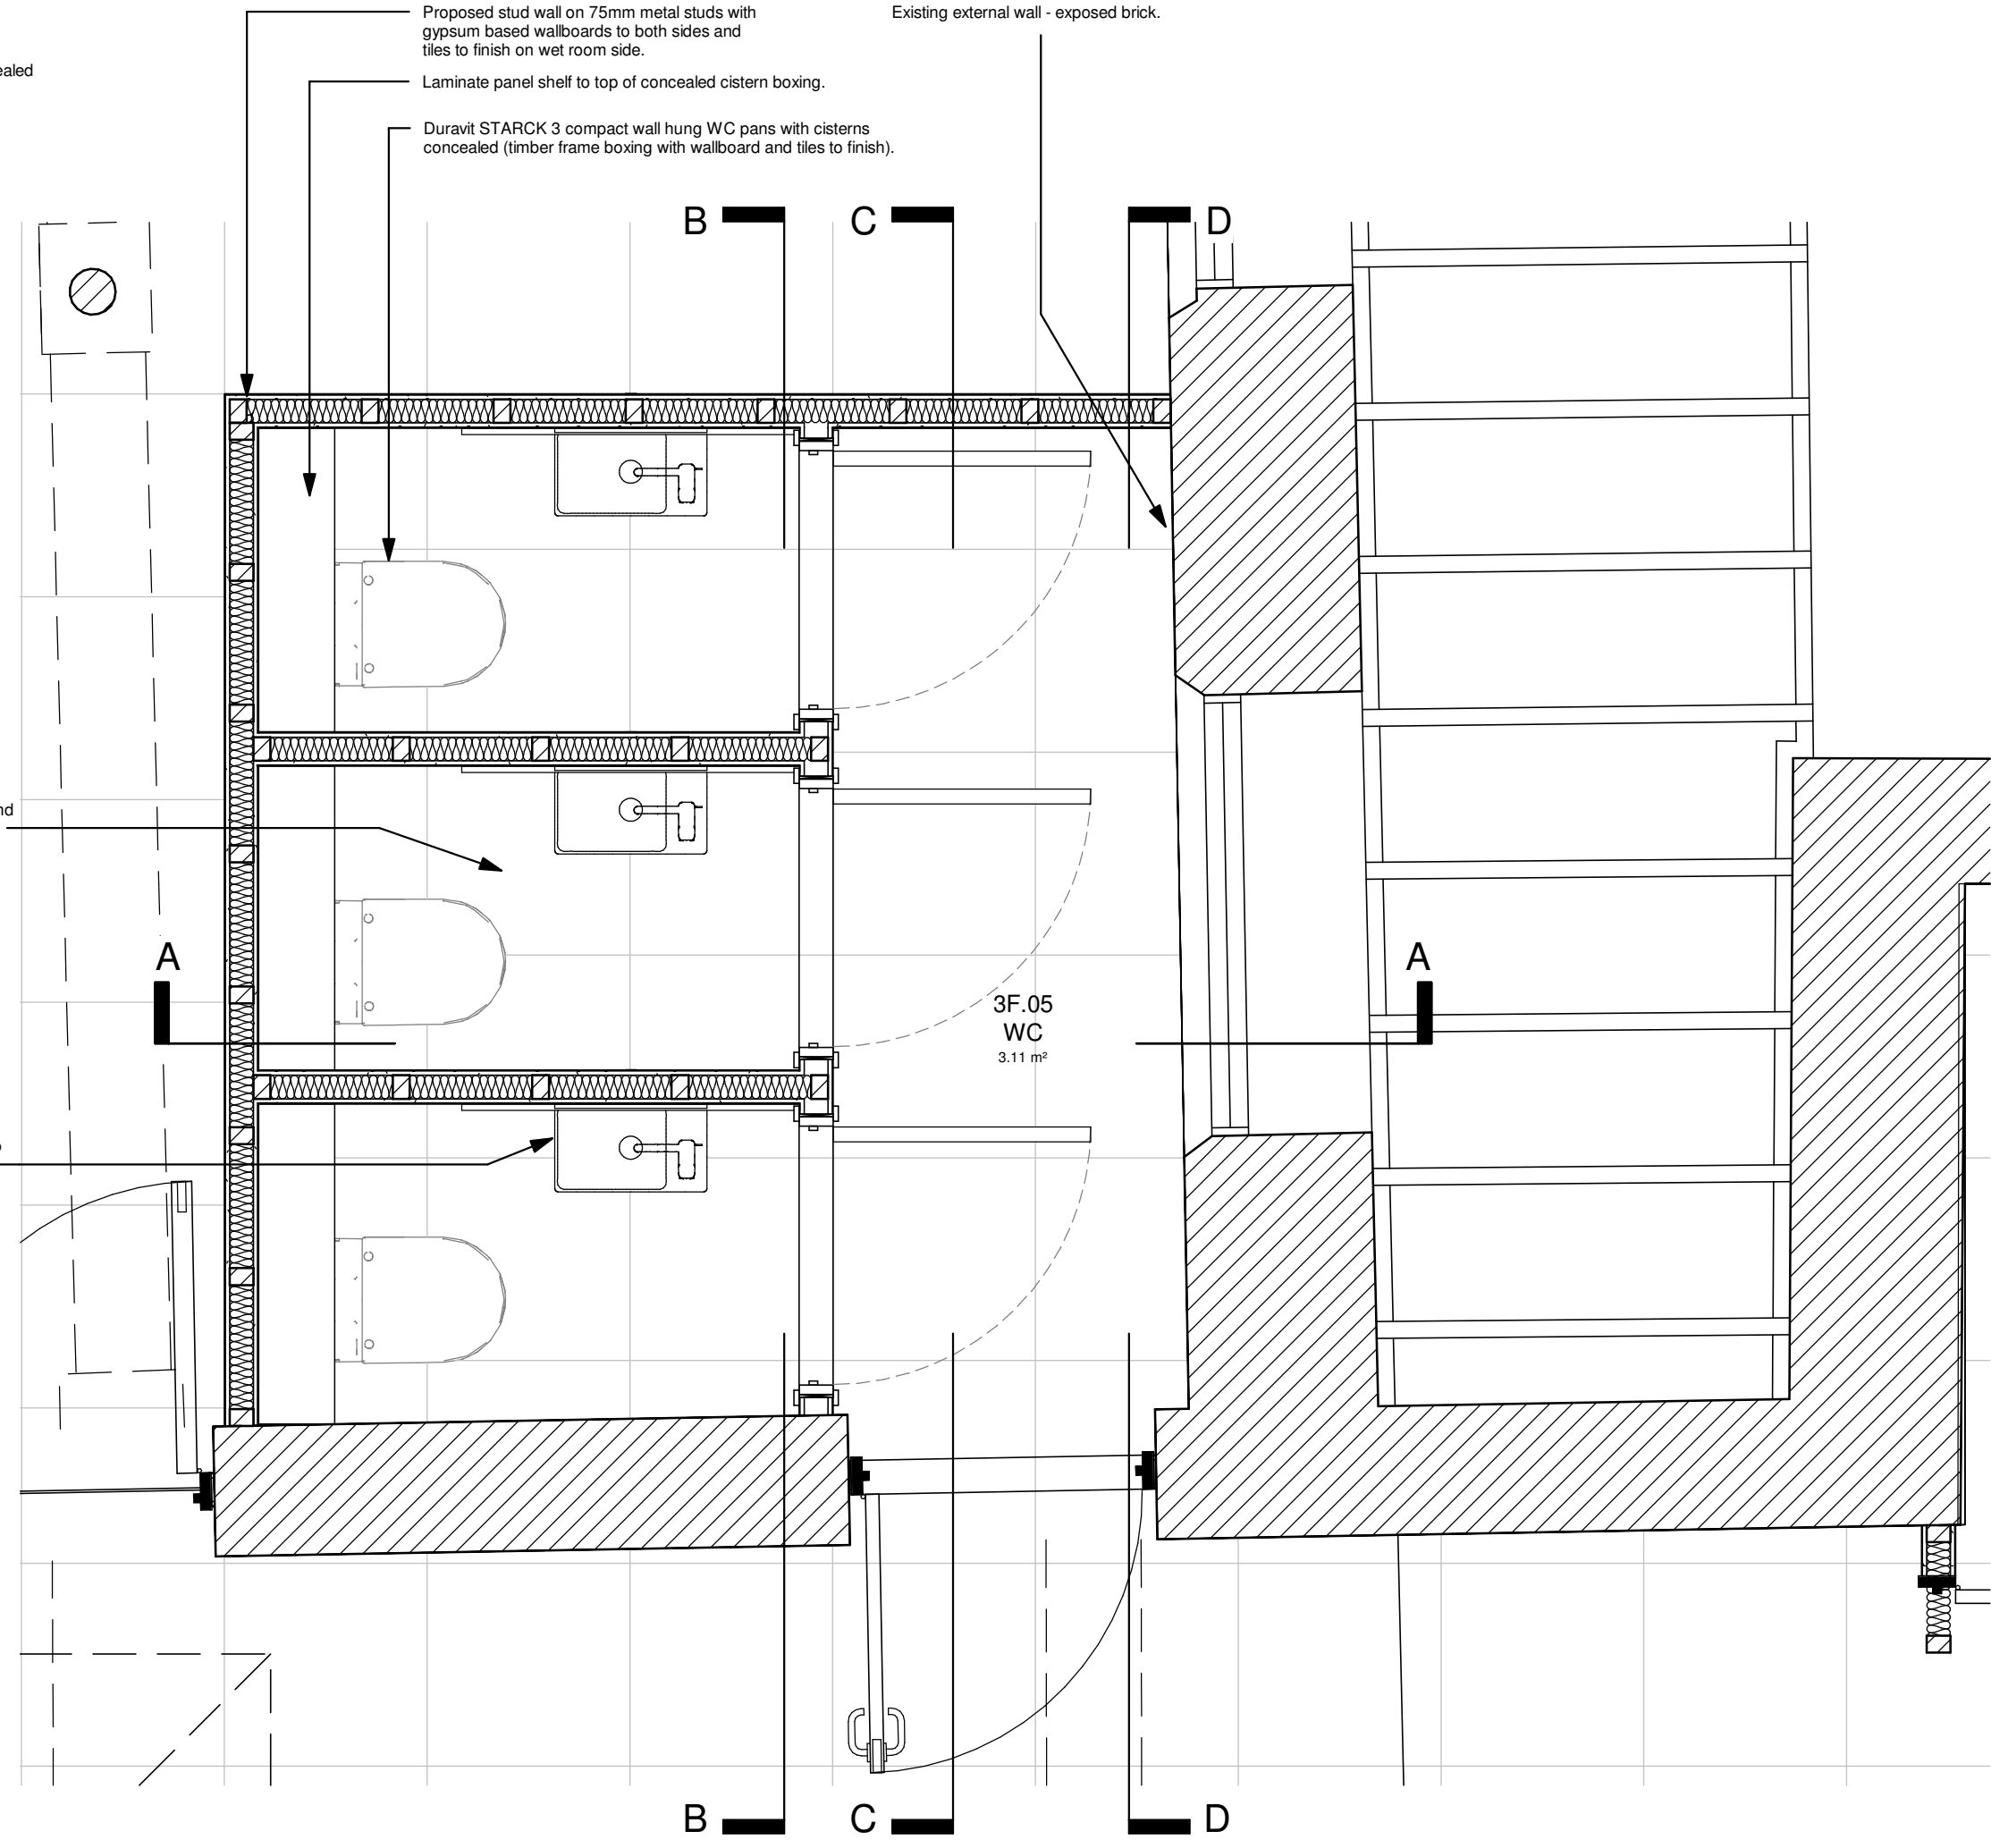

Proposed 3rd Floor Plan

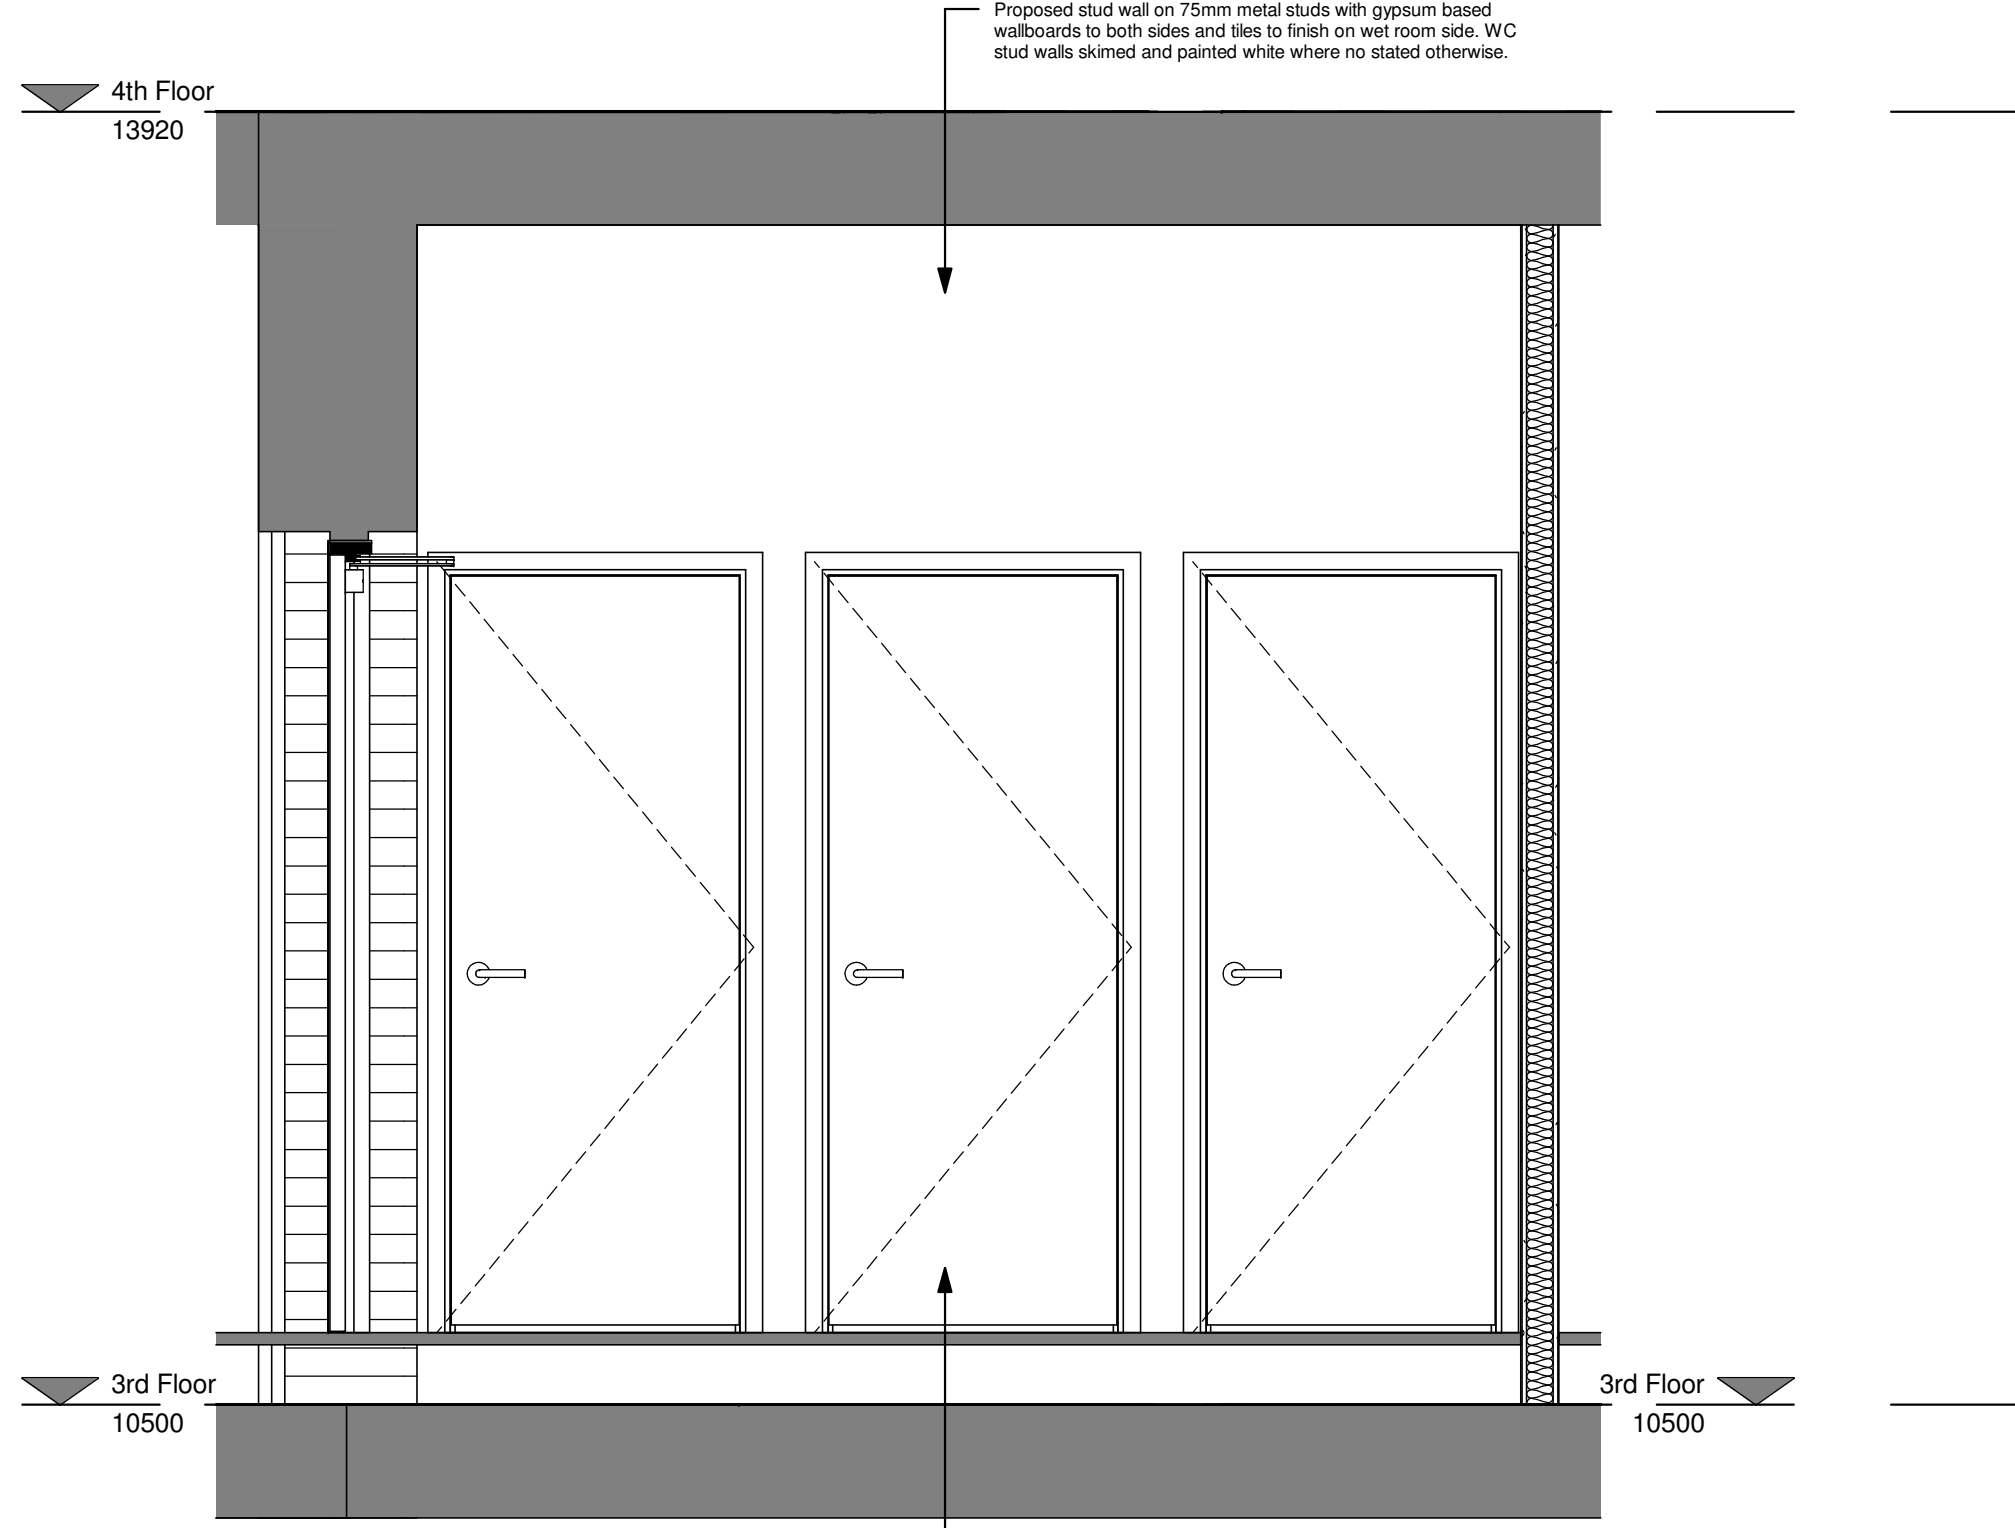

C - C Section

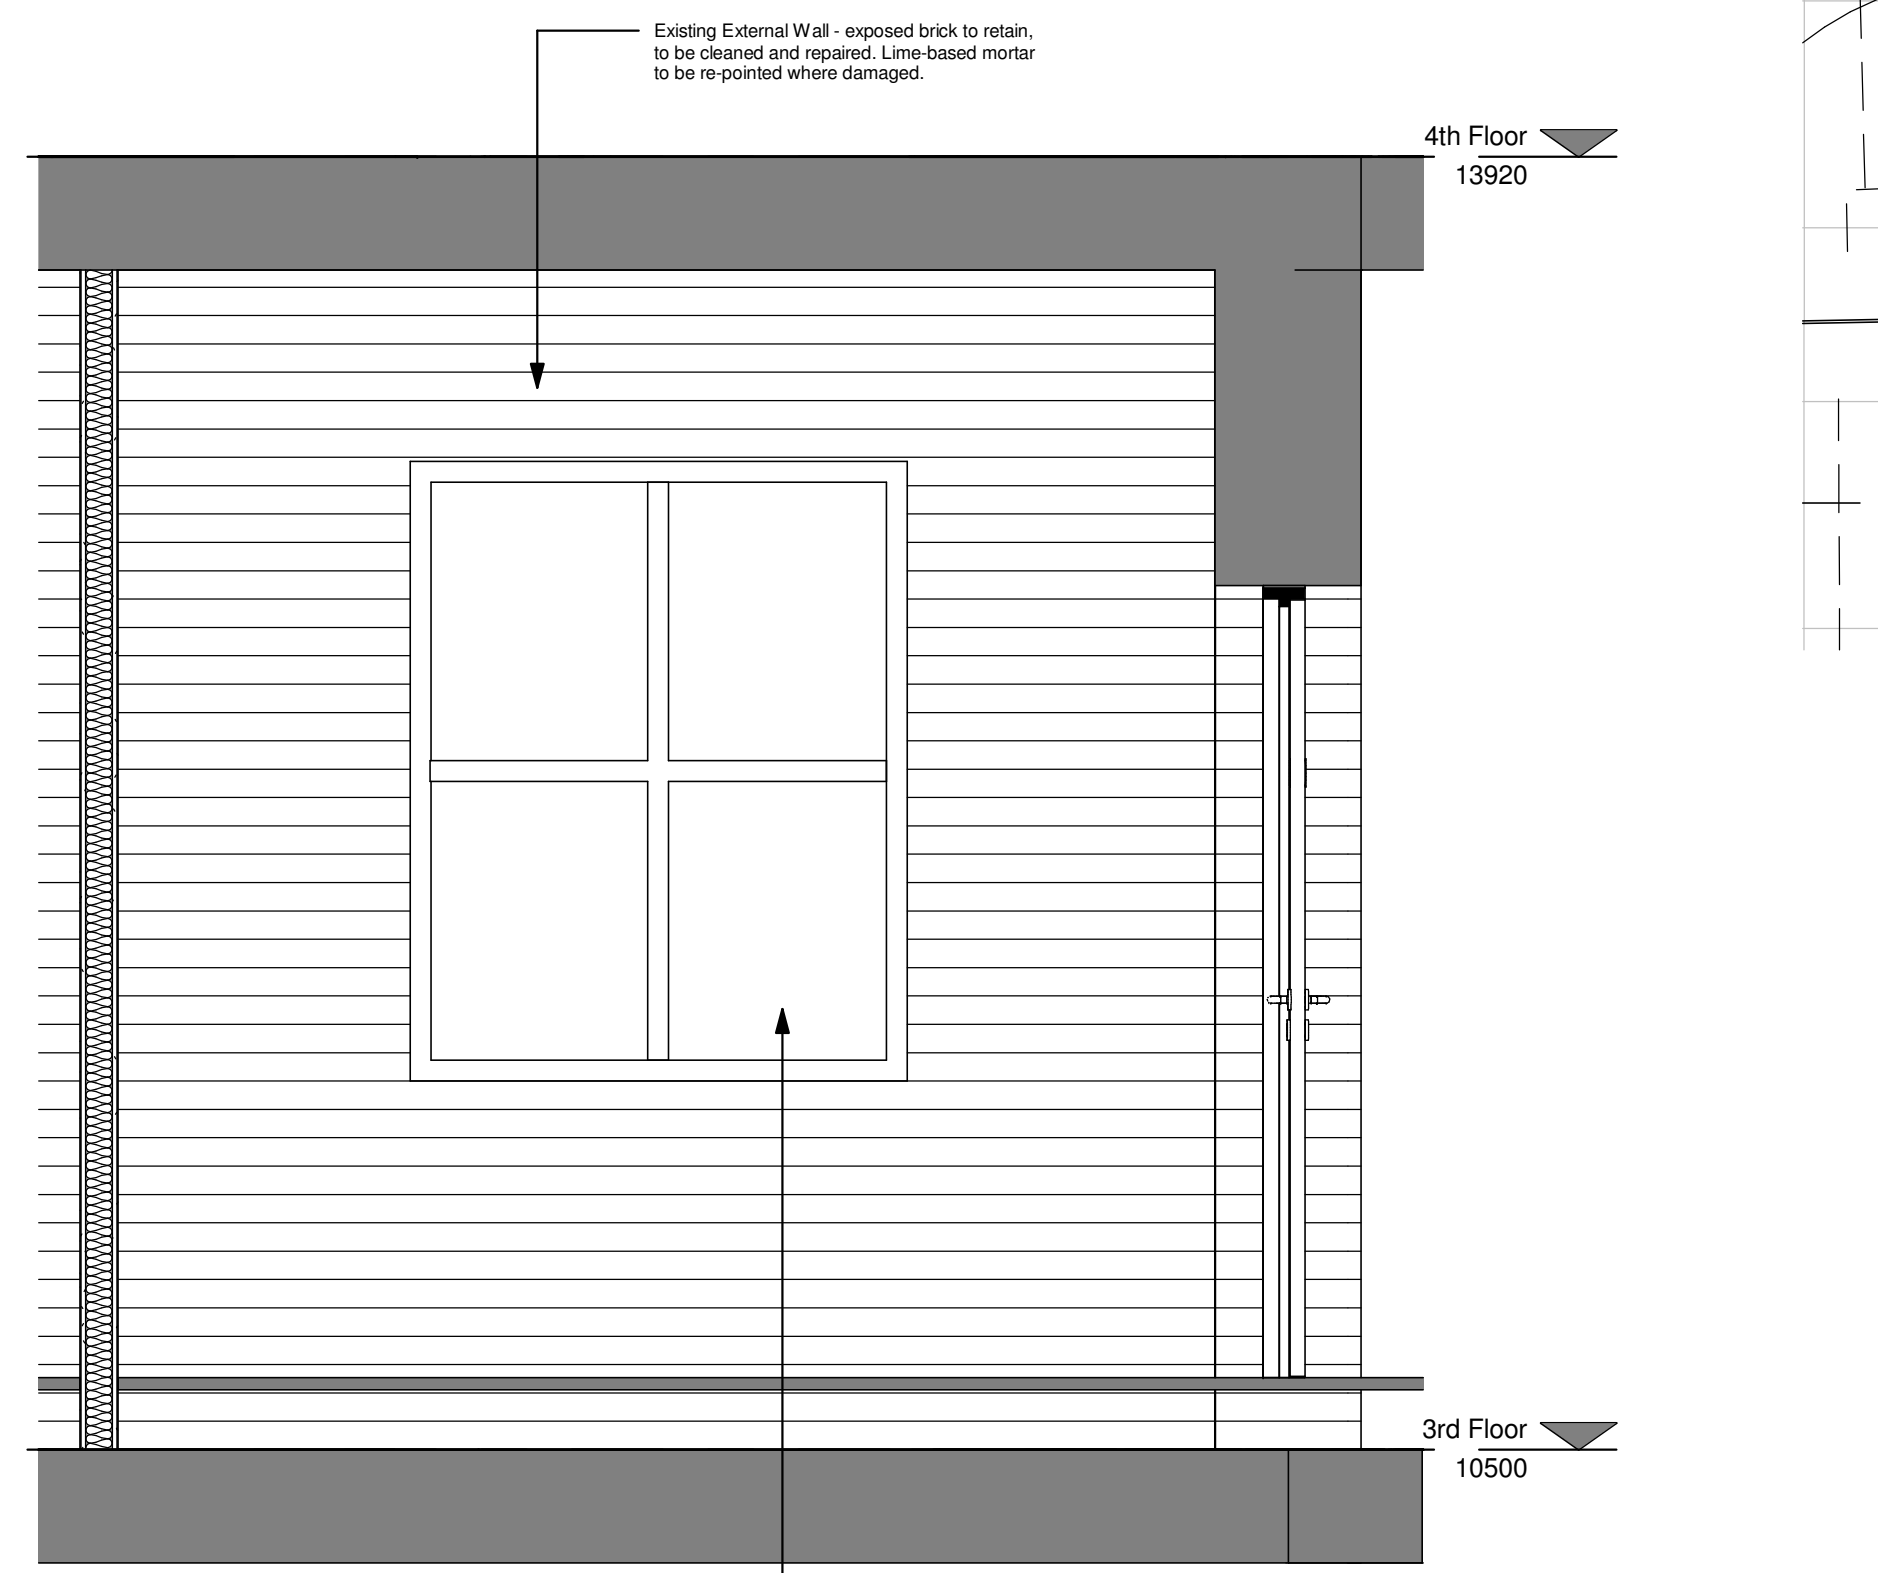

D - D Section

PARKdesigned
architects

Leeds: The Loft, 13 Carlton Mills, Armley, LS12 2QG		Tel: 0113 819 8057	
London: Hamilton House, Mabledon Place, Bloomsbury, WC1H 9BB		E-mail: info@parkdesigned.com	
Client:		Date:	Scale:
T&M Investment			1 : @A1 20
Project Name:		Drawn:	Reviewed:
34 Charlotte Street		Author	Approver
Drawing Title:		Drawing No:	Revision:
3rd Floor Indicative WC Details		503	A
Drawing Status:		Project No:	
Building Regulations		2022.04	