




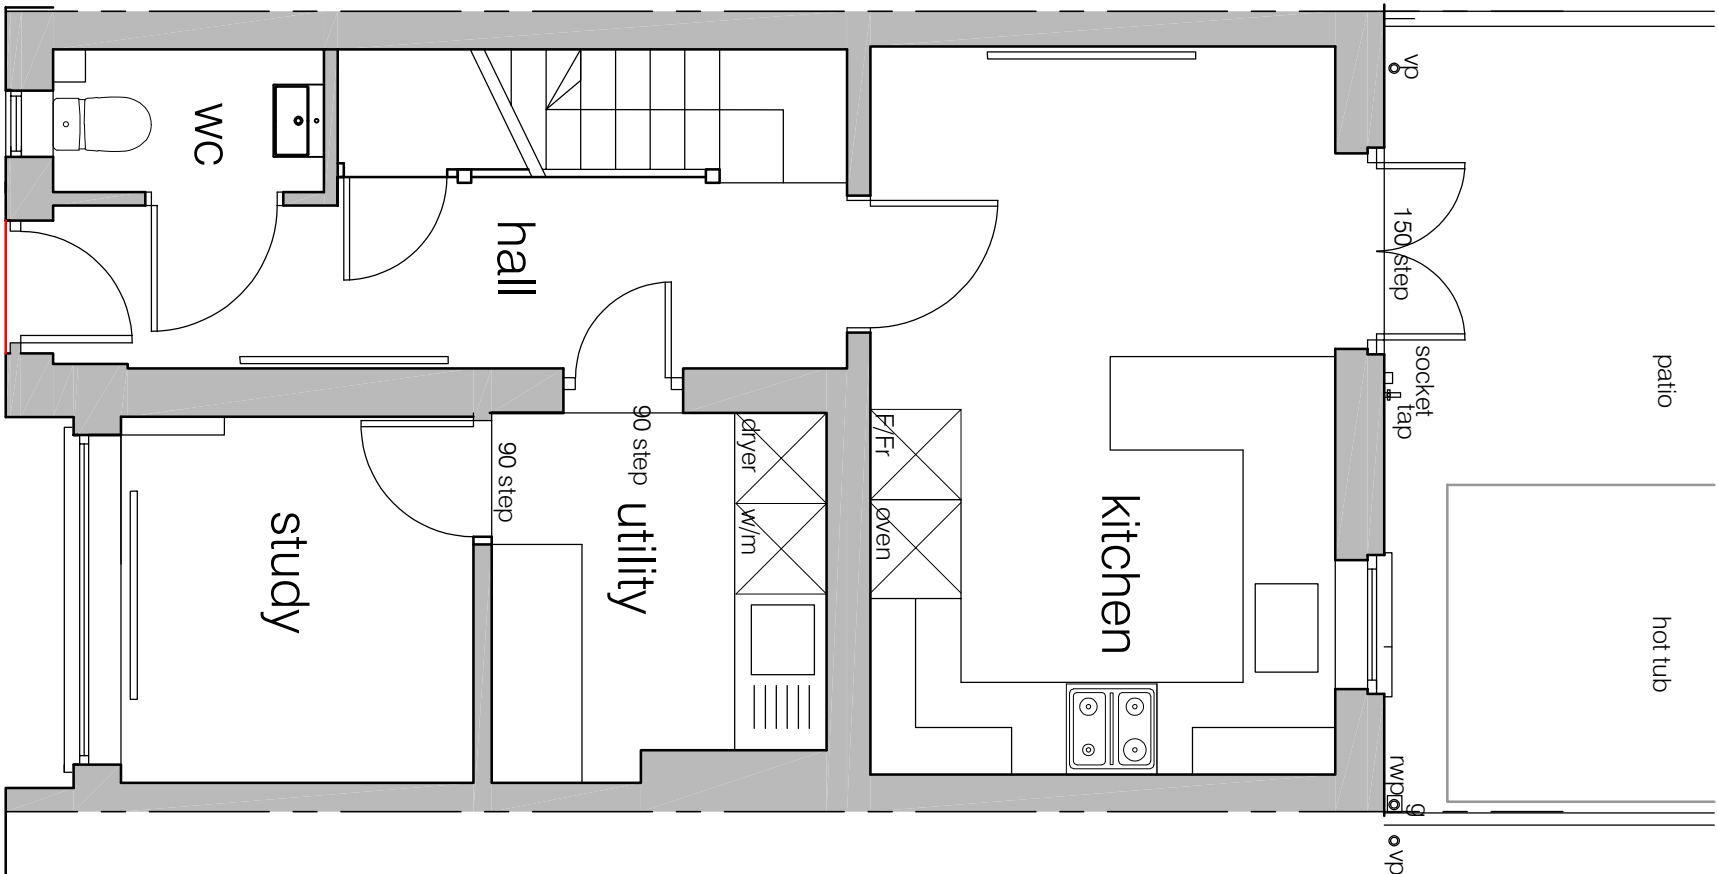

GROUND FLOOR PLAN 1:50

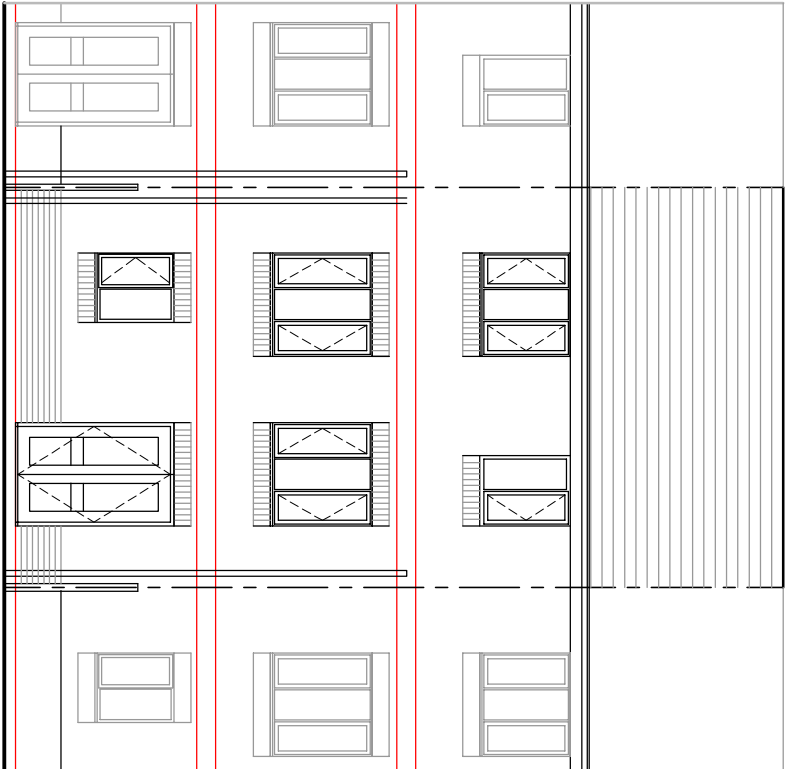

REAR ELEVATION 1:100

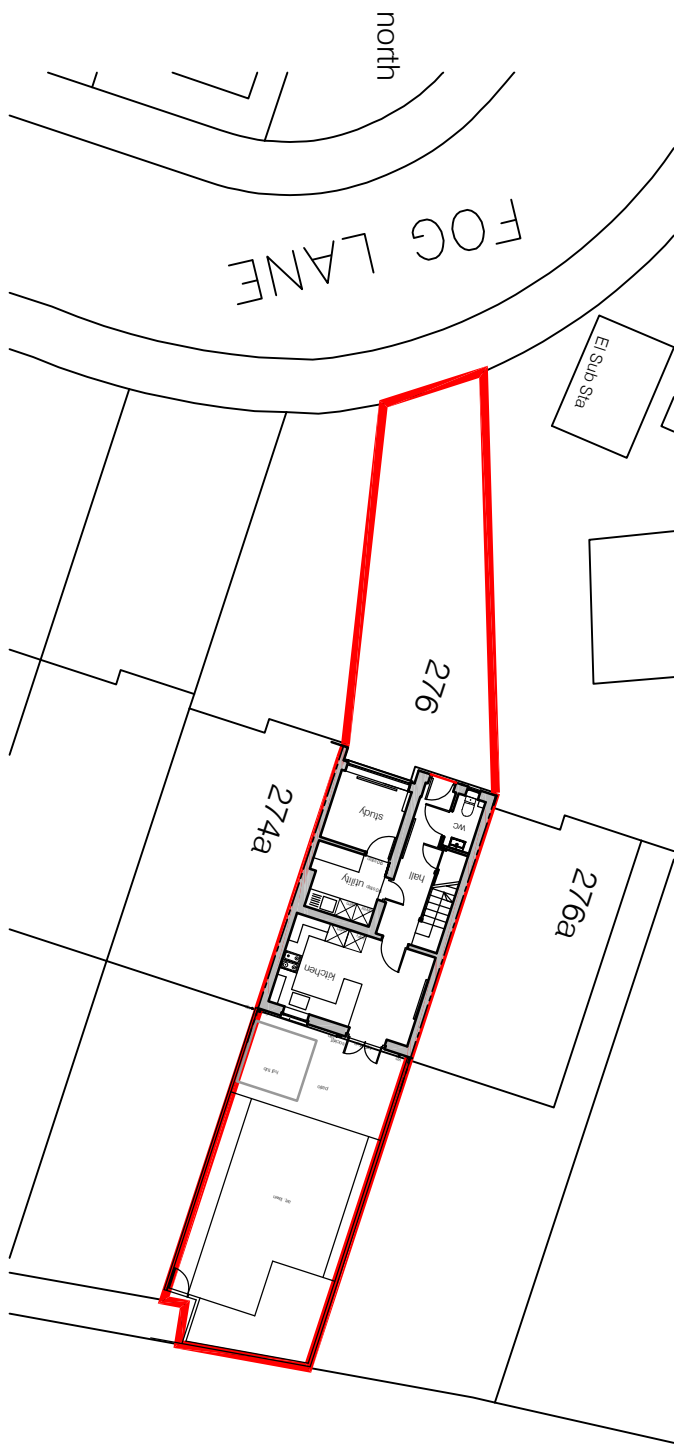

BLOCK PLAN 1:250

Existing external materials:  
Dark Grey clay tiled roof.  
Red multi facing brick to external walls  
Plain red facing brick soldier/band coursing  
White upvc framed d/g windows  
Black upvc rainwater goods  
White upvc soffits fascias and bargeboards

Simon R Miles  
Chartered Architect  
Didsbury  
Manchester  
T: 07778 137830  
E: similesarchitect@gmail.com

| Revision | Date | Revision note |
|----------|------|---------------|
|          |      |               |

Notes

Project: 276 Fog Lane Burrage  
Title: Existing floor plan and elevations  
Drawing number: 23 384 PL100  
Issue: 23 384  
Client: Mr Austin Behan

Scale: AS NOTED@A3  
Date: 31 03 2023  
CAD Ref: 23 384  
Drawn by: SRM