



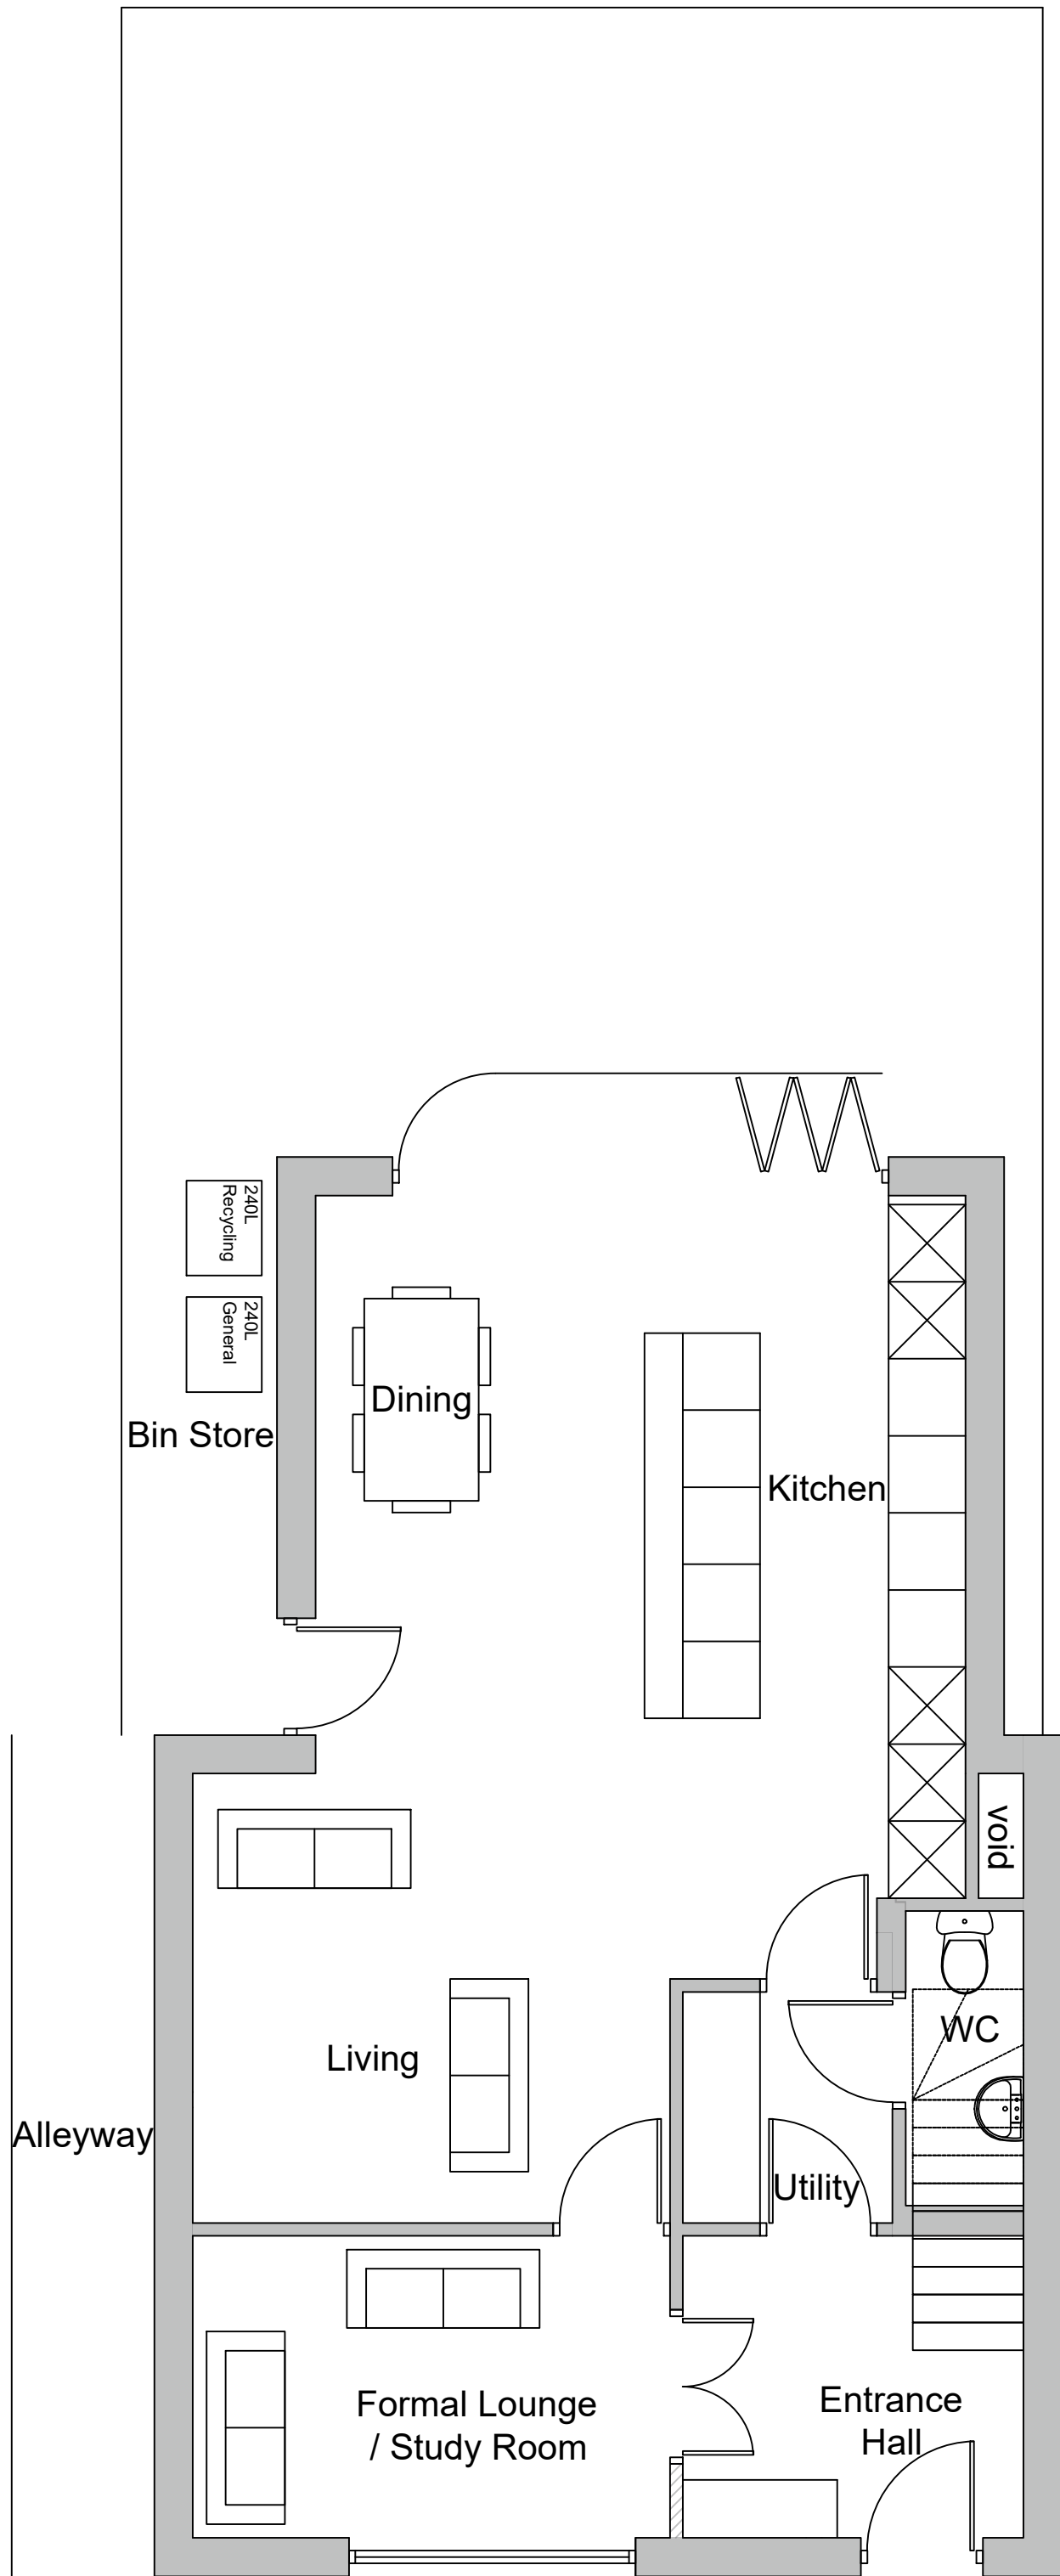


Proposed Ground Floor and Site Plan
1:50 Scale @ A1
Approved Application ref. 129446/FH/2021

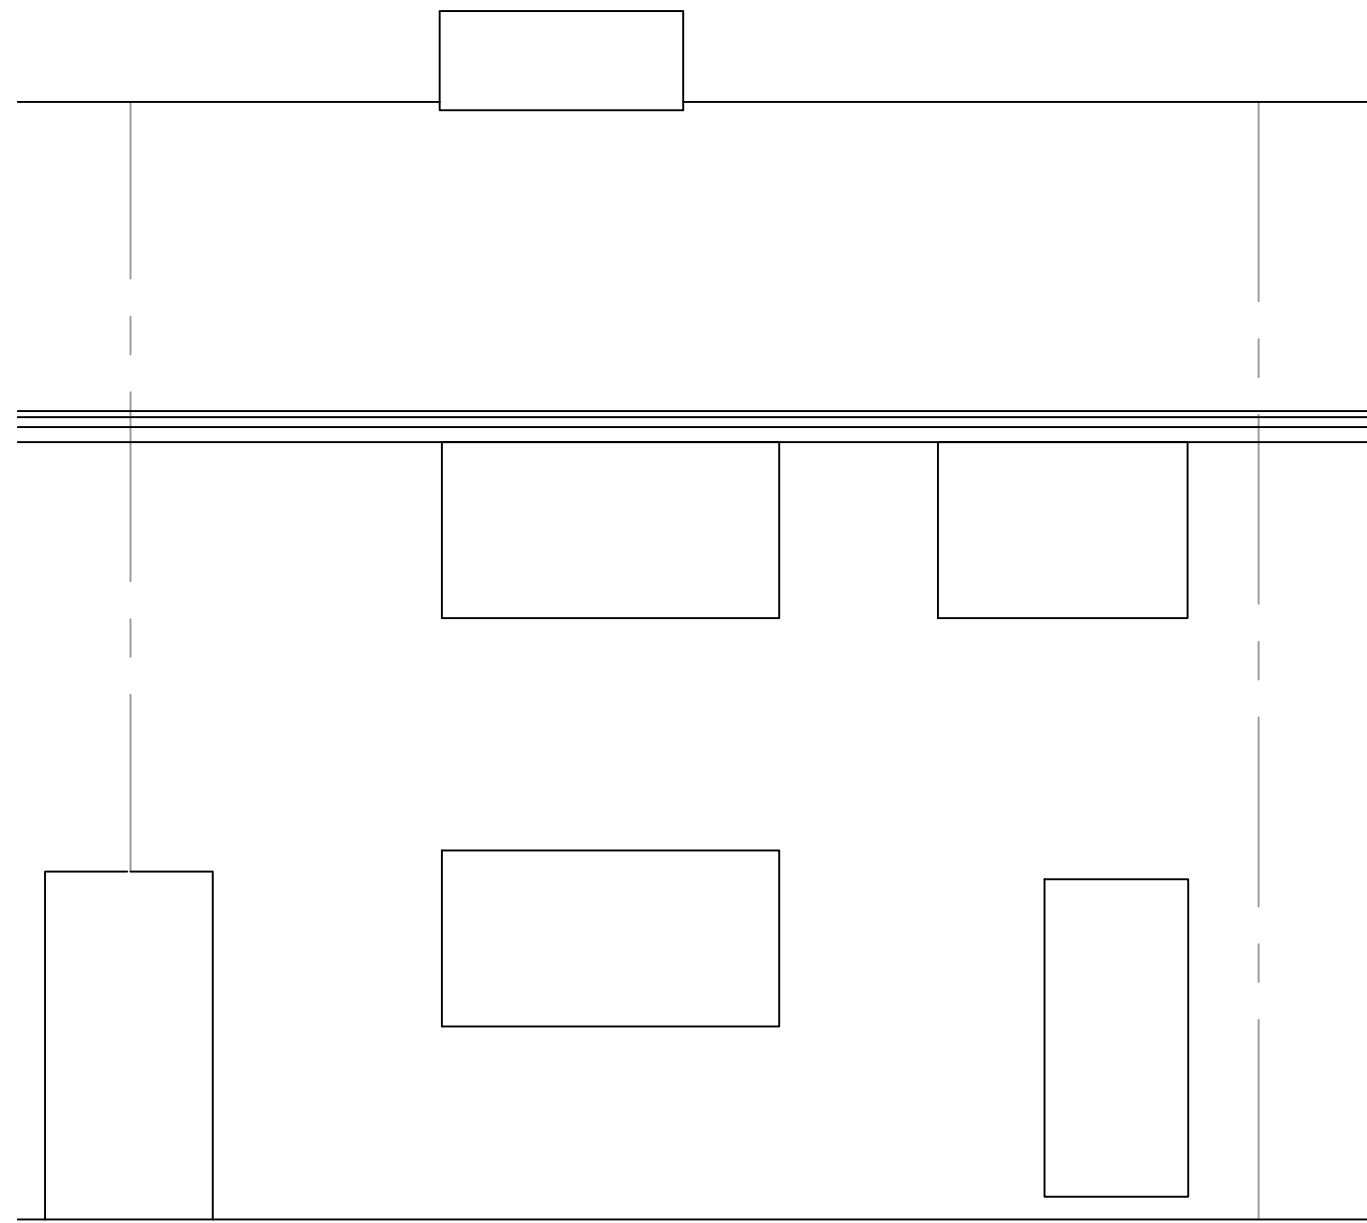


Proposed Front / East Elevation - Unaltered
1:50 Scale @ A1




Proposed Rear / West Elevation
1:50 Scale @ A1

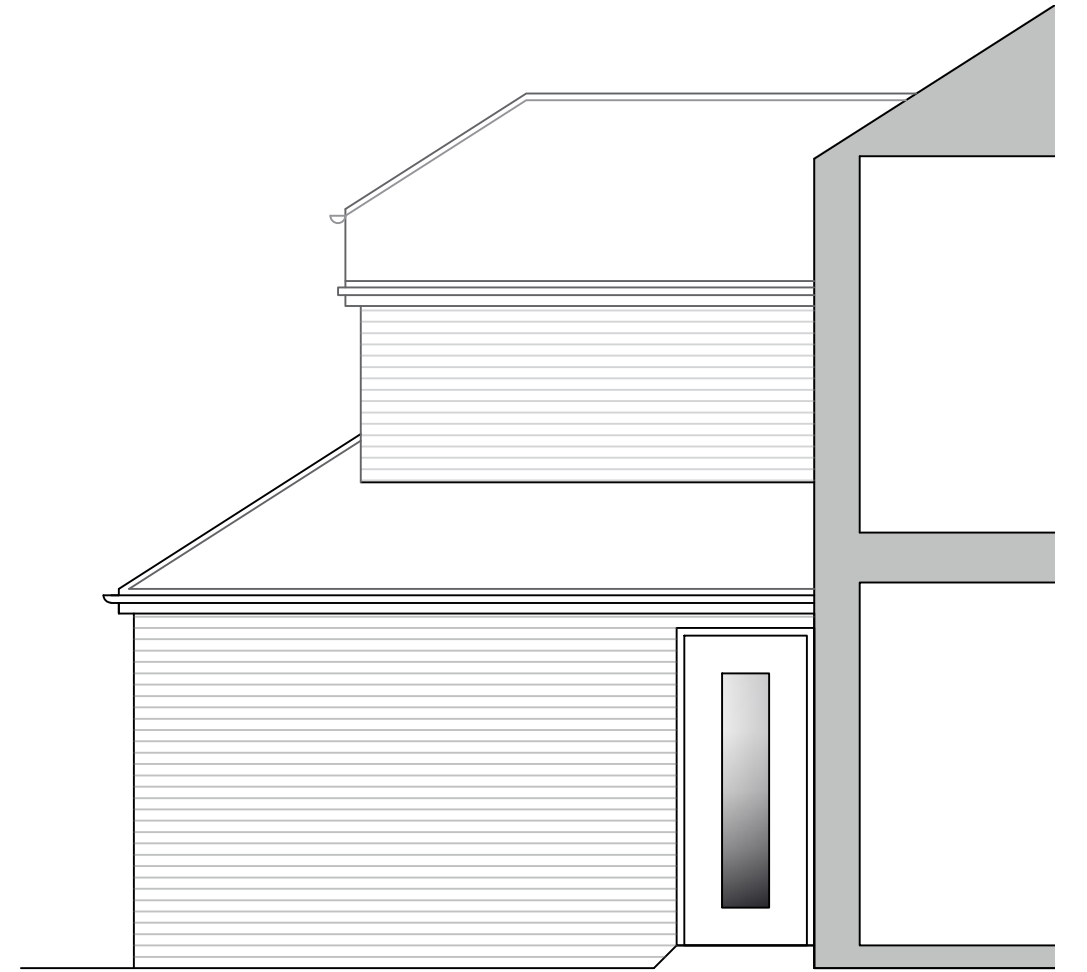

Proposed Section / South Elevation
1:50 Scale @ A1

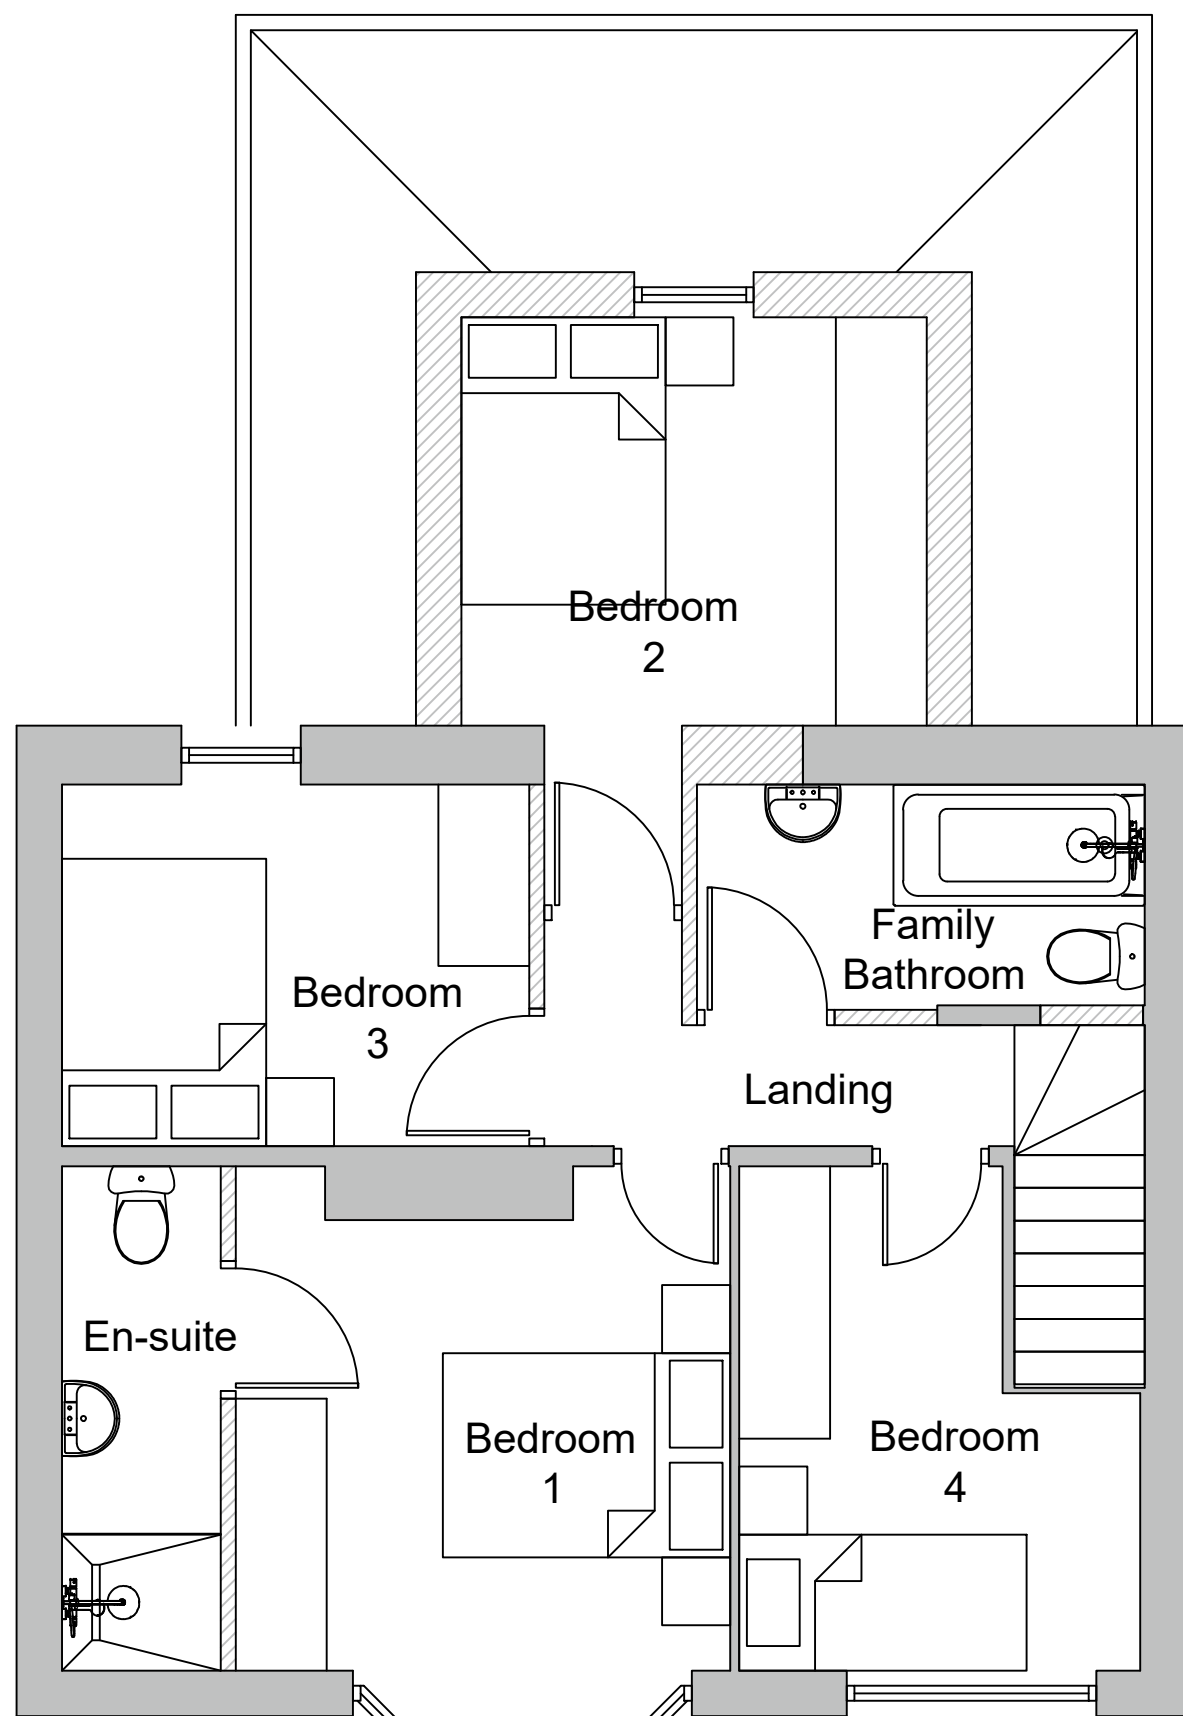

Proposed First Floor Plan
1:50 Scale @ A1

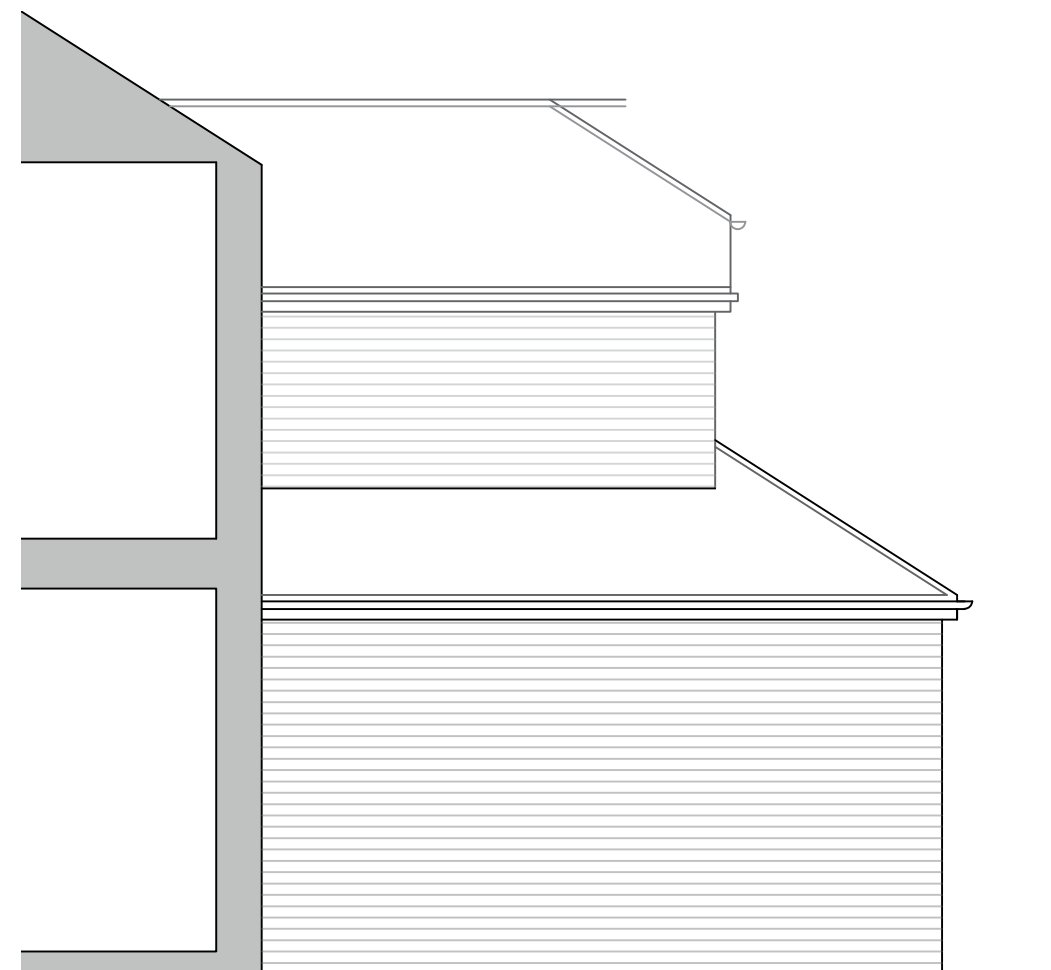

Proposed Section / North Elevation
1:50 Scale @ A1



ATX
Building Design
Architecture & Interior Design

PROJECT :
Rear Extension at
13 Second Ave, M11 4LX
Ms M. Patrick

DRAWING TITLE :
Proposed Plans and Elevations

SCALE :	DRAWN BY :	DATE :
1:50 @ A1	JL	05.2021

DWG N° :	REVISION :	CHECKED :
002	2D	----

Mobile: 07567919149
Email: info@atxbuildingdesign.co.uk