


Jacksons Row

Bootle Street

GROUND FLOOR PLAN

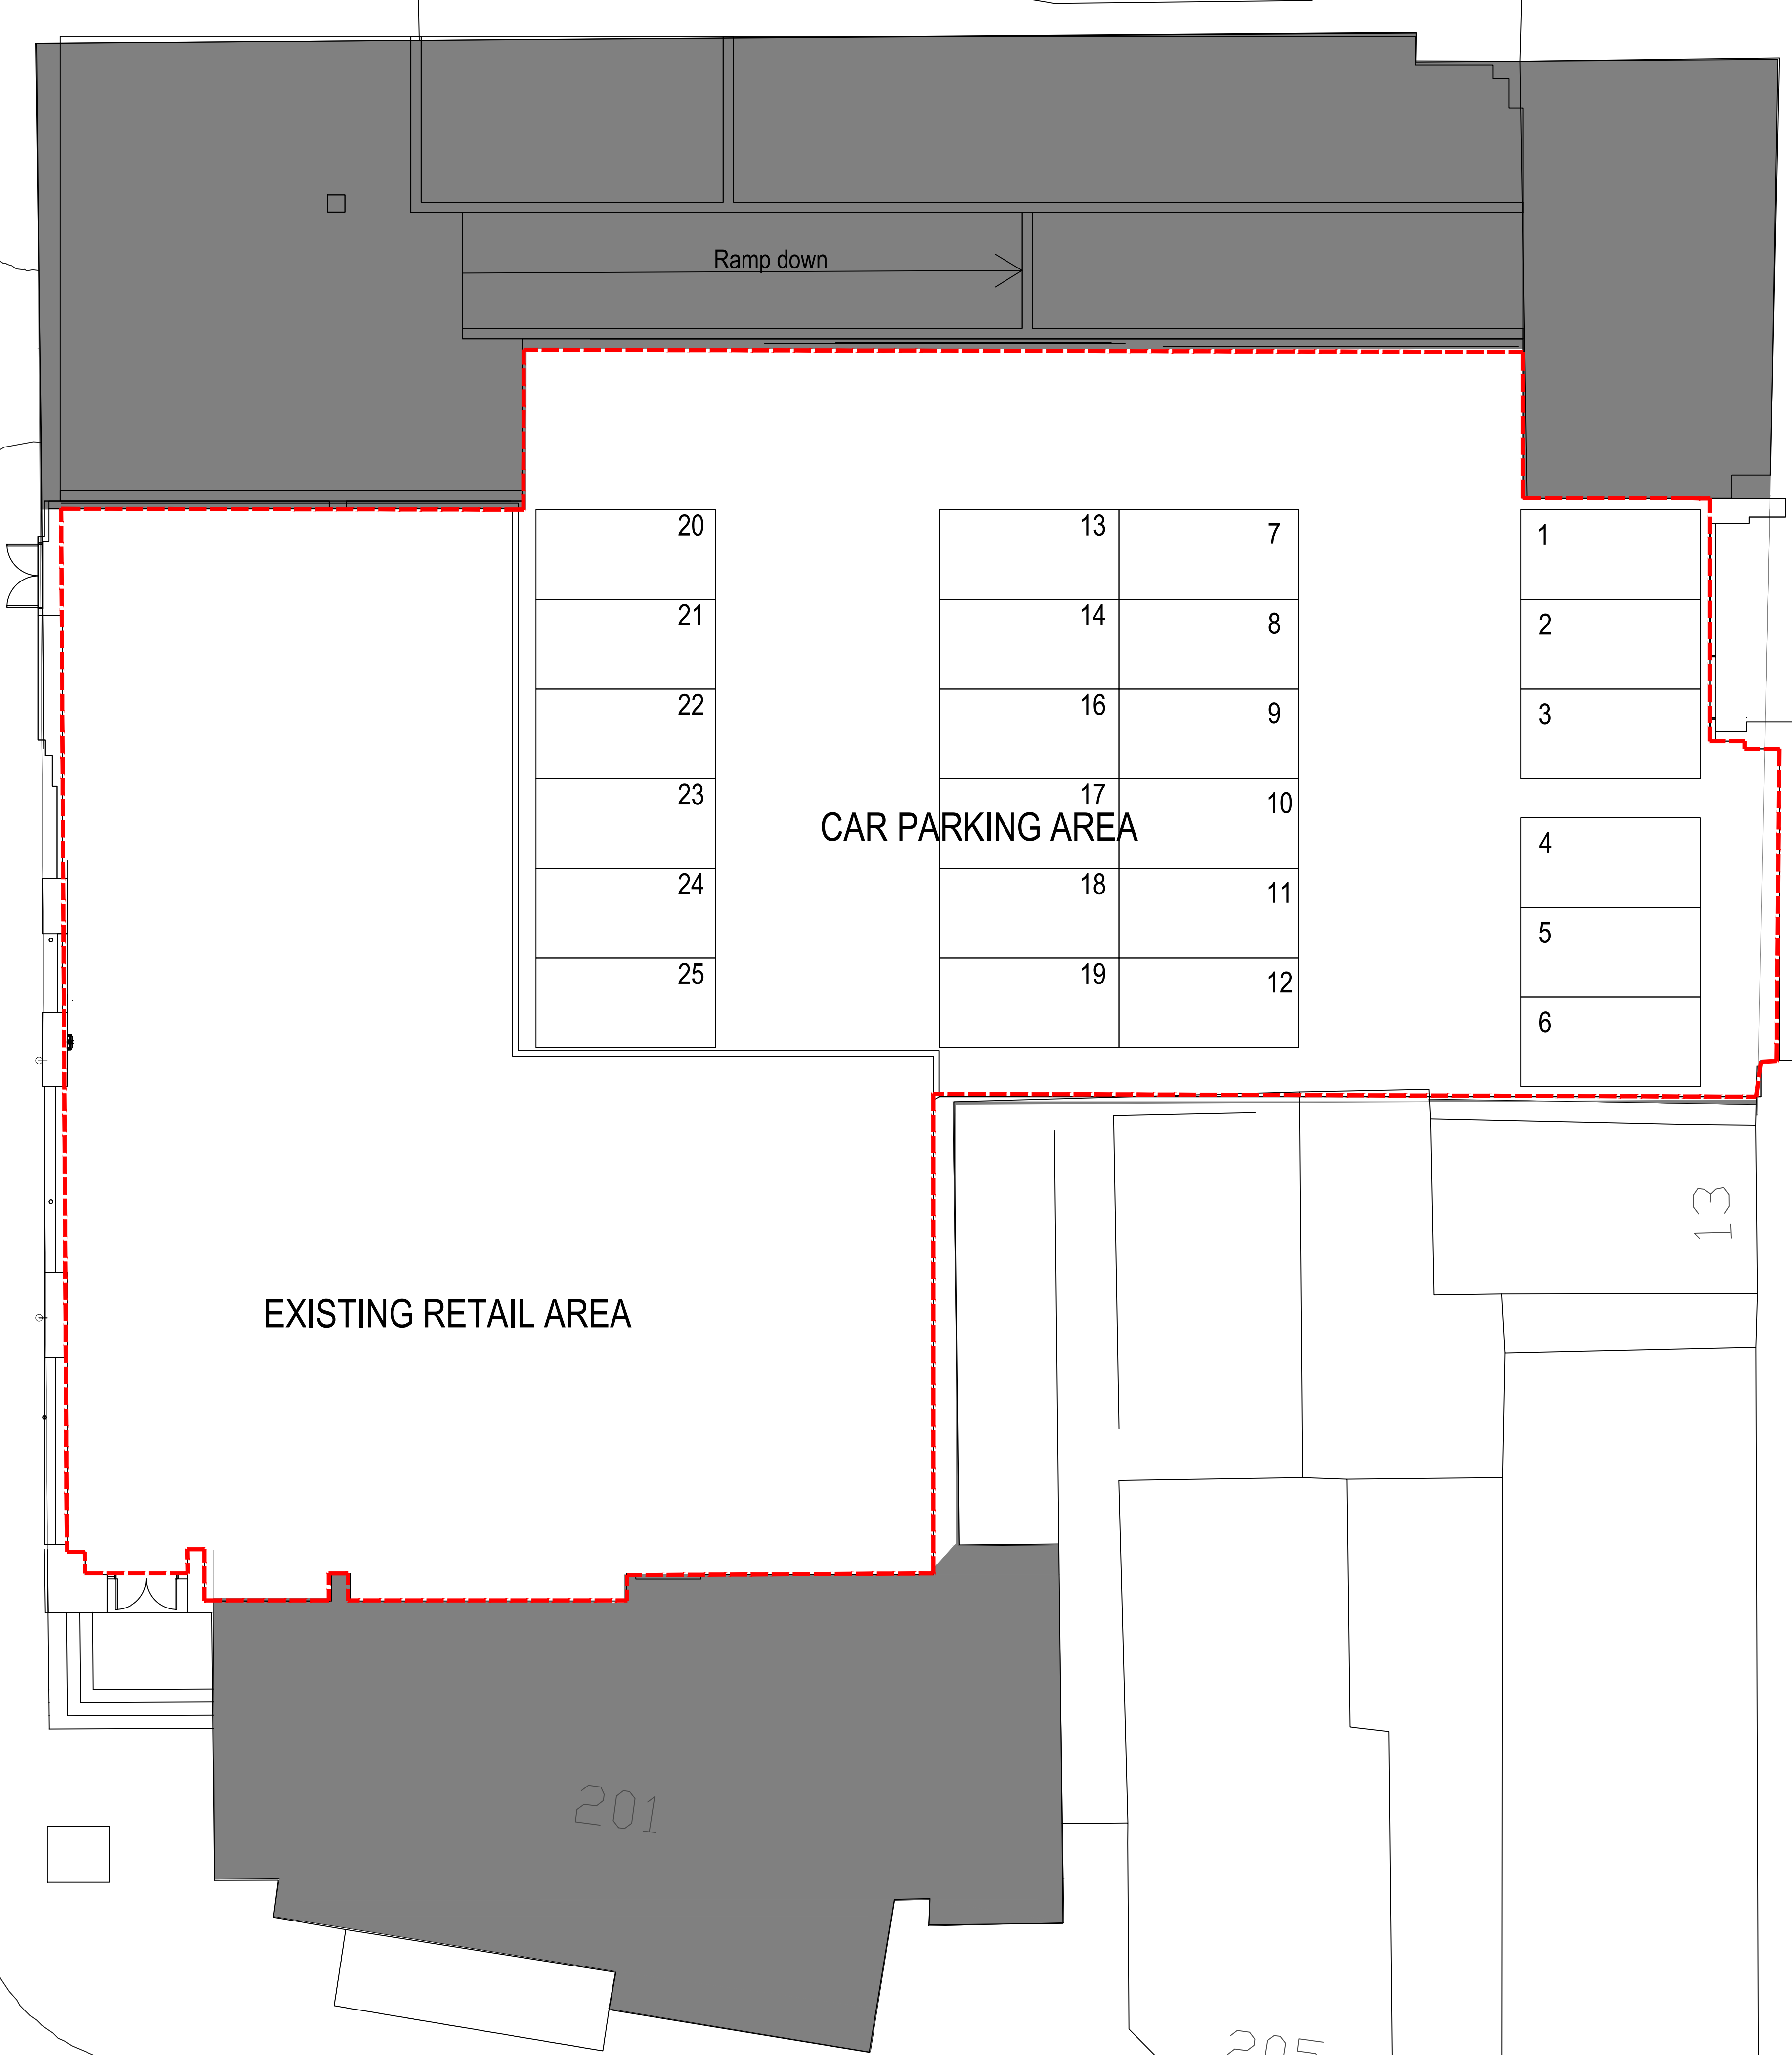

Copyright KMB Ltd
Do not scale from this drawing. If in doubt contact KMB Ltd.
All materials specified should be used in accordance with the manufacturers recommendations and all relevant current codes of practice.

1:20	0	200mm	400mm	600mm	800mm	1000	1200	1400	1600
1:100	0	1m	2m	3m	4m	5m	6m	7m	8m
1:50	0	100mm	200mm	300mm	400mm				

LOCATION PLAN
1:1250

Rev	Date	Description	Drawn	Checked	
Amendments					

Drawing Status

Planning



Construction Consultants

PROJECT
Electric Shuffle
201 Deansgate
Manchester
M3 3NW

CLIENT
Red Engine

TITLE
Ground Floor Plan
Existing

SCALE 1:100 @ A1	DATE Feb 2023		
DRAWN BY LC	CHECKED BY DH	DRAWING No. 7855_03	REV -

Unit 56, Building 67, Europa Business Park, Bird Hall Lane, Stockport SK3 0XA
t: 0161 477 7709 e: kmb@kmb-ltd.co.uk