



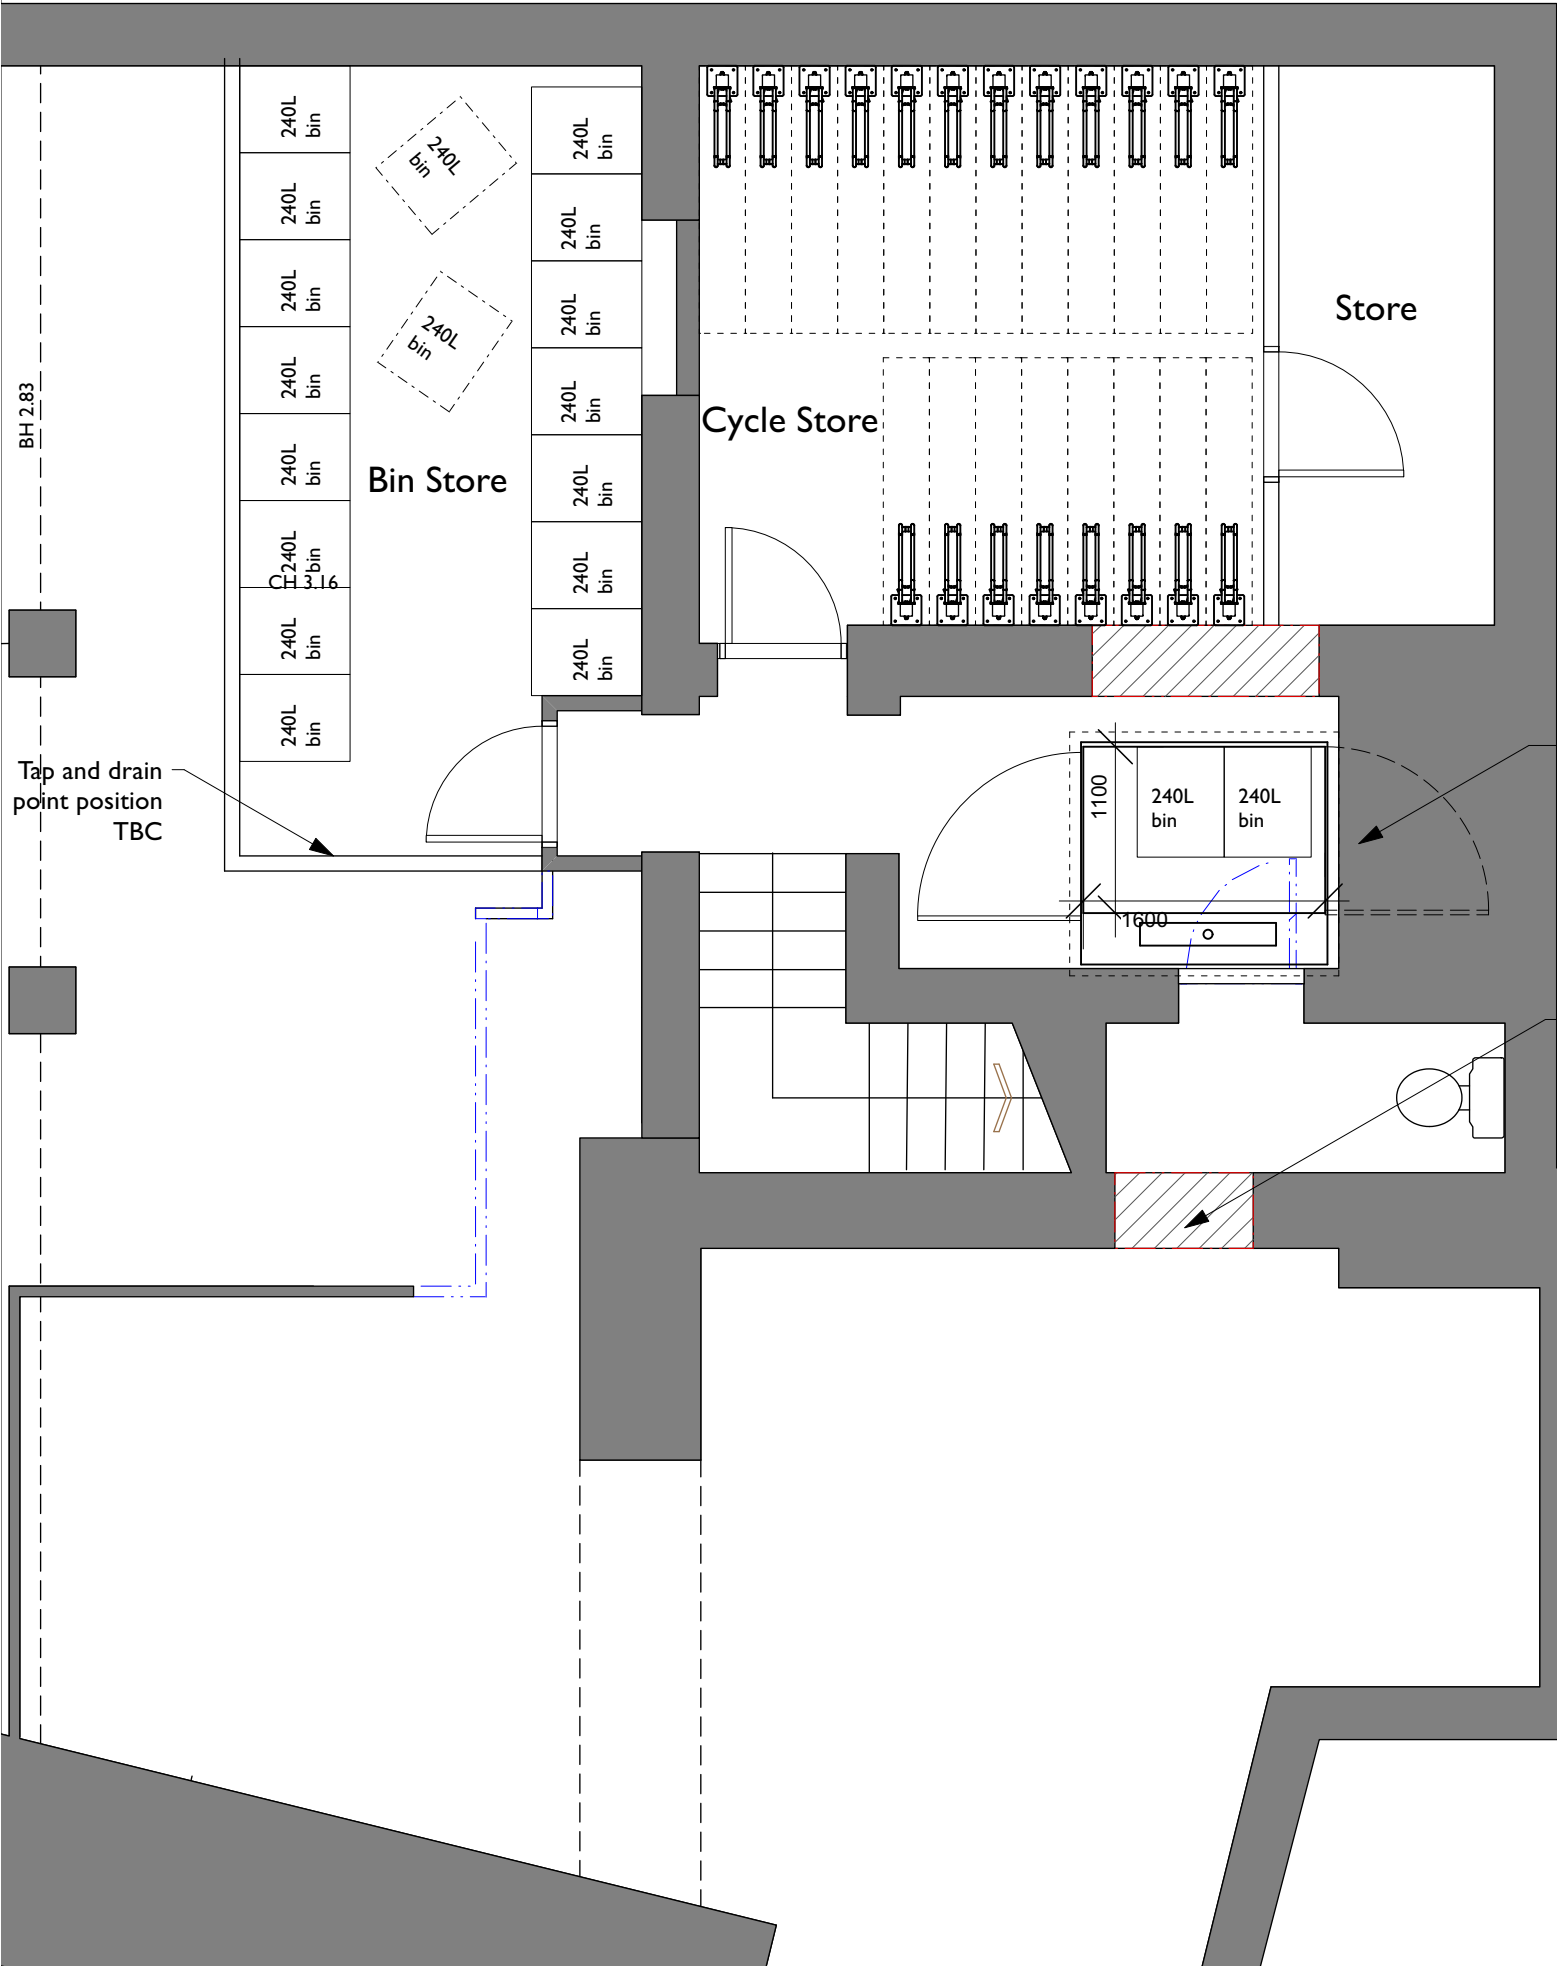

1 Basement Plan
Scale: 1:50

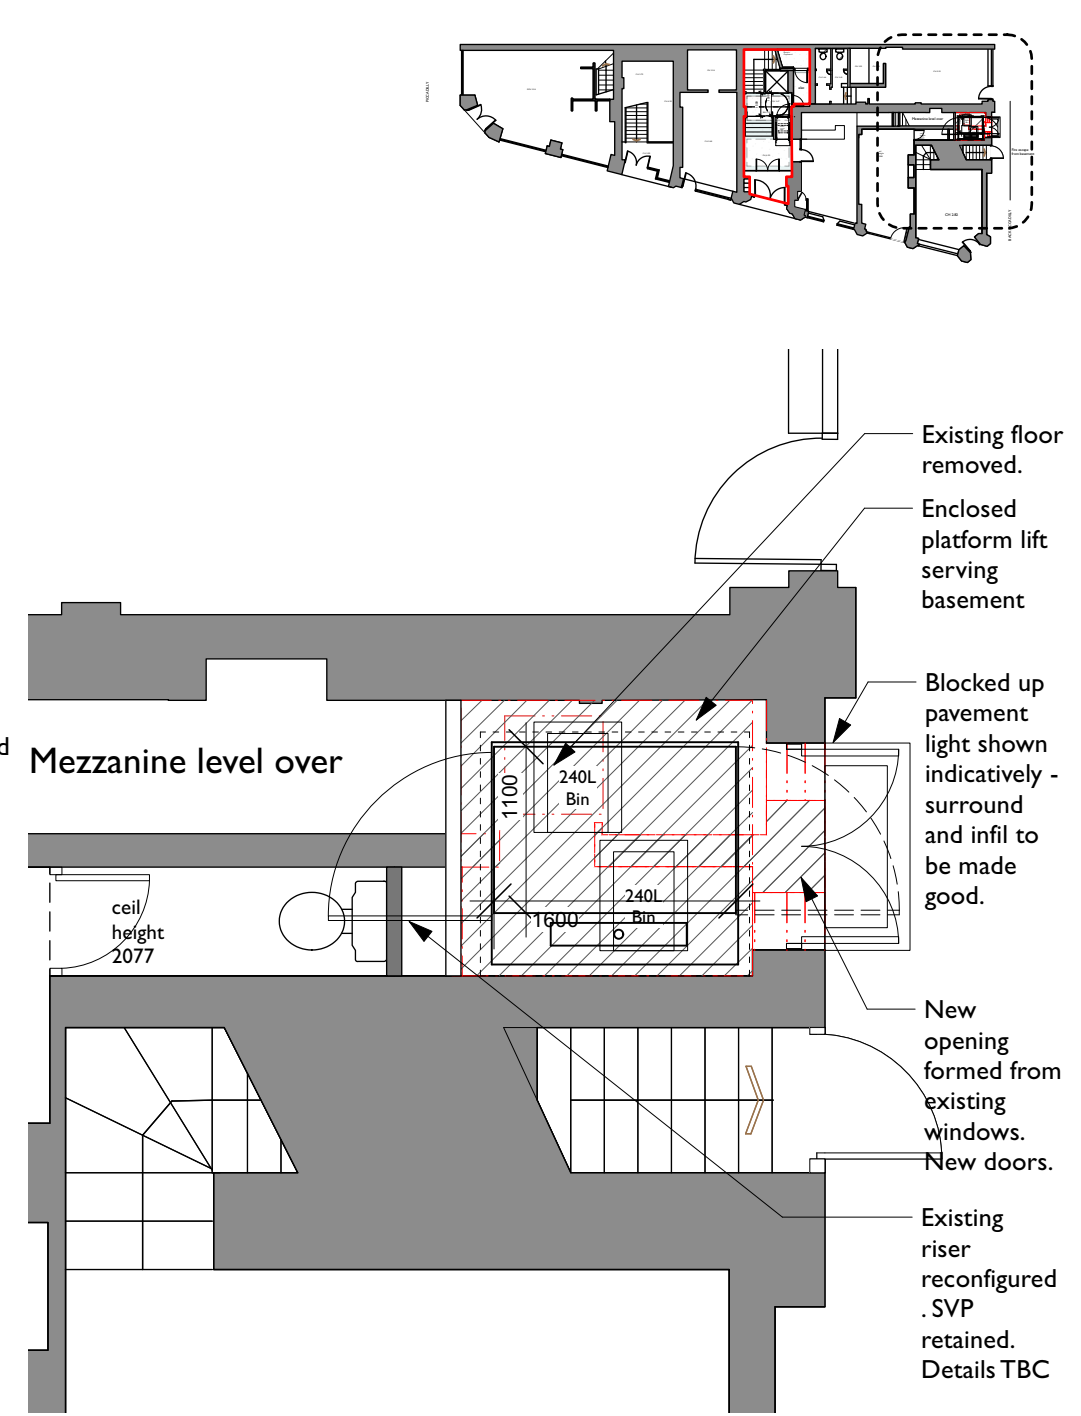

2 Ground Floor Plan
Scale: 1:50

COPYRIGHT OF ATELIER MB LTD
DO NOT SCALE FROM THIS DRAWING
DIMENSIONS TO BE CHECKED ON SITE

Existing
Proposed
Existing to be Removed (contemporary)
Existing to be Removed (circa 1930s)
Existing to be Removed (pre 1930s)

Existing floor removed.
Enclosed platform lift serving basement
Blocked up pavement light shown indicatively - surround and infill to be made good.
New opening formed from existing windows. New doors.
Existing riser reconfigured .SVP retained. Details TBC

Rev	Note	DRN	CHK

St Margarets, Manchester
For Charlotte Street Estates

Ground/Basement Floor - Bin/cycle Store

scheme	1907
drwg no.	P(112)
revision	
scale	1:100 @ A3
date first drawn	Sept 2020
drawn	HKW

SK sketch E existing P proposed T tender C construction FI final issue

www.ateliermb.co.uk
t 0161 236 0051
e architect@ateliermb.co.uk

Atelier MB
Urban Architects