




- KEY
- NO WORKS
- CLEAN EXISTING
- DOWNTAKINGS / REMOVALS
- REINSTATEMENTS

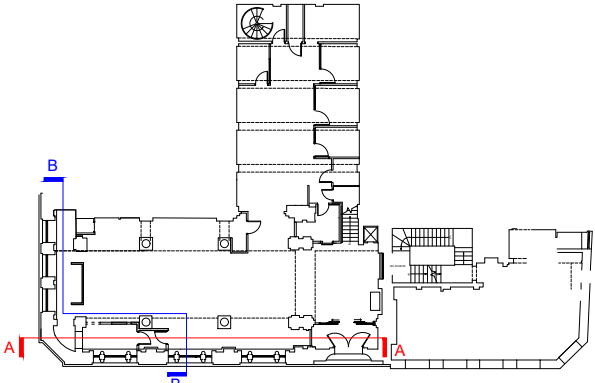

5 GROUND FLOOR PLAN
1:500 @ A3

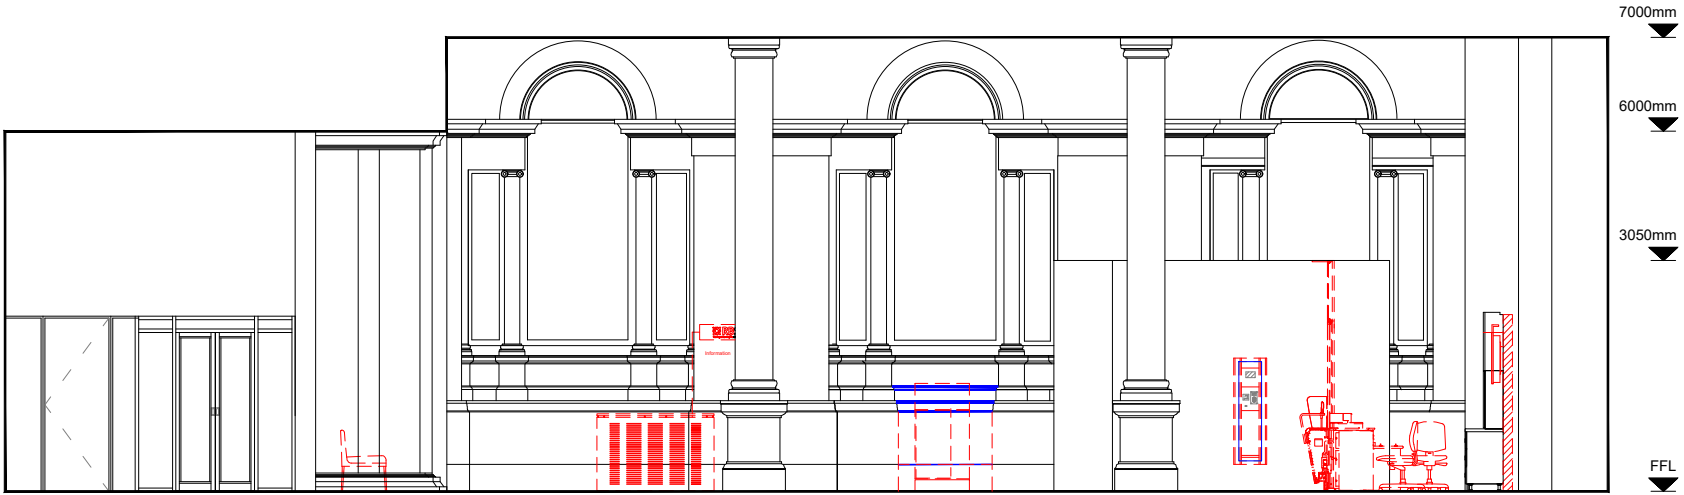


1 ELEVATION A - EXISTING
1:100 @ A3

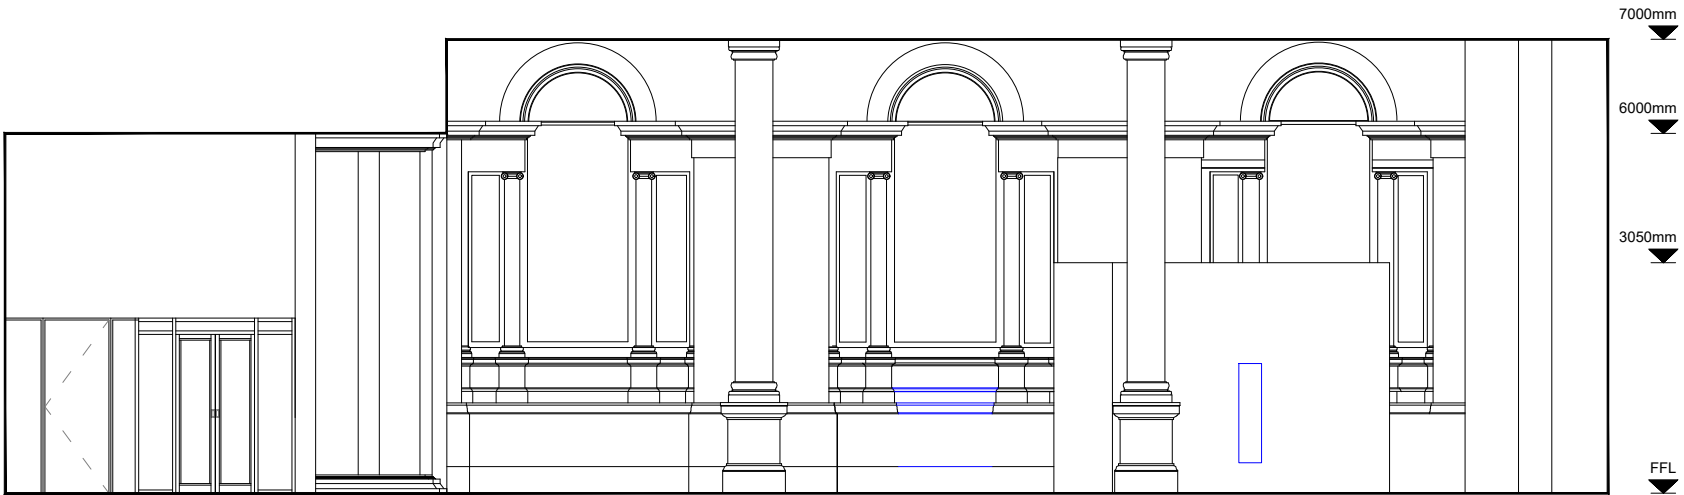


2 ELEVATION A - PROPOSED
1:100 @ A3

BLUE LINES INDICATE NOTIONAL EXTENT OF INTERNAL SKIRTING AND CORNICE REINSTATEMENT. ALL TO BE REINSTATED ON A LIKE-FOR-LIKE BASIS TO INCLUDE REPAIR OF LOST DETAILING. ALL AS AGREED ON SITE WITH CONSERVATION OFFICER AND STONE MASON

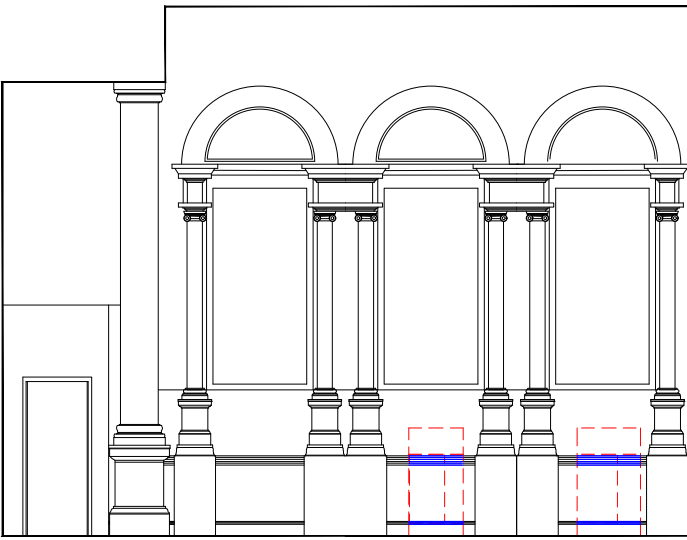


3 ELEVATION B - EXISTING
1:100 @ A3

REMOVE ATM TO EXTERNAL ELEVATION 2
REMOVE NIGHT SAFE TO EXTERNAL ELEVATION 2

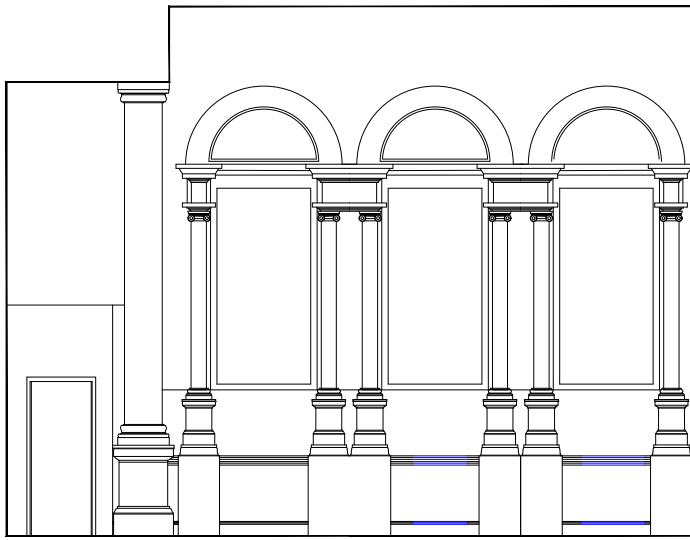

4 ELEVATION B - PROPOSED
1:100 @ A3

BLUE LINES INDICATE NOTIONAL EXTENT OF INTERNAL SKIRTING AND CORNICE REINSTATEMENT. ALL TO BE REINSTATED ON A LIKE-FOR-LIKE BASIS TO INCLUDE REPAIR OF LOST DETAILING. ALL AS AGREED ON SITE WITH CONSERVATION OFFICER AND STONE MASON

 

address
RBS ST ANN STREET
ST ANN STREET
MANCHESTER
M2 7LG

ref no. - sortcode -

description
INTERNAL ELEVATIONS
EXISTING AND PROPOSED
CLOSURE

status

IPMS1	-	sqm	-
IPMS2	-	sqm	-
IPMS3	-	sqm	-

scale	1:100	paper size	A3	brand	
drn	KL	date	03/02/23	chk	RH
date	05.02.23				

nw drawing number	rev.
E7273-GA-D4	A