





PROPOSED FRONT ELEVATION

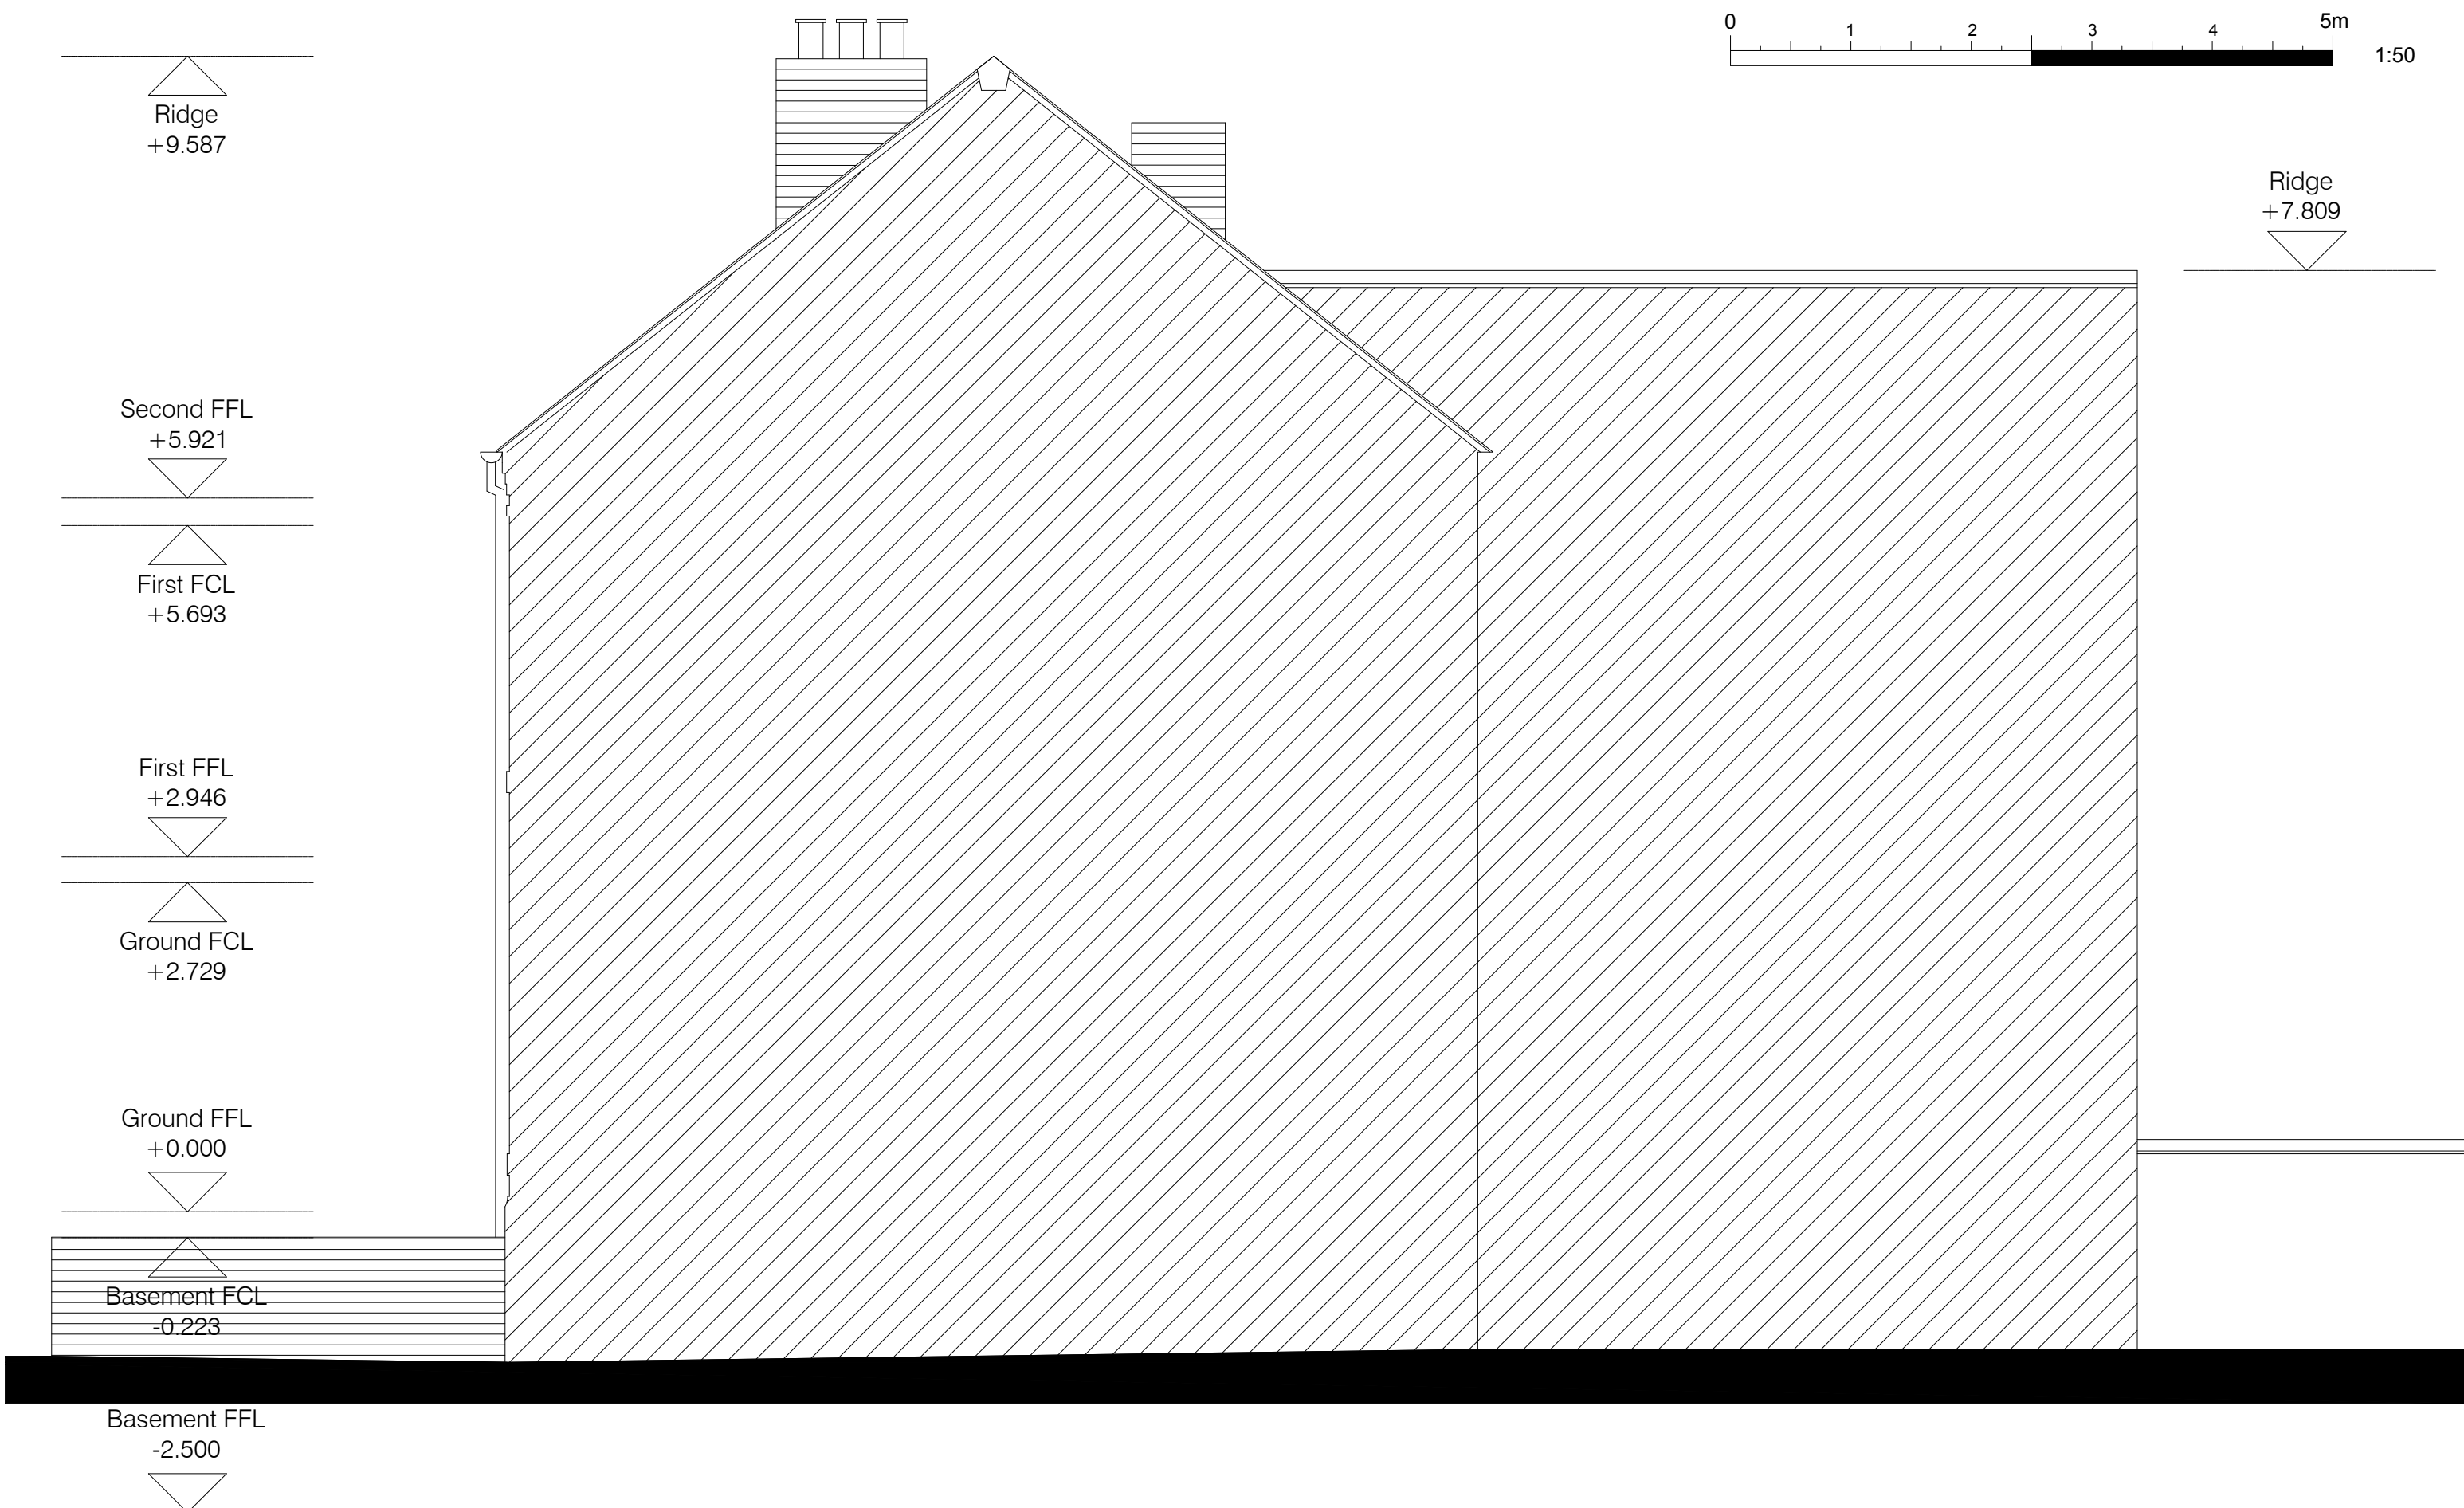

PROPOSED SIDE ELEVATION

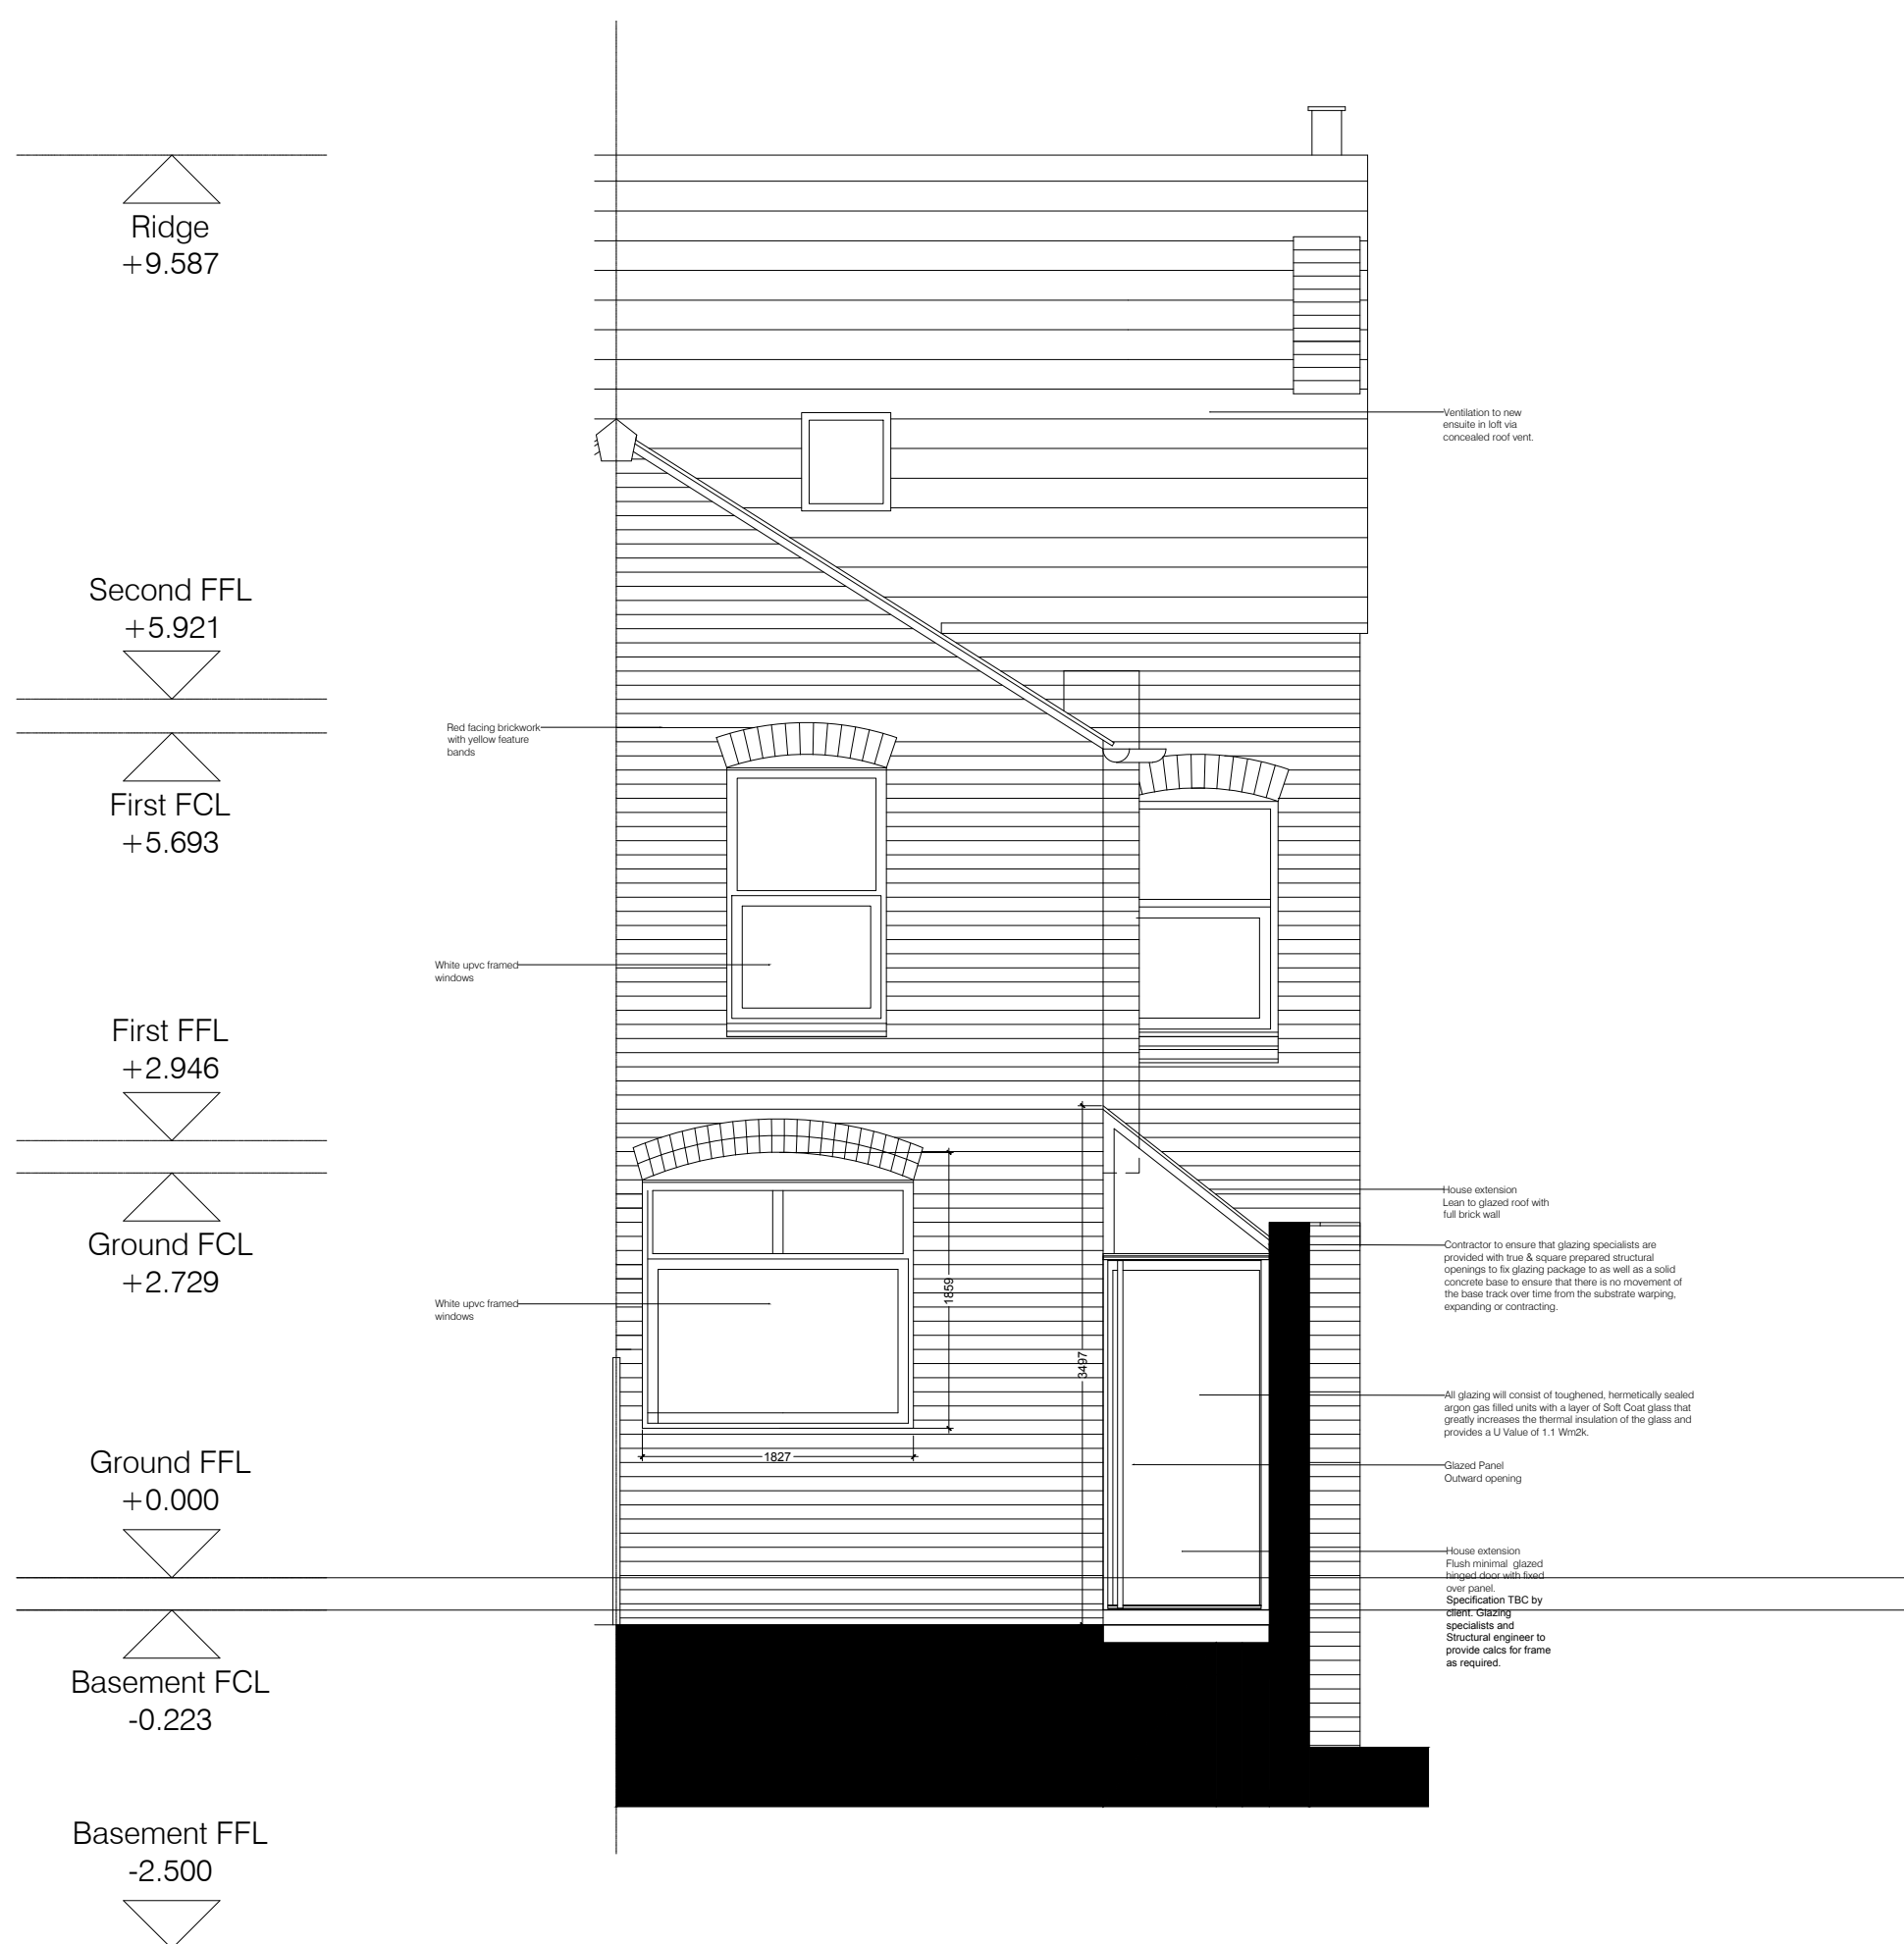

PROPOSED REAR ELEVATION



PROPOSED SIDE ELEVATION

This drawing is for illustration only and is not to be used for construction. Contractor to confirm all dimensions on site and satisfy themselves of all existing drainage, gas and electrical runs prior to commencing work on site.

All works are to be agreed with client prior to construction and clear costs are to be made available to client for the works.

Contractor to ensure that reasonable direct and flat access is available to use specialist glass moving equipment and to move the glass to its point of installation (Site assessment to be undertaken to determine if crane will be required).

The drawings to the basement have been provided indicatively only for the purpose of planning consent. Details for all basement works are to be provided by basement specialists appointed by client.

The Copyright of this drawing belongs to EOHMA Ltd. and shall be used or reproduced in any form without its express permission. The Moral right of the author is hereby asserted. - Copyright © 2011

Do not scale from this drawing - Work to figured dimensions only
dimensions to be checked on site prior to the execution of any work

For the avoidance of doubt all dimensions are measured to wall structure and not the finishes unless otherwise stated.

Where any discrepancy is found to exist within or between drawings and/or documents it should be reported to the architect immediately.

EOHMA Ltd. shall not be liable for any use of drawings and documents for any purpose other than for which the same were prepared by or on behalf of EOHMA Ltd.

PLANNING

N	-	-	-	-
M	-	-	-	-
L	-	-	-	-
K	-	-	-	-
J	-	-	-	-
H	-	-	-	-
G	-	-	-	-
F	-	-	-	-
E	-	-	-	-
D	-	-	-	-
C	-	-	-	-
B	-	-	-	-
A	-	-	-	-
Rev	Date	Revision	Note	By

EOHMA
A R C H I T E C T S
www.eohma.com

EOHMA Ltd
16 Beaver Street
Manchester, M16 9JR
tel: +44(0) 7791039807
email: info@eohma.com

Copyright: All rights reserved.
This document may not be reproduced without permission from ECOMES Ltd

This drawing must not be scaled. All dimensions in millimetres unless specified.				
Status Drawn by _____ date _____ - -		File Name COMPILE checked by _____ date _____		X-Ref File XREF Scale at A1 1:50 Scale at A3 -
Job title 1 CHATSWORHT GROVE				
Drawing title 1951 (20) PROPOSED ELEVATIONS				
Job No 1951	CPI cat CPI CAT	Dwg No 20 004(2)	Rev RE	