


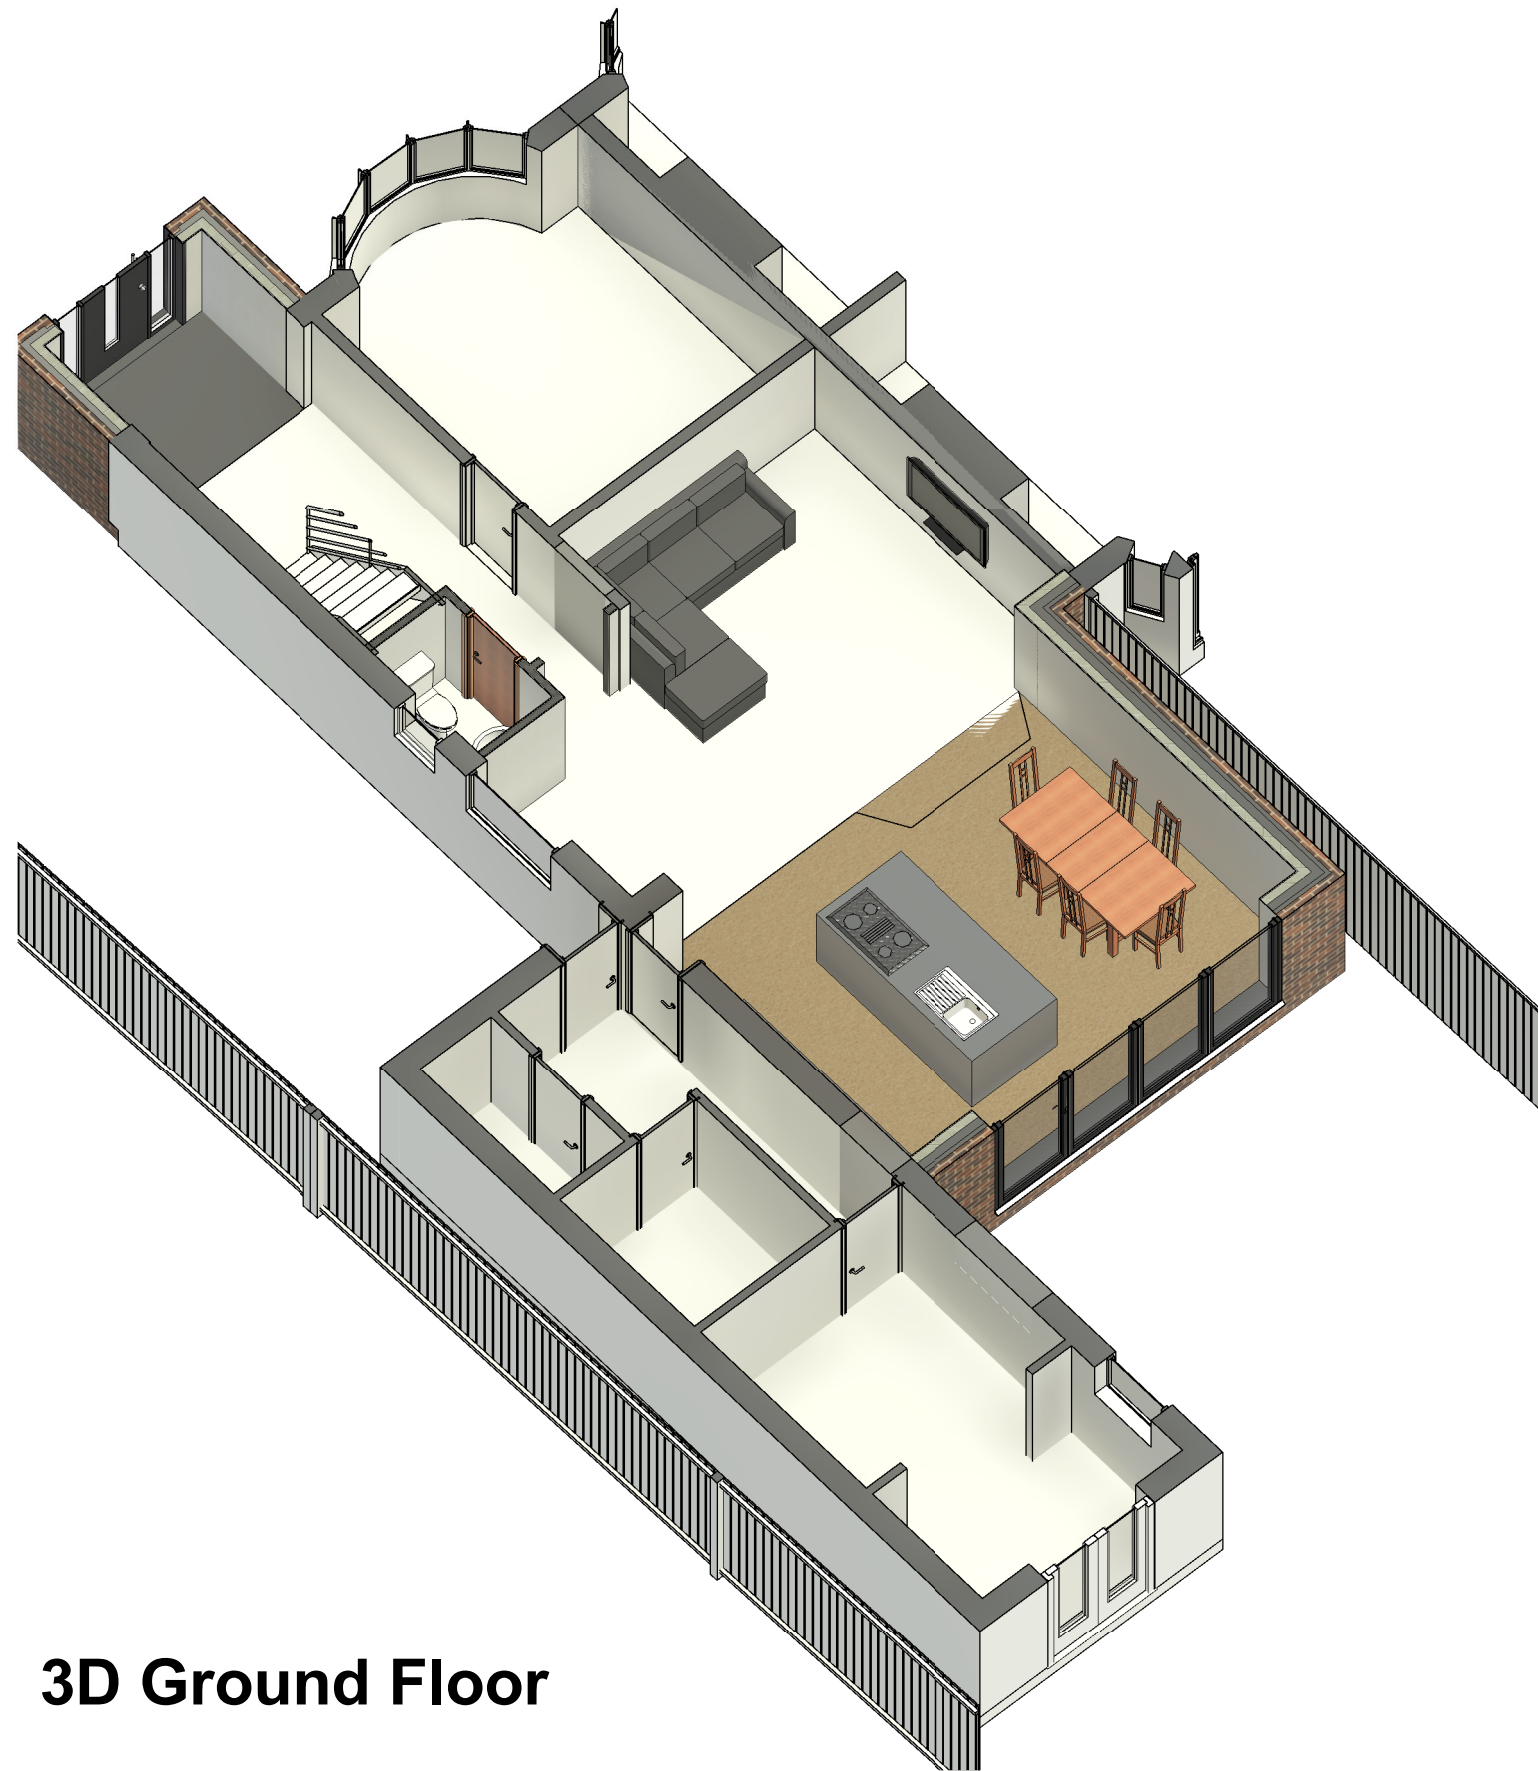

3D Ground Floor

COPYRIGHT © ALL RIGHTS RESERVED BY VIKAS ALYAS LTD. DO NOT SCALE FROM DRAWING. DRAWING INDICATES DESIGN INTENT ONLY. REPORT ANY DISCREPANCIES TO CLIENT / VA LTD. NOT TO BE USED FOR CONSTRUCTION UNLESS STATED SO. TO BE READ IN CONJUNCTION WITH OTHER DRAWINGS OR SPECIFICATION WHERE PROVIDED.

ARCHITEK

BUILDING DESIGN CONSULTANCY

0161 511 8479

vikas@architek.uk

916 Stockport Road, Levenshulme, Manchester, M19 3AB

No.	Description	Date	PROJECT Single storey rear extension and front porch extension		ADDRESS 1219_52 Ferndown Rd, Wythenshawe, Manchester M23 9AN		CLIENT Falaju S		
P1	Issue to Planning	15.03.2023					Date 02.03.2023	Project number 1219	Scale (@ A3)
			Manchester City Council	PURPOSE OF ISSUE Planning	SHEET 3D Floor Plans		Drawn by VA	DRAWING NUMBER	
							Checked by VA	A106	
								REV P1	