


GENERAL NOTES

1. THIS DRAWING IS TO BE READ IN CONJUNCTION WITH ALL RELEVANT ARCHITECTS, ENGINEERS AND SPECIALIST DRAWINGS AND SPECIFICATIONS
2. DO NOT SCALE FROM THIS DRAWING IN EITHER PAPER OR DIGITAL FORM. USE WRITTEN DIMENSIONS ONLY.

STRUCTURAL CONSERVATION REPAIR NOTES

1. ALL REDUNDANT NON-HISTORIC FERROUS FIXINGS (NAILS, BOLTS, EYES ETC.) TO BE REMOVED AND HOLES INFILLED WITH COLOUR MATCHED MORTAR.

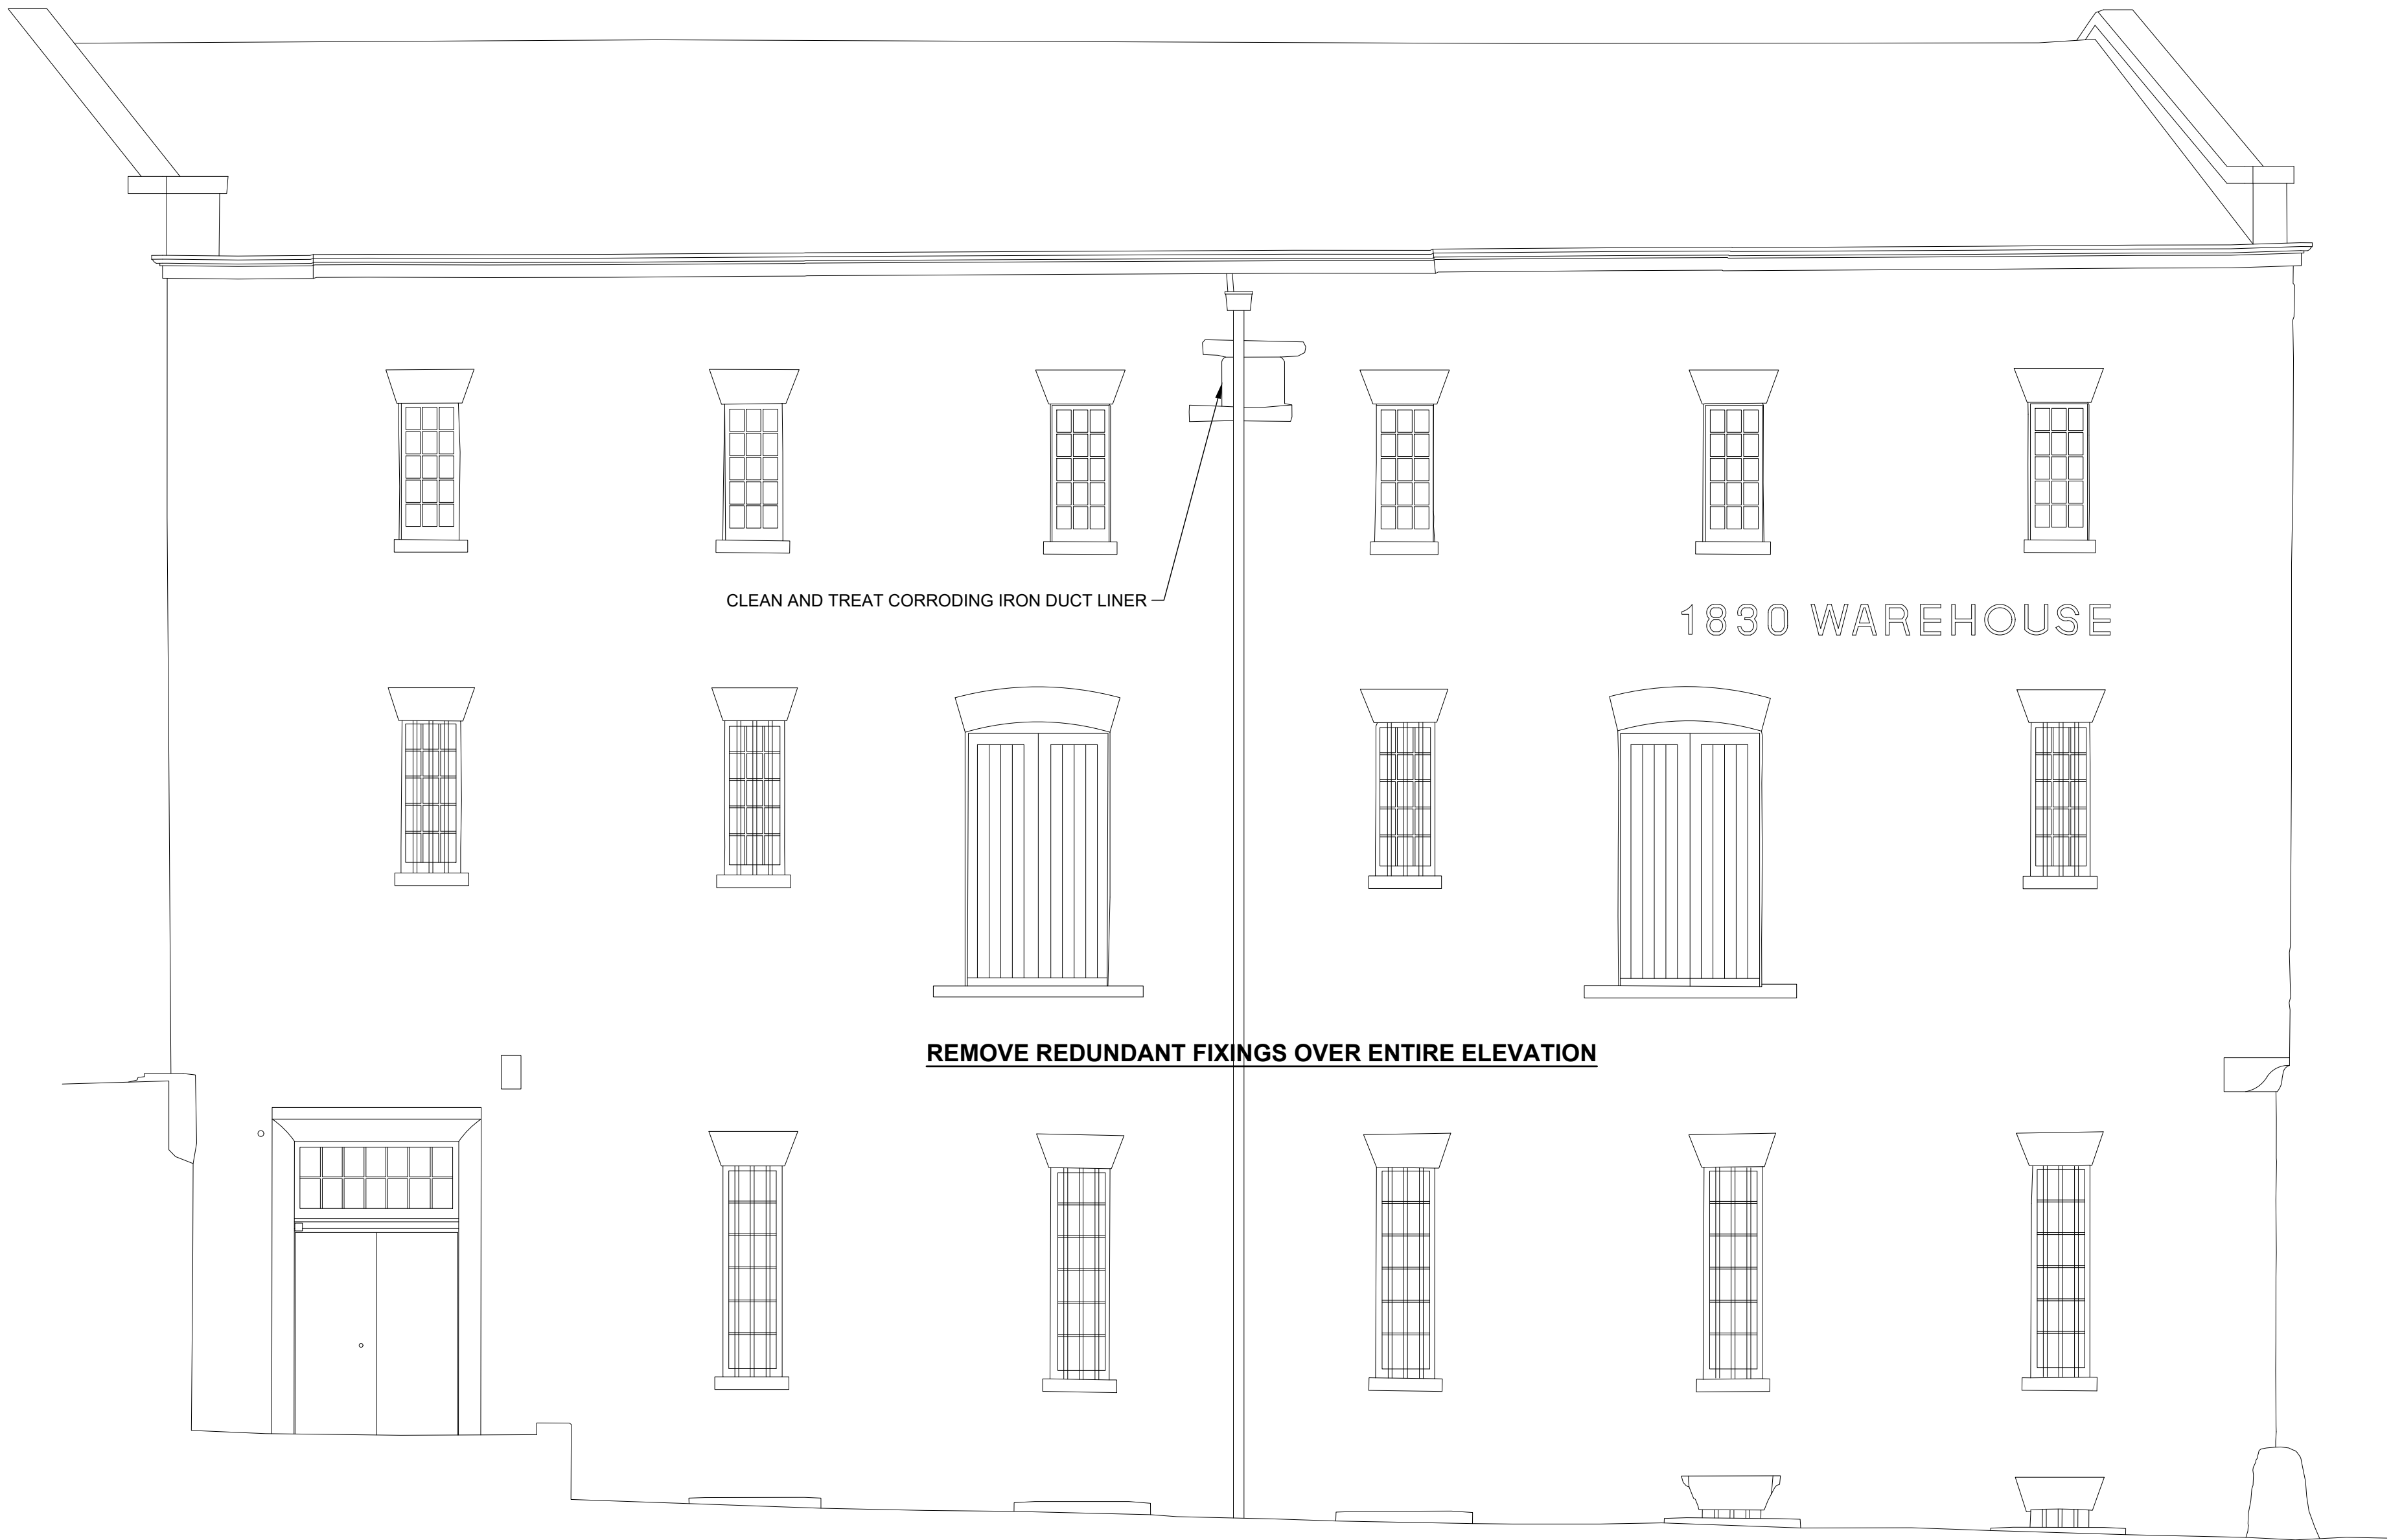

NOT FOR CONSTRUCTION

T1	10.02.23	TENDER ISSUE	SW	SW
P1	05.12.22	PRELIMINARY ISSUE	SW	SW
Rev	Date	Description	Drawn	Check

conisbee Consulting Structural Engineers
Consulting Civil Engineers

London • Cambridge • Norwich
1-5 Offord St London N1 1DH
Telephone 020 7700 6666
www.conisbee.co.uk

Drawing Status		Date	FEB 2023
TENDER		Scale	1:50@A1
Project		Drawn	SW
SIM - 1830 WAREHOUSE ESSENTIAL WORKS & REPAIRS		Engineer	SW
Title		Project No	220627
EAST ELEVATION STRUCTURAL REPAIRS		Revision	T1
Drawing No 220627-CON-XX-00-DR-S-3103			