



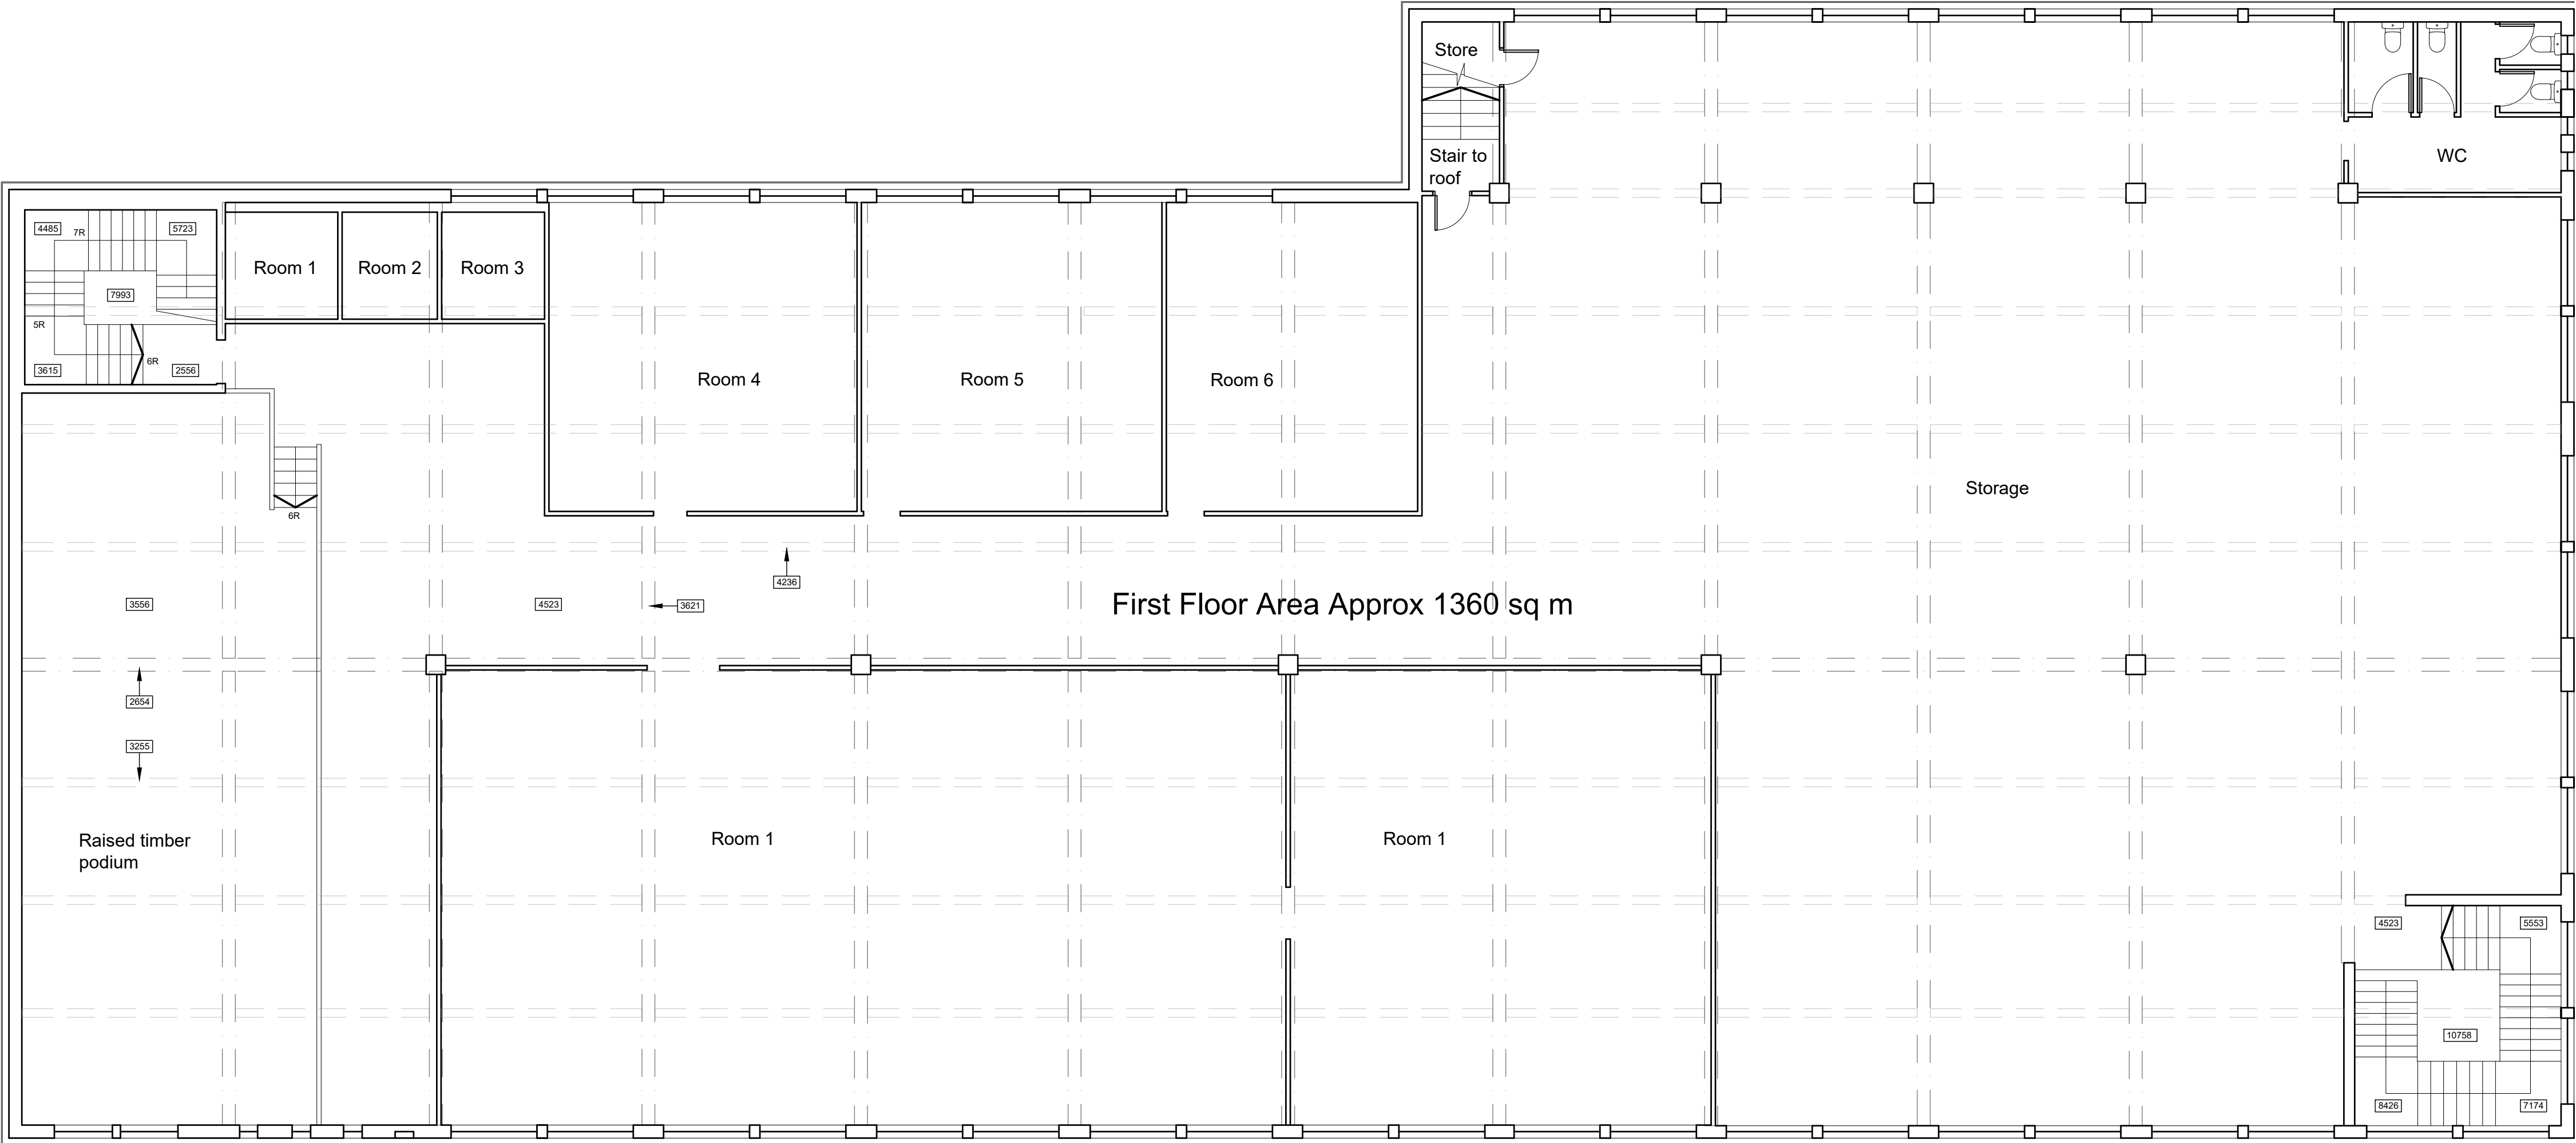


02 Existing First Floor Plan
03 Scale 1:100 @ A1

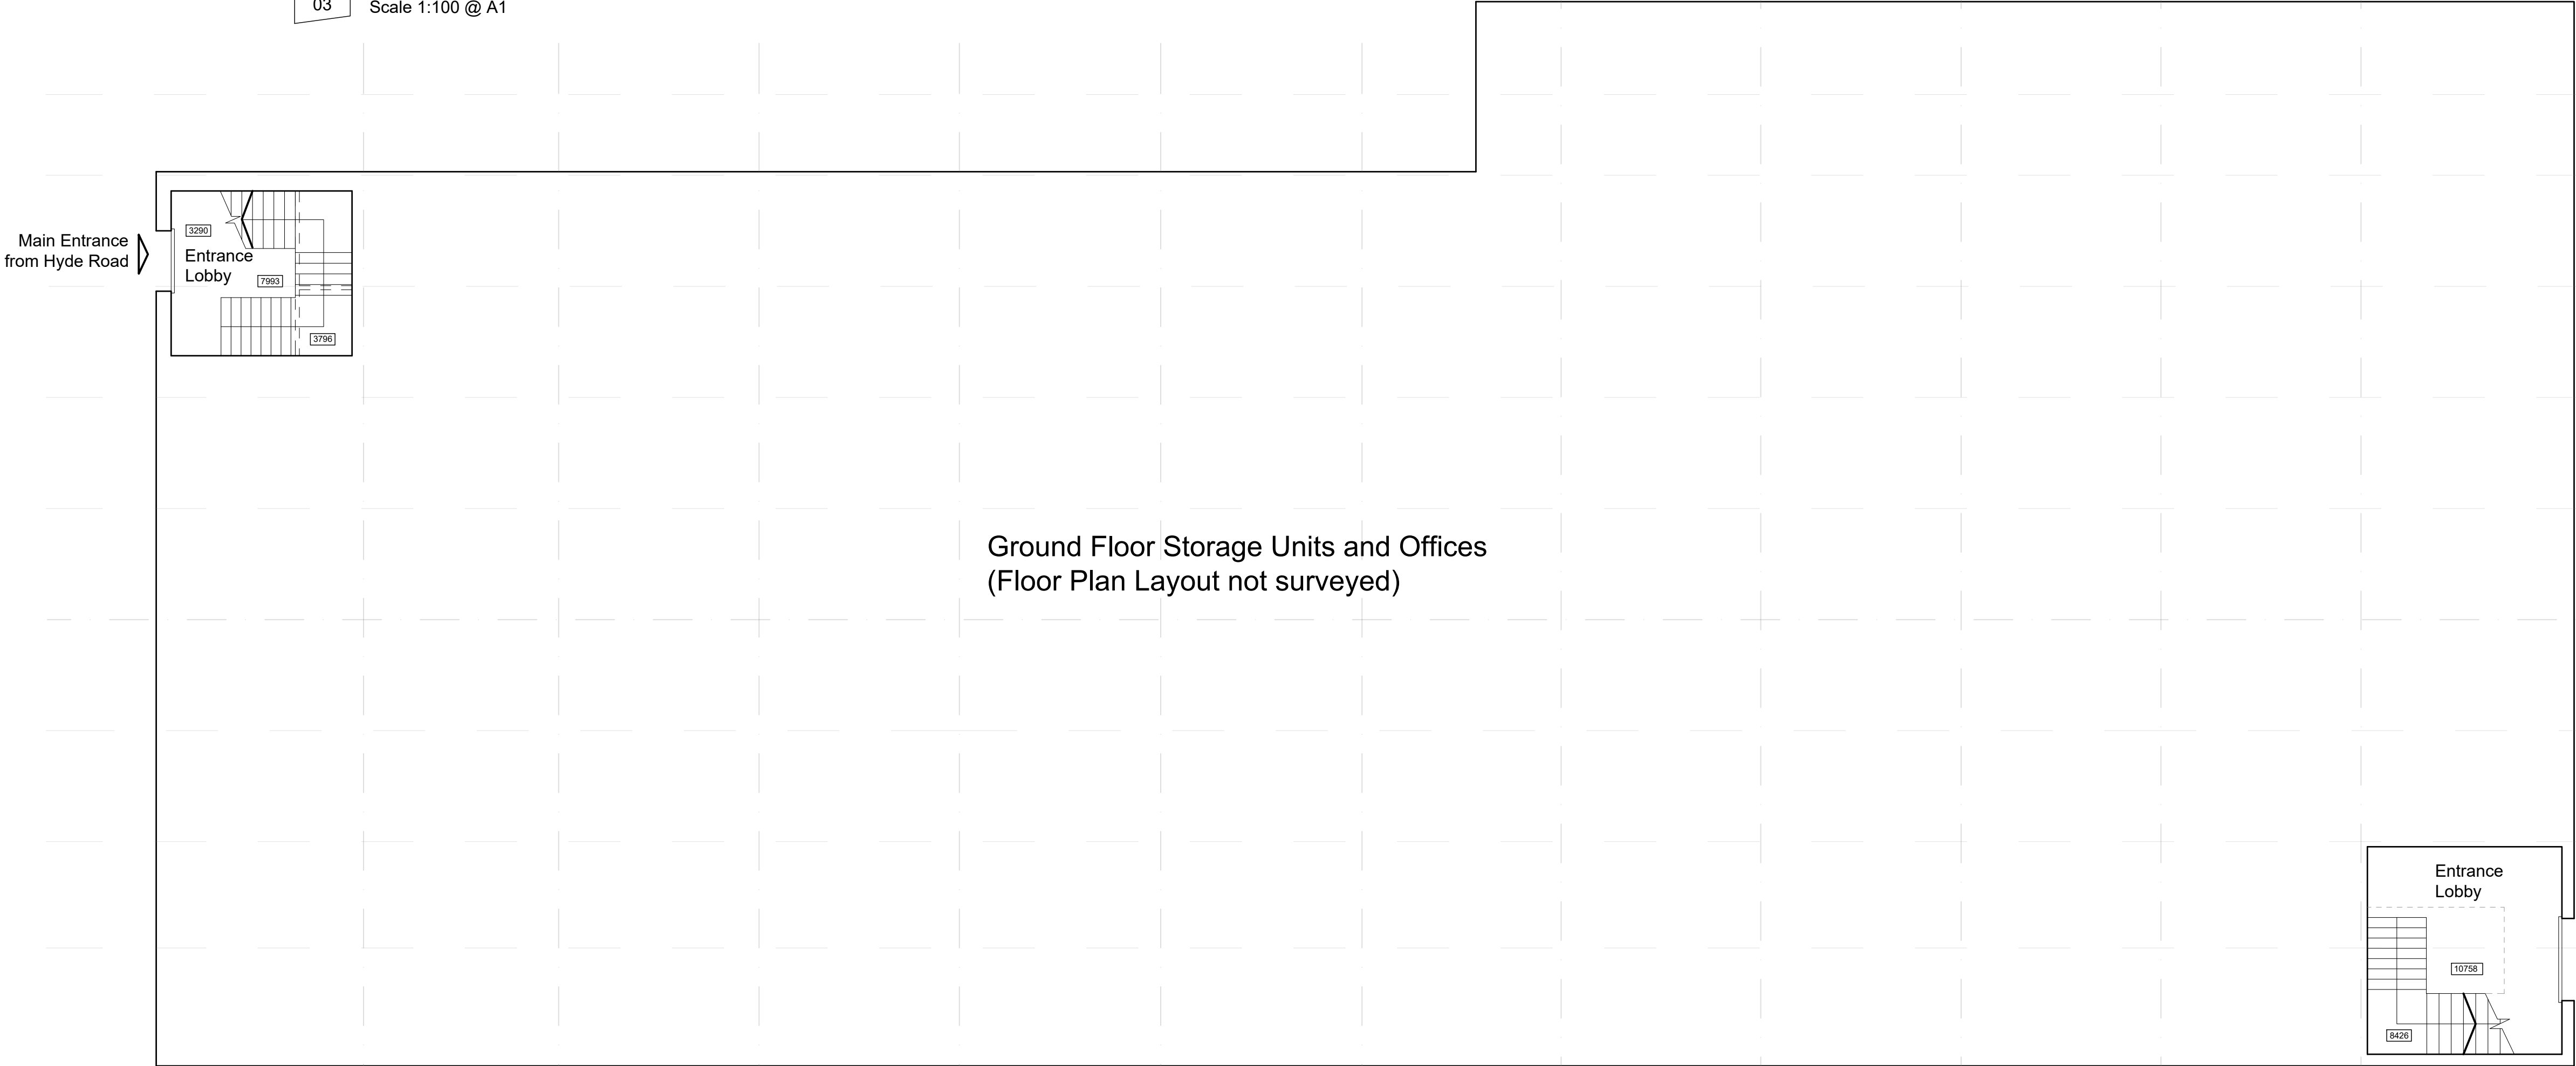

01 Existing Ground Floor Plan
03 Scale 1:100 @ A1

General Notes
01: Dimensions must not be scaled from this drawing. If in doubt, please ask.
02: All dimensions are in millimetres unless noted otherwise.
03: All dimensions should be verified on site before proceeding with the work.
04: TADW Architects shall be notified in writing of any discrepancies.
05: © TADW Limited (UK) 2015

Legend

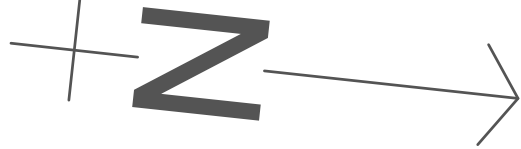

P1	Issued for comments	24.06.22	KM	AM
Issue	Description	Date	Drawn	Checked

Drawing Status
P - Planning | T - Tender | C - Construction | R - As Record

For Approval

tadw architects 

Six St. Petersgate Stockport Cheshire SK1 1HD
Ph 0161 477 6158 Fx 0161 480 8342 mail@tadw.co.uk www.tadw.co.uk

Client TTS Trading Ltd

Job Club 200, 3-9 Hyde Road, Ardwick, Manchester, M12 6BQ

Title Existing Floor Plans

Scale 1:100 @ A1

Note - Prints from PDF files may not be to scale, check accuracy against scale
 1:100

Job Number 221318	Drawing Number 03	Issue P1
----------------------	----------------------	-------------