


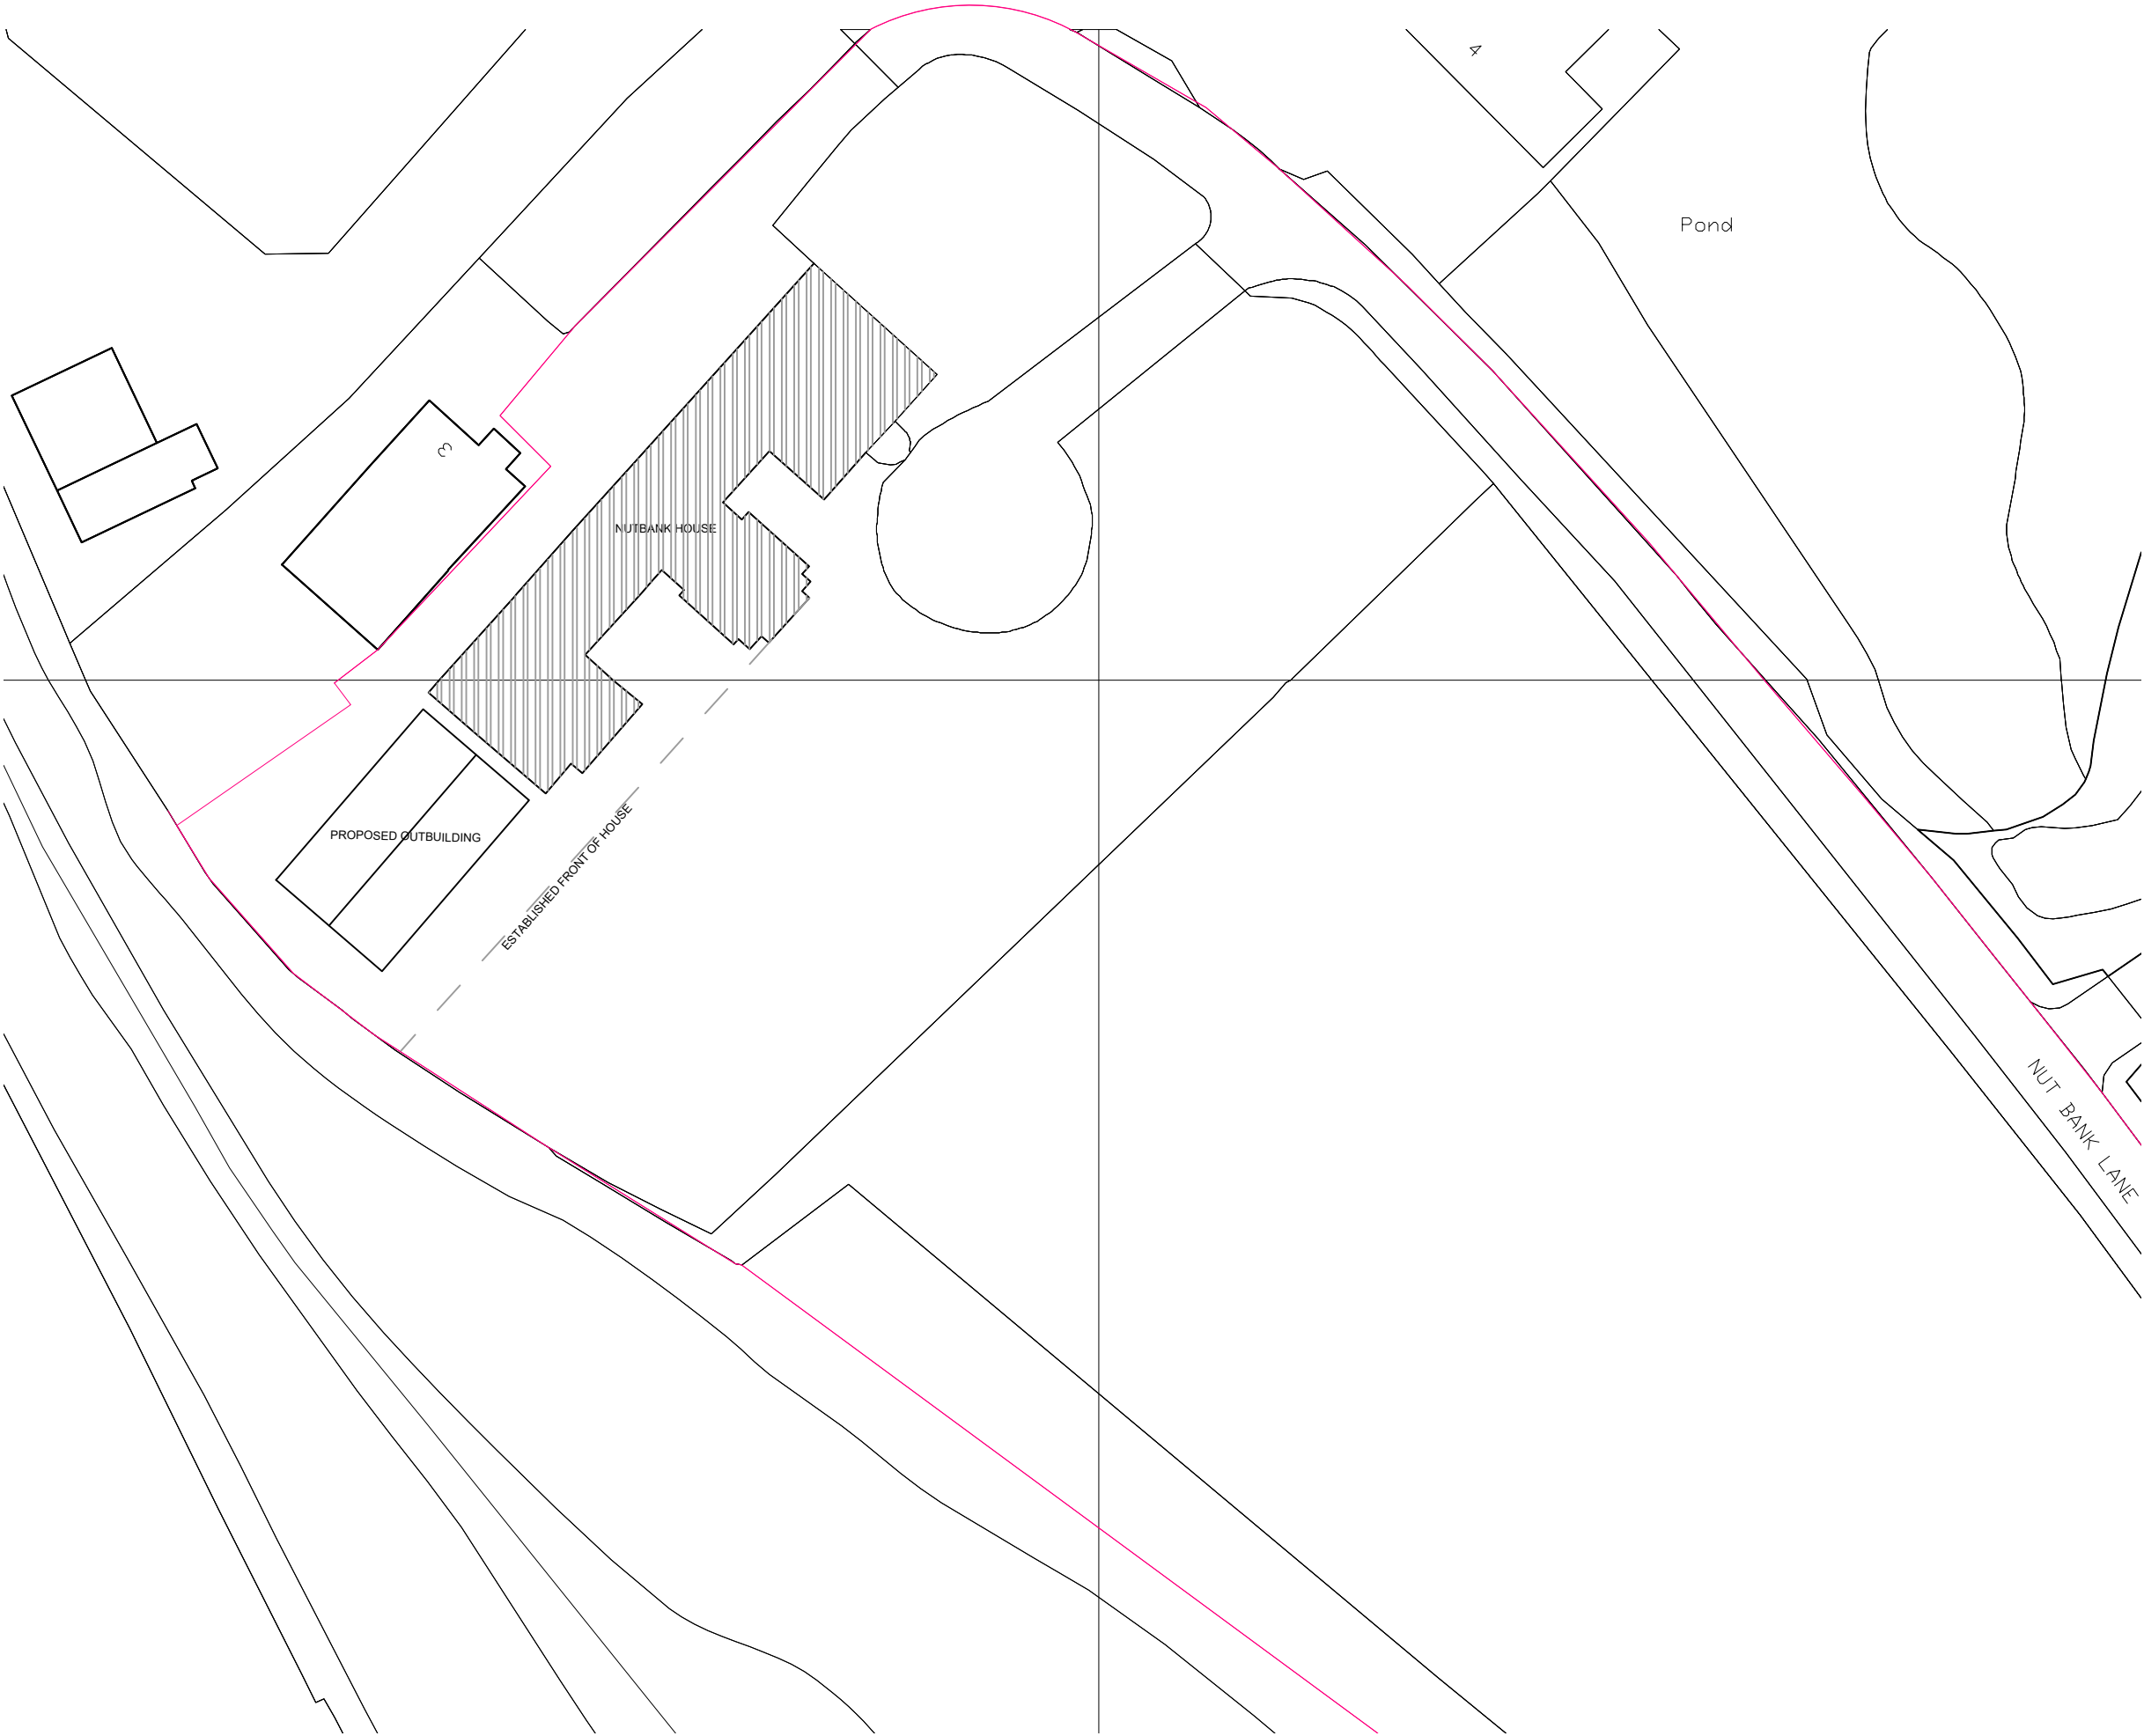

SITE PLAN
SCALE 1:500 @ A3

All dimensions should be checked on site
Do not scale off this drawing
Any drawing errors should be brought to the attention of the architect
COPYRIGHT © theCAVE a+d limited

REVISIONS :	
REV	DETAILS OF REVISION

theCAVE

THE COLONY ALTRINCHAM RD WILMSLOW SK9 4
01625 838 632 www.the-cave.co.uk mail@the-cave.co

PROJECT :

1 NUTBANK LANE
PROPOSED OUBUILDING

DRAWING TITLE :

SITE PLAN

SCALE :	DRAWN BY :	DATE :
1:500 A3	CAJ	APR 22
DWG N° :	REVISION :	CHECKED :
103.46-P100	.	JPH