




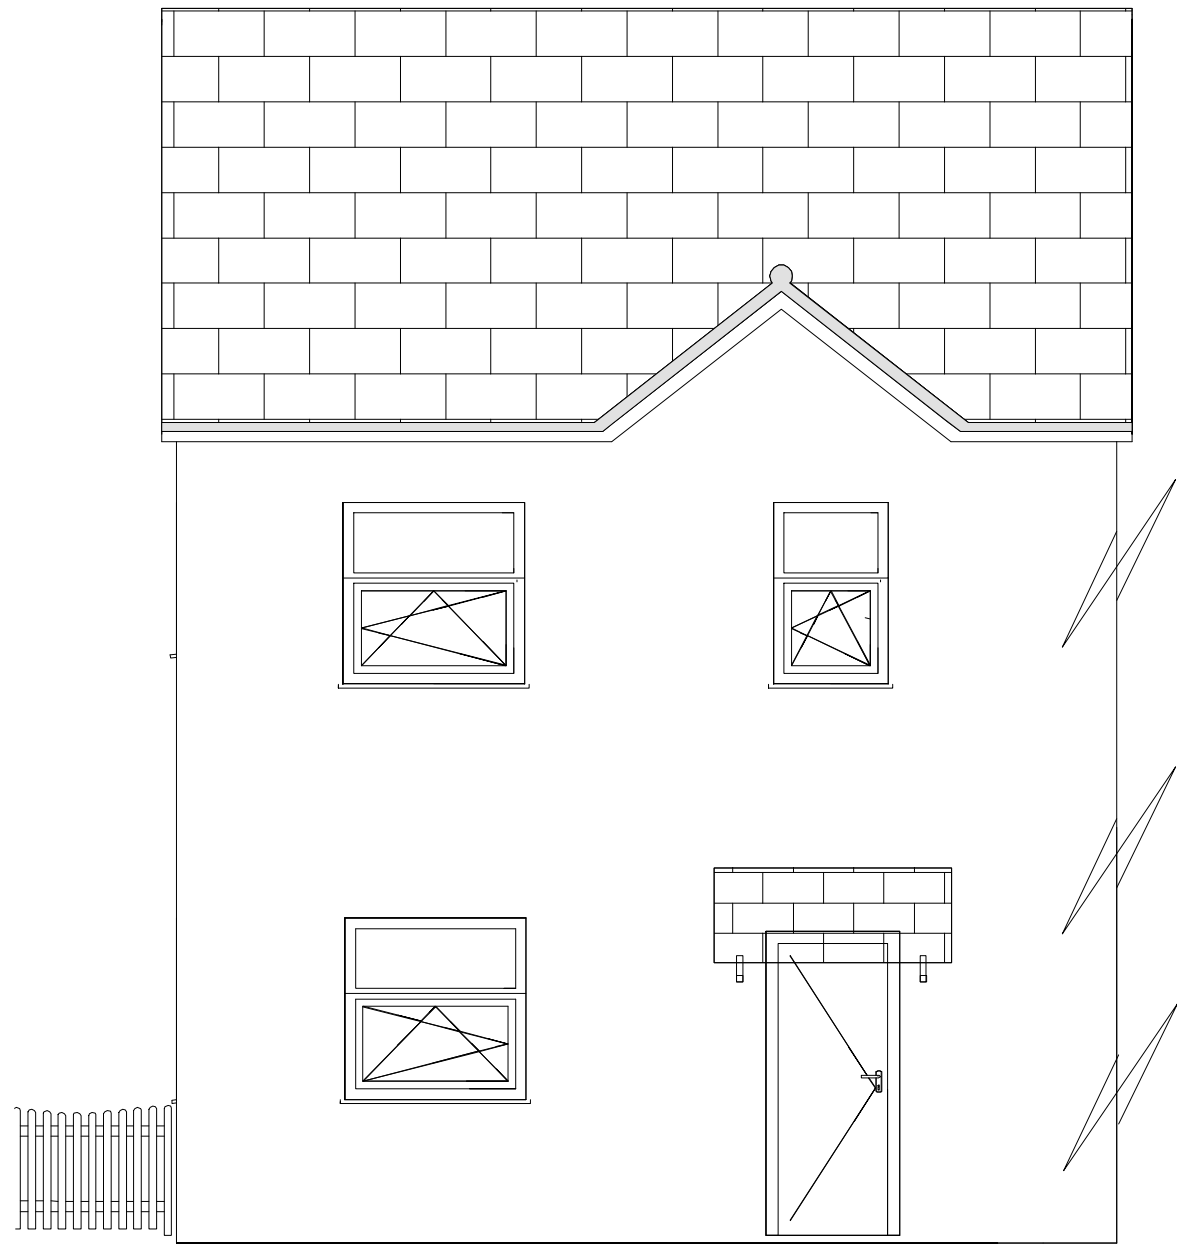


EXISTING NORTH ELEVATION
Scale 1:50

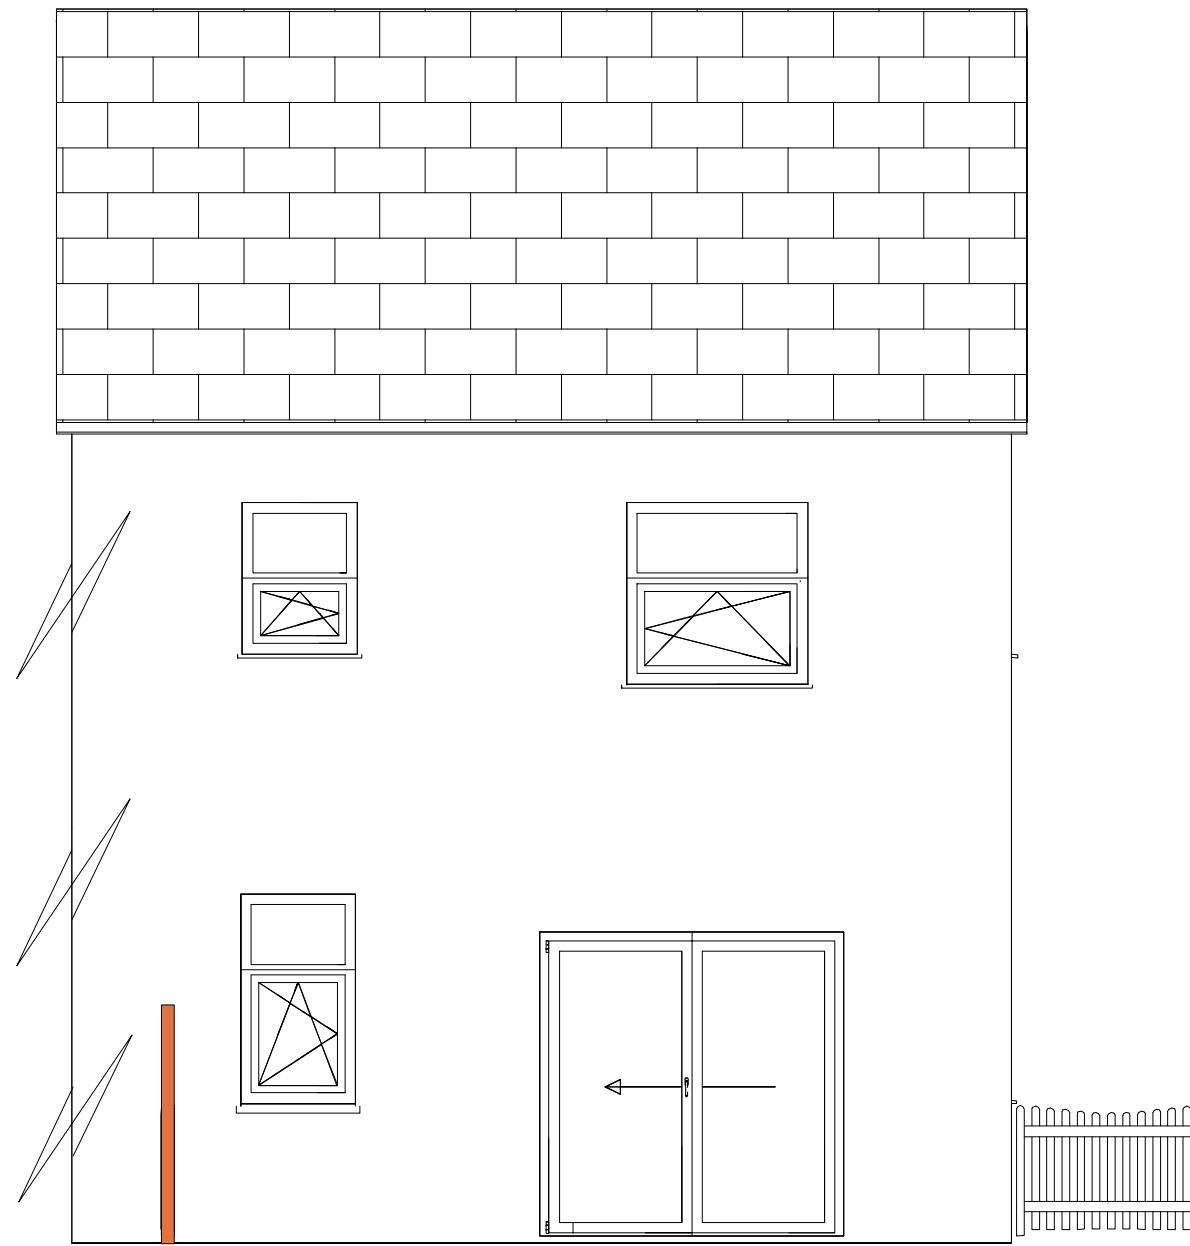

EXISTING SOUTH ELEVATION
Scale 1:50

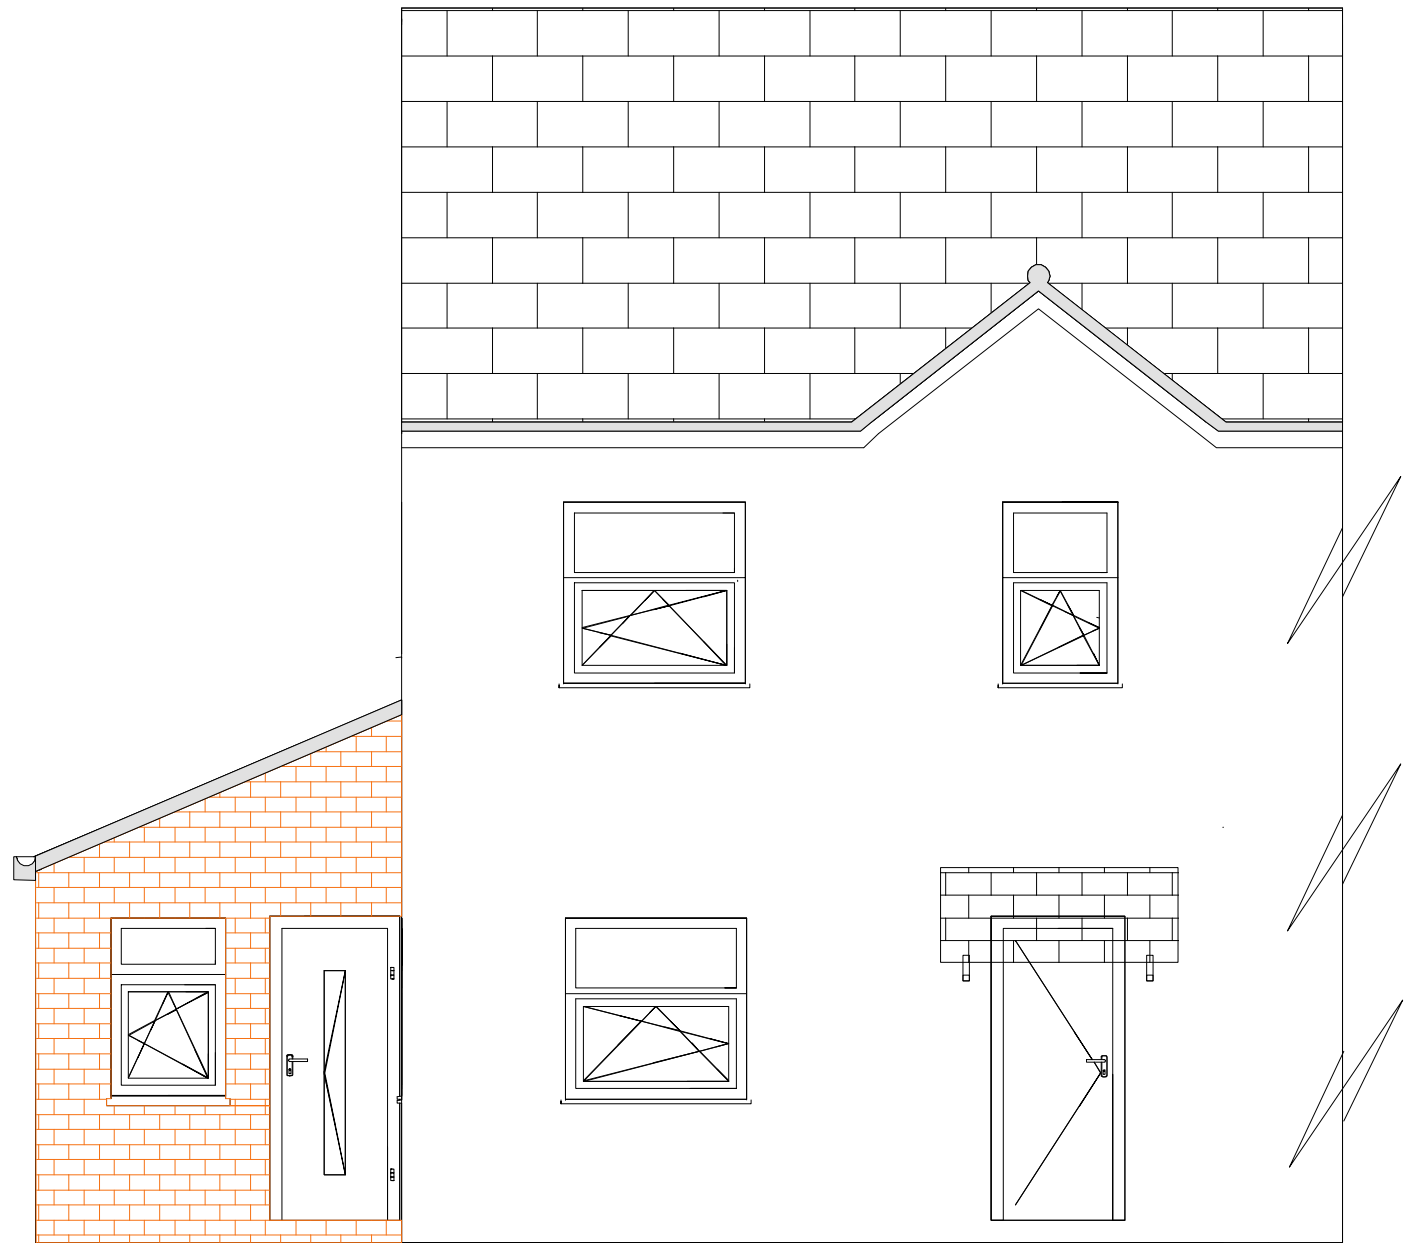

PROPOSED NORTH ELEVATION
Scale 1:50

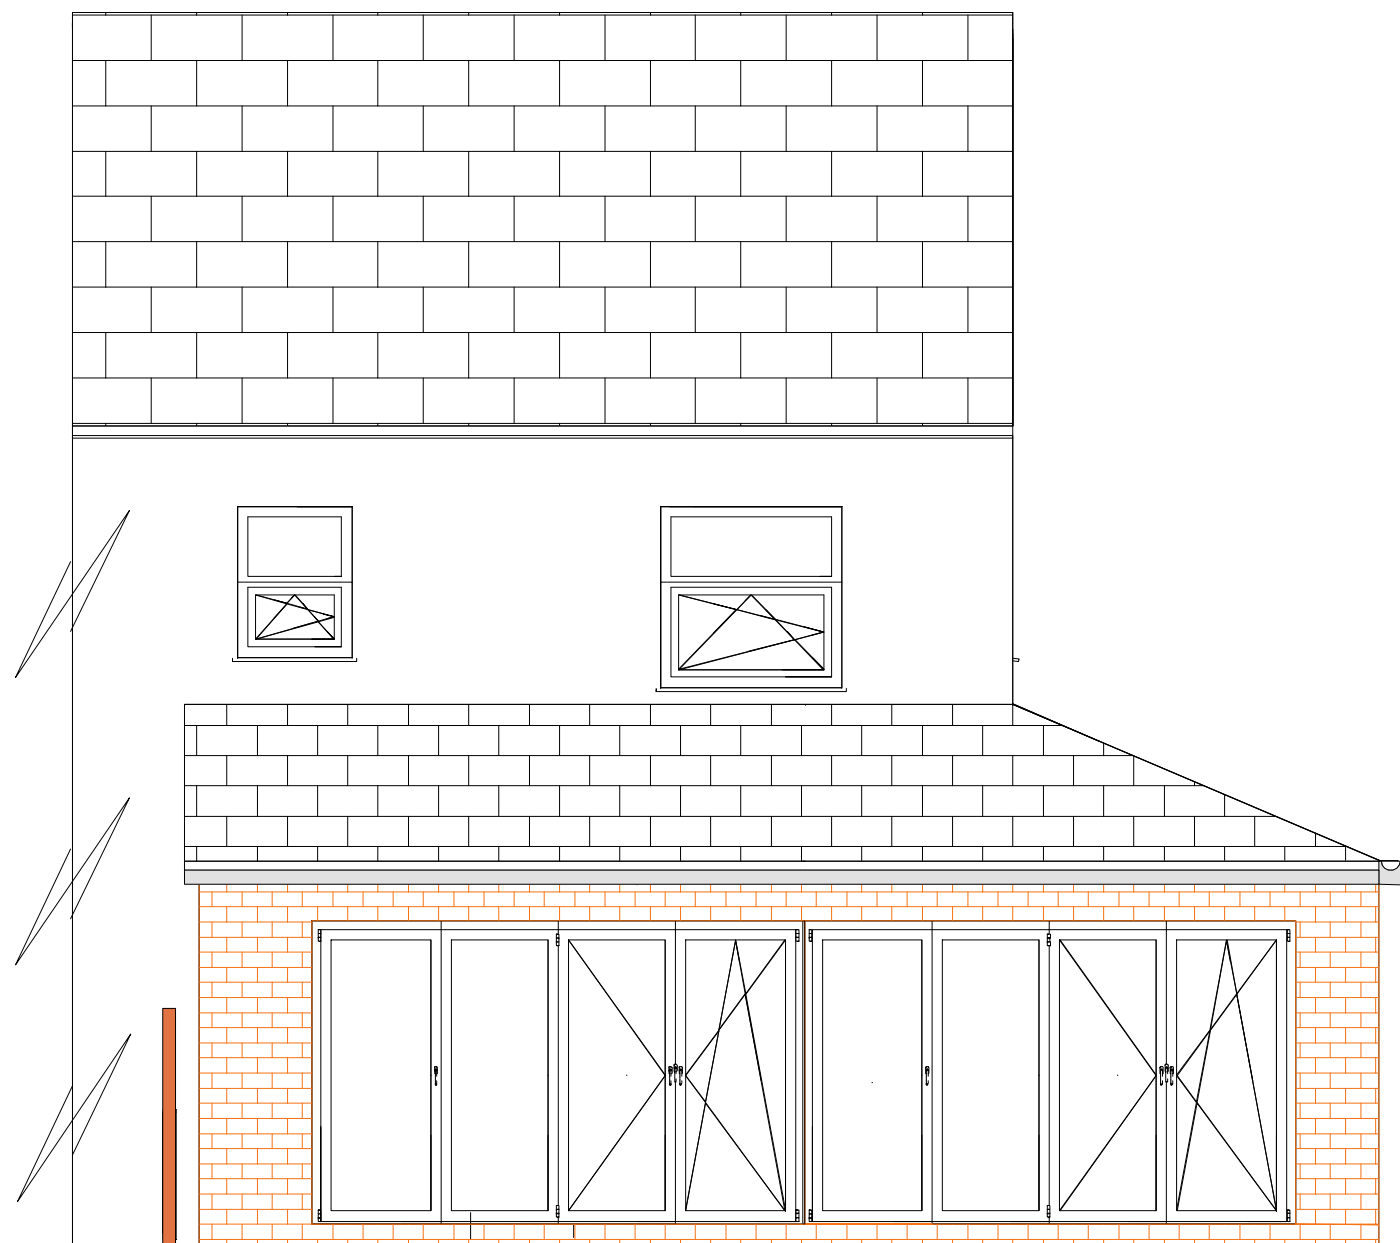

PROPOSED SOUTH ELEVATION
Scale 1:50