




Copyright in this drawing remains with the architect. Responsibility is not accepted for errors made by others in scaling from this drawing. All construction information should be taken from figured dimensions only. Check all dimensions on site. In case of any discrepancy, refer query to the architect.

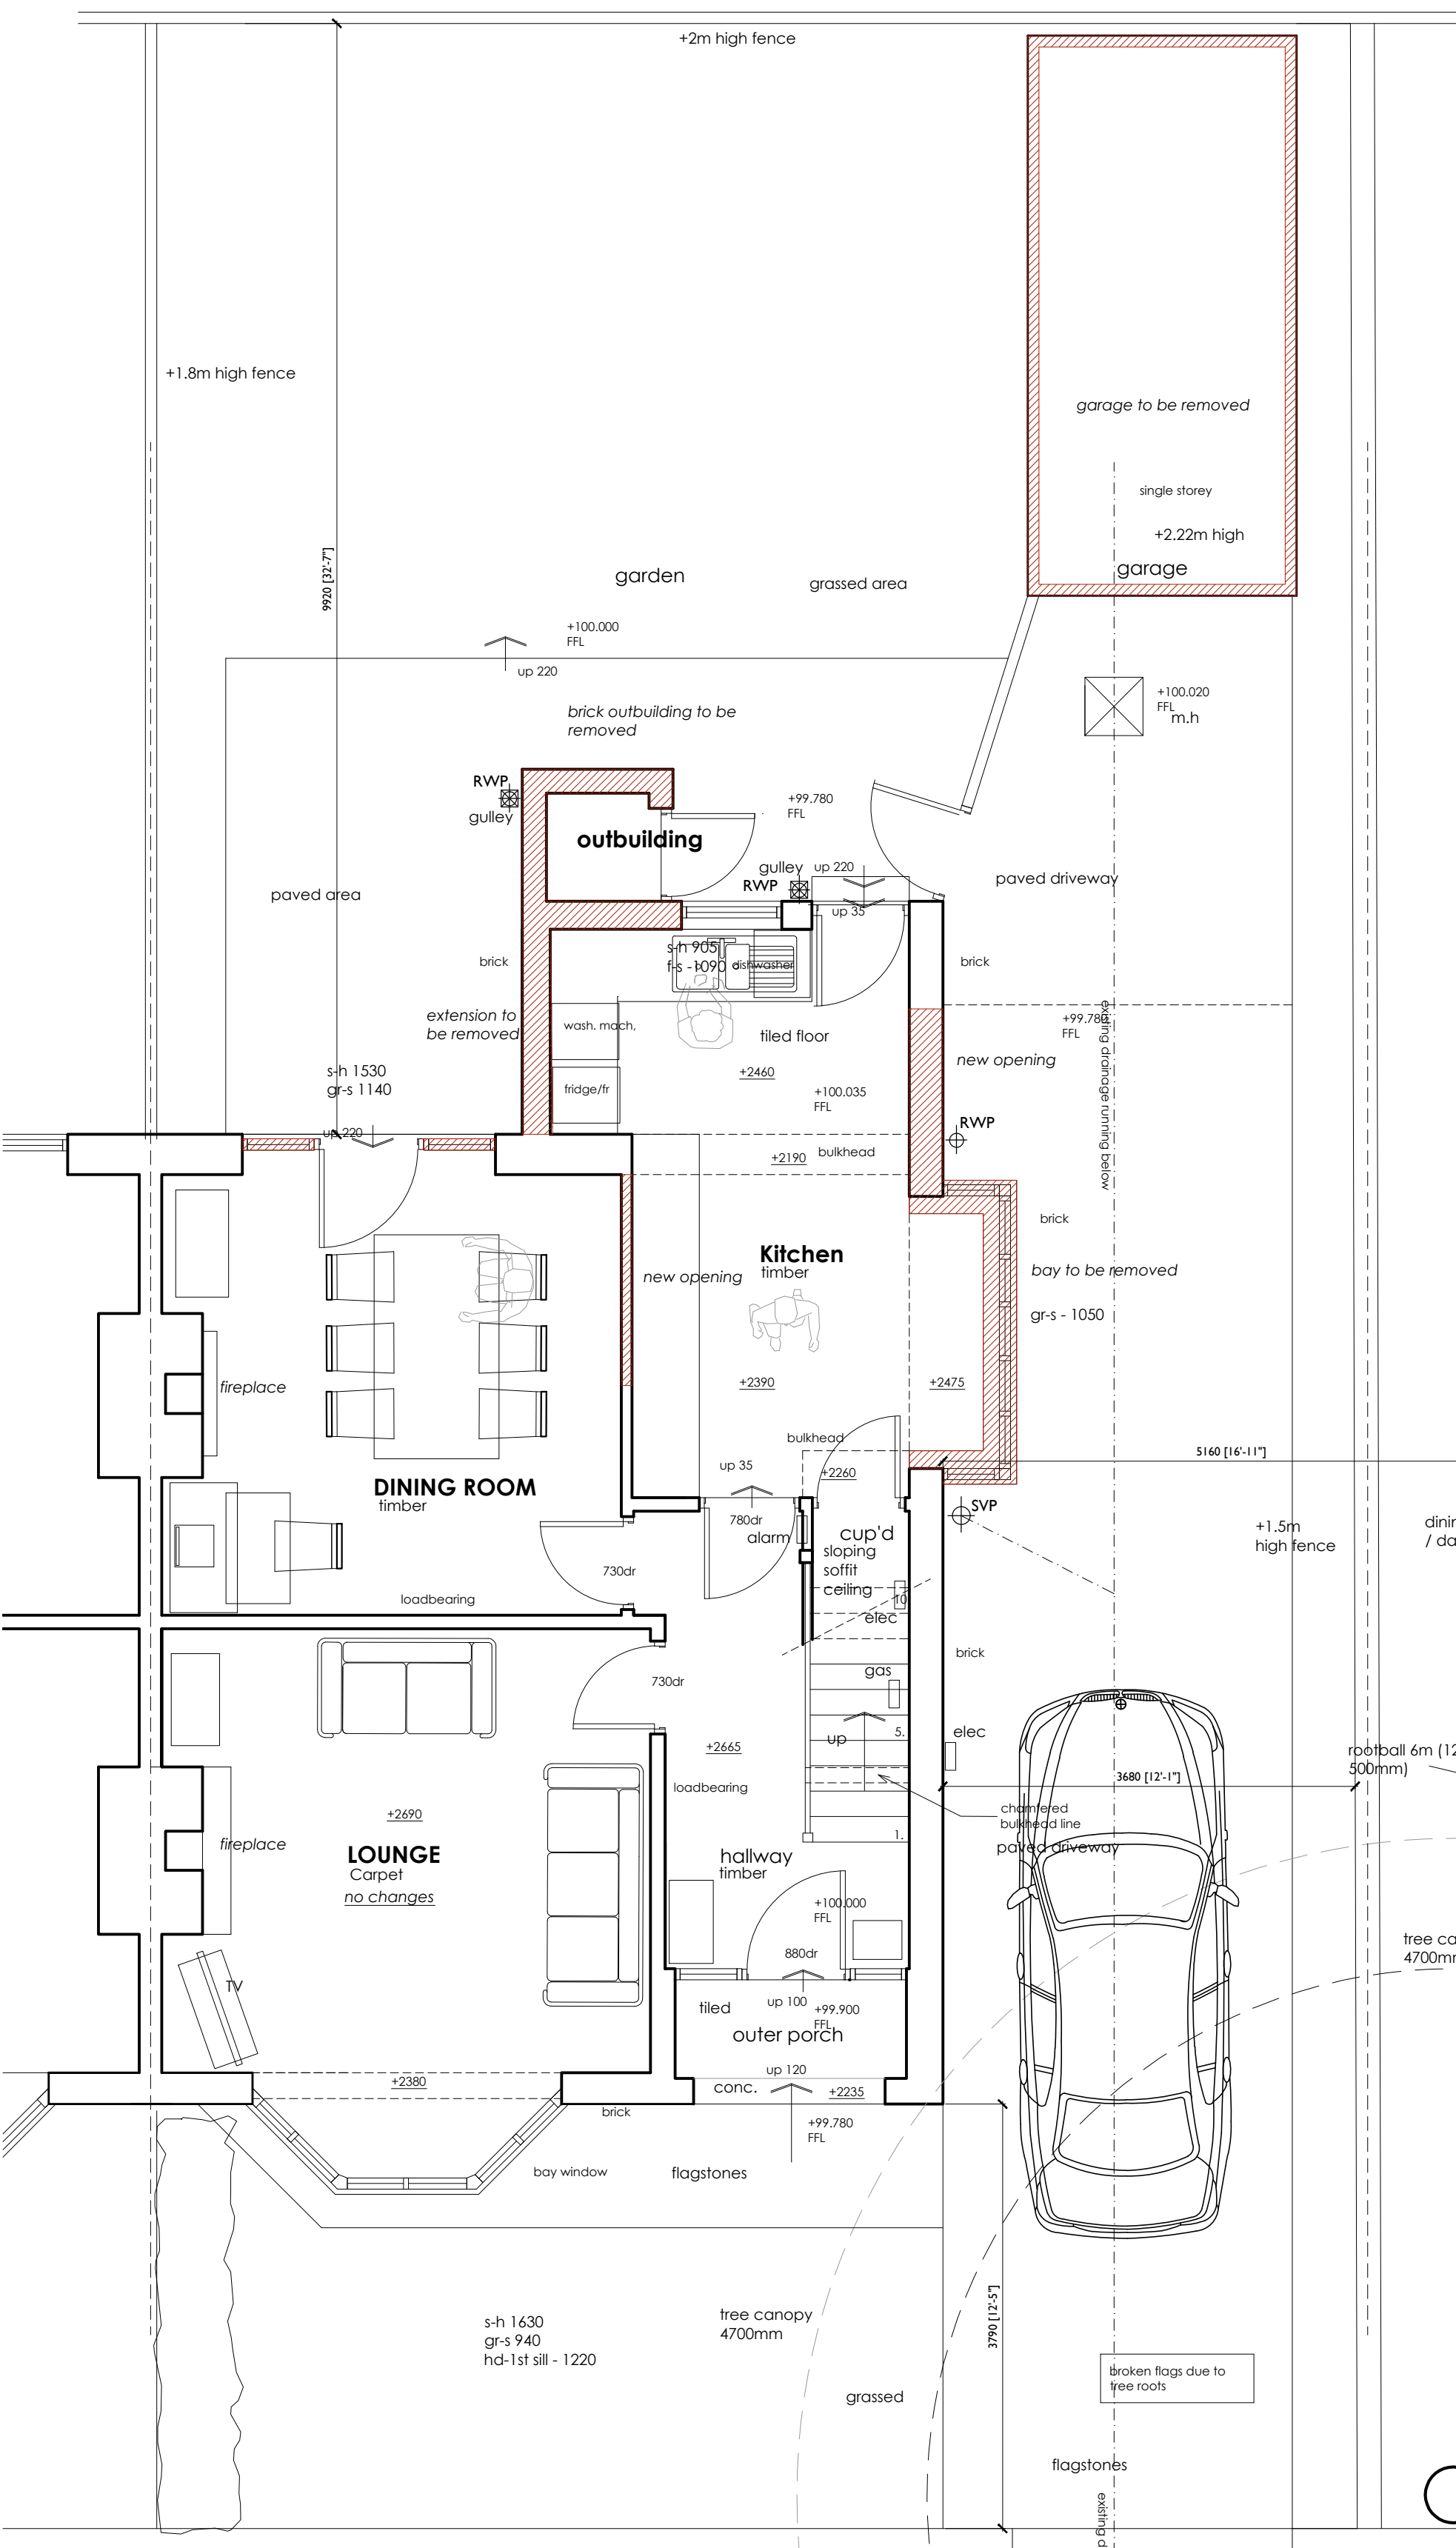


GROUND FLOOR PLAN AS EXISTING

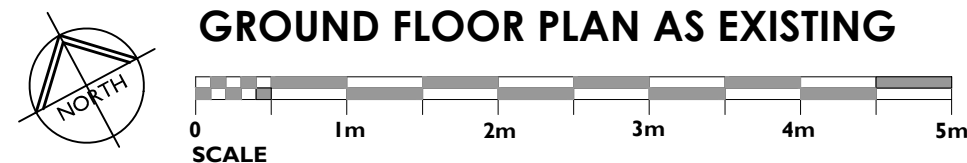


REMOVALS

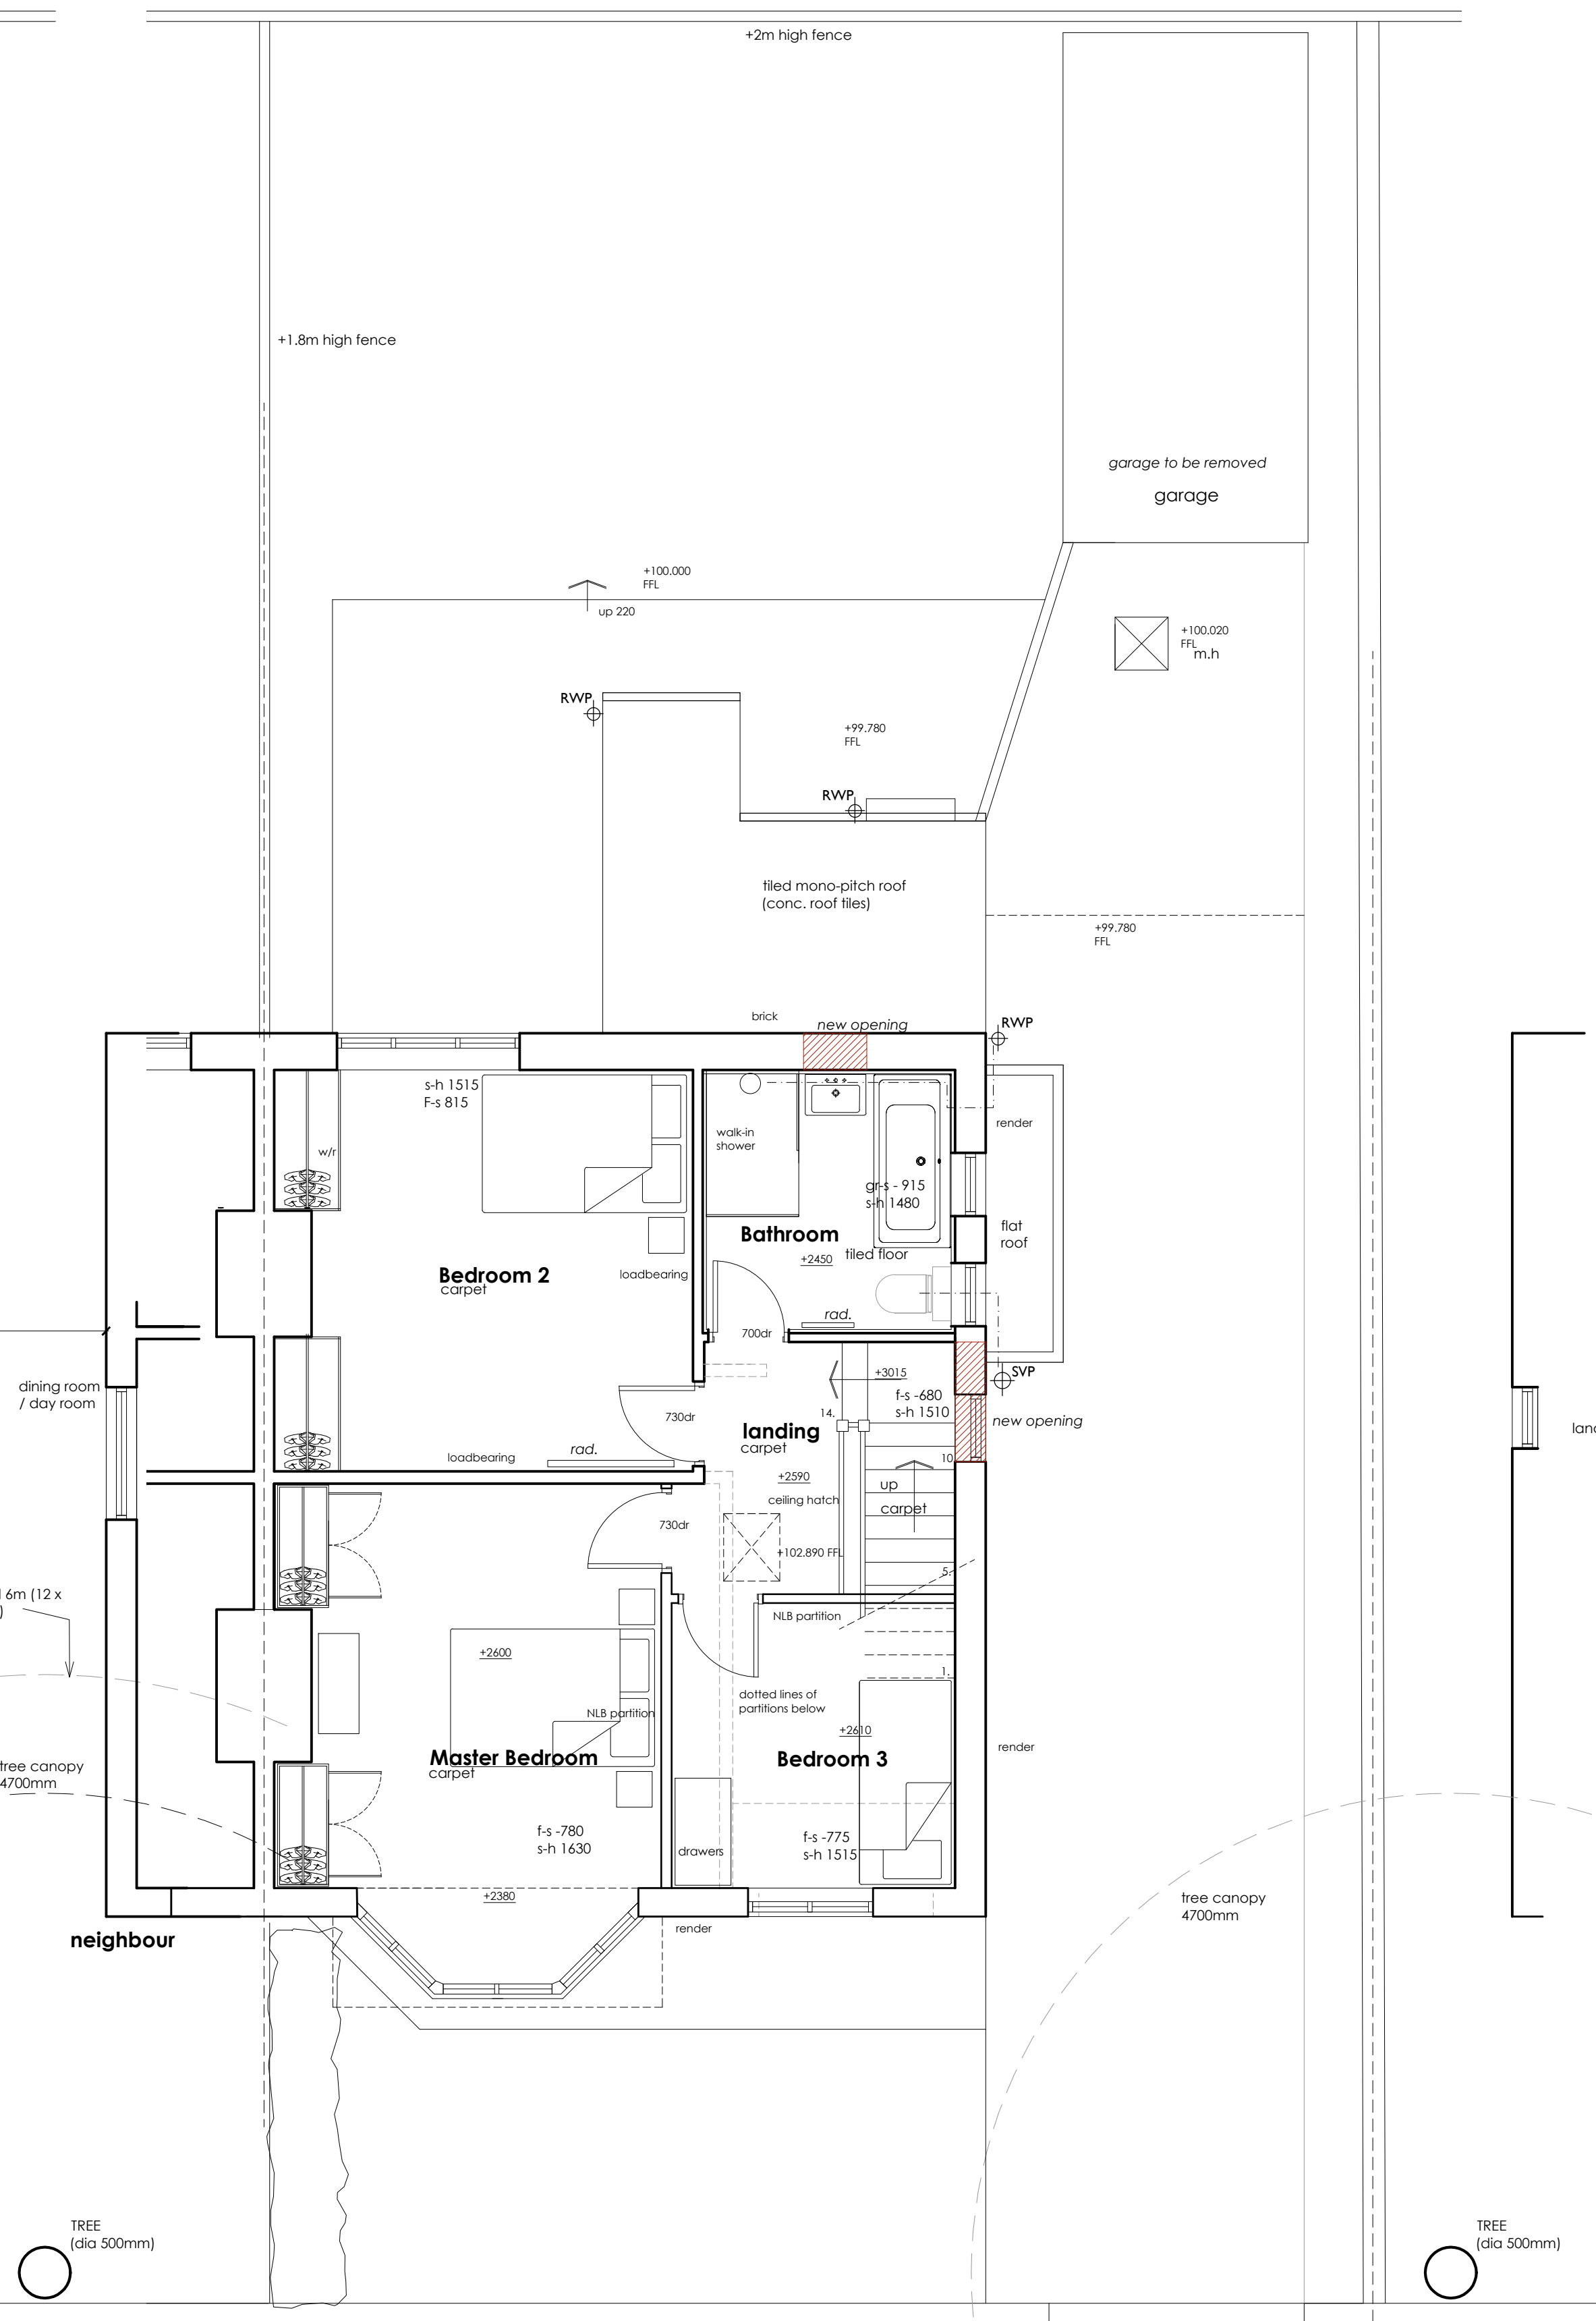


FIRST FLOOR PLAN AS EXISTING

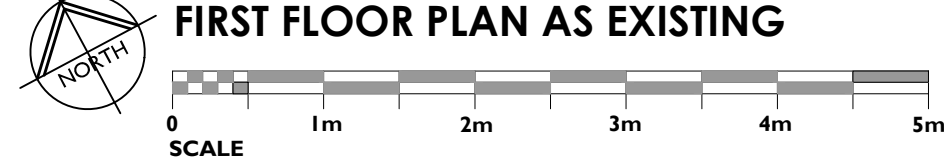

REMOVALS

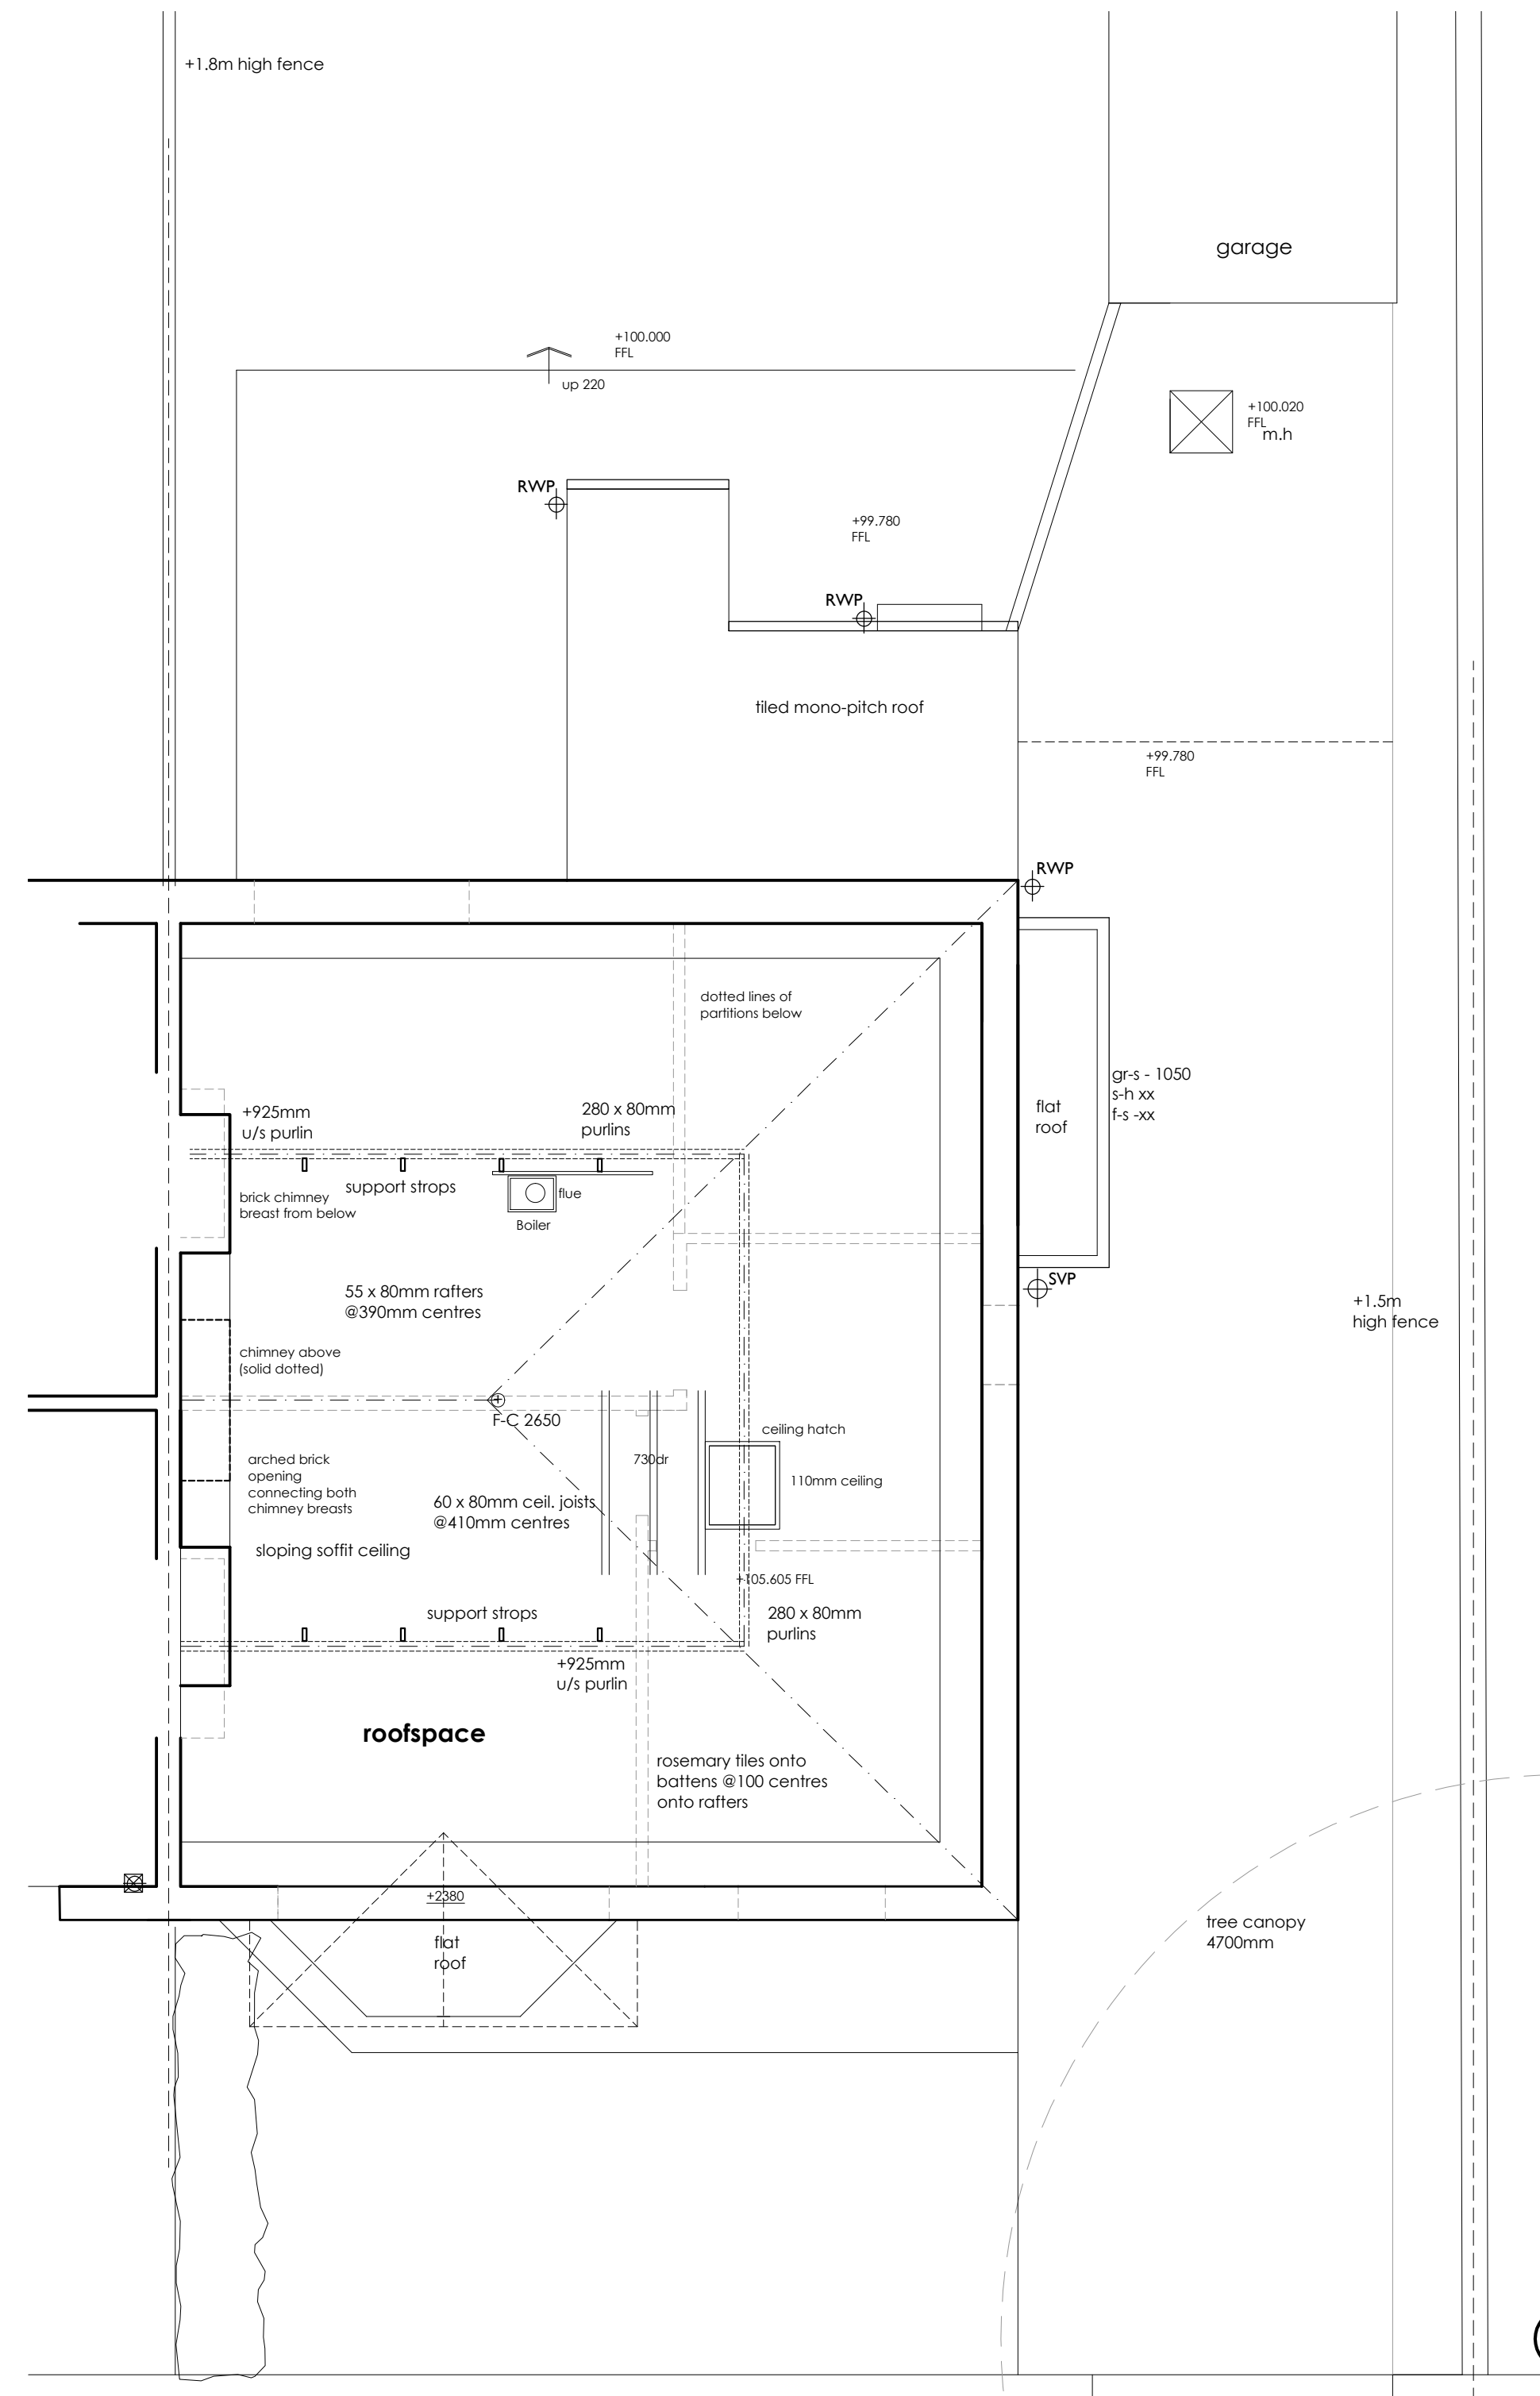

**SECOND FLOOR (roofspace)
PLAN AS EXISTING**

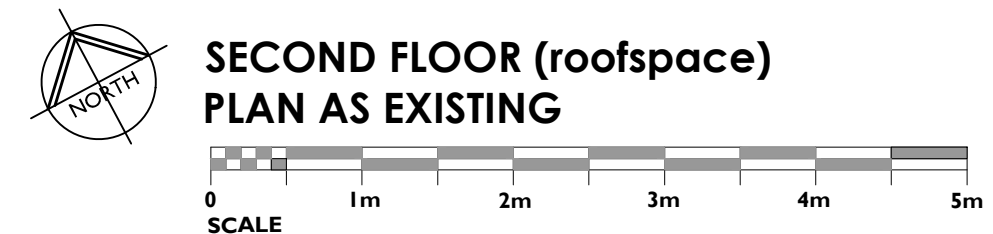[illegible]

HOUSE REFURBISHMENT
27 Adria Road, Didsbury M20 6SQ

REMOVALS PLANS AS EXISTING

DRAWN	TH	DATE	2023	DRAWING NO.
SCALE	1:50 @ A1 1:100 @ A3	REV.	-	21017 - 103