



Existing

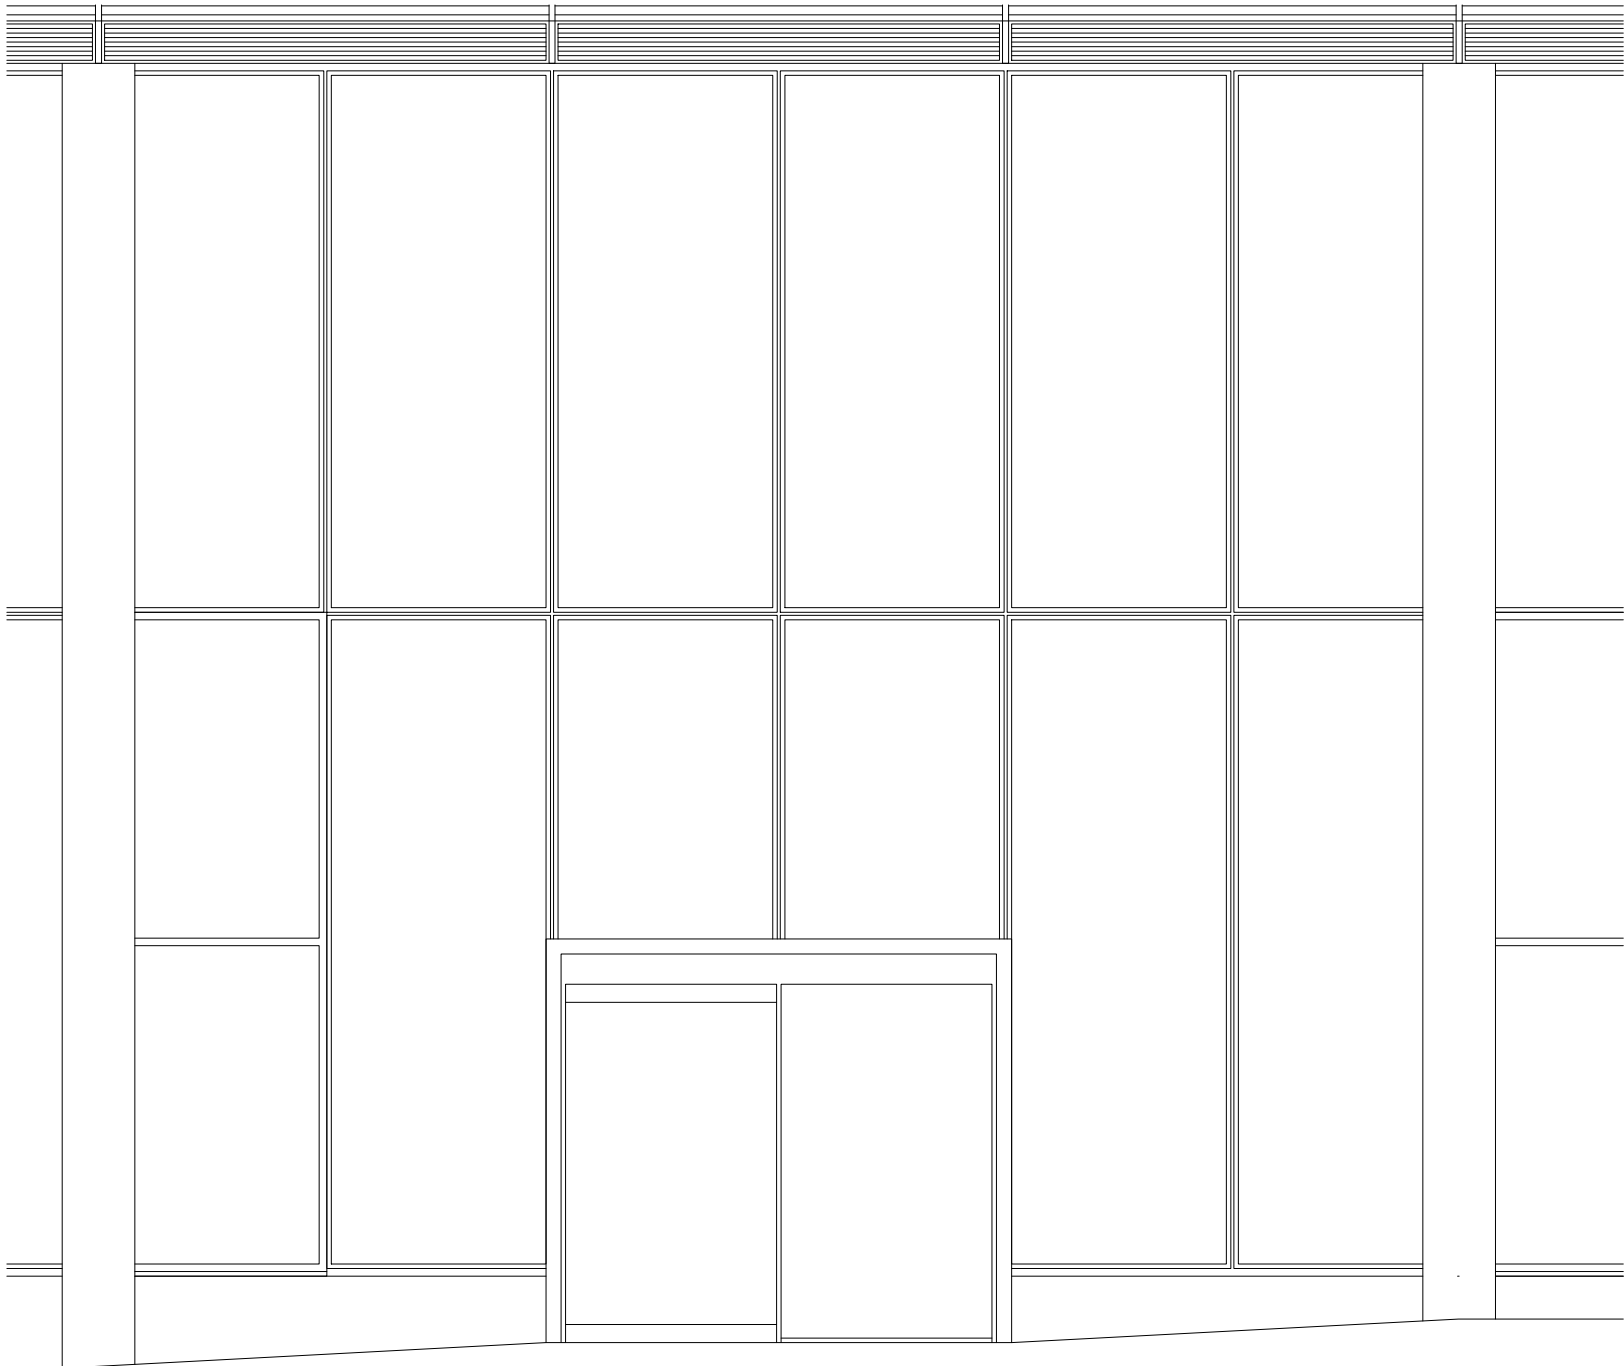

Front Elevation
Scale 1:50

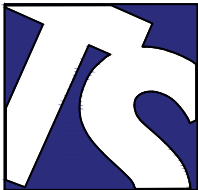

Technical Signs
Floor 1 - Unit 3
Hille Business Centre
132 St Albans Road
Watford, Herts, WD24 4AE
Tel: 01923 811999
Fax: 01923 811998
E-mail: info@technicalsigns.co.uk

Client Black Sheep Coffee		
Address/Job details		
Unit 1A, 4 Hardman Square Spinningfields Manchester		
Existing Signs		
Job No -		
Drawn by DN	Date 18/03/23	
Scale As specified (A3)	Drawing No 596722-1	Rev