


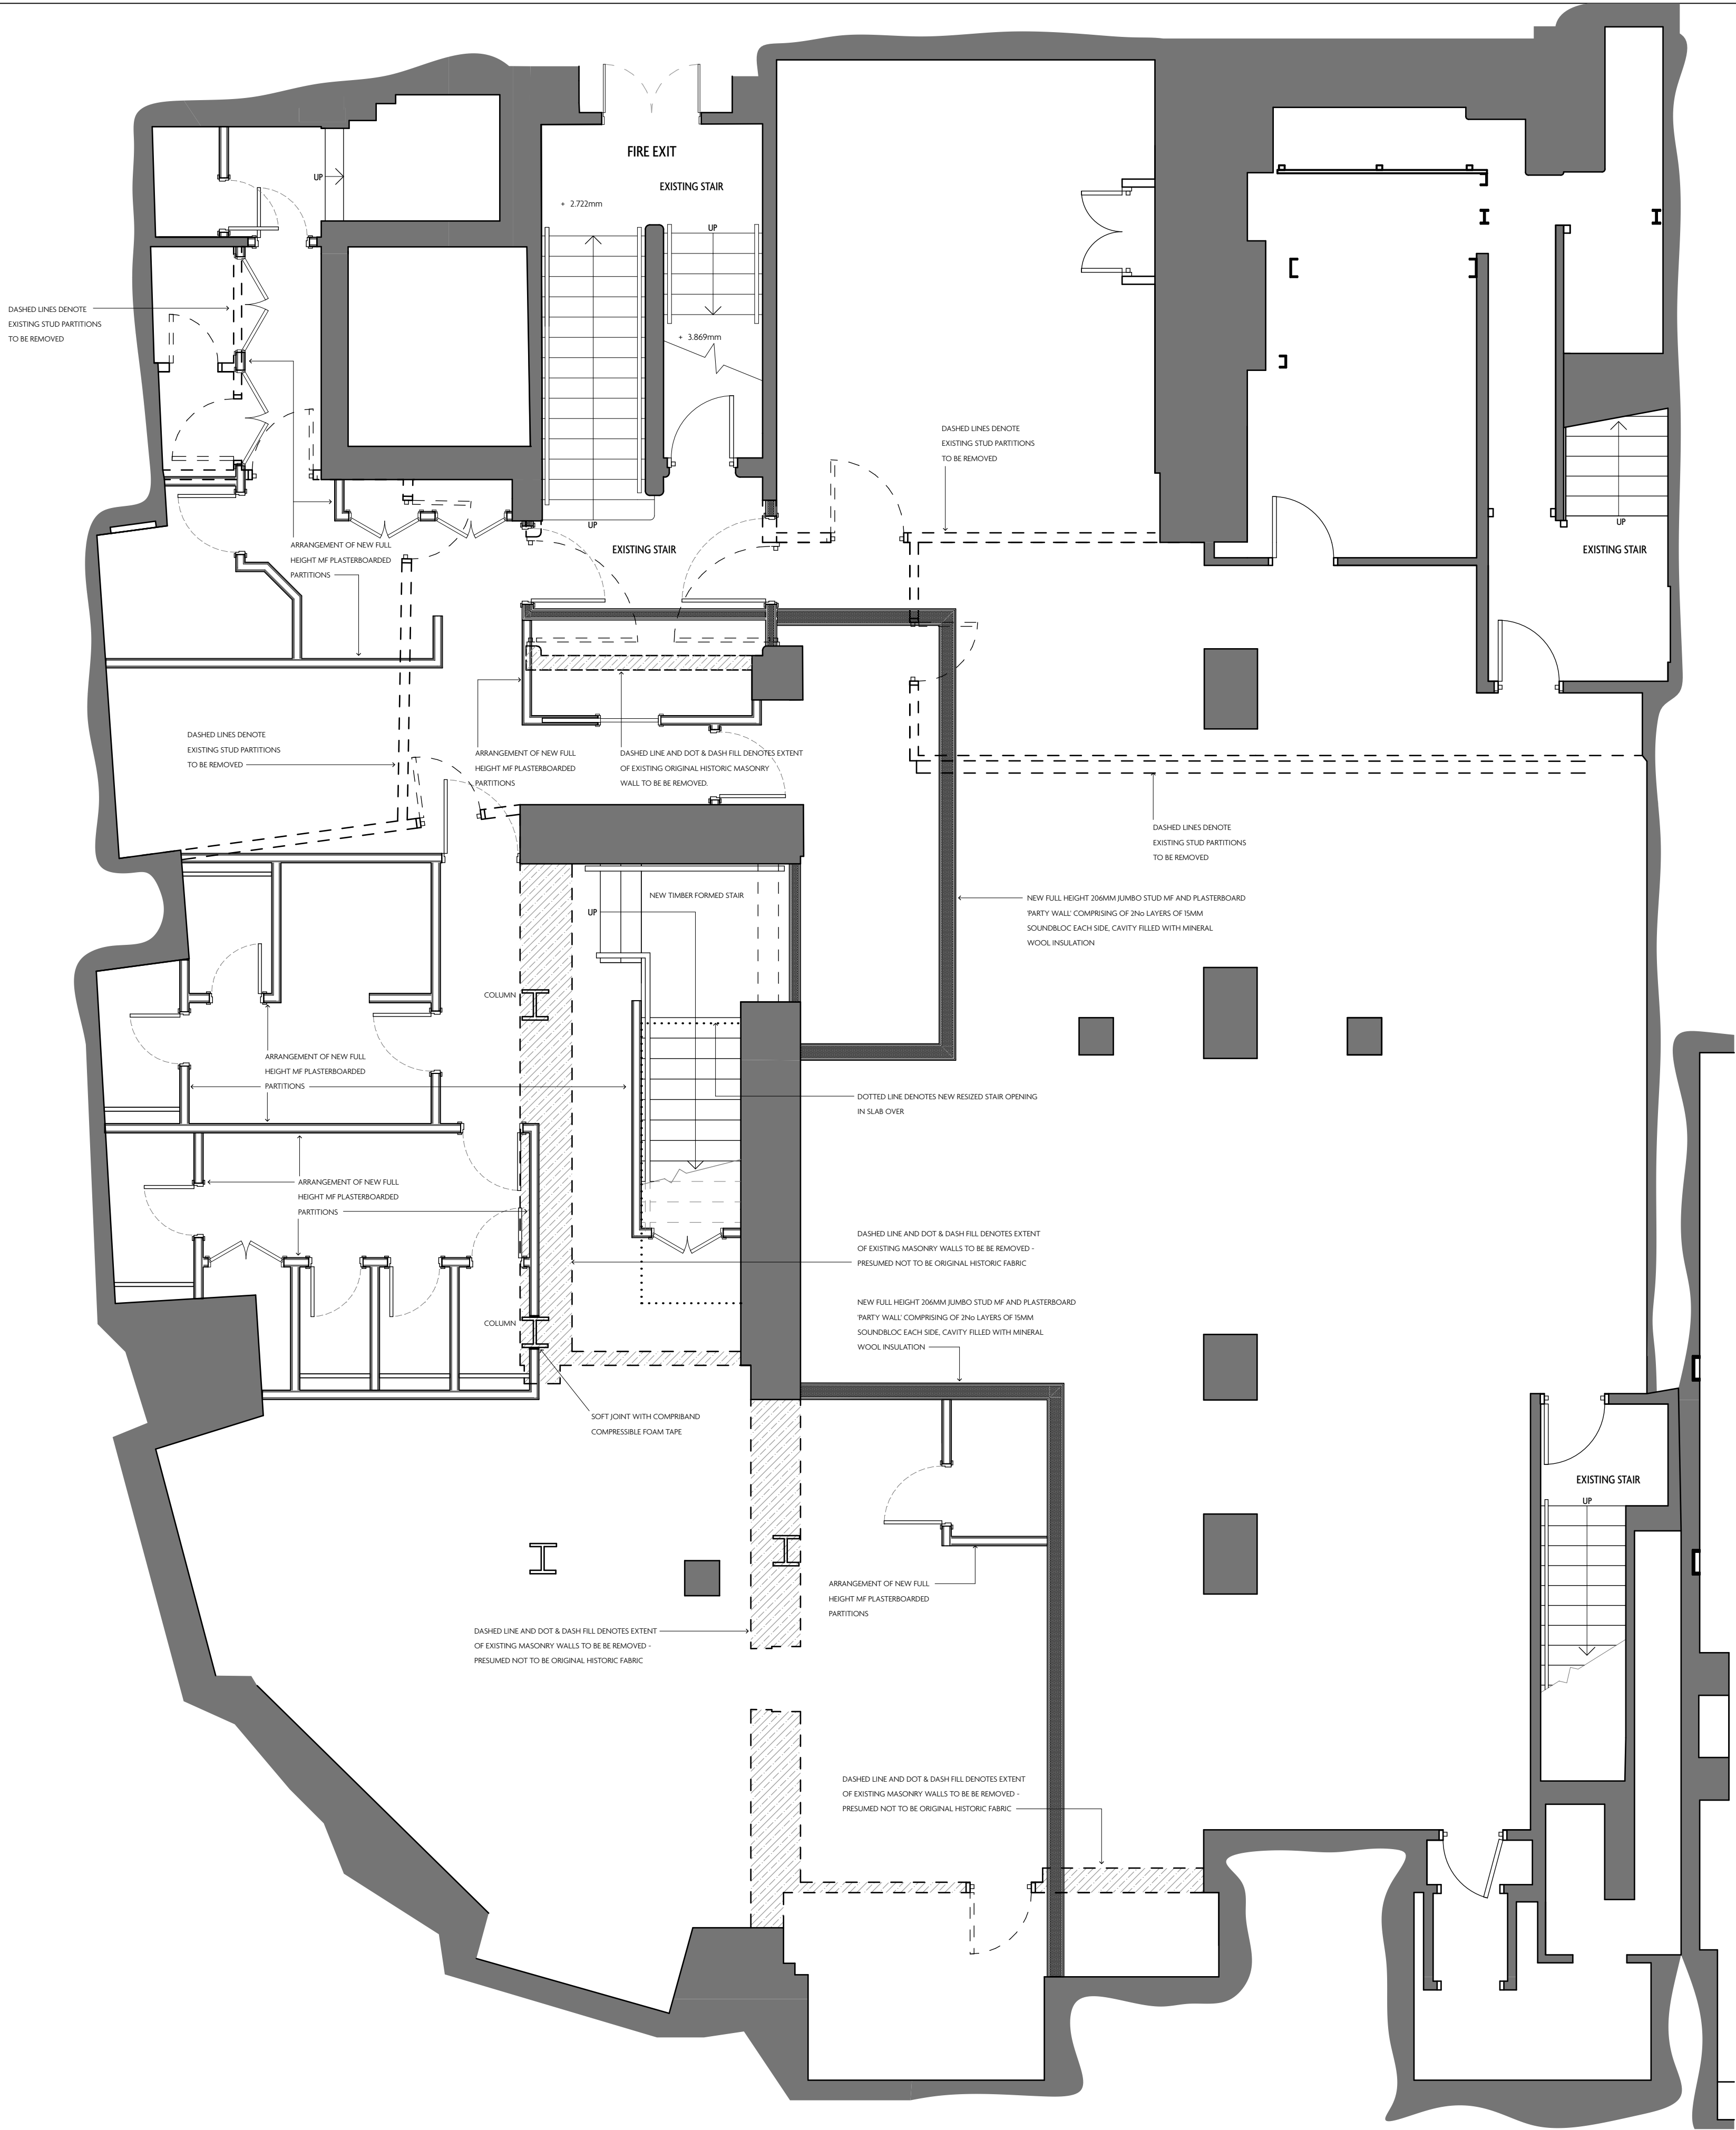

REV	DATE	REASON
-----	------	--------

REV	DATE	REASON
-----	------	--------

NOTES

Do not scale from this drawing. All dimensions to be checked on site prior to any manufacture and construction.

**Macaulay
Sinclair**

PROJECT Flat Iron, Manchester
TITLE Proposed Basement Floor Plan - Builders Works
SCALE @ A1 1:50
DATE 05.04.23
DRAWN BY JM
STUDIO@MACAULAYSINCLAIR.COM
MACAULAYSINCLAIR.COM

PROJ NO. 3809
DWG NO. 03(08)
REV
STATUS

PLANNING

Copyright Reserved

