




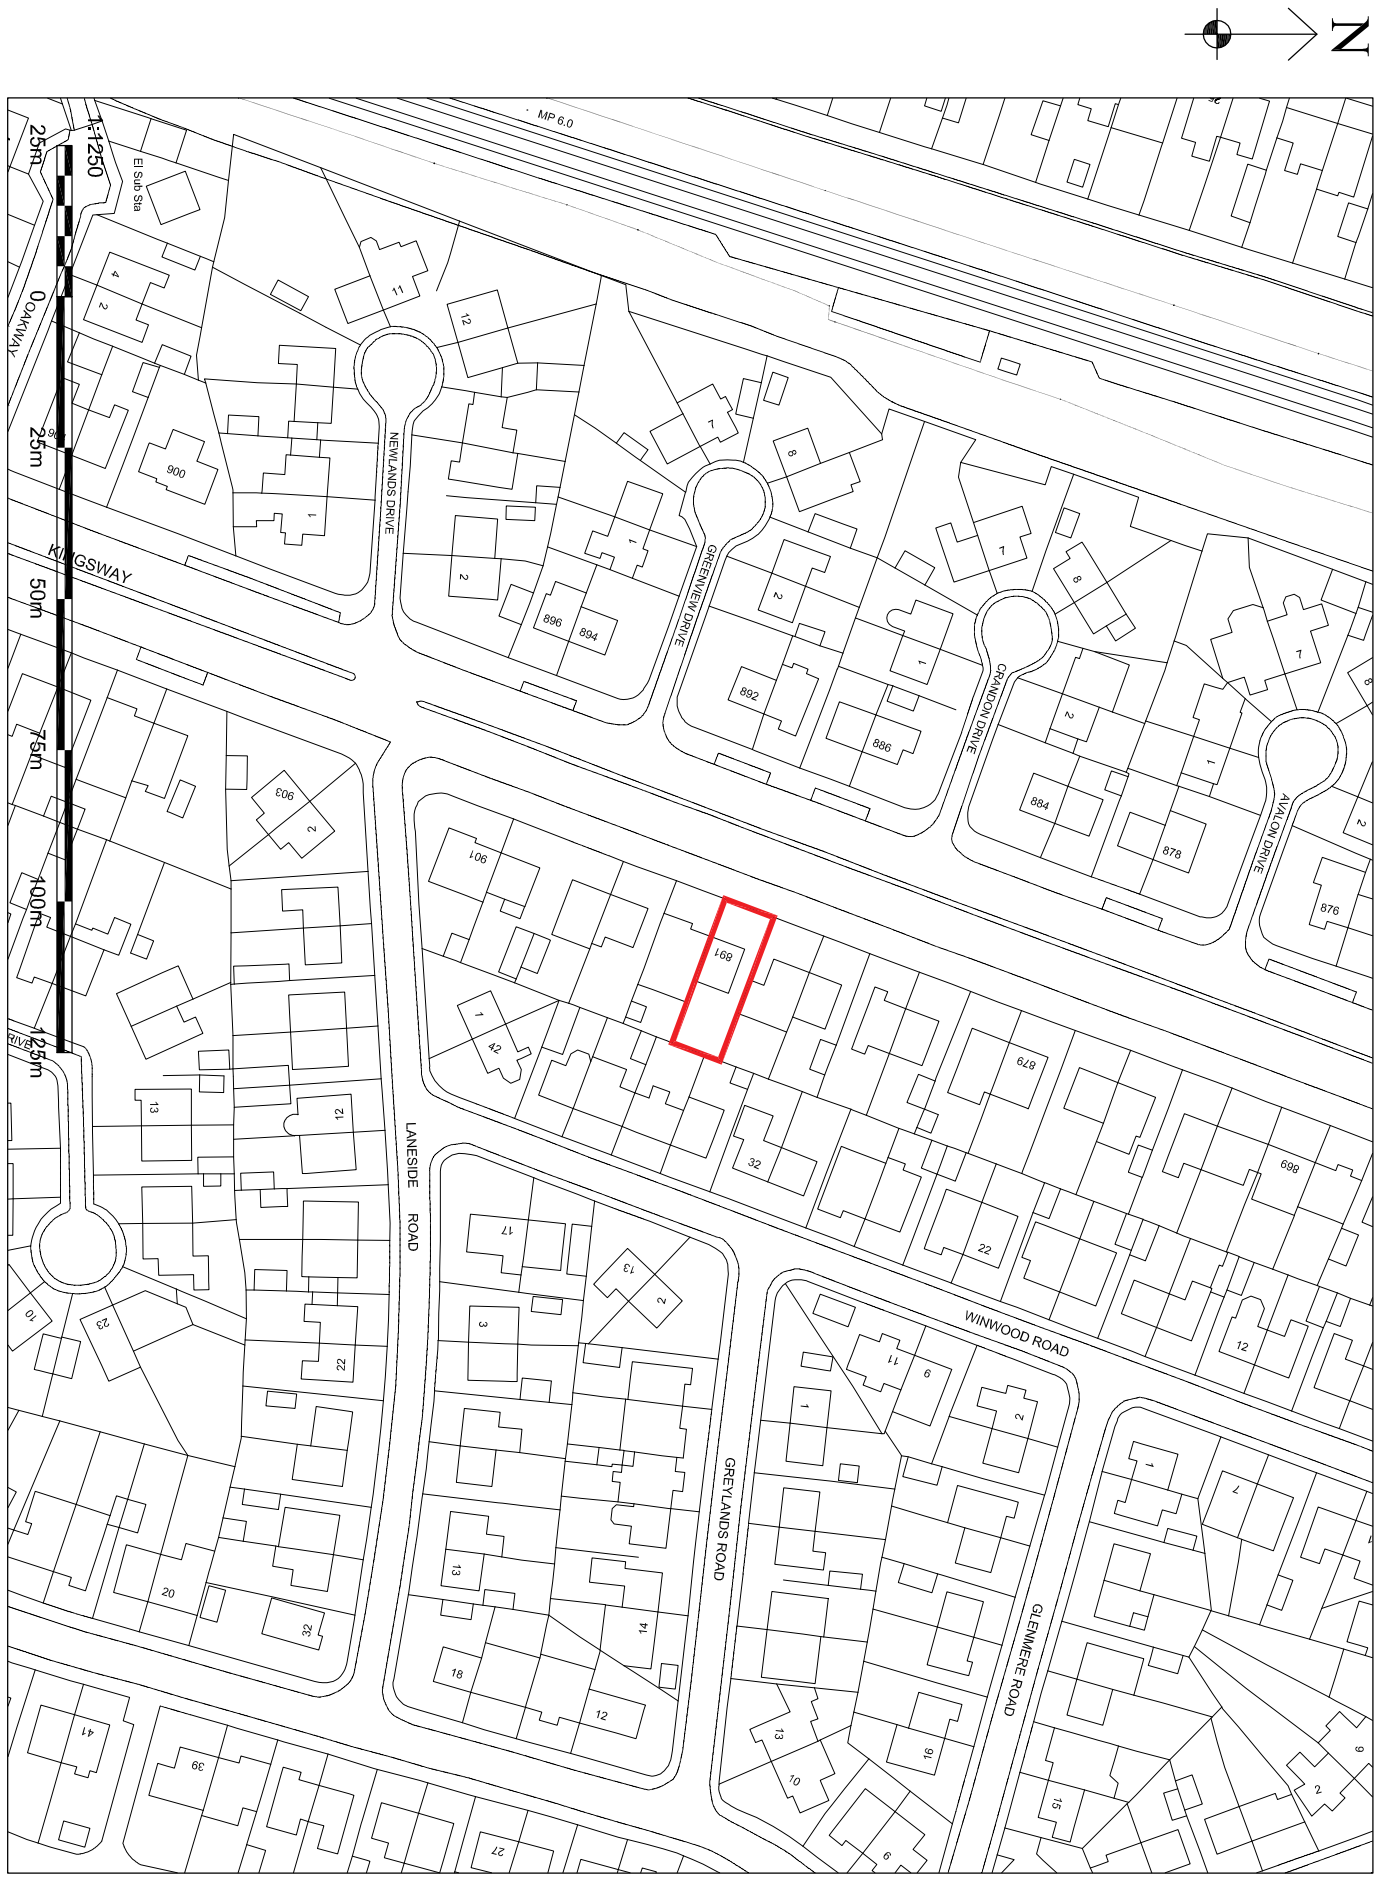


LOCATION PLAN
(SCALE 1:1250)

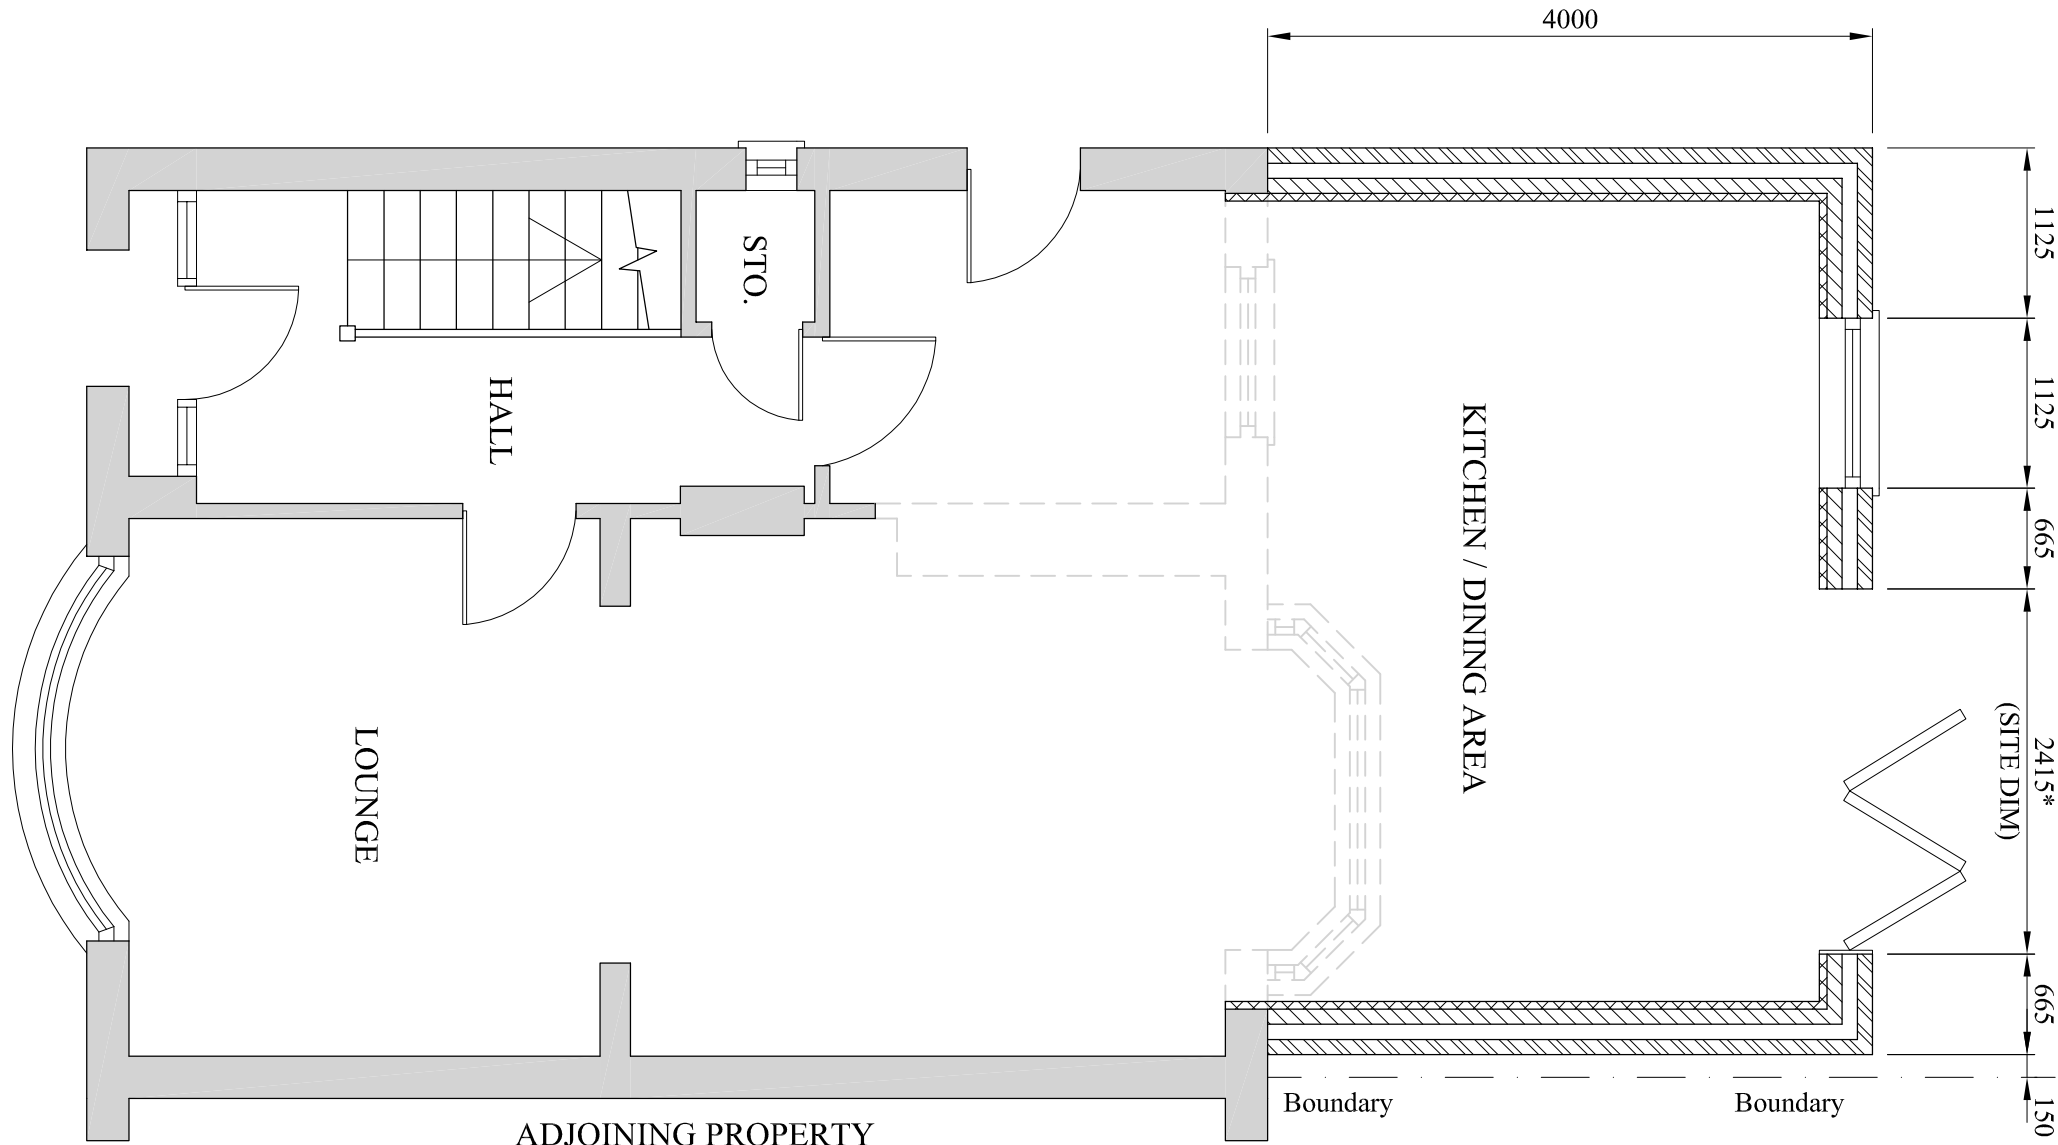

PROPOSED GROUND FLOOR LAYOUT
(SCALE 1:50)

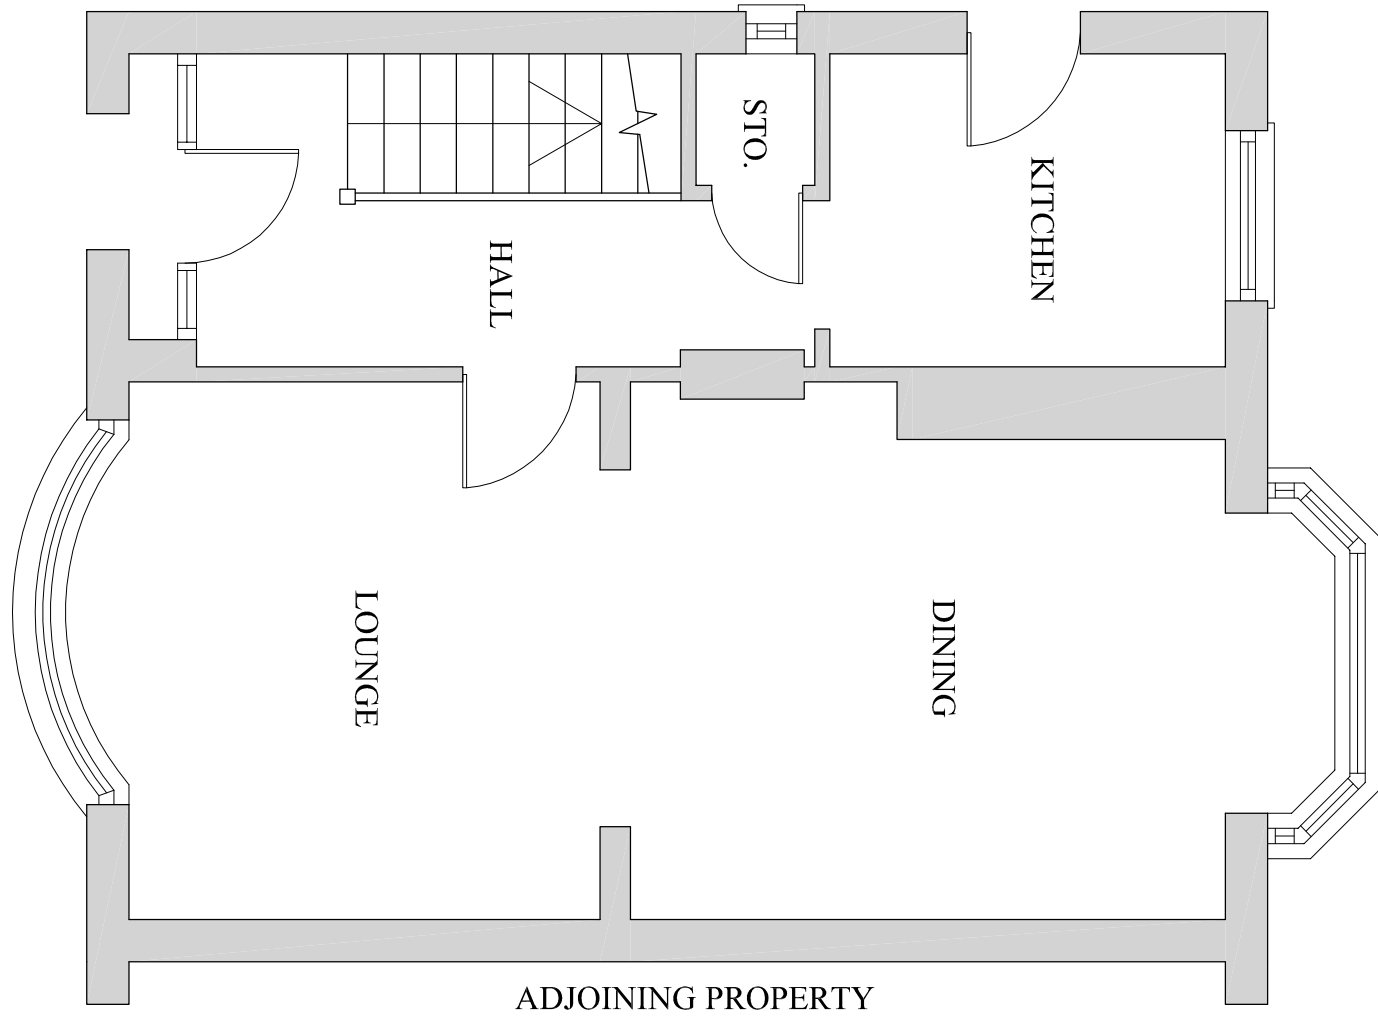

EXISTING GROUND FLOOR LAYOUT
(SCALE 1:50)

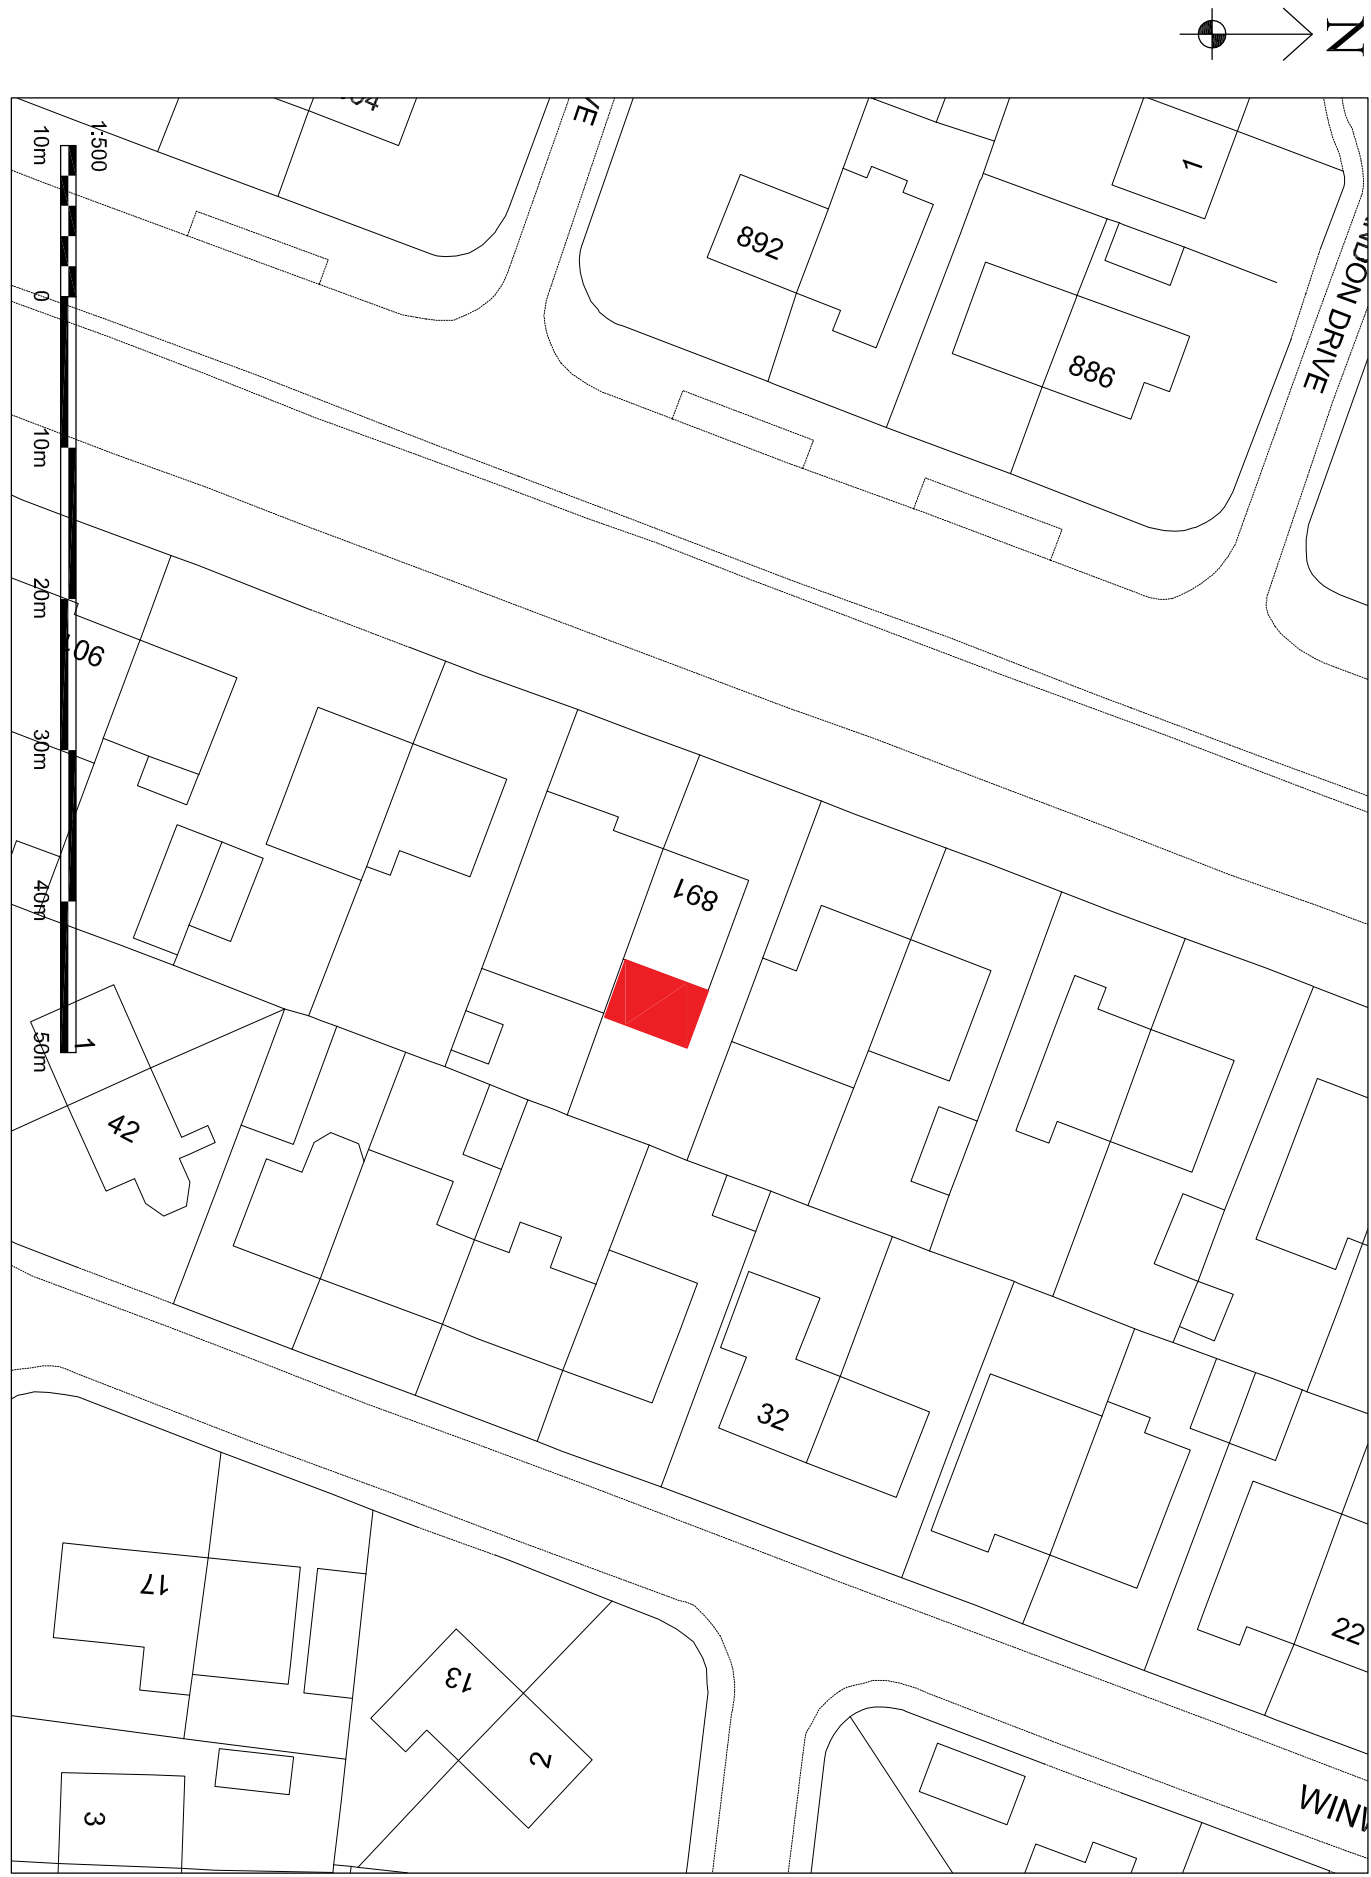

PROPOSED SITE PLAN
(SCALE 1:500)

A		20.11.22	ISSUED FOR PLANNING APPROVAL	
DRAWING STATUS		PLANNING APPROVAL		
PROJECT		891 KINGSWAY EAST DISBURY		
TITLE		SINGLE STOREY REAR EXTENSION		
SCALE & SIZE:		1:50 @ A1 UNO		
PROJECT No:		KW-001	STATUS	PLANNING APP.
			DRAWING No.	001
			DATE	NOV. 22
			REV:	A