



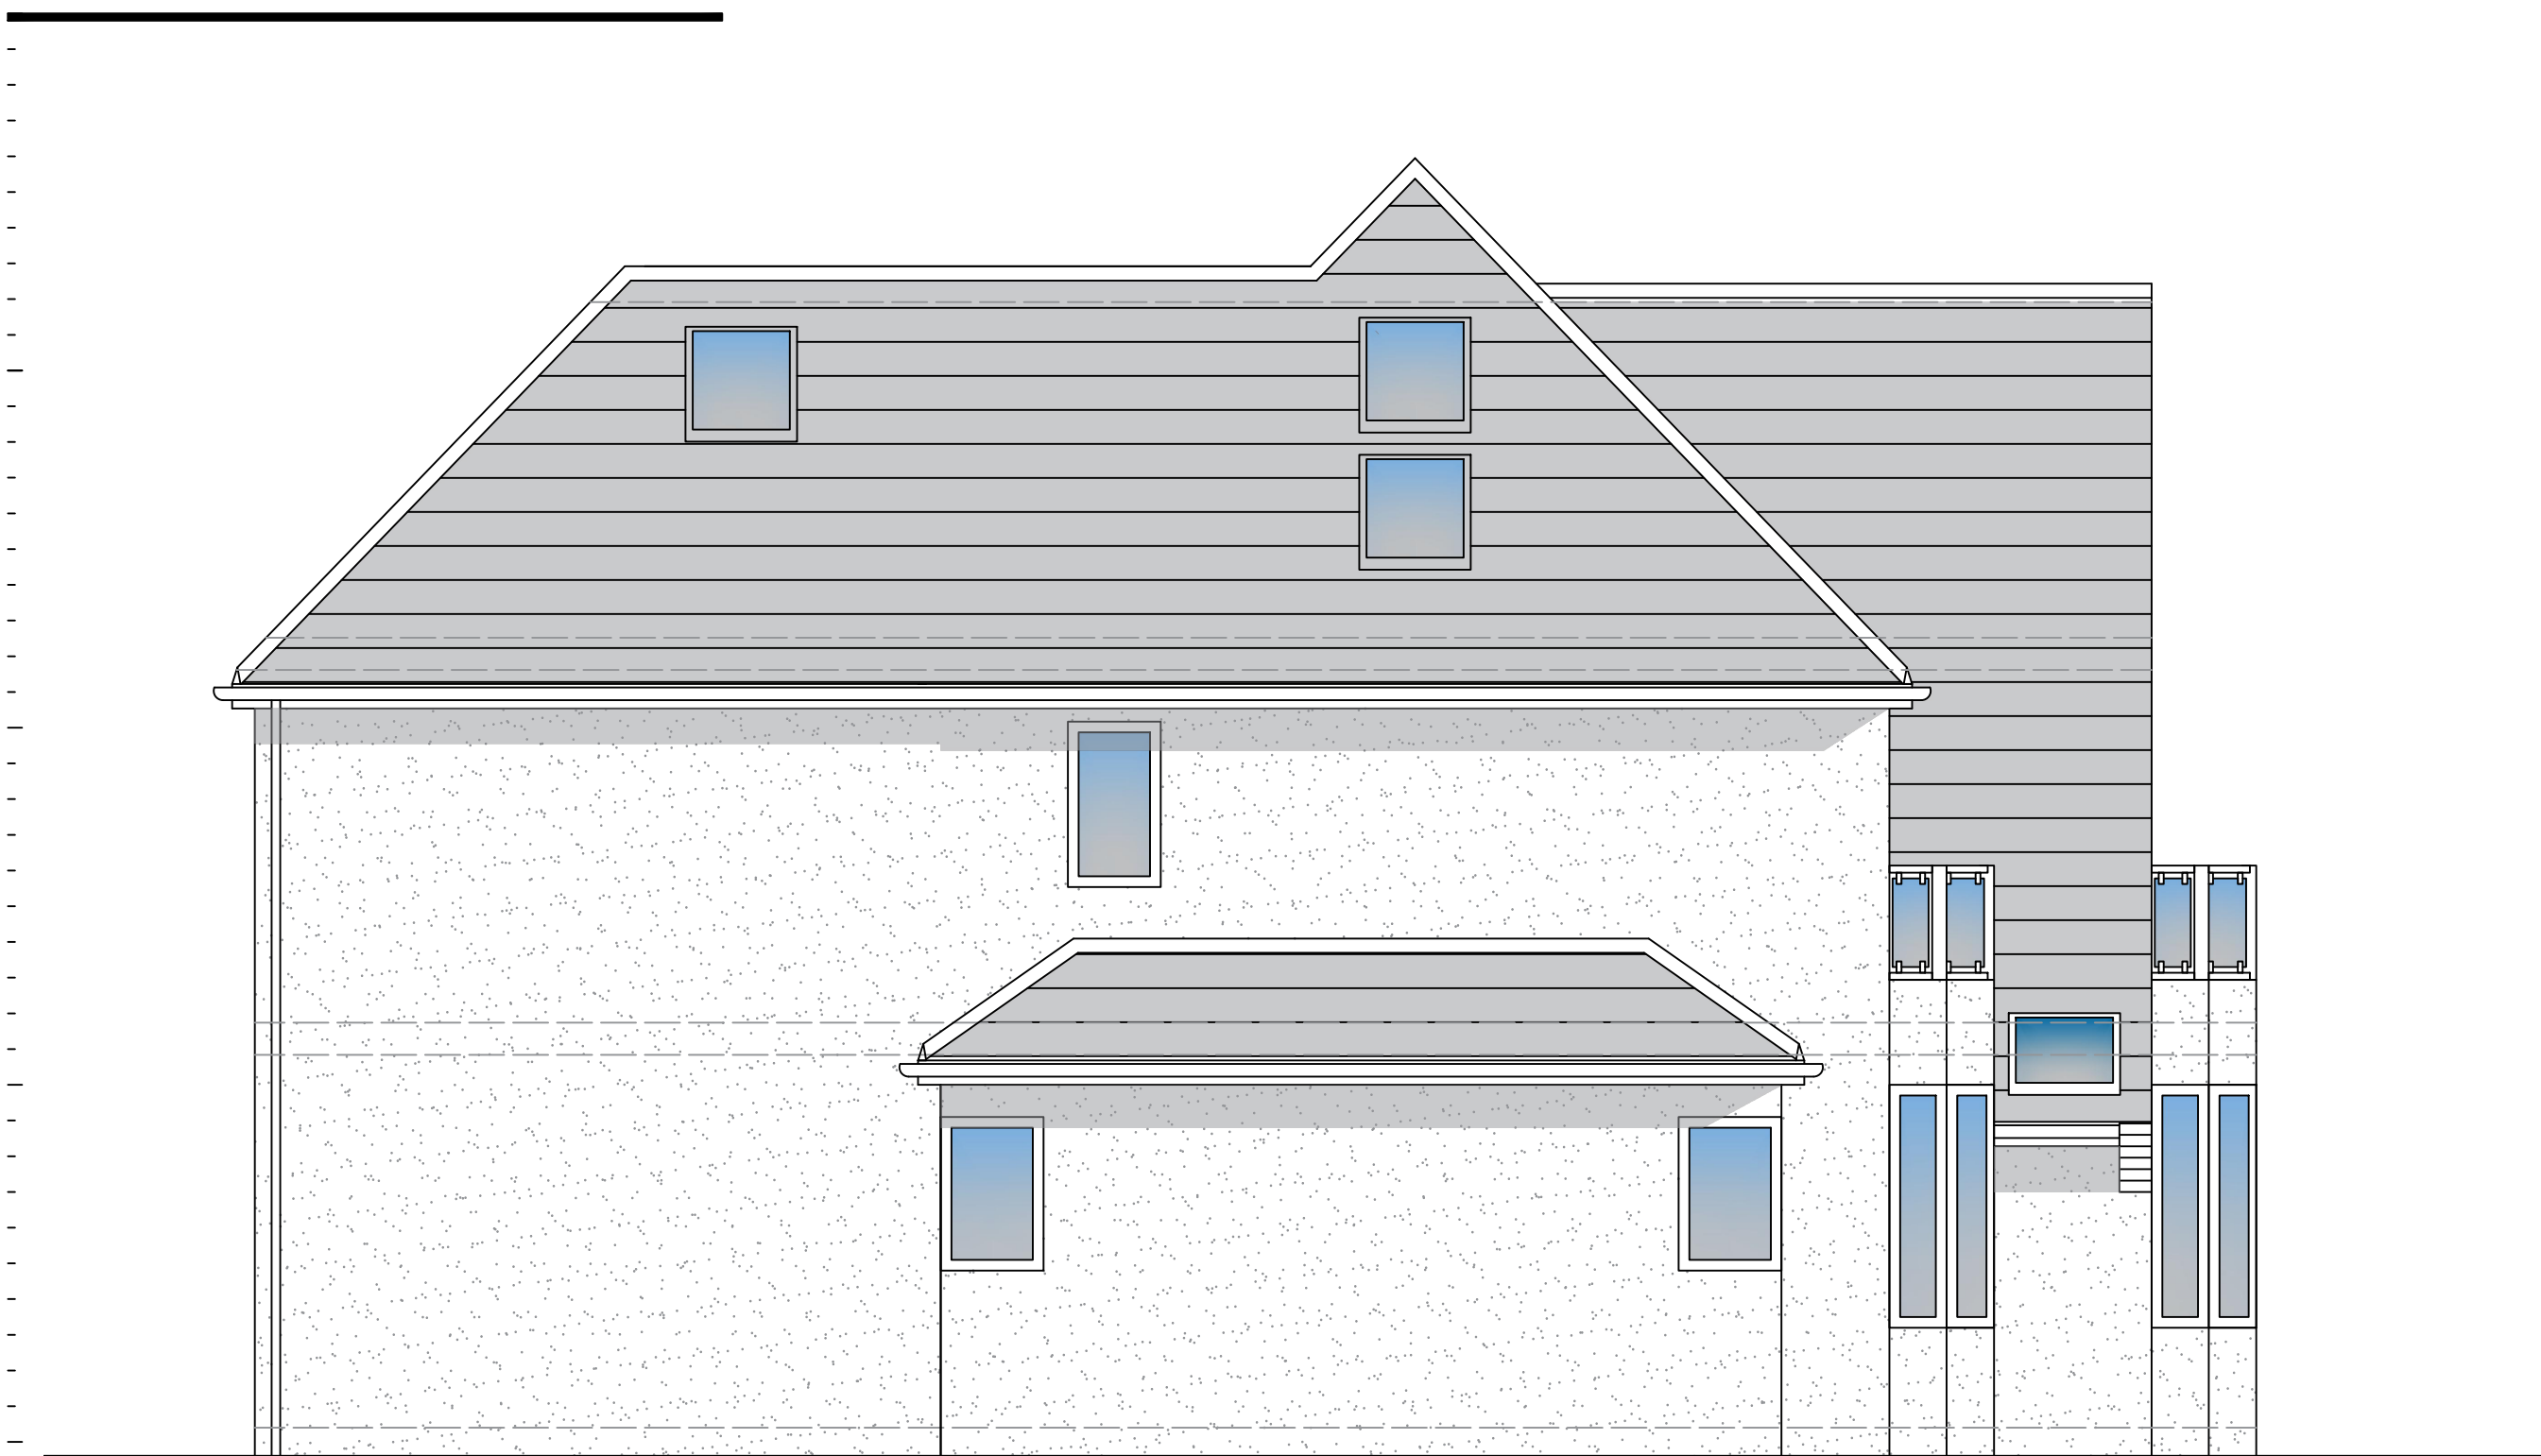


SIDE ELEVATION (1)



FRONT ELEVATION

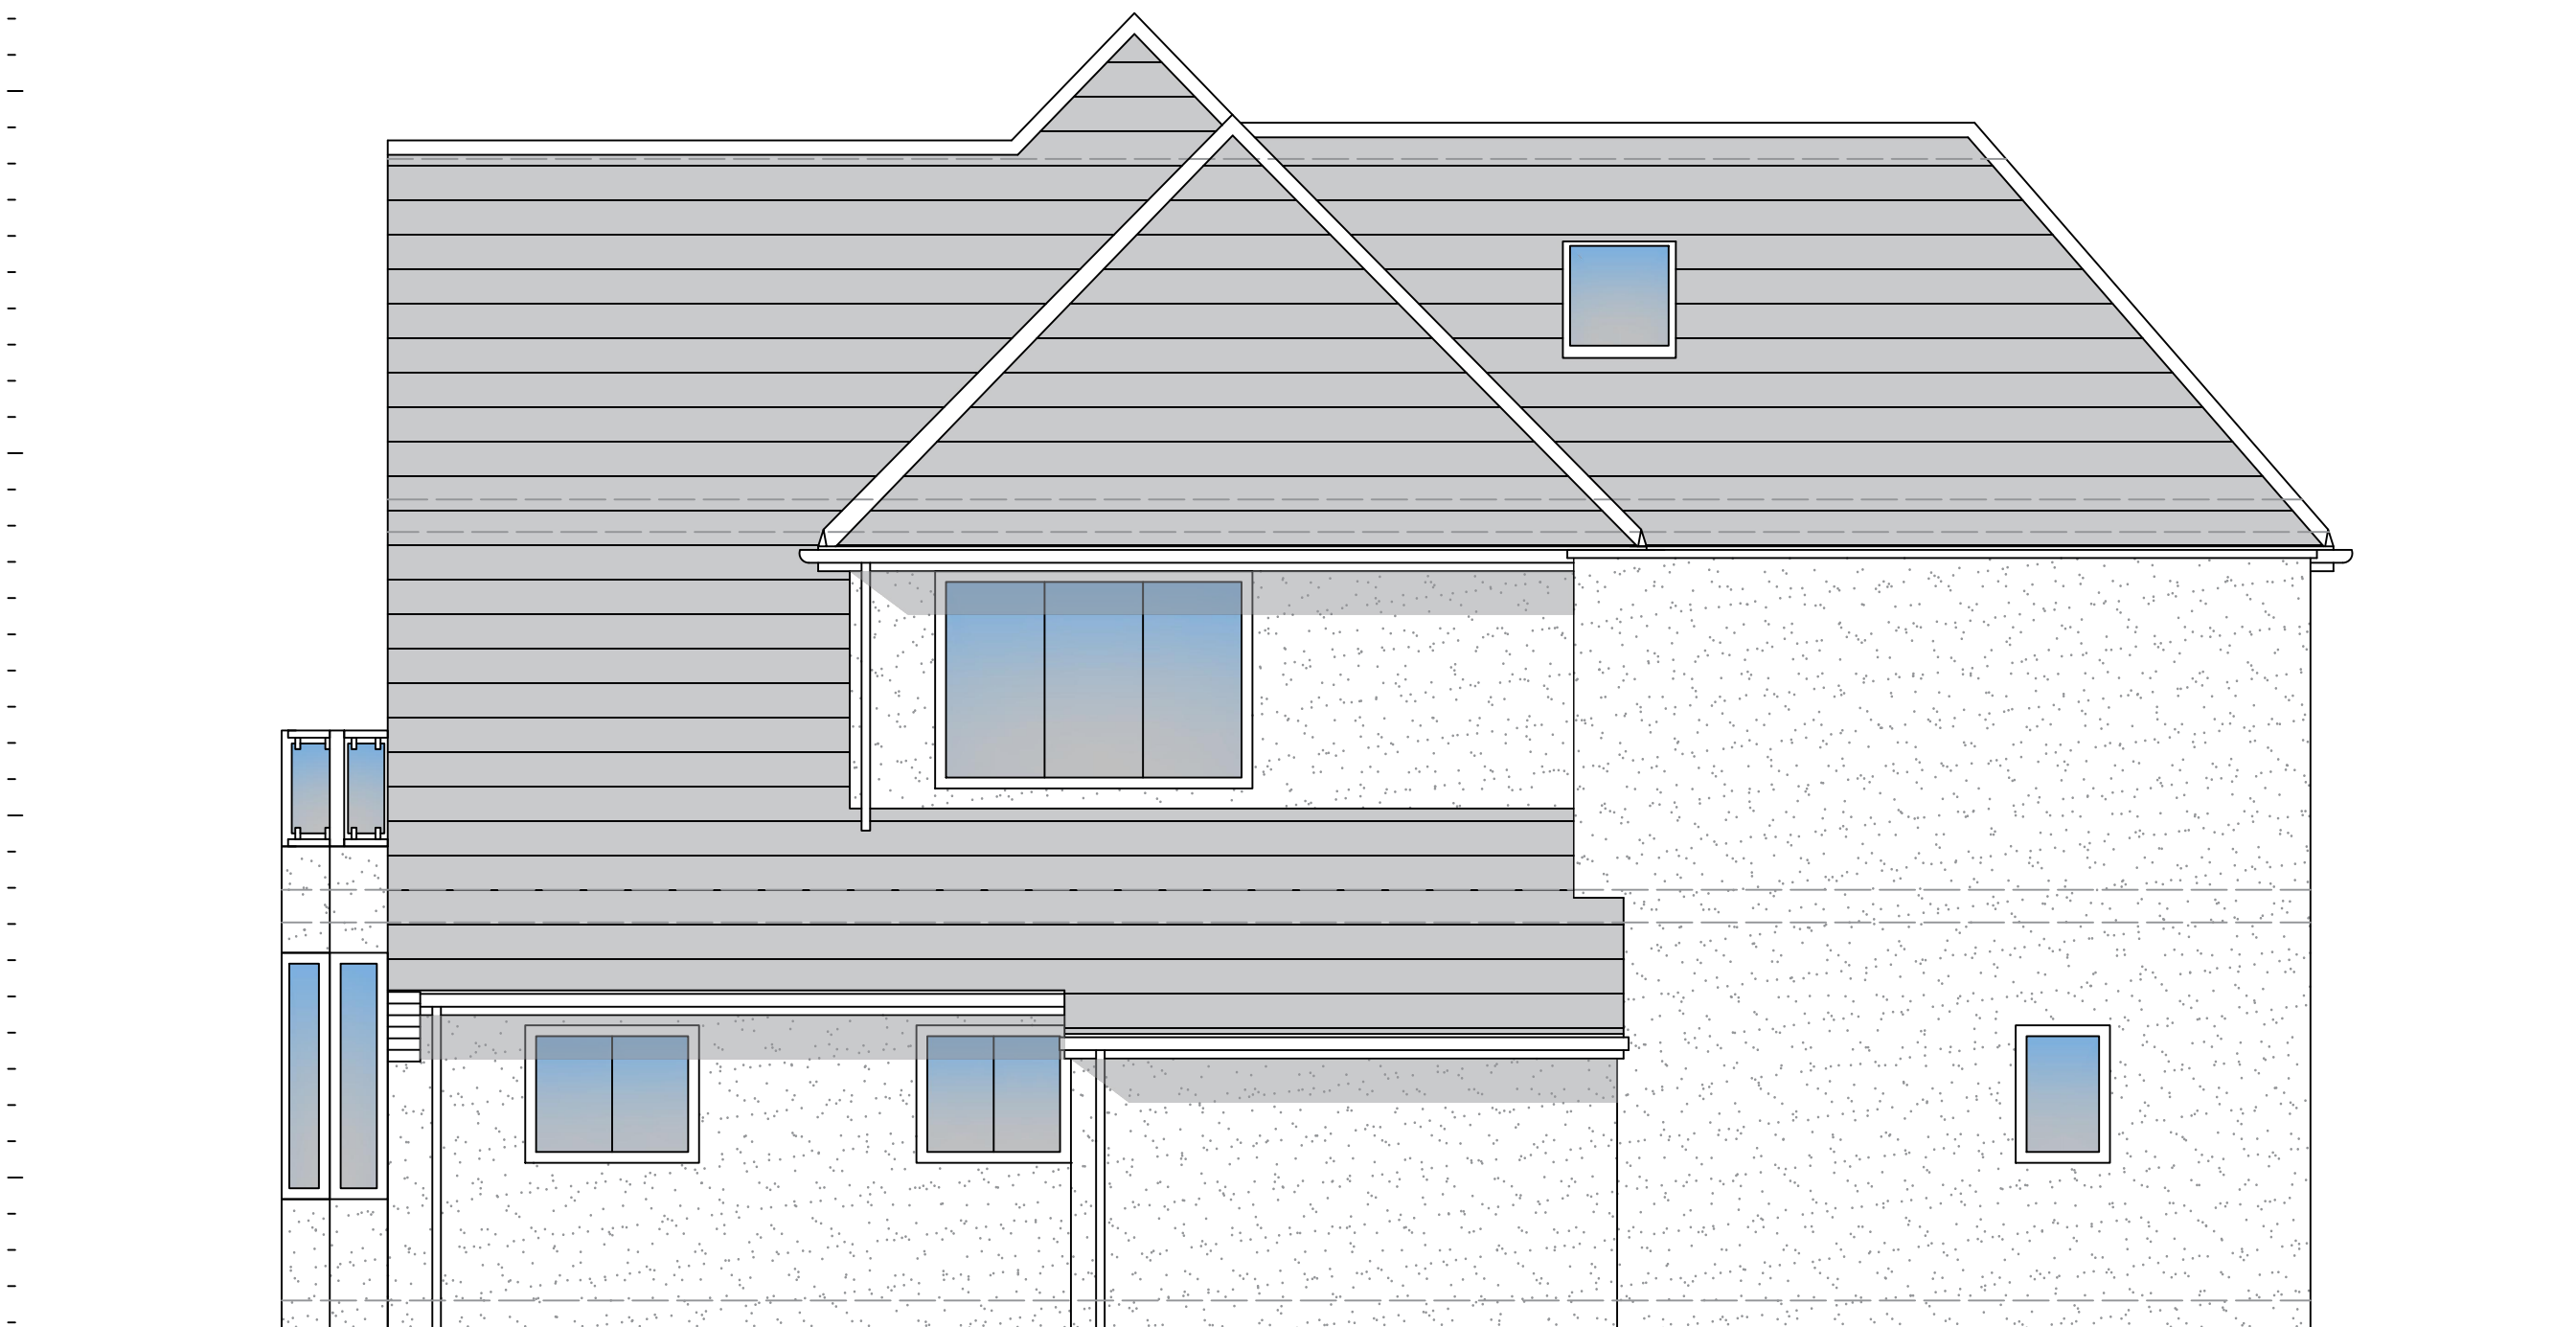

SIDE ELEVATION (2)

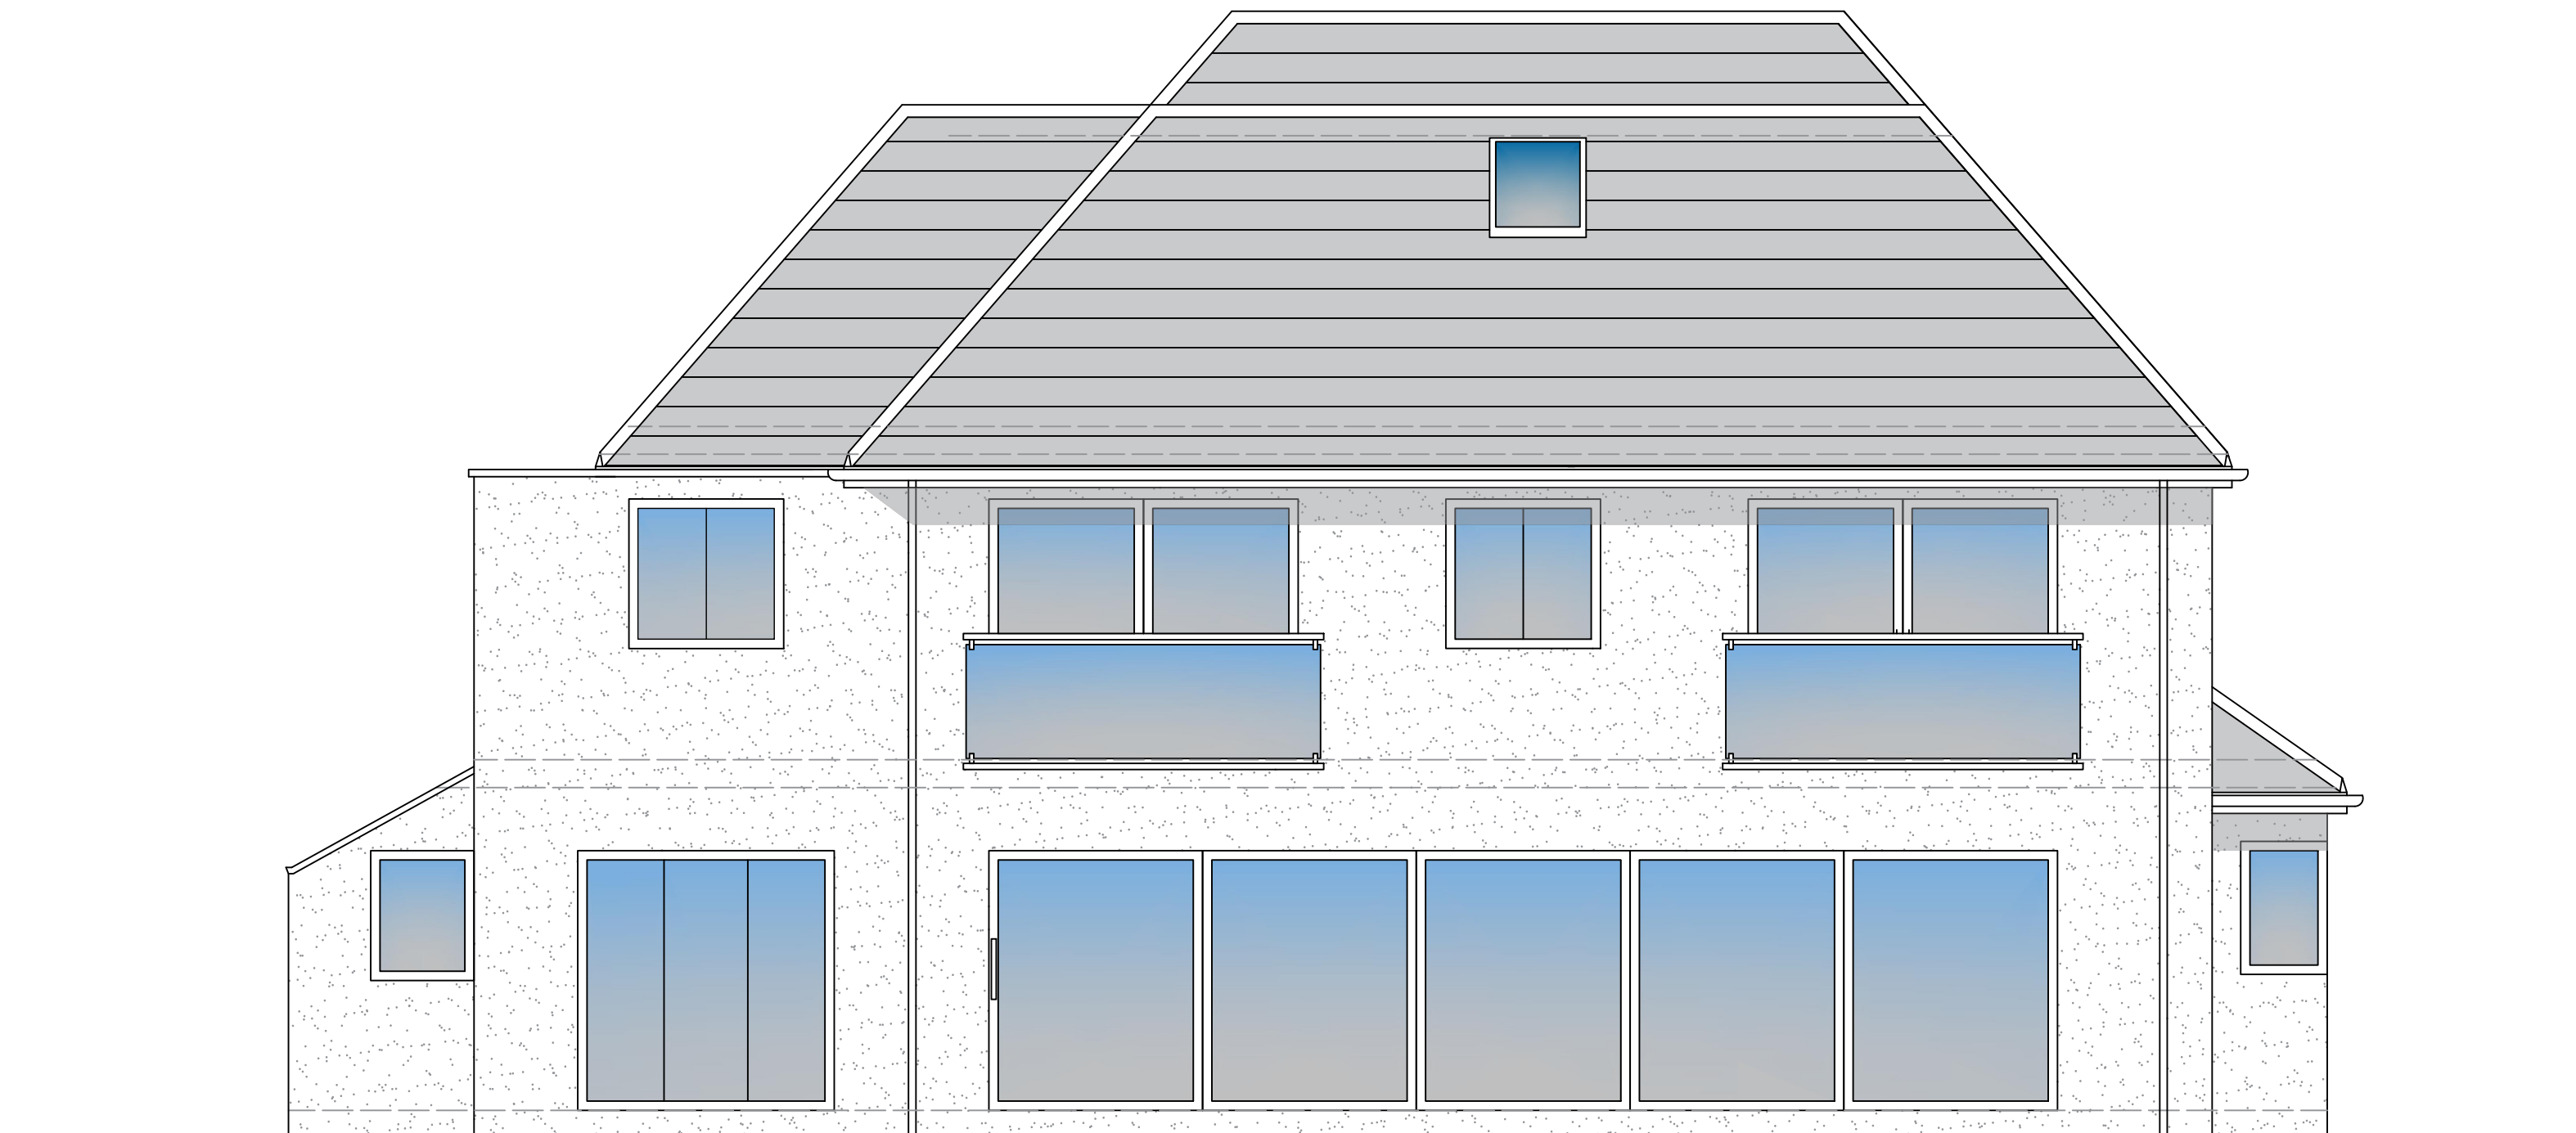

REAR ELEVATION

Notes

This drawing is the property of Peak Architecture Ltd and copyright is reserved by them. This drawing is not to be copied or disclosed by or to any unauthorised persons without the prior written consent of Peak Architecture Ltd.

Do not scale from this drawing.

All dimensions are to be checked on site prior to construction, manufacture of any components and ordering of materials and equipment.

Any discrepancies are to be reported to the architect for clarification.

All materials and workmanship to be in accordance with the current British Standards and codes of practice.

Rev	Date	Drawn by	Comments
Client			
Mr Bilal Hayder			
Project			
1 Kingsdale Road Gorton, Manchester			
Drawing			
Proposed Elevations			
Date	08.02.2023	Drawn by	HA
		Scales	1:50 @ A1
Job No - Dwg No - Rev			
23007 - 02			
PEAK ARCHITECTURE Planning & Architectural Design Services			
22 Helrew Road, Bury, Lancashire, M9 1NW Tel: 01282 123456 Mob: 07927289422 Email: info@peakarchitecture.co.uk Website: www.peakarchitecture.co.uk			