



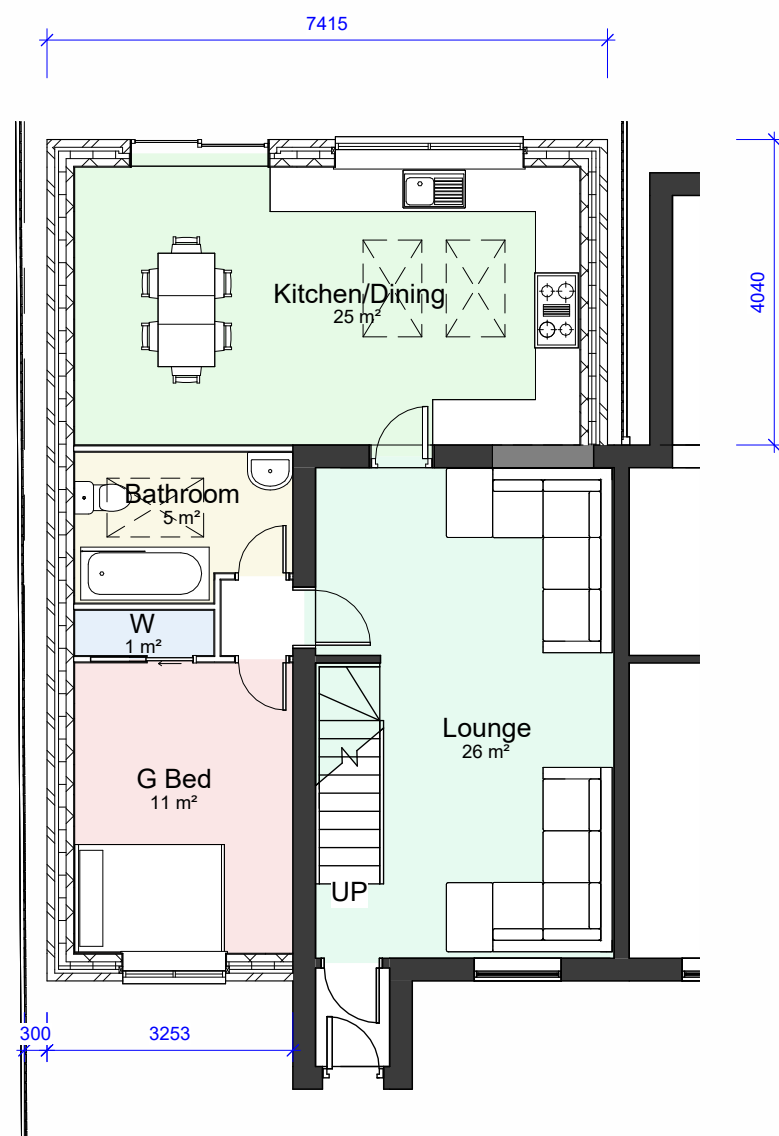

00-P-Ground Floor
1 : 100

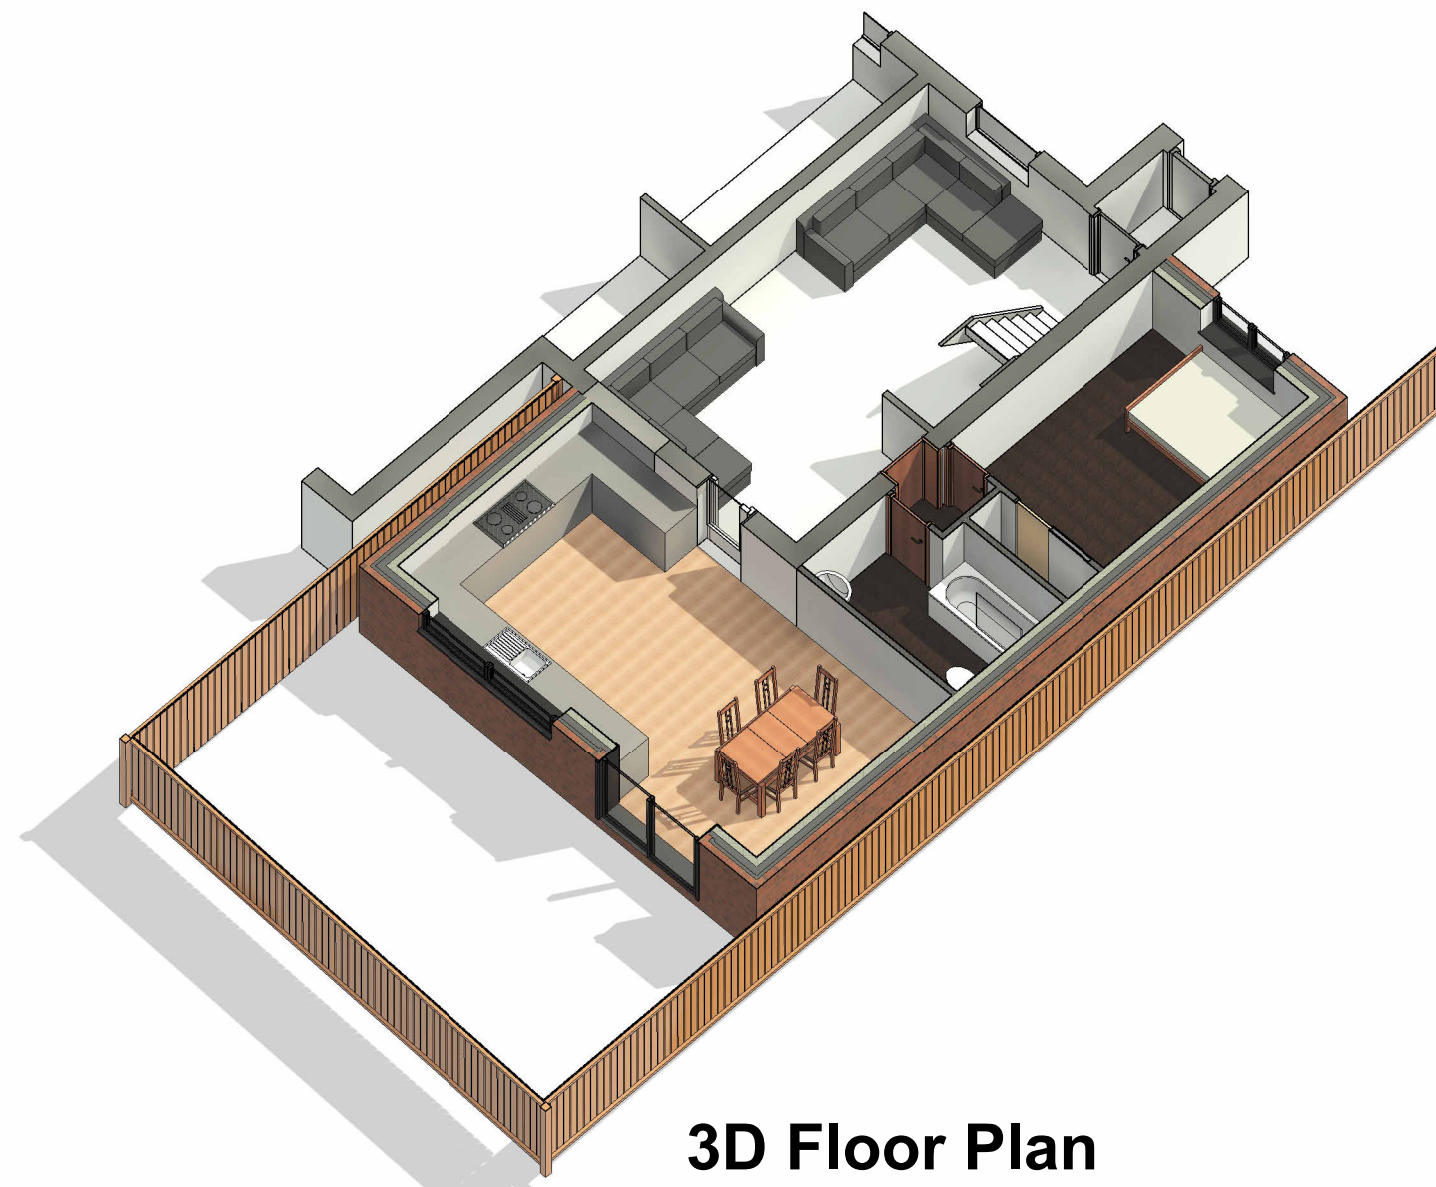

3D Floor Plan

COPYRIGHT © ALL RIGHTS RESERVED BY VIKAS ALYAS LTD. DO NOT SCALE FROM DRAWING. DRAWING INDICATES DESIGN INTENT ONLY. REPORT ANY DISCREPANCIES TO CLIENT / VA LTD. NOT TO BE USED FOR CONSTRUCTION UNLESS STATED SO. TO BE READ IN CONJUNCTION WITH OTHER DRAWINGS OR SPECIFICATION WHERE PROVIDED.

ARCHITEK
BUILDING DESIGN CONSULTANCY

0161 511 8479
vikas@architek.uk
916 Stockport Road, Levenshulme, Manchester, M19 3AB

No.	Description	Date
P1	Issue to Planning	17.04.2023

PROJECT		ADDRESS		CLIENT		
Single storey rear and side wrap around extension		1193_378 Lathbury Rd, Manchester M40 8NS		Chandra Prajapati		
				Date 07.11.2022	Project number 1193	Scale (@ A3) 1 : 100
Manchester City Council	PURPOSE OF ISSUE Planning	SHEET	Proposed Floor Plans	Drawn by VA	DRAWING NUMBER A104	REV
				Checked by VA		P1