




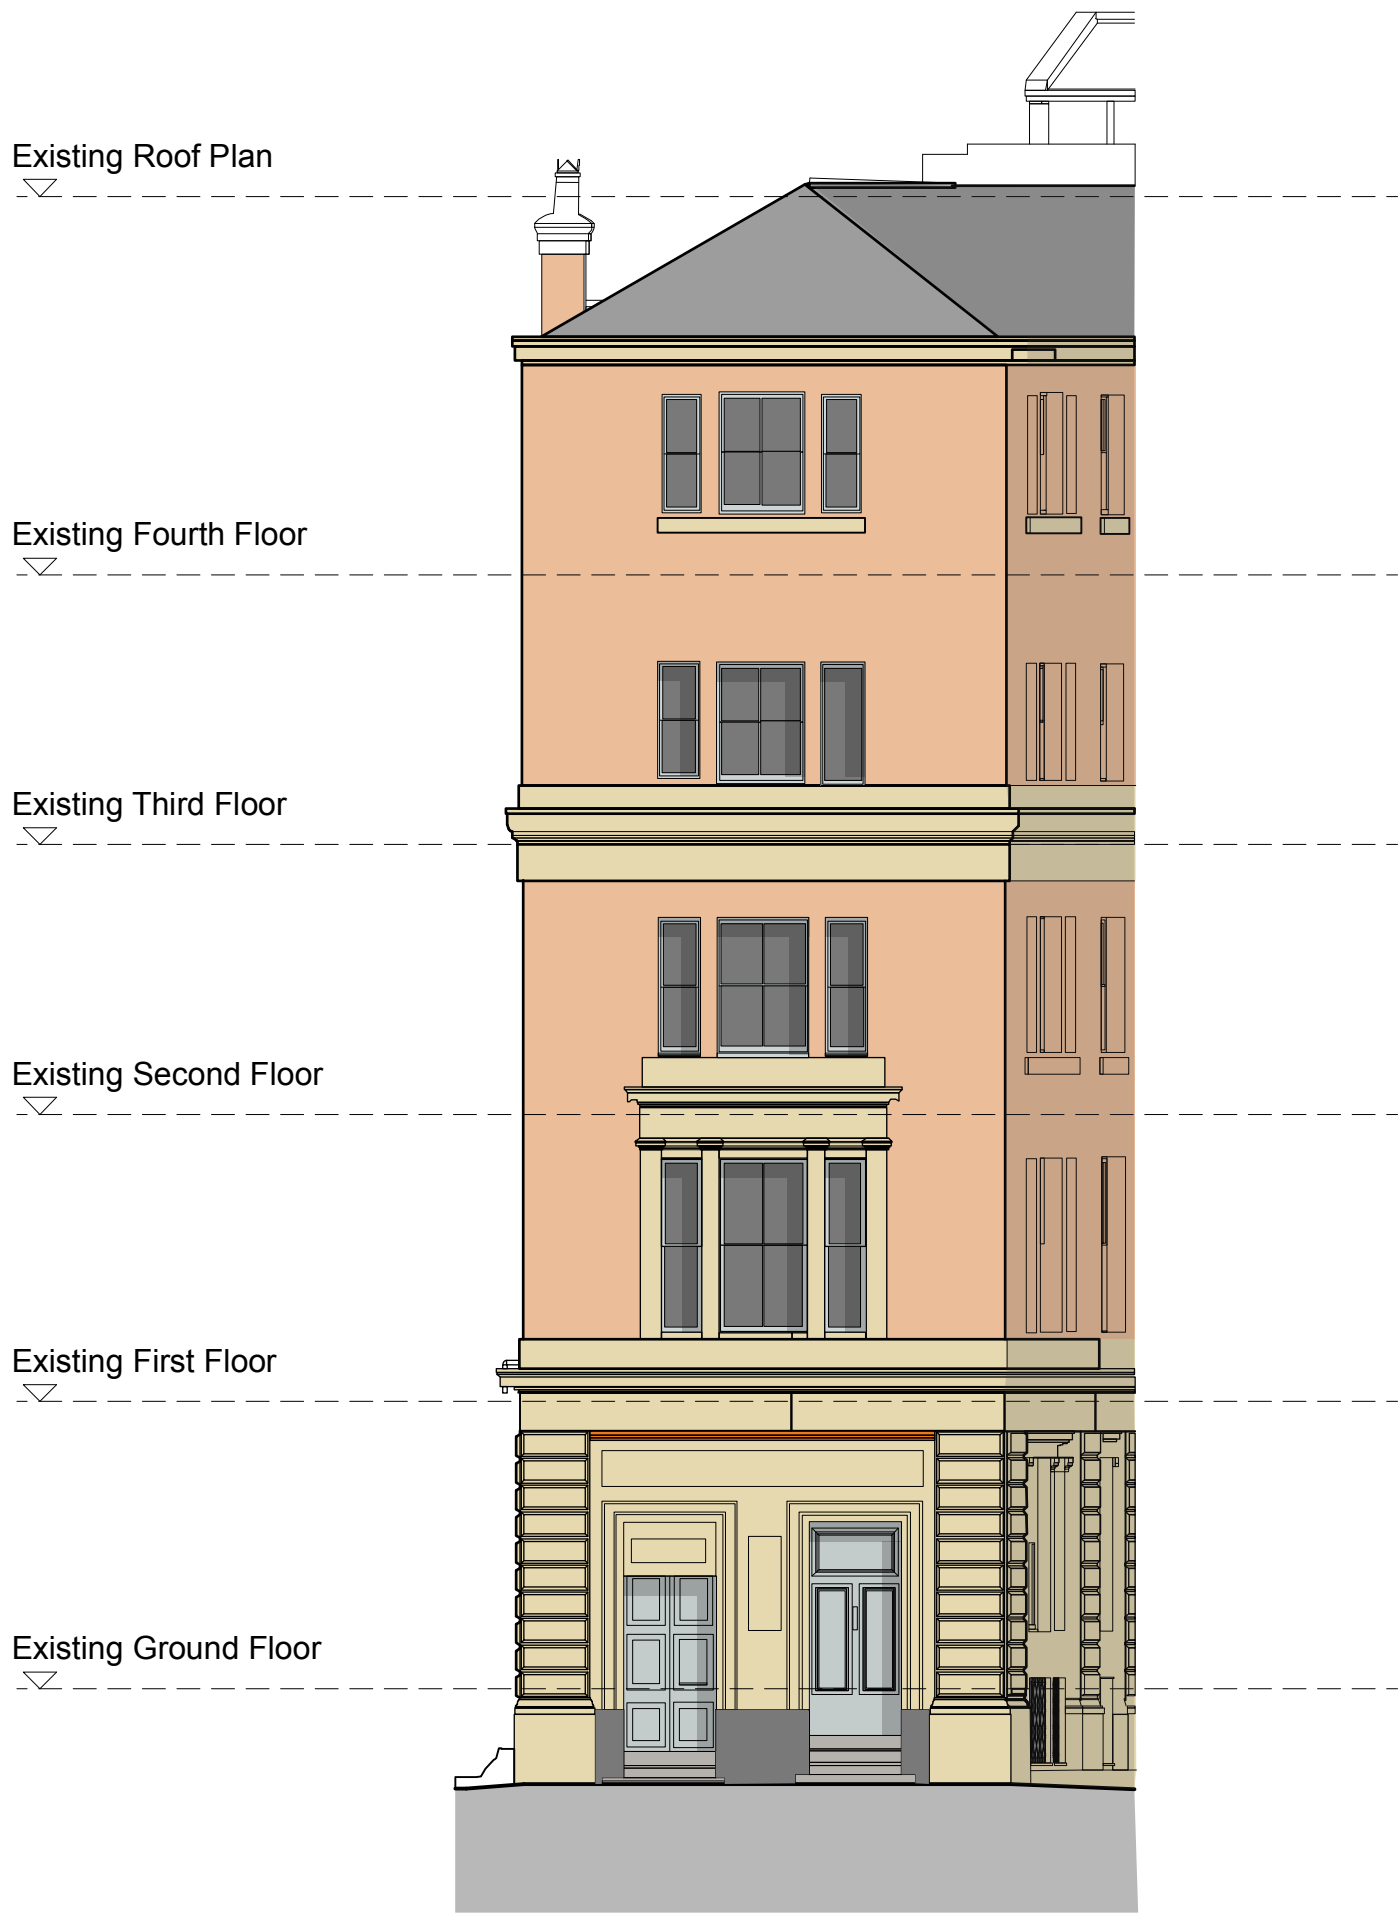

Existing North West Elevation (Newton Street) 1:100

 

Existing South West Elevation (Dale Street) 1:100

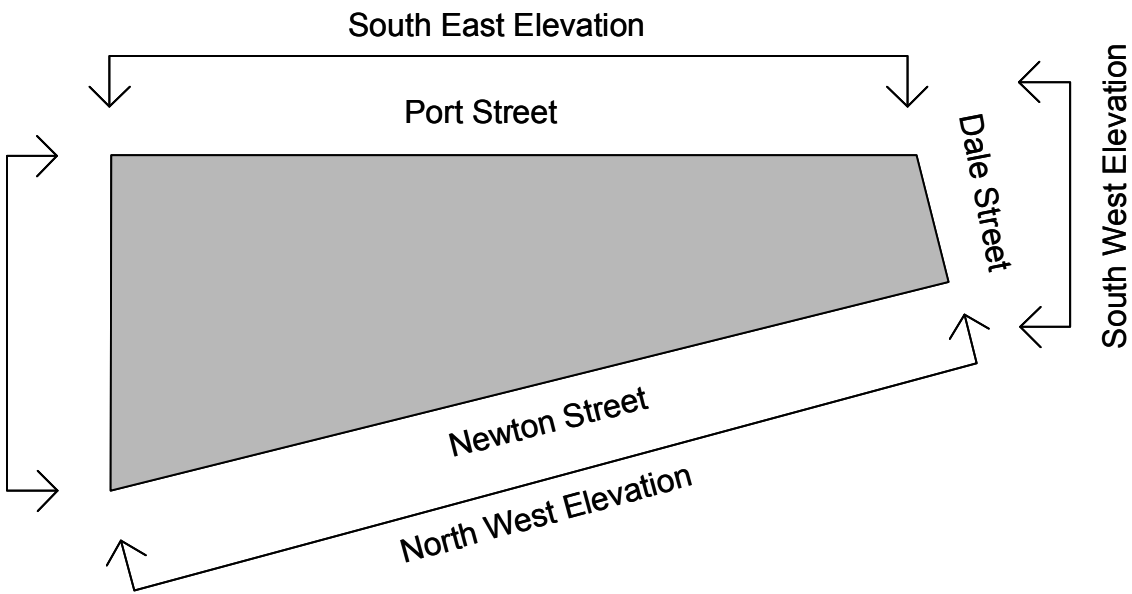

Site Key

Rev	Date	Description	By	Chk
 1 Brooklands Yard Southover High Street Lewes East Sussex BN7 1HU Tel. 01273 479434 www.axiomarchitects.co.uk				
Client easyHotel				
Project 33 Dale Street Manchester M1 2HF				
Drawing Existing North West and South West Elevations Newton and Dale Street				
Scale 1:100		Date 21/03/2023	Drawn AB	Checked AB
Drawing No. 5964-P		Revision 003		
Status PLANNING				