


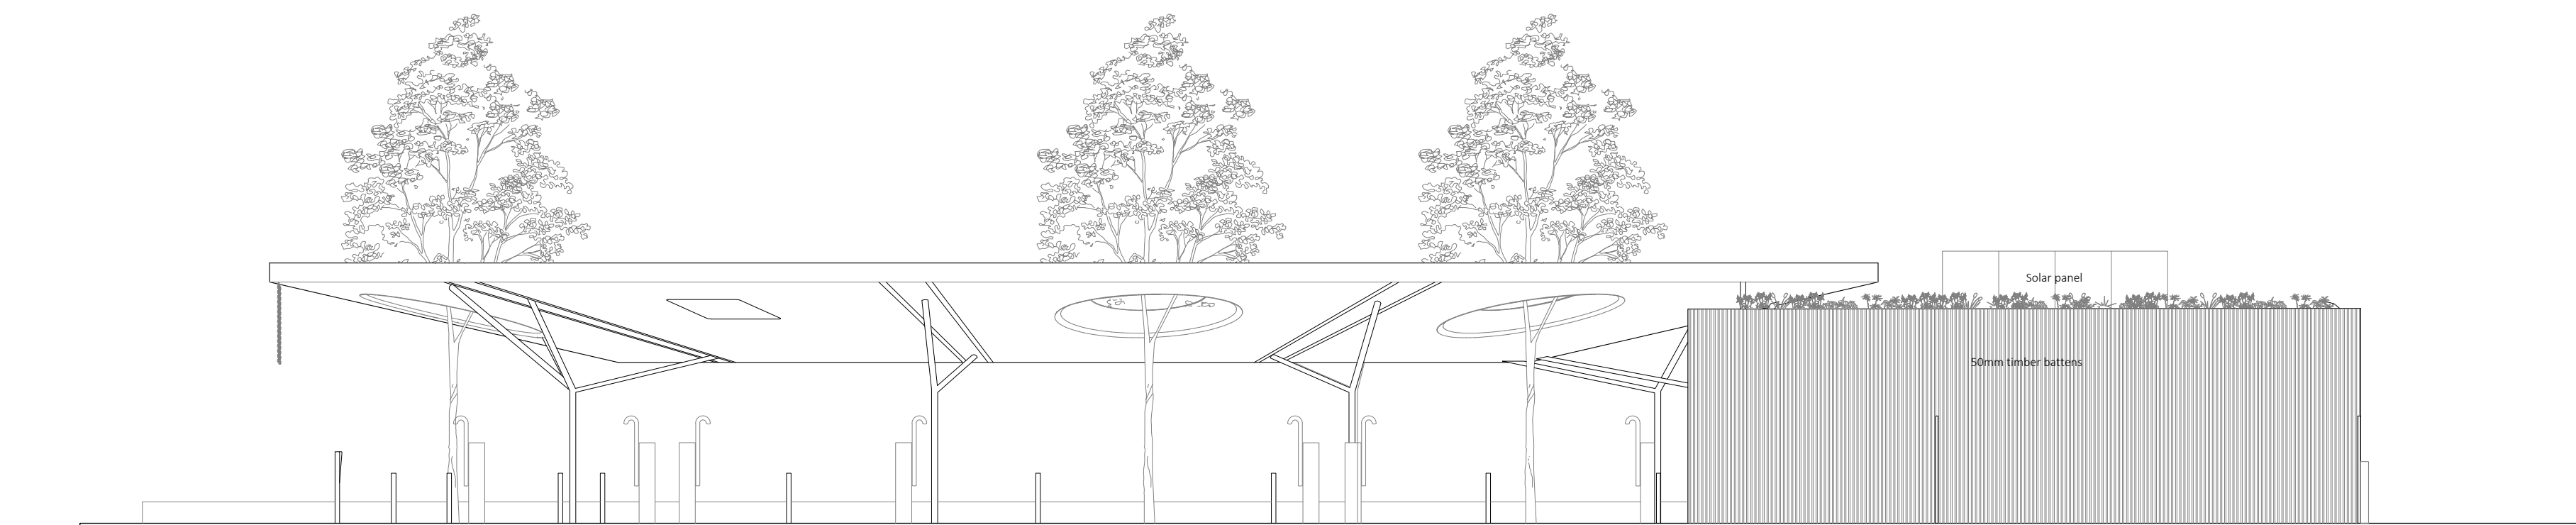

P1	2022.03.24	ISSUE Planning				LL	EL			
rev	date	description				revised by	audited by			
stage		drawing title				suitability code				
PLANNING		PROPOSED North Elevation				XX				
CONTRACTORS ARE NOT TO SCALE DIMENSIONS FROM THIS DRAWING										
ARCHITECT that						68-80 Hanbury Street London E1 5JL				
						client Be.EV		project Reliance Street Oldham		
						info@architectthat.com www.architectthat.com				
THIS DRAWING IS COPYRIGHT										
scale	drawn by	audited by	job no	originator	zone	level	type	role	dwg no	revision
1:100@A1 1:200@A3	LL	EL	596	LPA	- ZZ -	GR -	DR -	A	3.2003	P1