


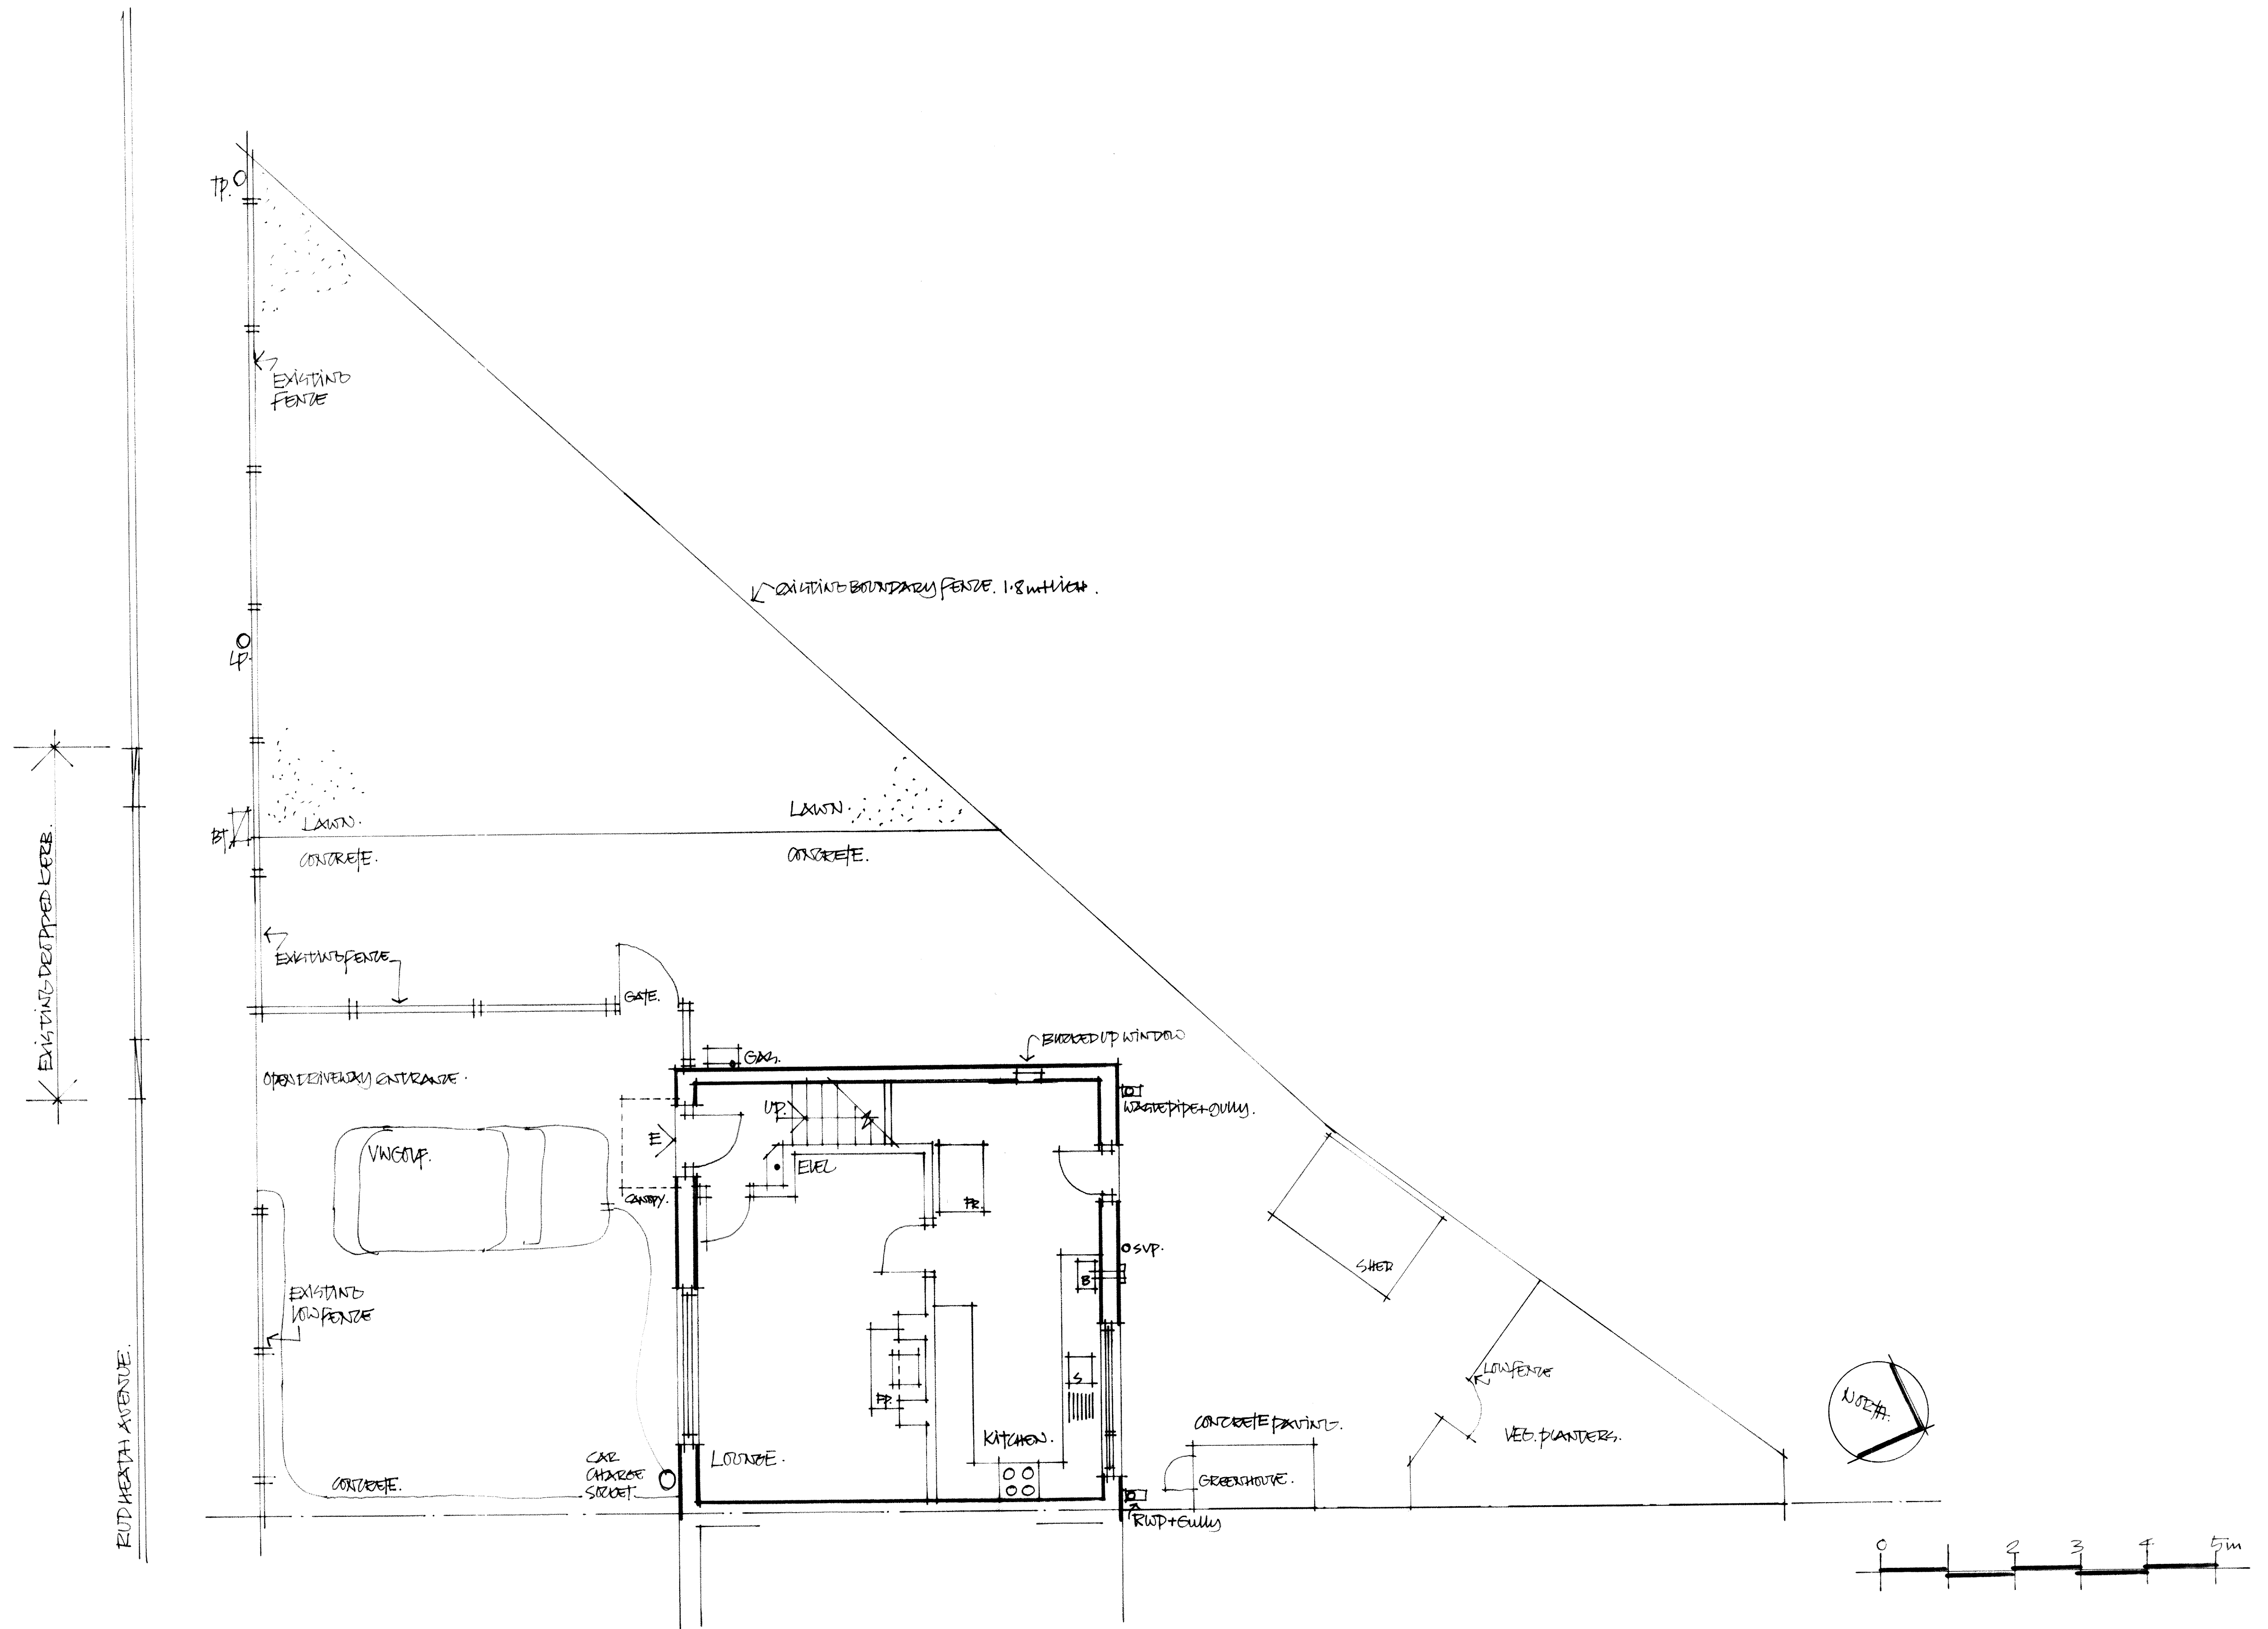

54 RUDHEATH AVENUE WINTON.
PROPOSED REAR EXTENSION AT GROUND FLOOR.

SITE/GROUND FLOOR PLAN AS EXISTING.
SCALE 1:50 @ A1.
DRAWING 07.
MARCH 2023.