


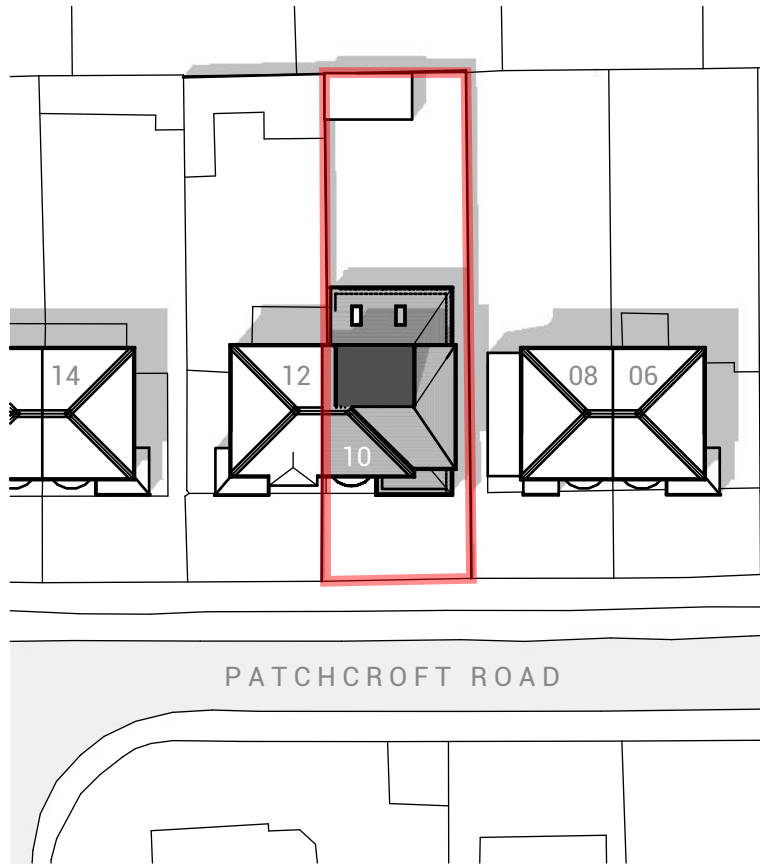

PROPOSED SITE PLAN

Scale 1:500 @ A4



LOCATION PLAN

Scale 1:1250 @ A4



Notes: Do not scale from this drawing. Use figured dimensions in all cases. Check all dimensions on site. Report any drawing errors or discrepancies to O'Brien & Noel Architects before proceeding. This drawing has been created for the purposes identified in the status and should only be used for this purpose. This is not a construction drawing. To be read in conjunction with all approved documents, permits, drawings and information and drawings from other appointed consultants.

Project: 10 Patchcroft Road / M22 5JS
 Drawing: Proposed Location & Site Plan
 Job-Dwg No: 128-P01 Rev-E

tel: 0151 528 2211 email: contact@obriennoel.com web: www.obriennoel.com

PLANNING

07/05/2023