





EXISTING FRONT ELEVATION

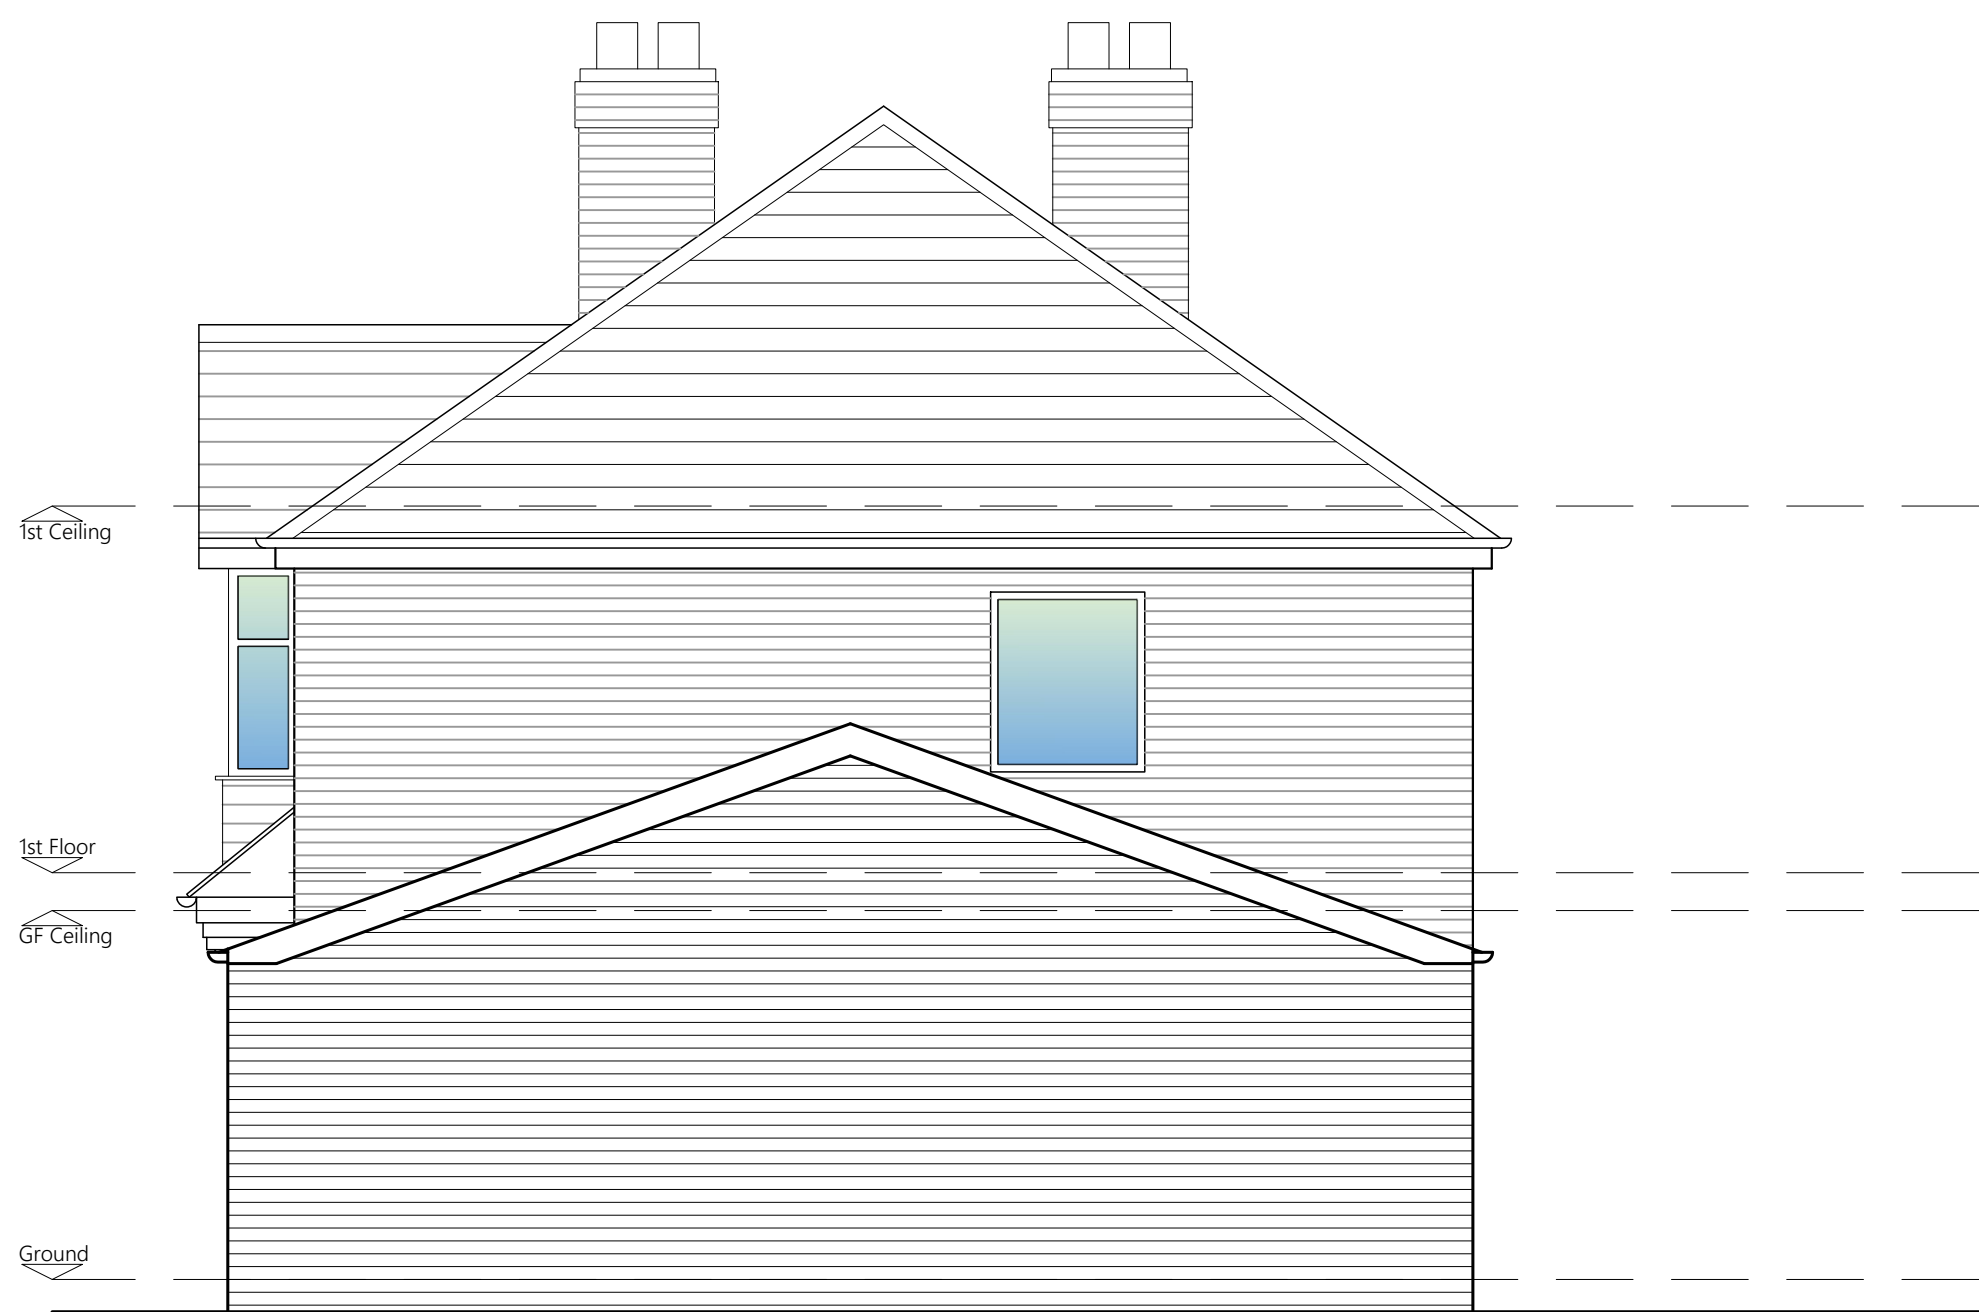


EXISTING SIDE ELEVATION



EXISTING REAR ELEVATION

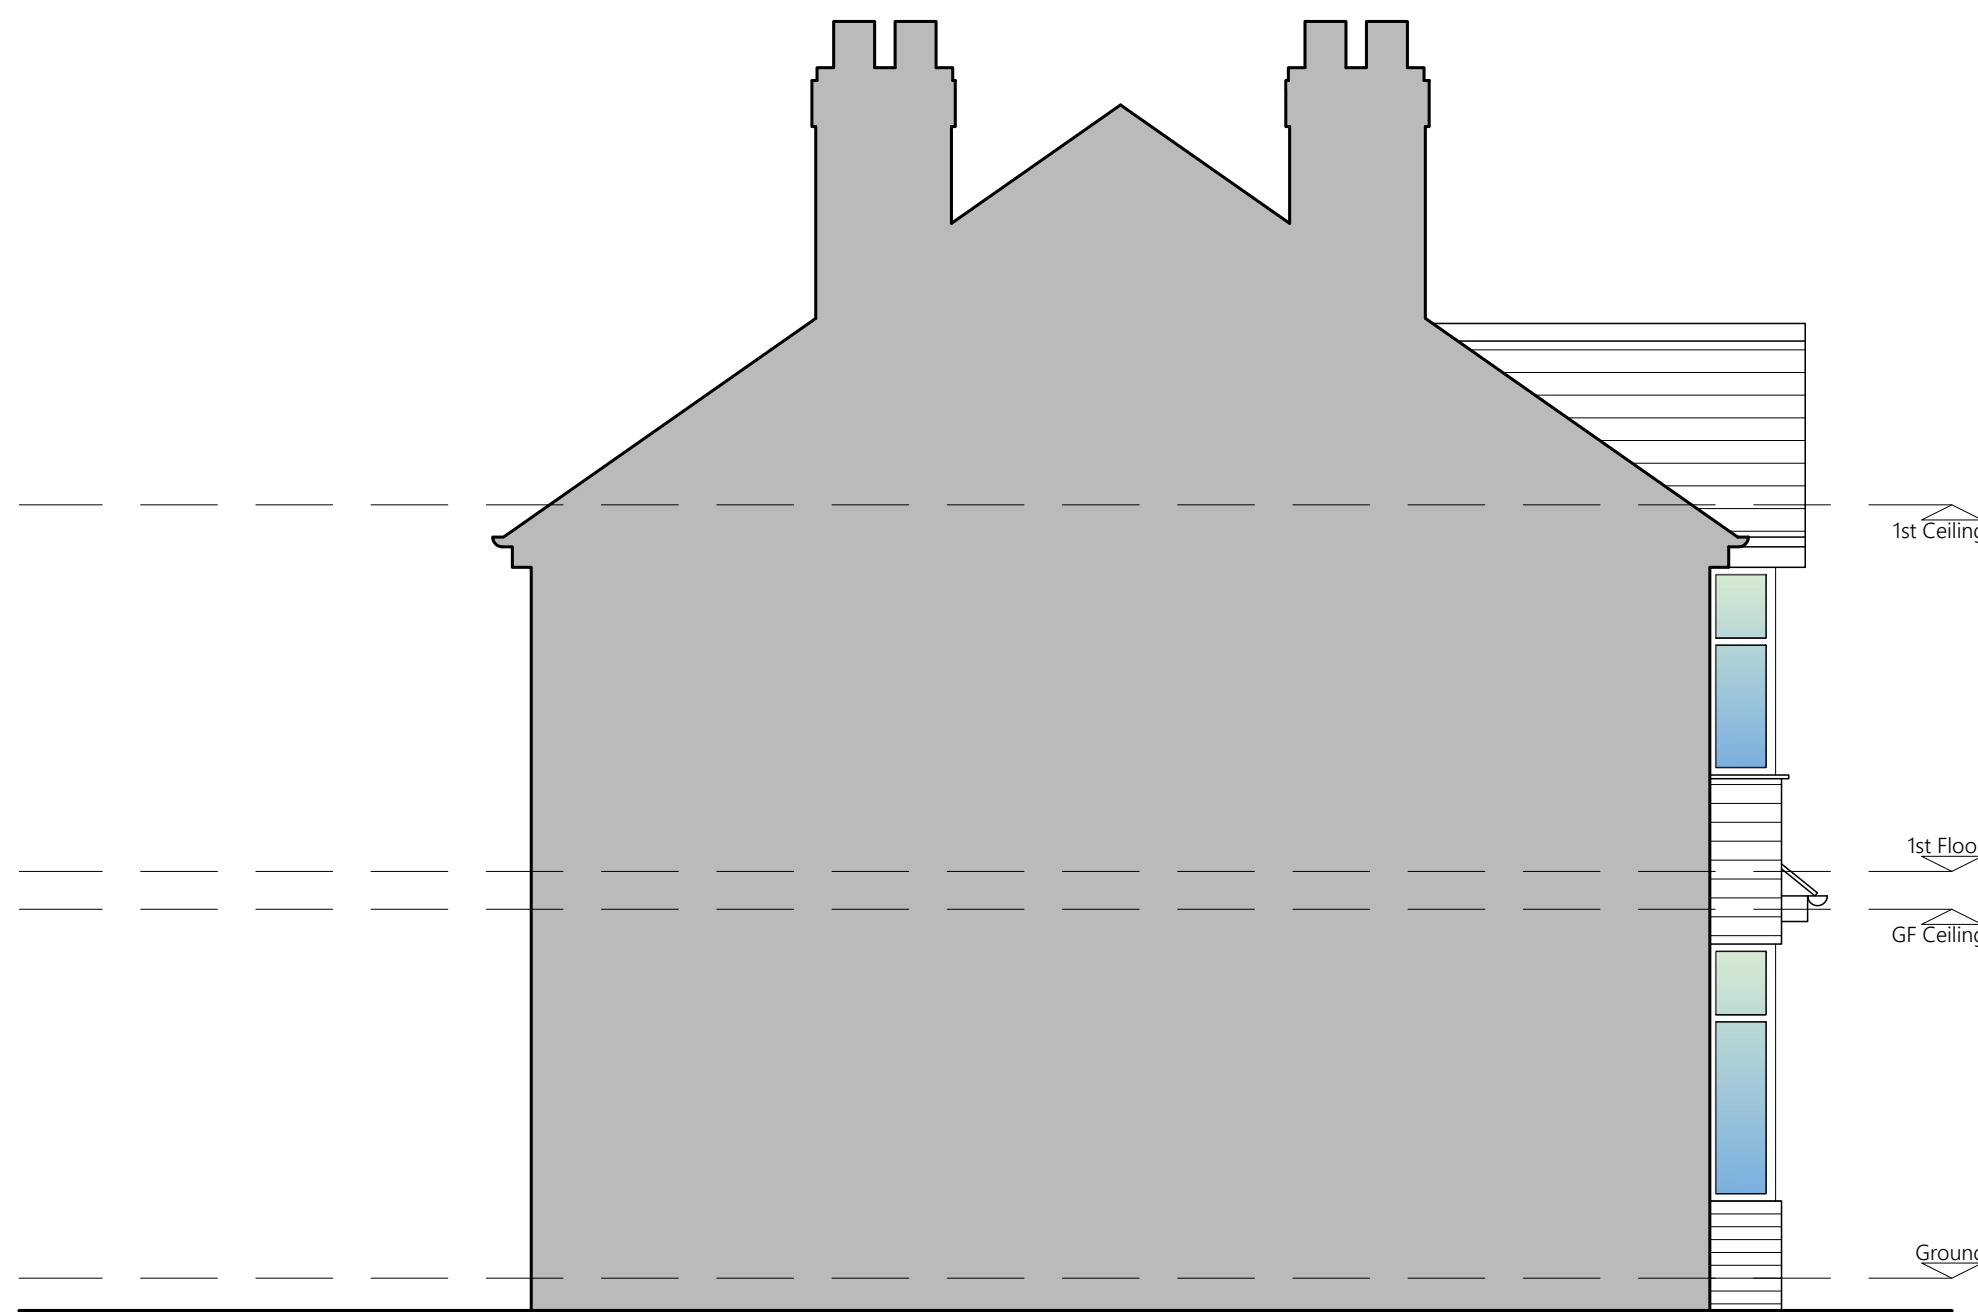

EXISTING SIDE ELEVATION

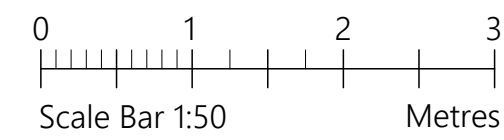

PROJECT	59 Austin Drive Didsbury M20 6FA		
CLIENT	J Marsh		
STATUS	Information		
DRAWING	Existing Elevations		
DWG No.	2302-003	REV	
SCALE	1:50@A1	DATE	Jan '23
AGB CAD SERVICES			
website: www.agbcad.co.uk email: info@agbcad.co.uk telephone: 07912 090 125 DO NOT SCALE FROM THIS DRAWING			