



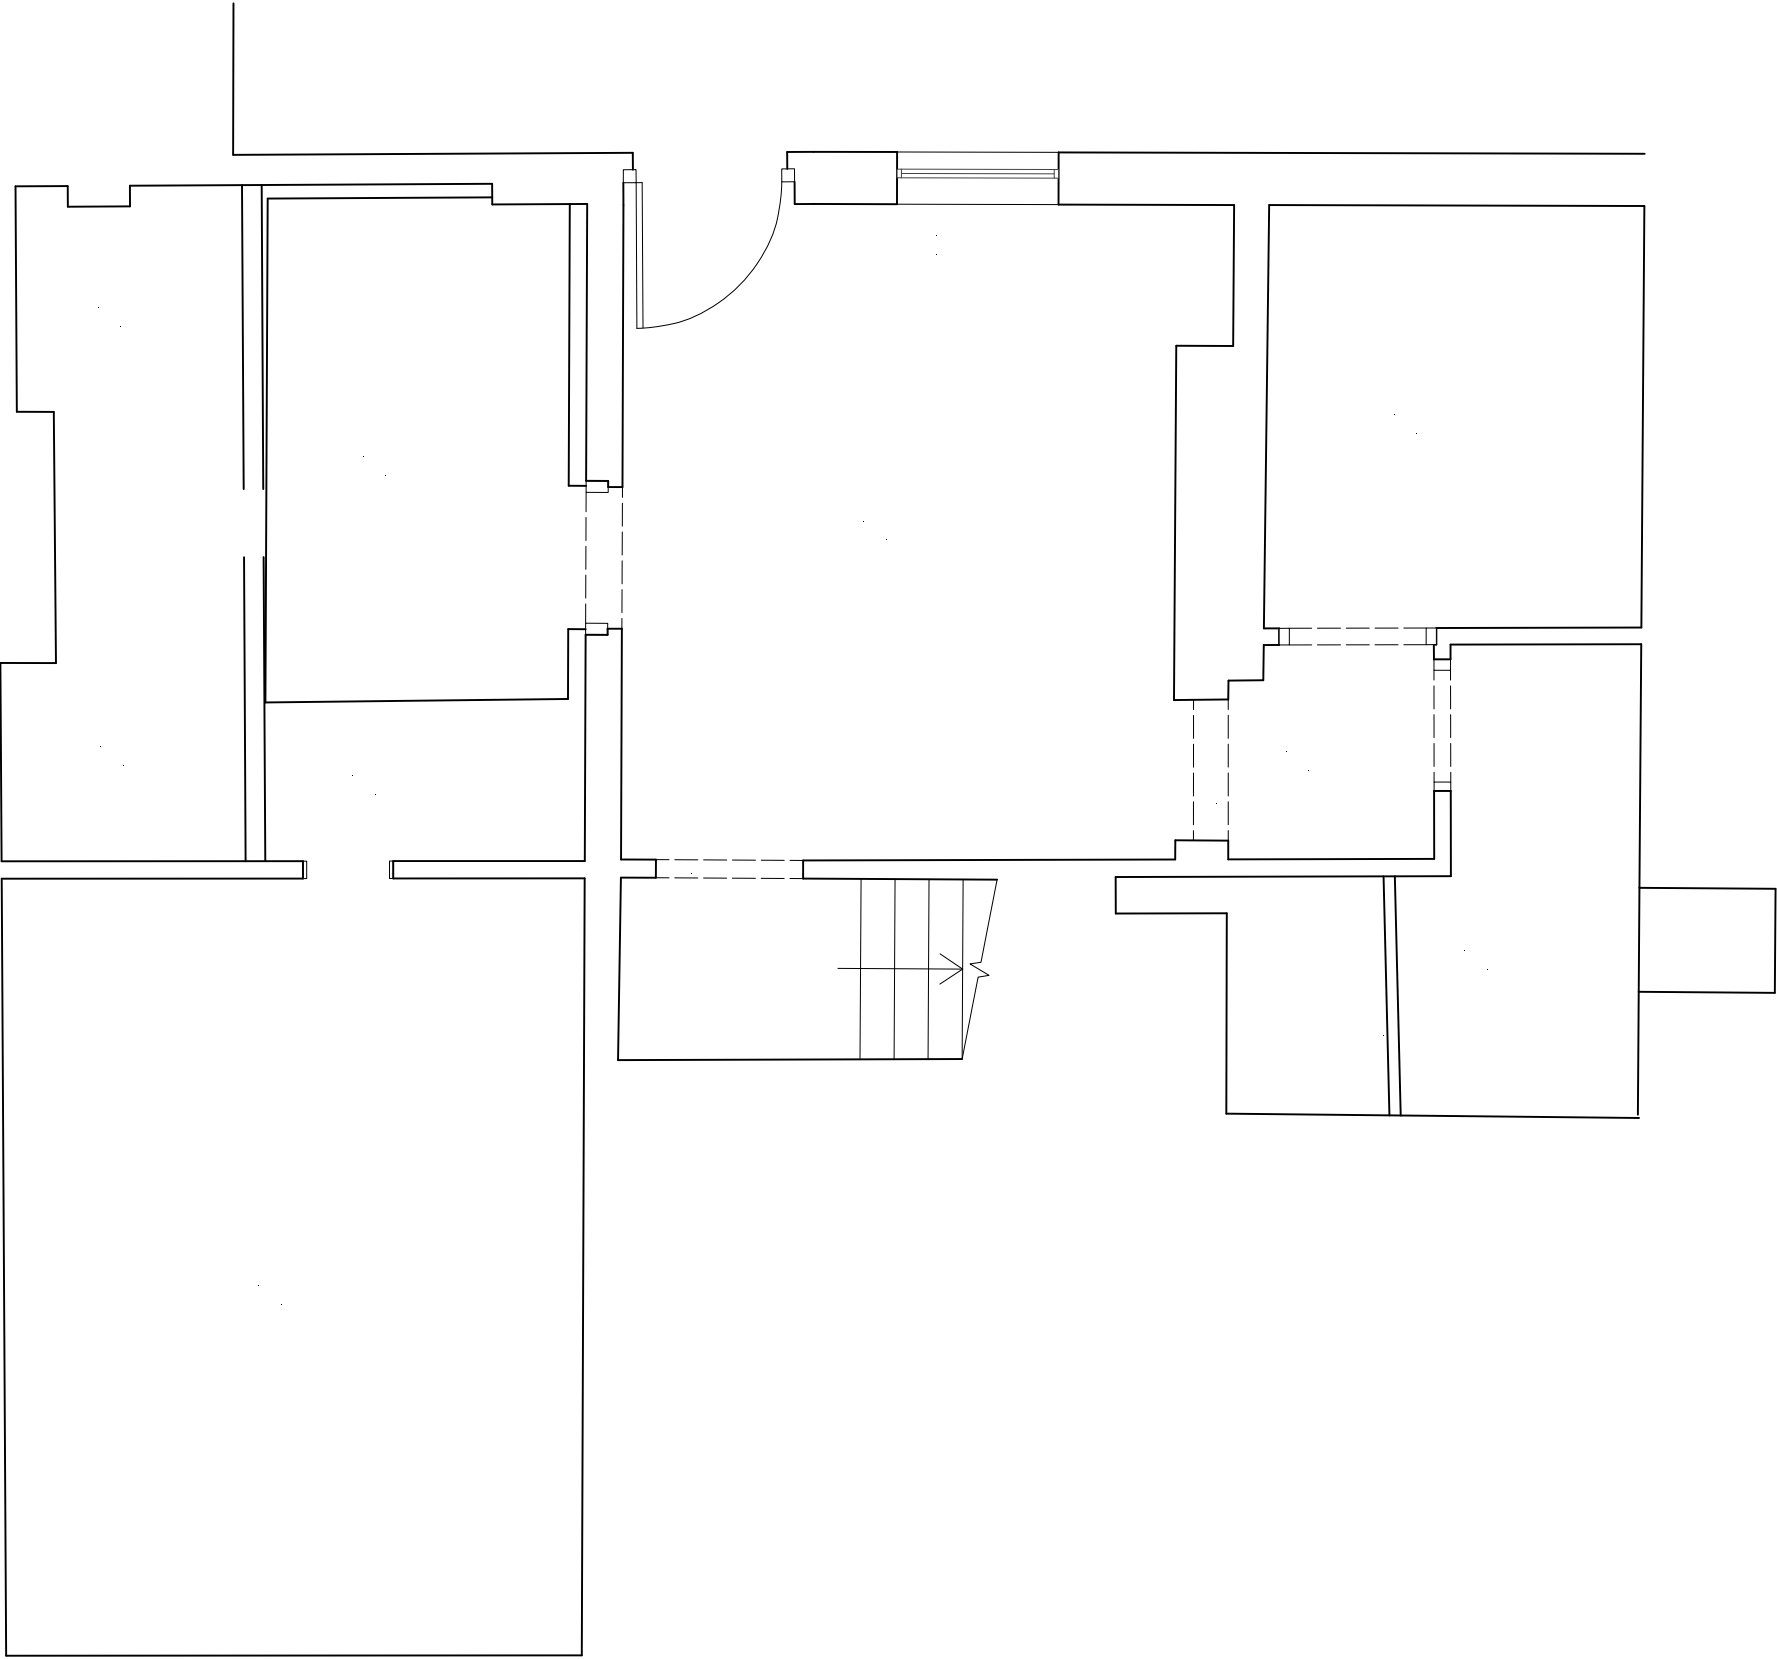


FOR PLANNING

 


EDITIONAL
STUDIO

Drawing
Existing
Basement Plan
Project
High Lane
Contact

post@editionalstudio.com
Scale 1:50 @ A3 Date 24.11.22 Drawing No. 067_L02_00

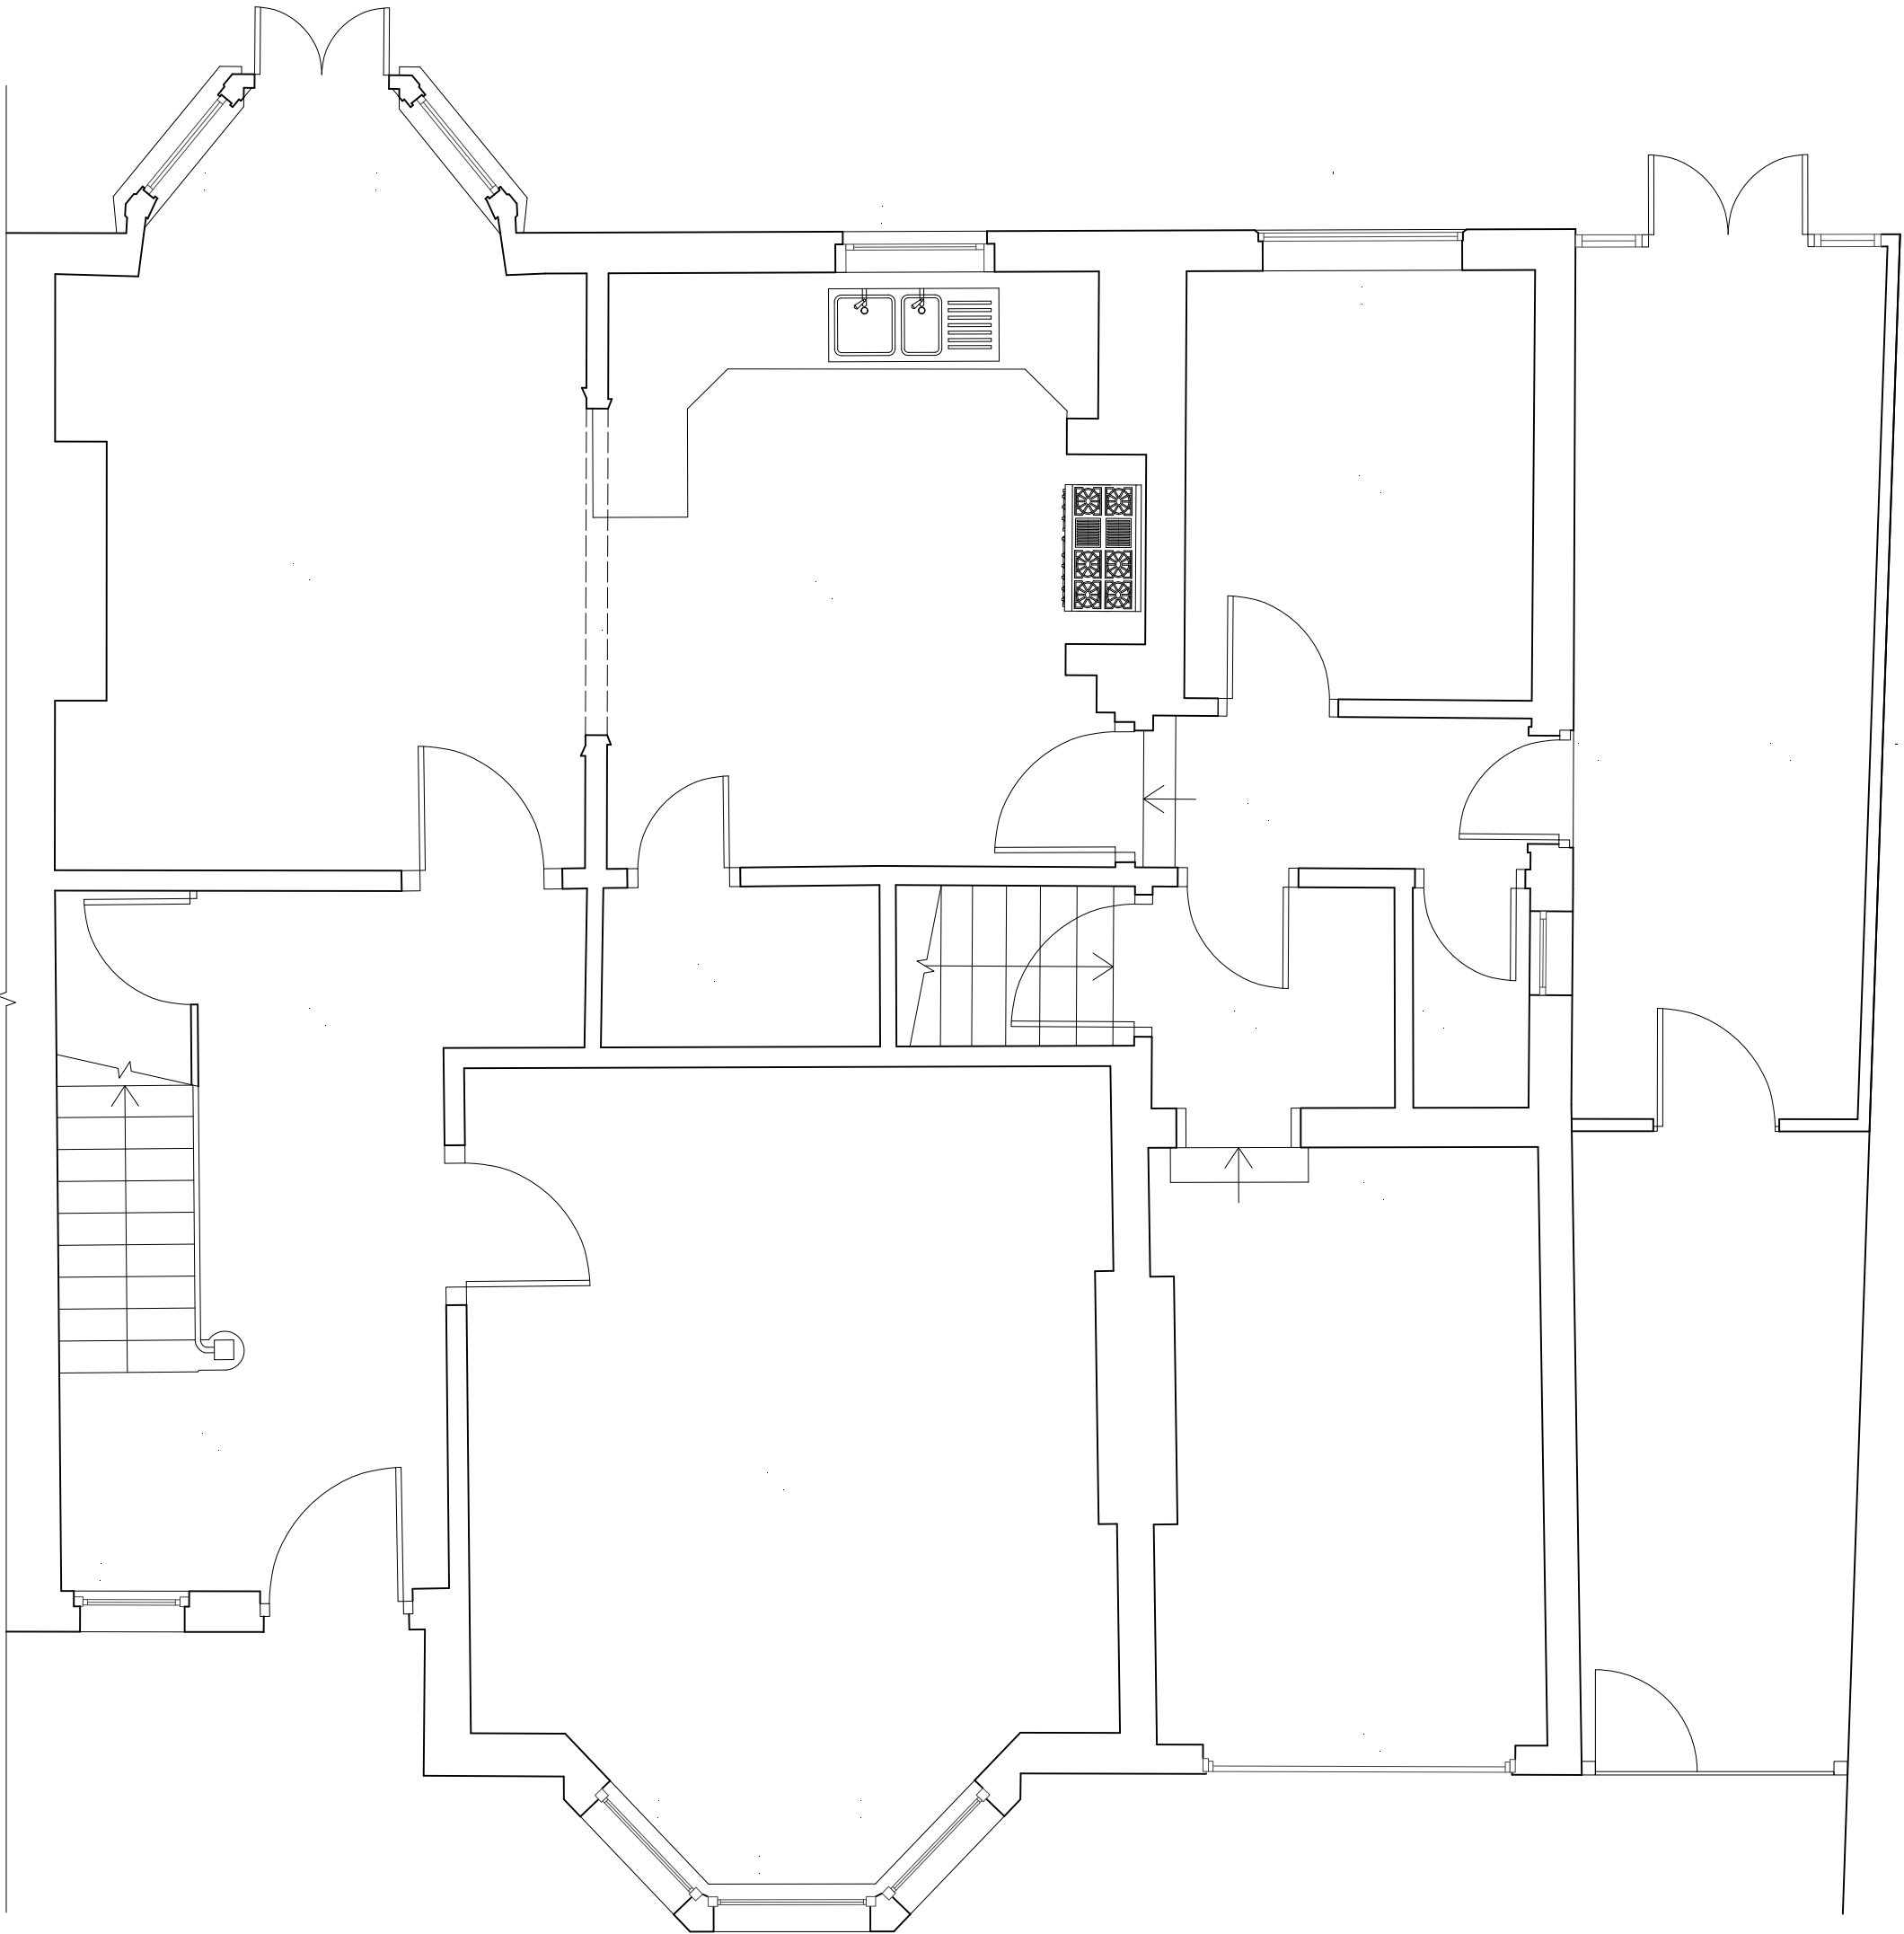


FOR PLANNING

 


EDITORIAL
STUDIO

Drawing
Existing
Ground Floor Plan
Project
High Lane
Contact

post@editorialstudio.com
Scale 1:50 @ A3 Date 24.11.22 Drawing No. 067_L02_01

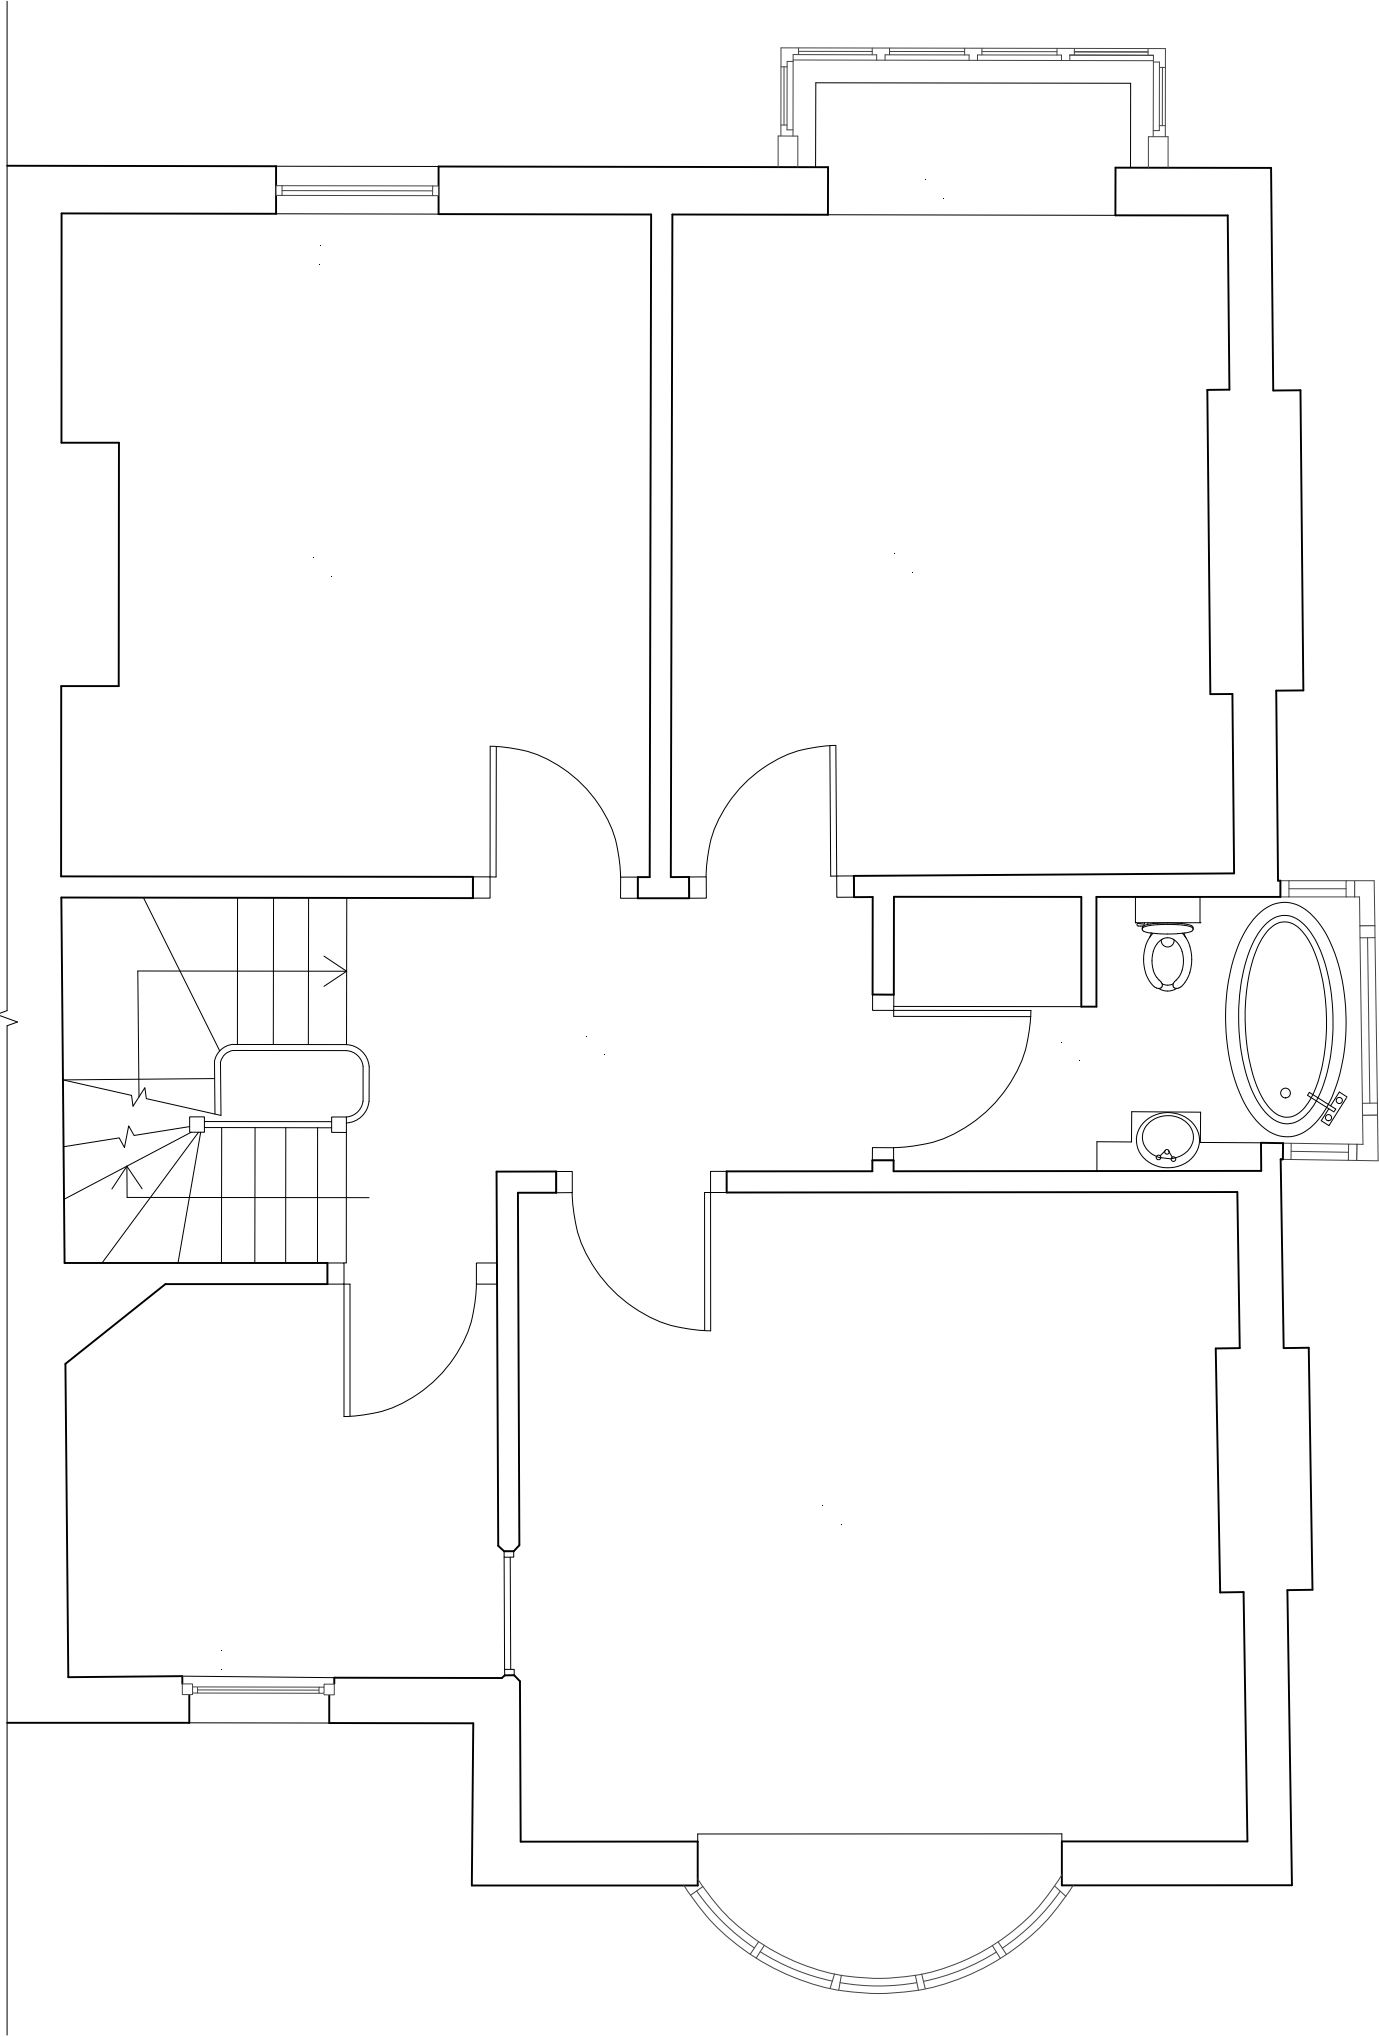


FOR PLANNING

 

EDITORIAL
STUDIO

Drawing
Existing
First Floor
Project
High Lane
Contact

post@editorialstudio.com
Scale 1:50 @ A3 Date 24.11.22 Drawing No. 067_L02_03

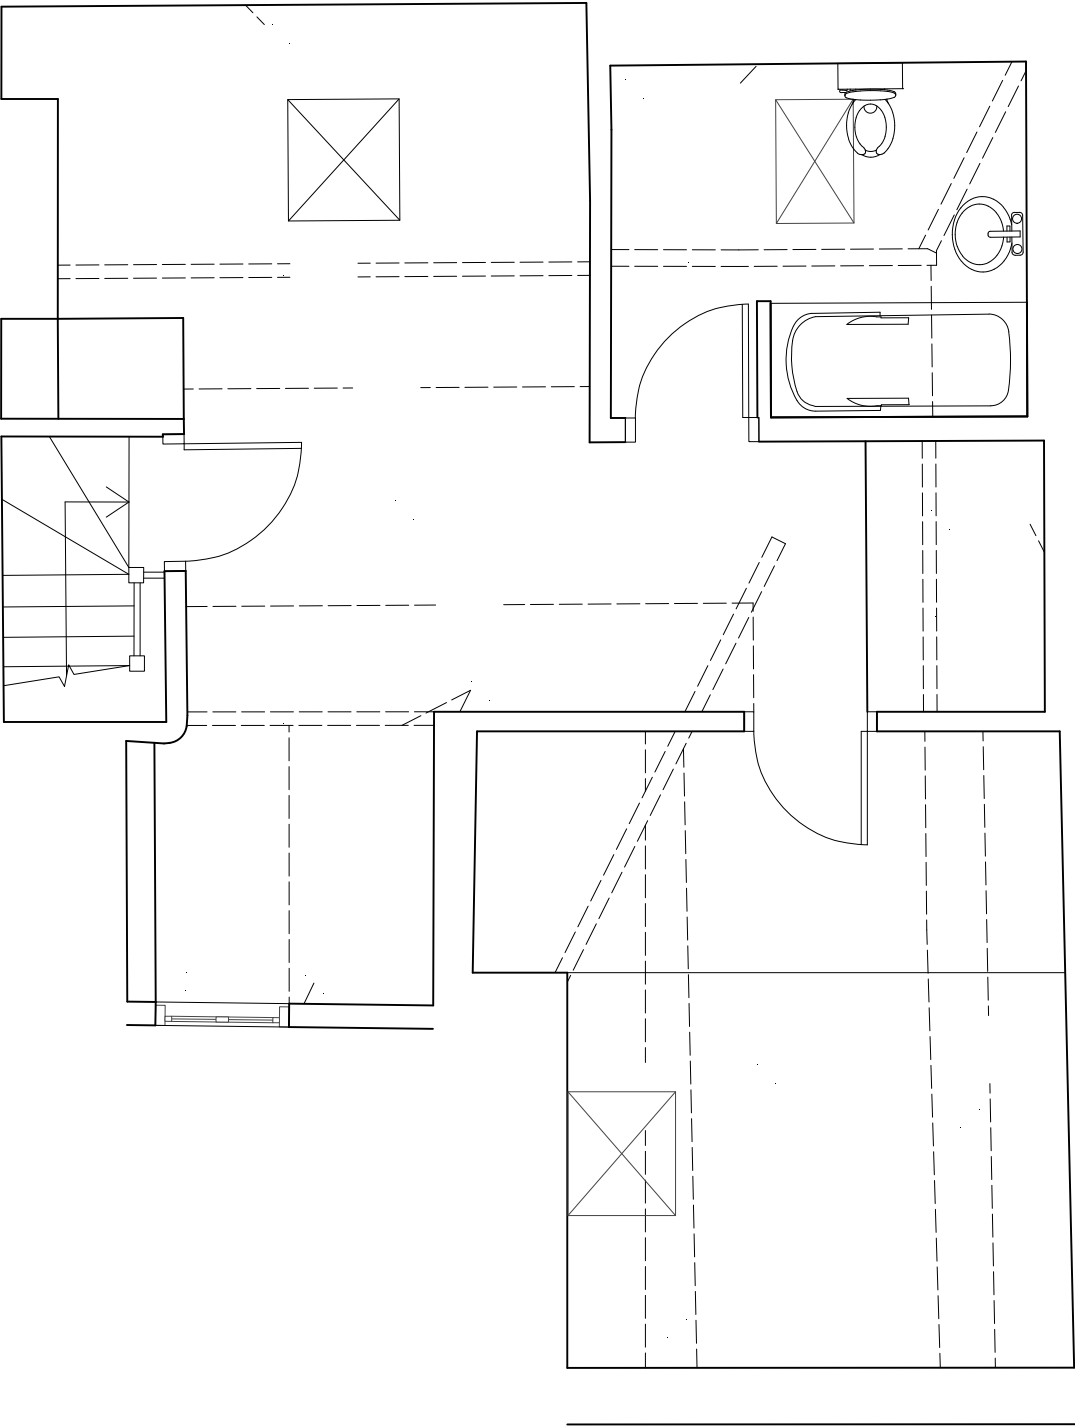

FOR PLANNING

0 0.5 1 m




EDITIONAL
STUDIO

Drawing
Existing
Second Floor
Project
High Lane
Contact

post@editionalstudio.com
Scale 1:50 @ A3 Date 24.11.22 Drawing No. 067_L02_03


© Editorial Studio Ltd. All rights as per the Copywrite and patents Design Act 1988 have been asserted.

Scale 1:50 @ A3 Date 24.11.22 Drawing No. 067_L02_04

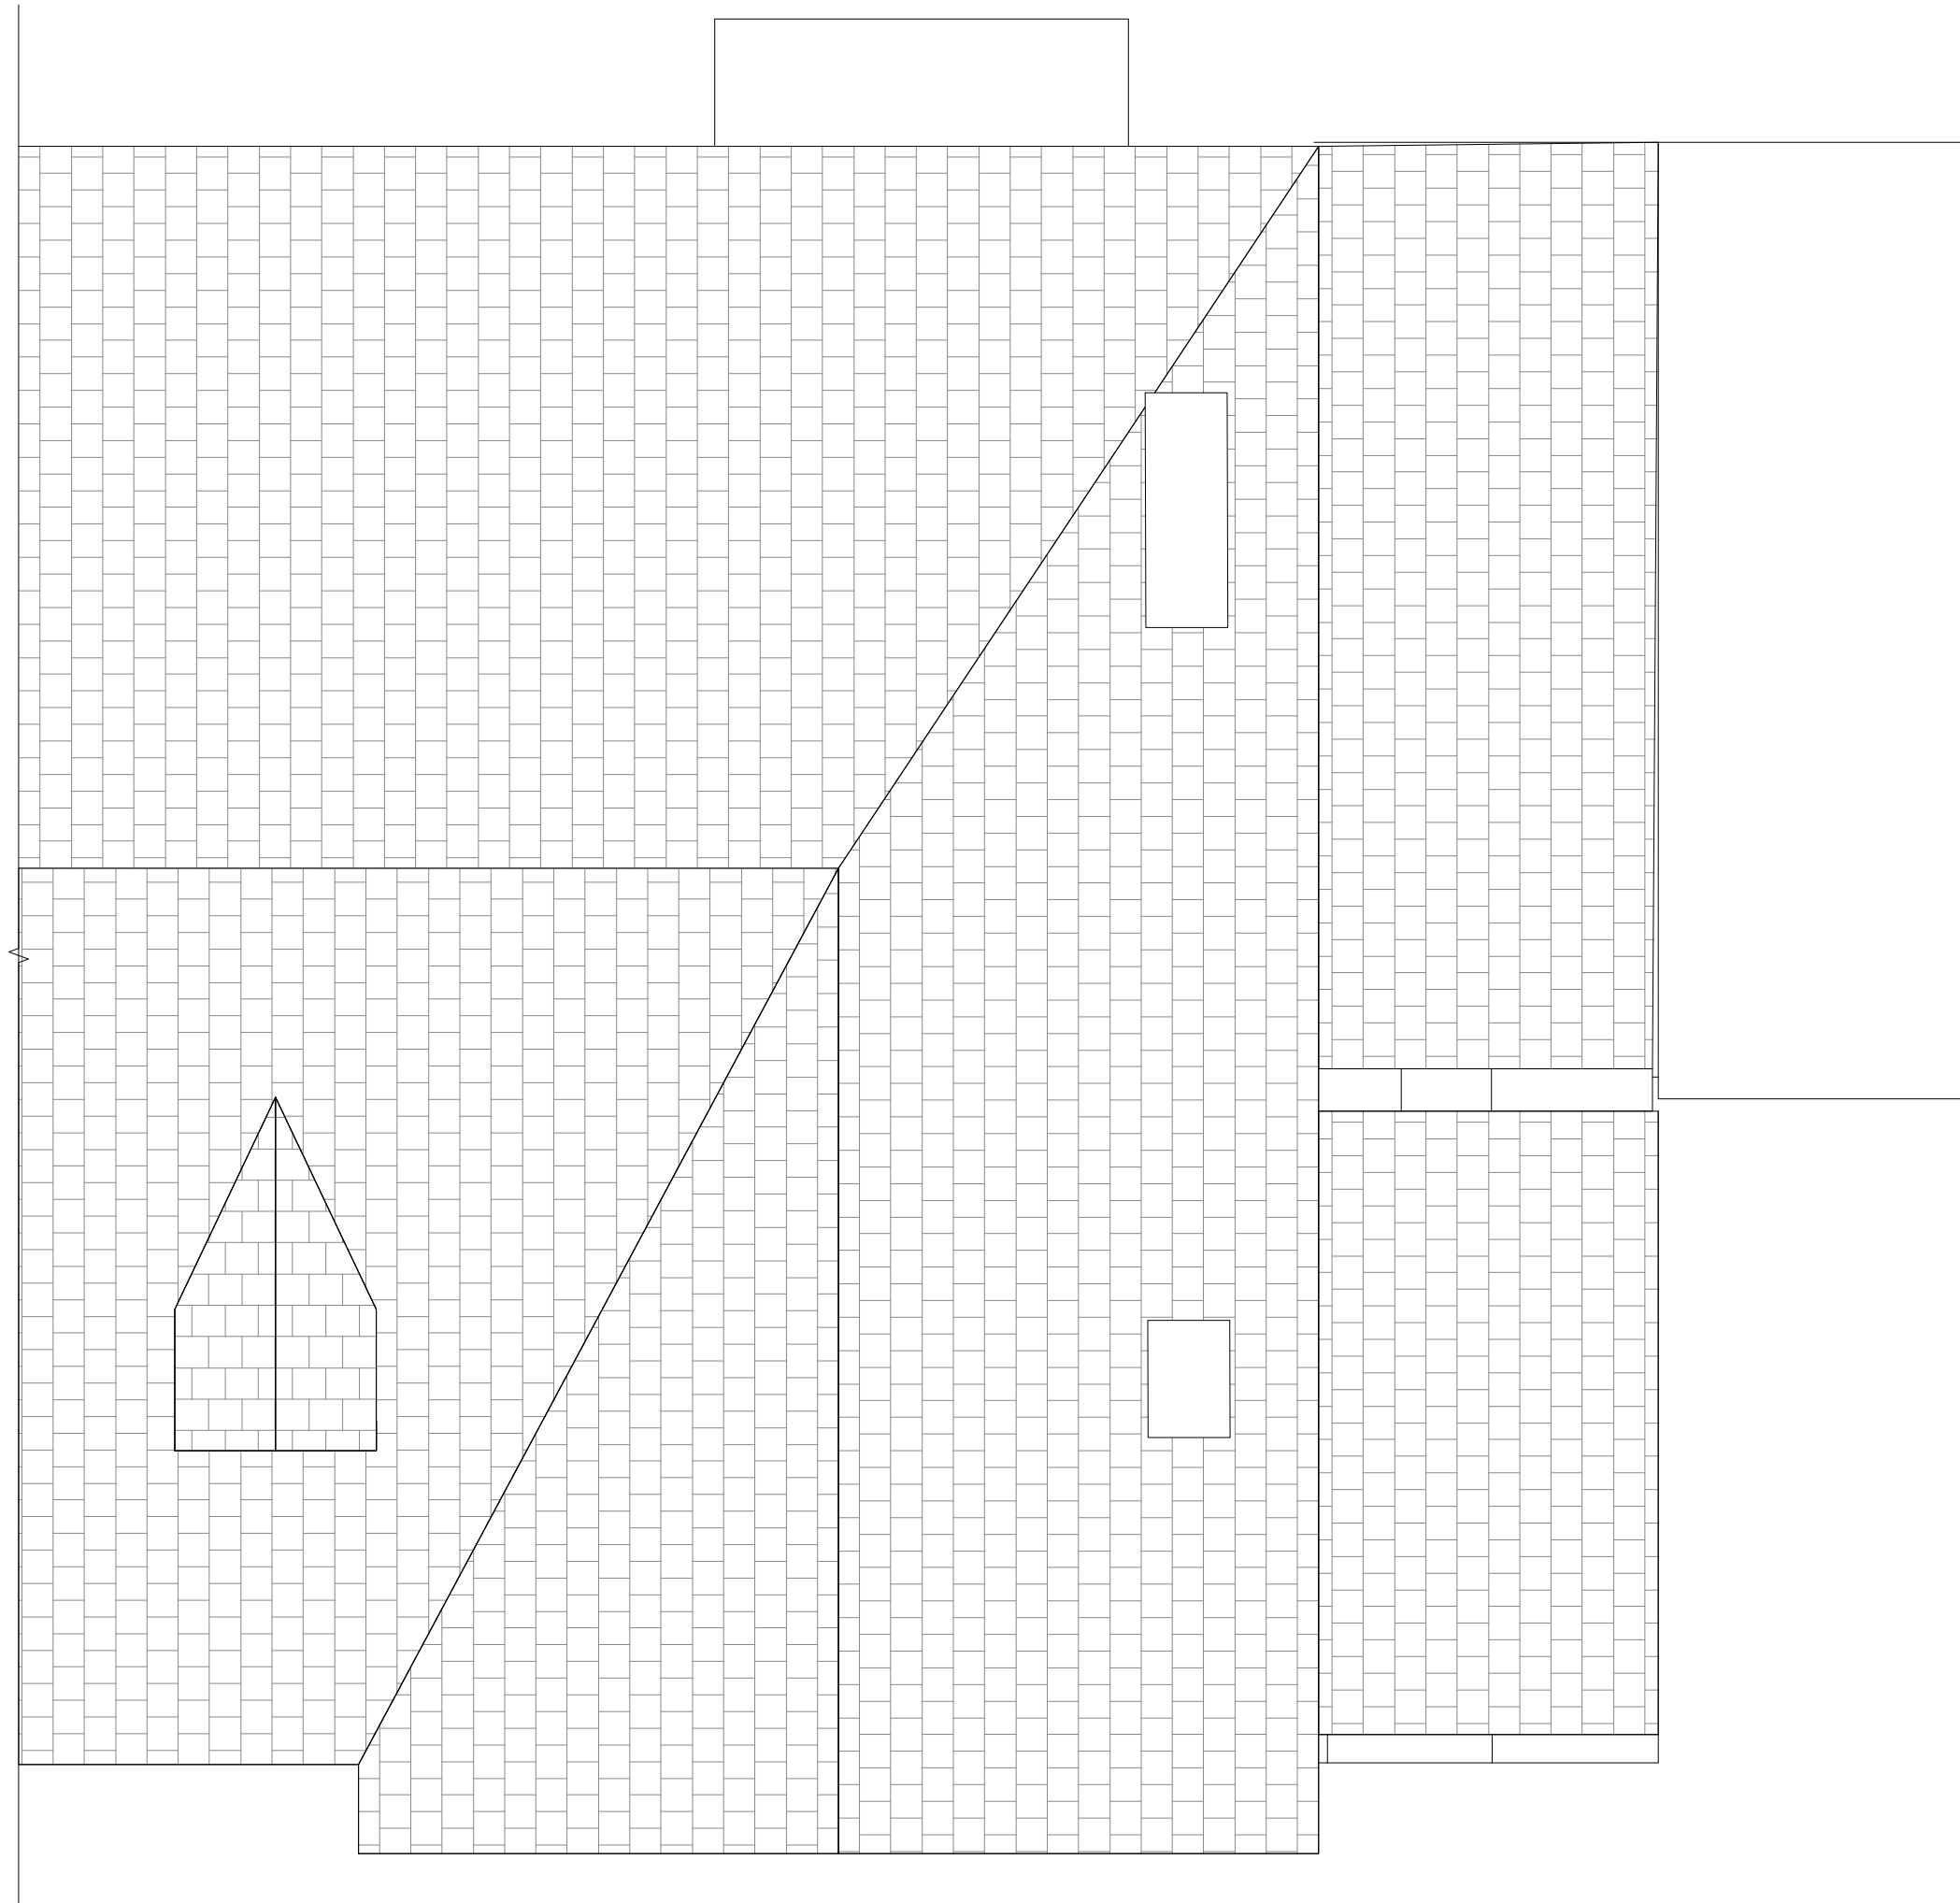




FOR PLANNING

 


EDITORIAL
STUDIO

Drawing
Existing
Front Elevation
Project
High Lane
Contact

post@editorialstudio.com
Scale 1:50 @ A3 Date 24.11.22 Drawing No. 067_L05_01

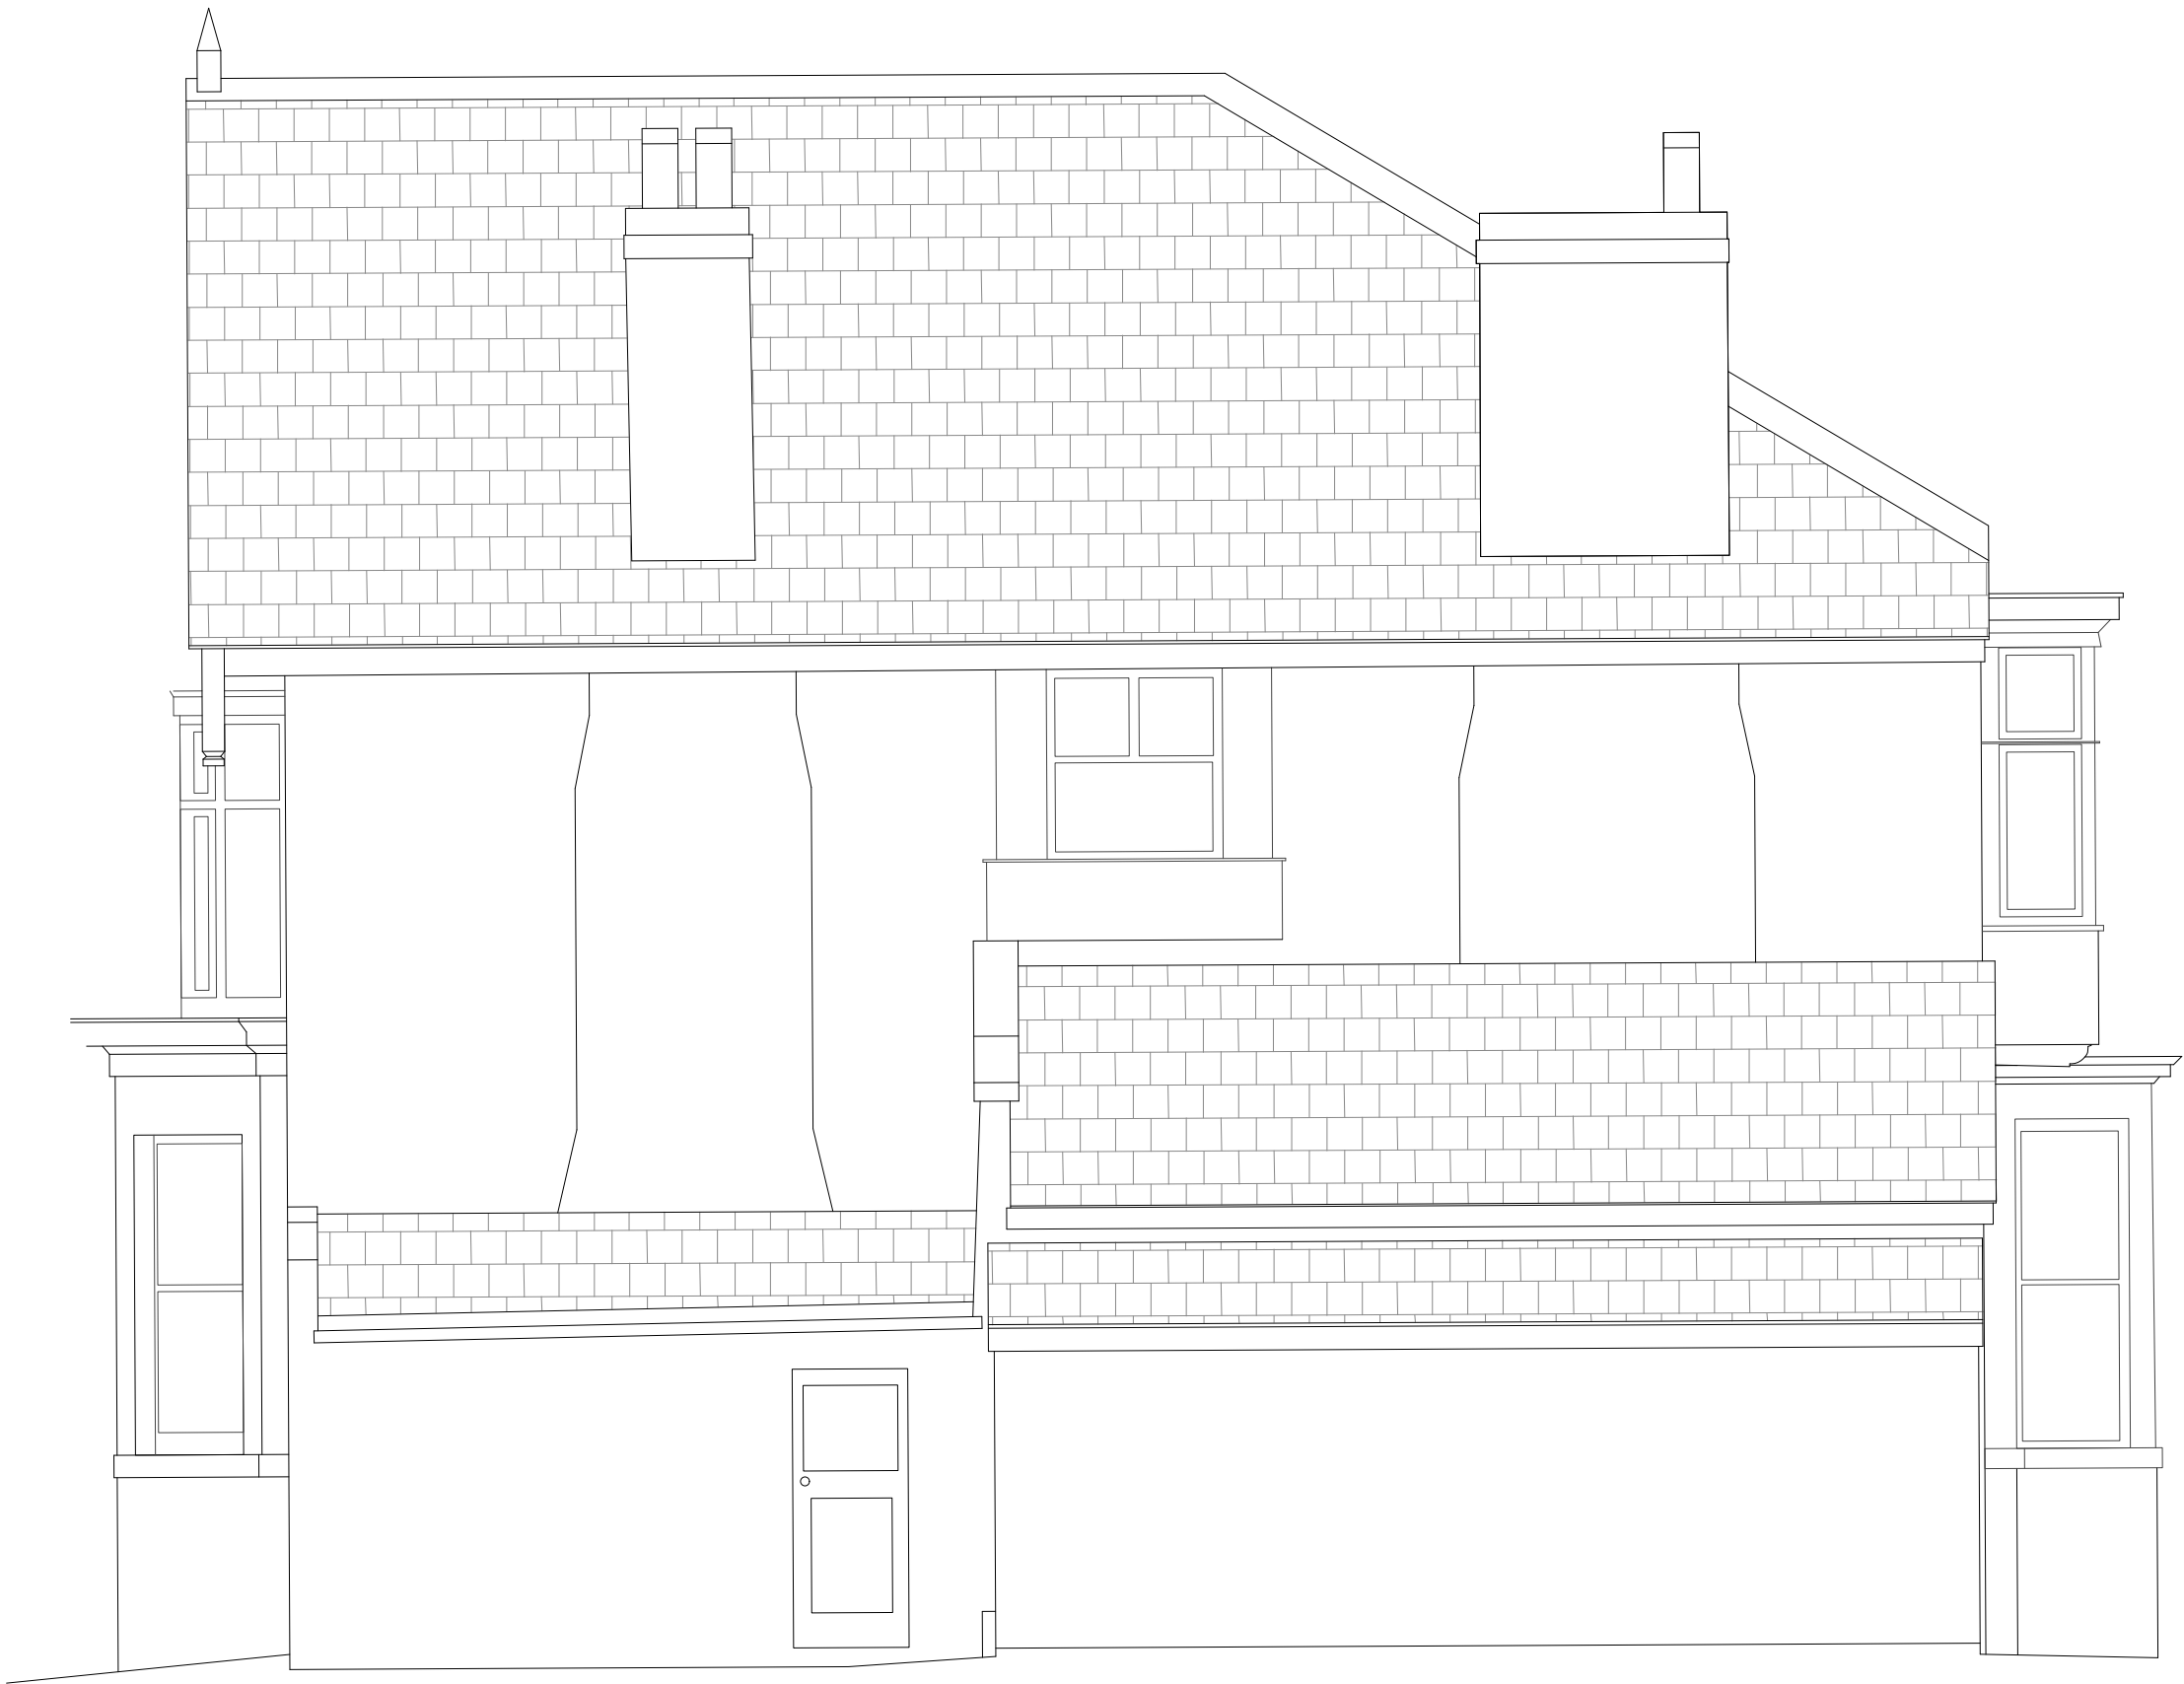

FOR PLANNING

 

EDITORIAL
STUDIO

Drawing
Existing
Side Elevation
Project
High Lane
Contact

post@editorialstudio.com
Scale 1:50 @ A3 Date 24.11.22 Drawing No. 067_L05_02




Notes

© Editorial Studio Ltd. All rights as per the Copyright and patents Design Act 1988 have been asserted.

All dimensions to be checked on site.

FOR PLANNING

 

EDITORIAL
STUDIO

Drawing
Existing
Rear Elevation
Project
High Lane
Contact

post@editorialstudio.com
Scale 1:50 @ A3 Date 24.11.22 Drawing No. 067_L05_03