
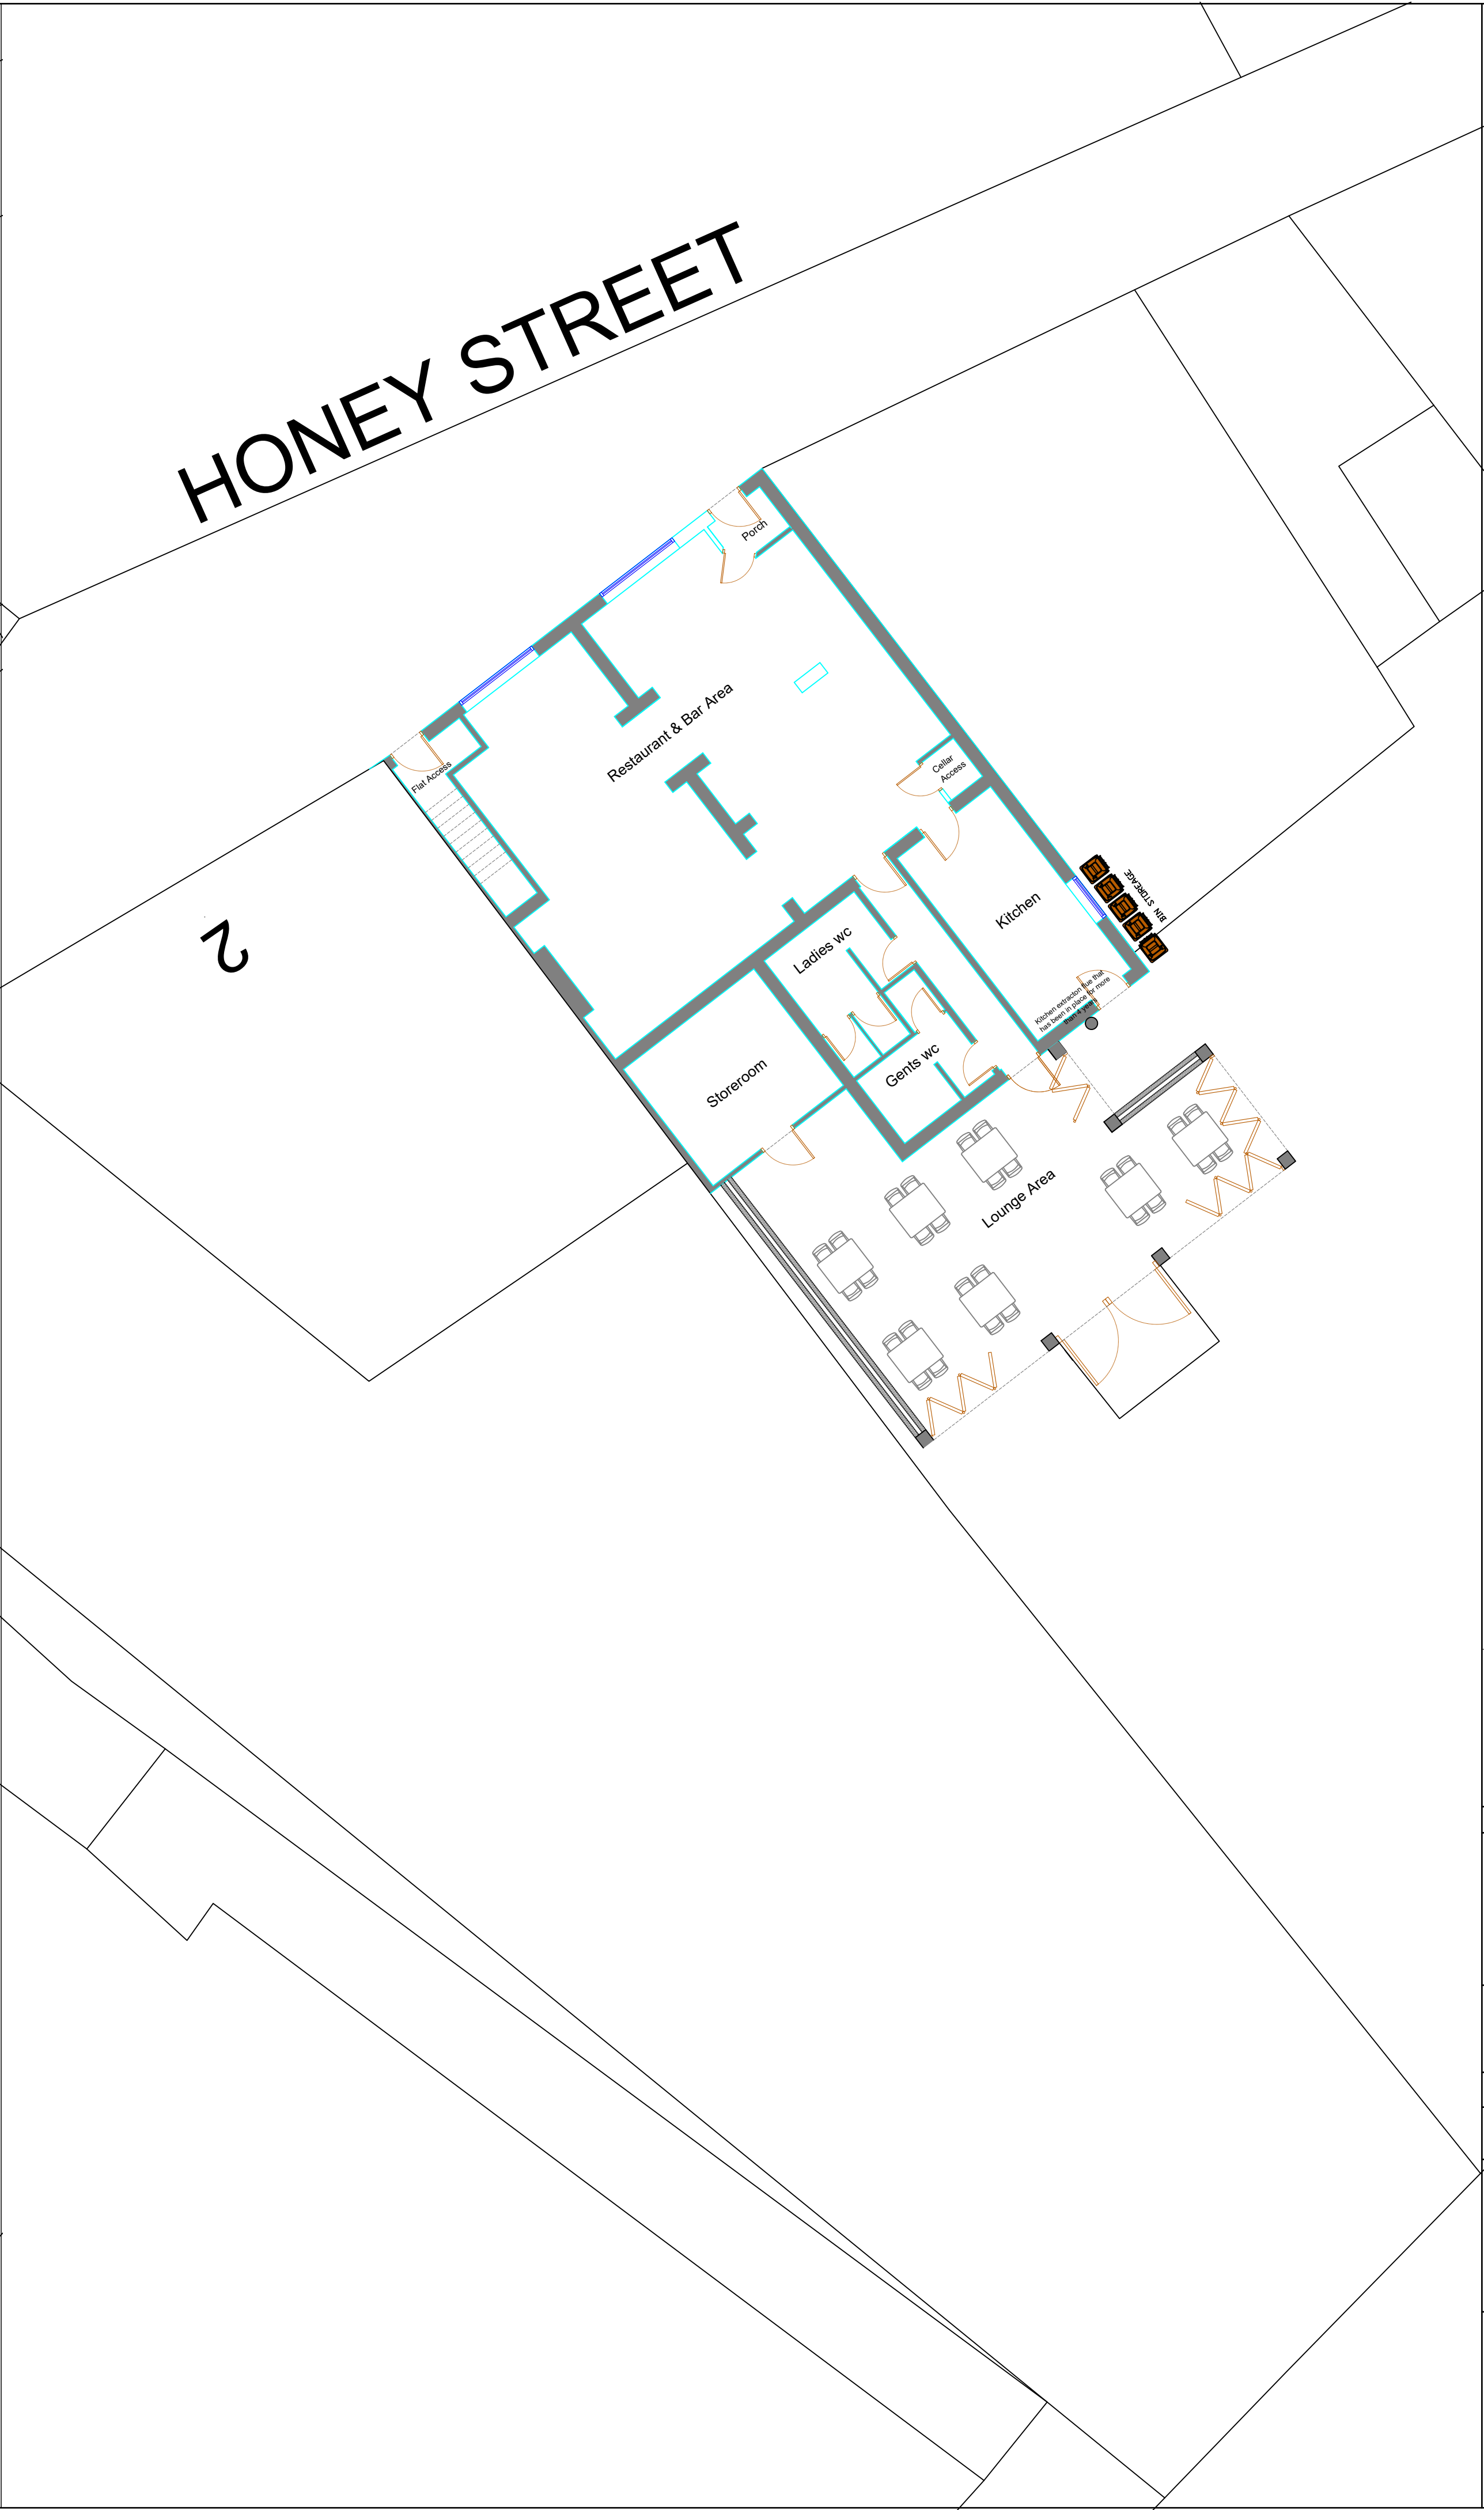


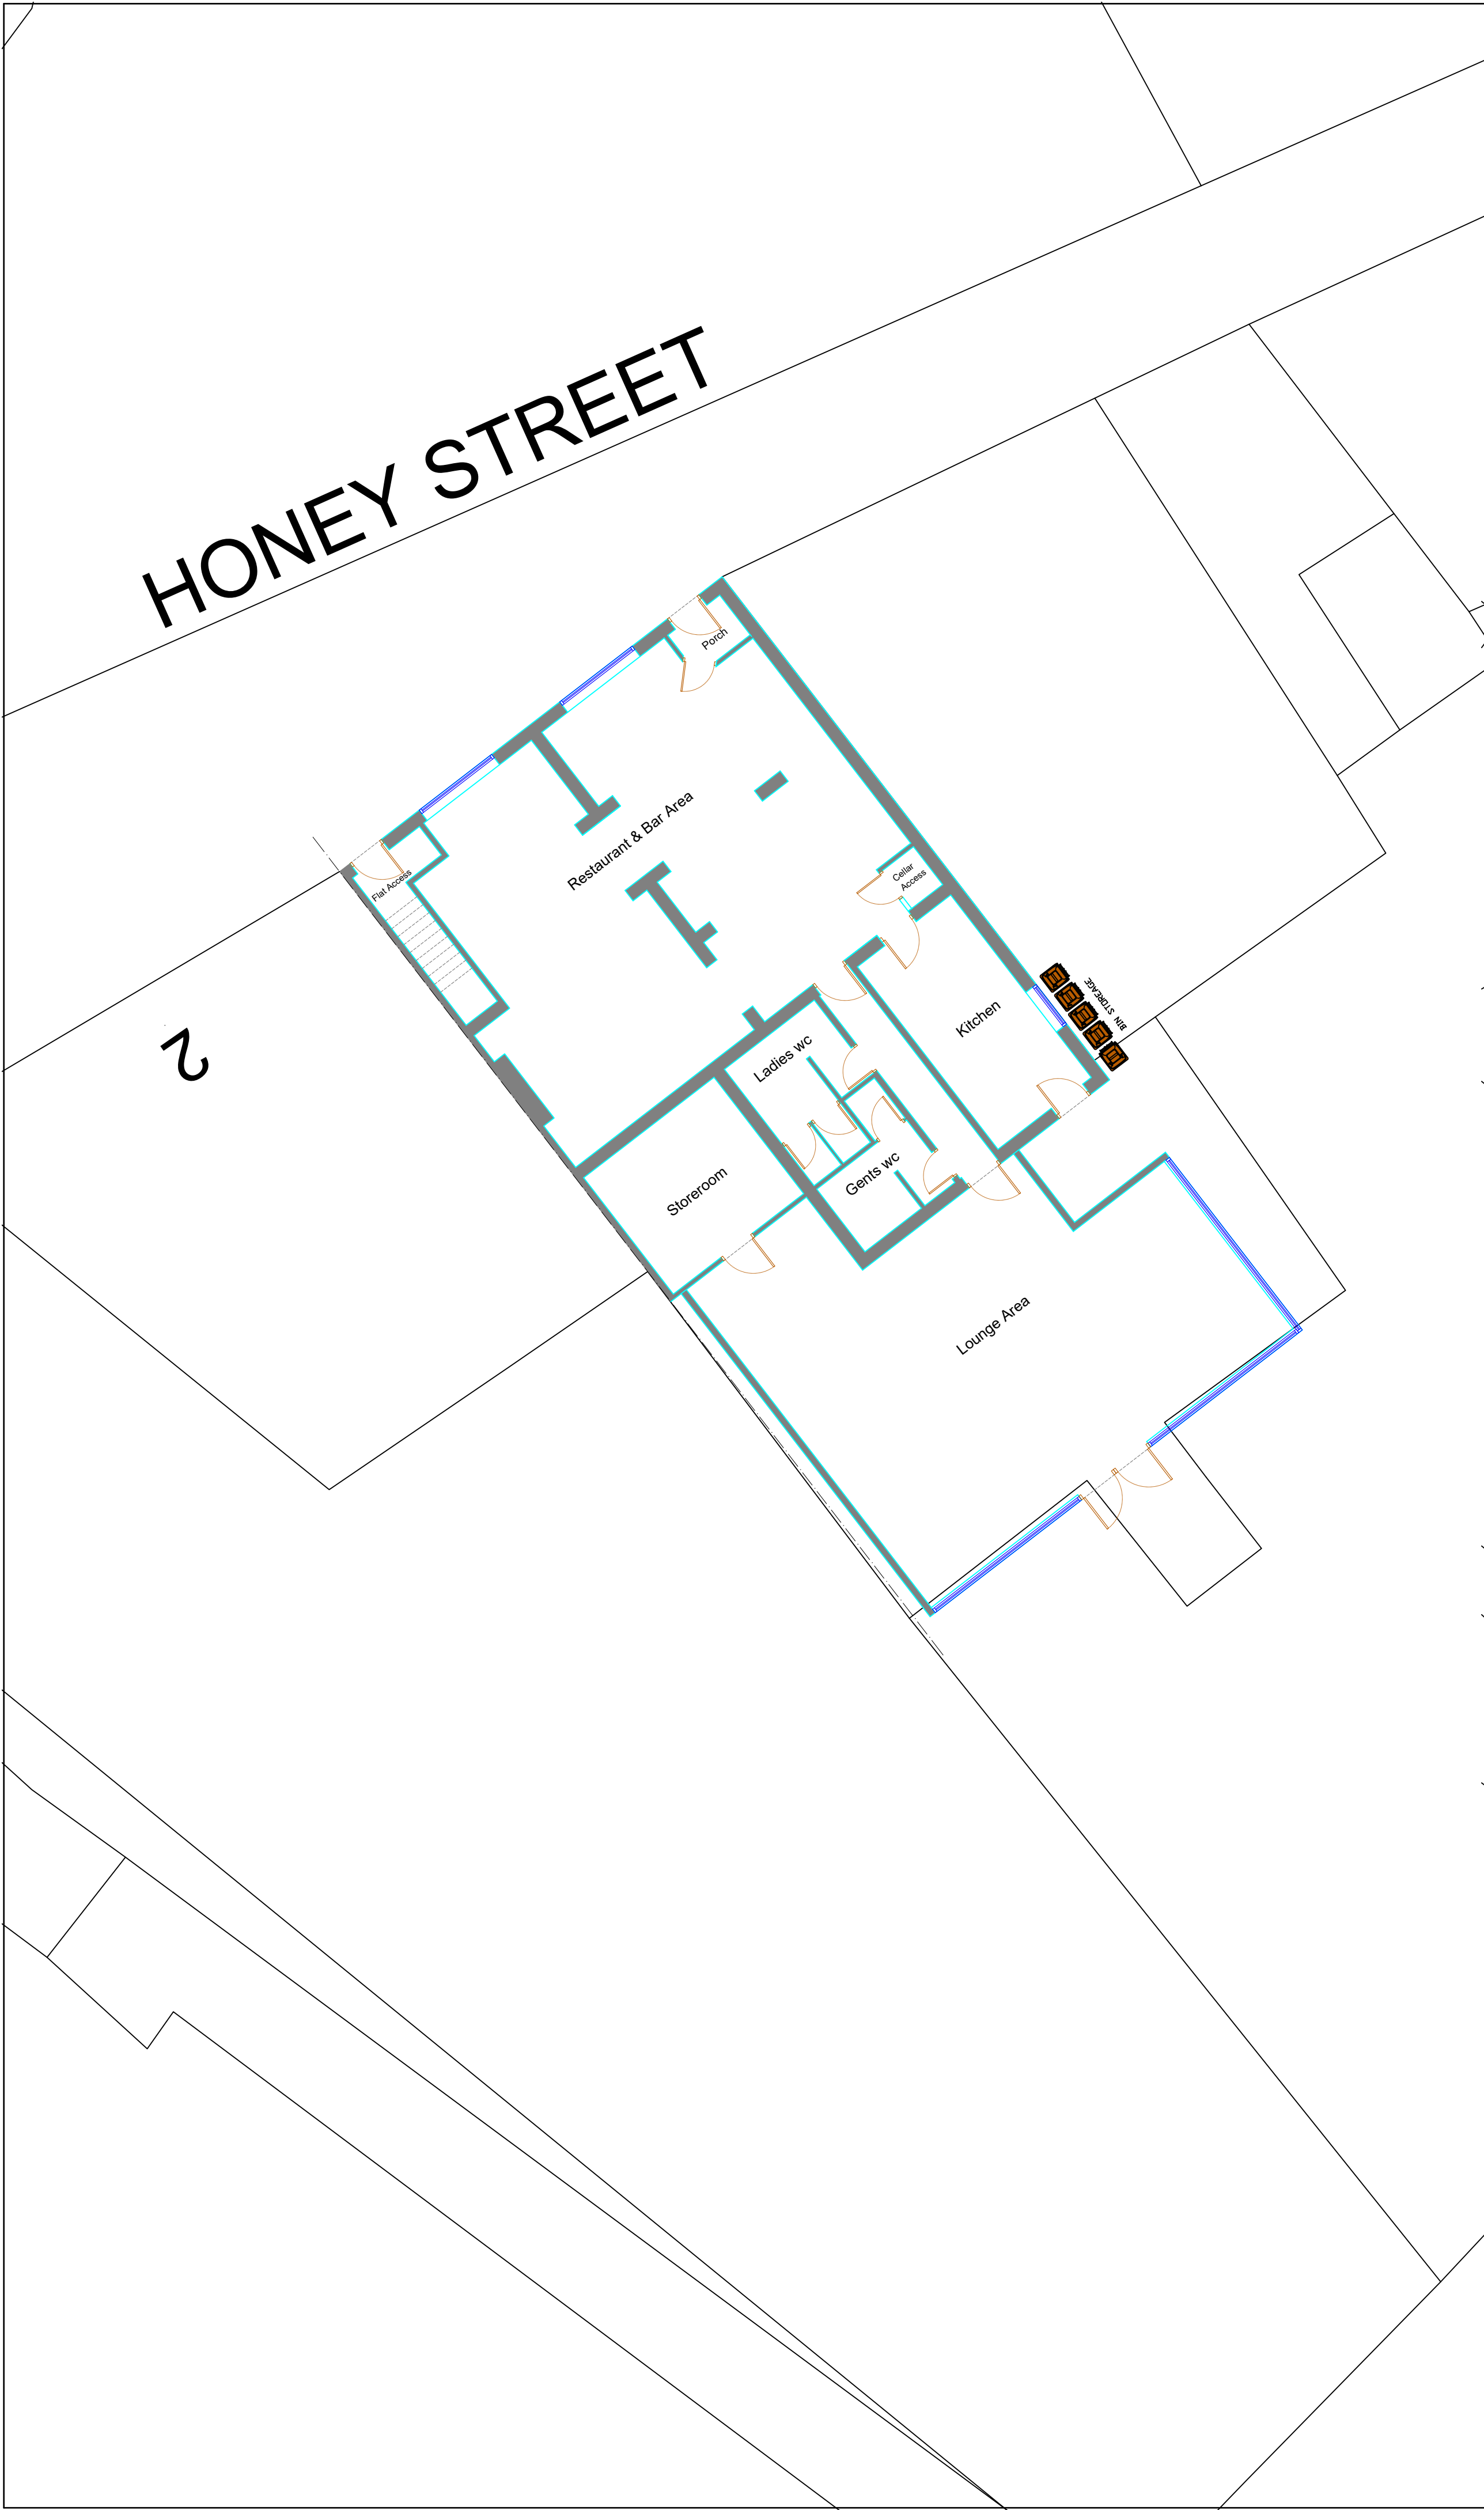

012345678910m1:100

012345m1:50

Rev	Description	Date			
Project SINGLE STOREY REAR EXTENSION AT THE FLAMINGO SHISHA BAR AND LOUNGE, 6 HONEY STREET, CHEETHAM HILL, MANCHESTER. M8 8RG					
Client MR SAMSOM KAHSAY					
Contract. No.	Drg. No.	Revision	Scale	1:50	@ A1
	4		By	MCC	Date
			Chkd		FEB 2023
Drawing Title EXISTING AND PROPOSED SITE PLANS INCLUDNG BIN STORAGE					
MAT DESIGN LIMITED Town Planning & Building Control Consultants 17 BROOKSIDE AVE ECCLESTON ST. HELENS WA10 4RN Telephone:07850203448 E-mail:miketa@blueyonder.co.uk					