



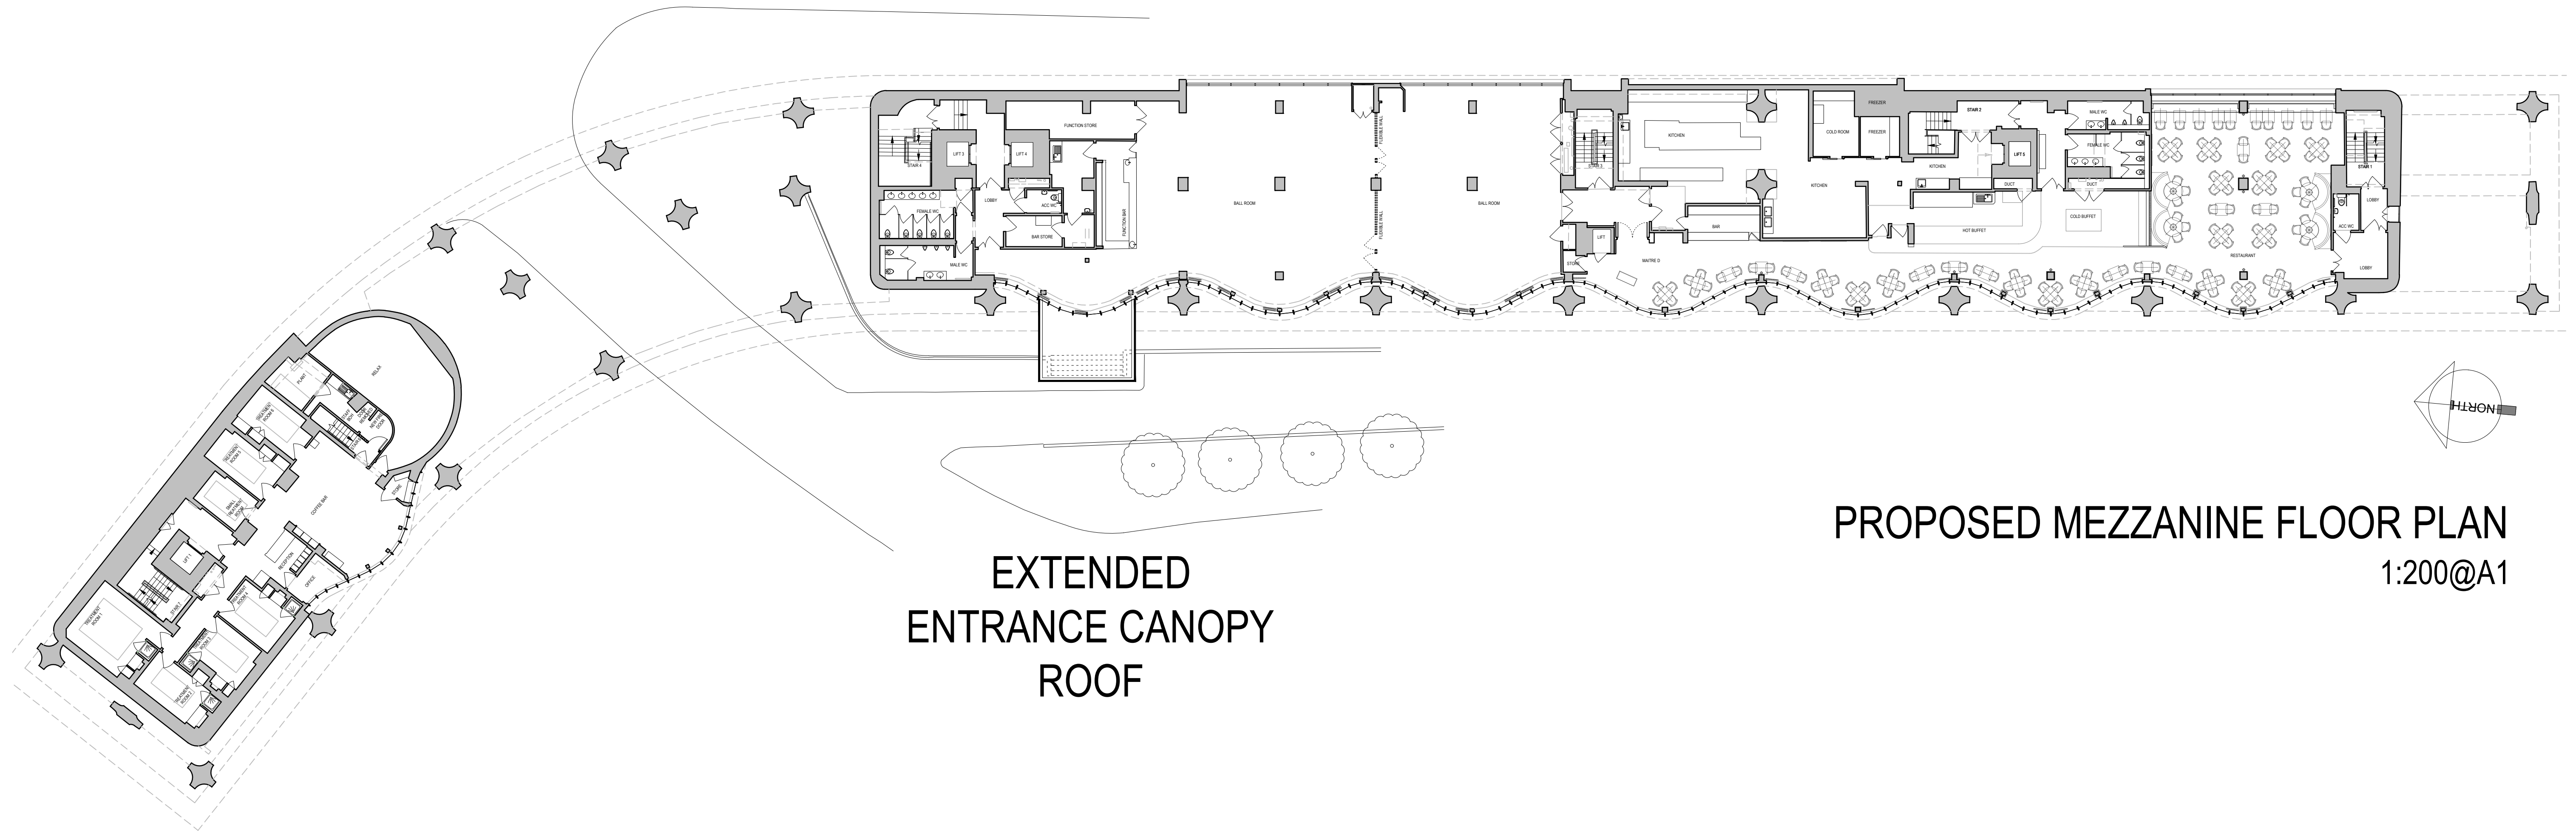

EXTENDED
ENTRANCE CANOPY
ROOF

PROPOSED MEZZANINE FLOOR PLAN
1:200@A1

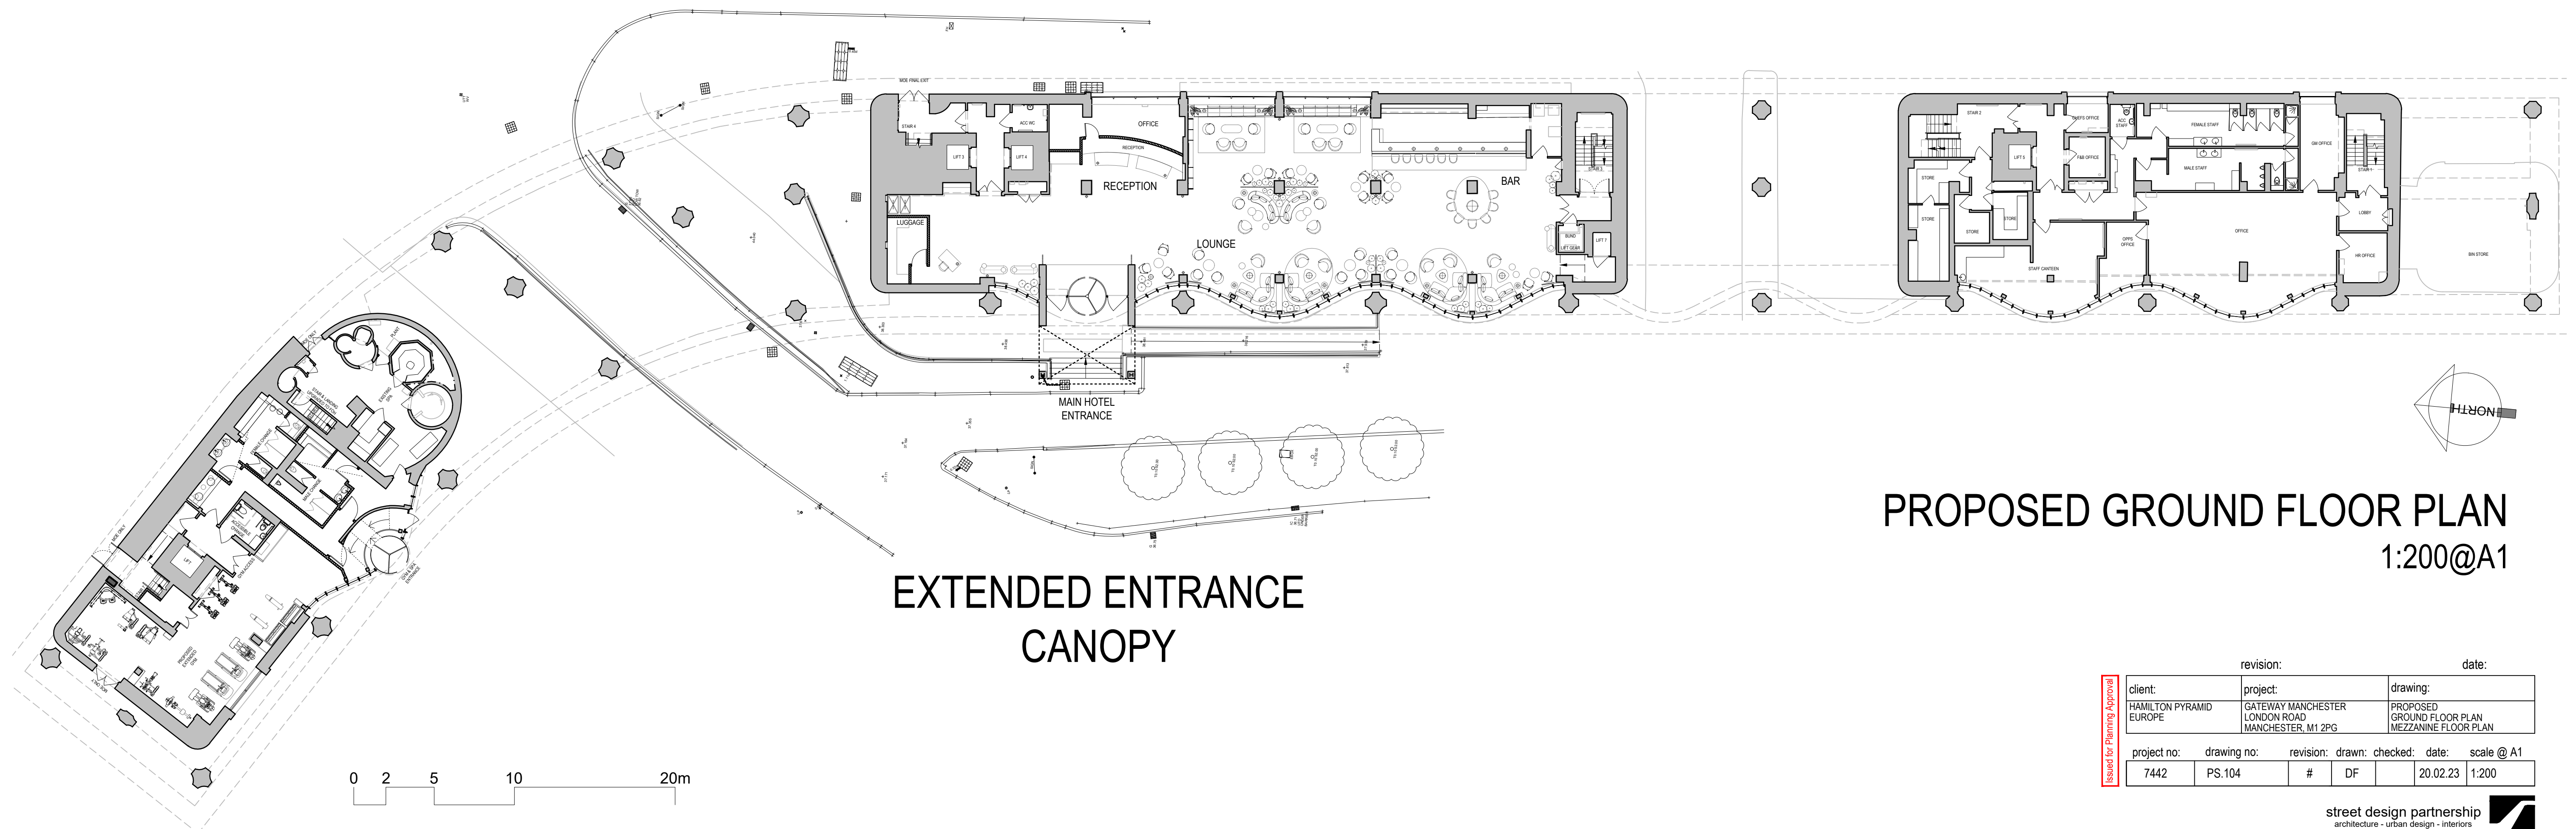

EXTENDED ENTRANCE
CANOPY

PROPOSED GROUND FLOOR PLAN
1:200@A1

revision:		date:	
client:	project:	drawing:	
HAMILTON PYRAMID EUROPE	GATEWAY MANCHESTER LONDON ROAD MANCHESTER, M1 2PG	PROPOSED GROUND FLOOR PLAN MEZZANINE FLOOR PLAN	
project no:	drawing no:	revision:	checked:
7442	PS.104	#	DF
date:		scale @ A1	
20.02.23		1:200	