



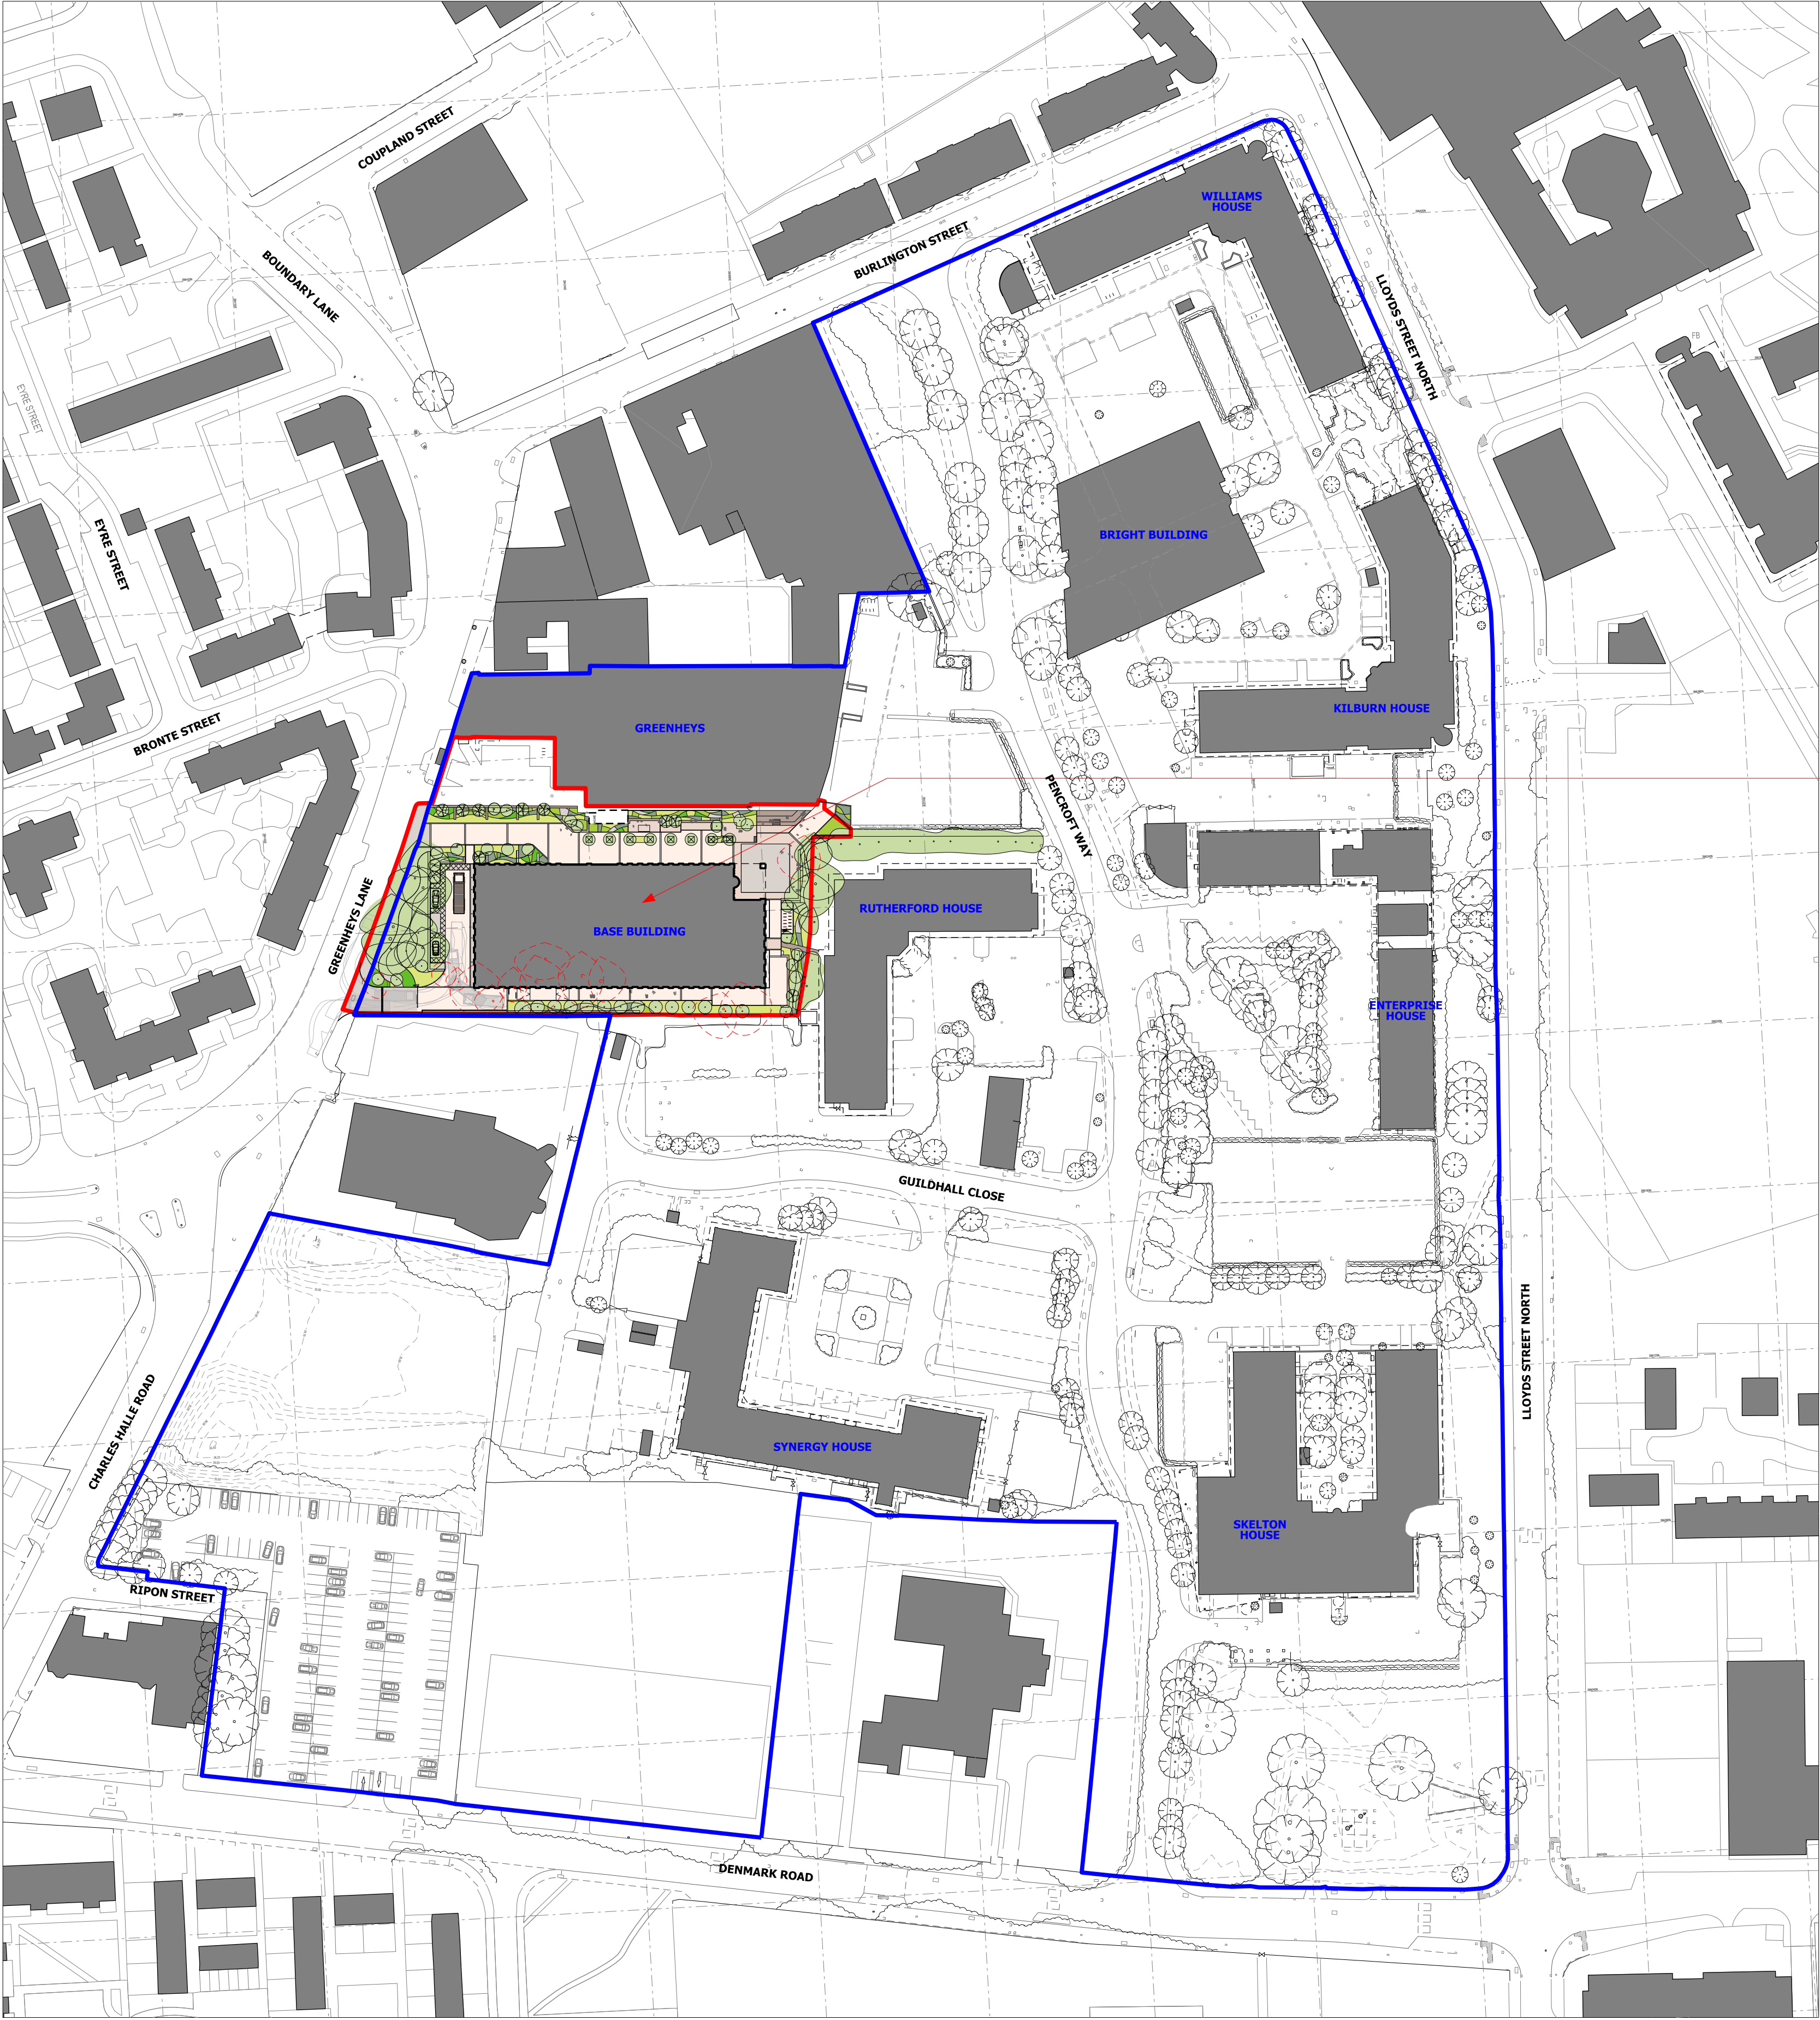

EXISTING LOCATION & SITE PLAN (1:1000)

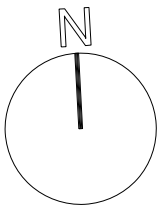

- Application Site Boundary
- Ownership Boundary

revision notes

project BASE (new staircase), MSP
client Bruntwood SoftTech
job no. 0237
drawing no. BA-BAR-01-XX-DR-A-05-0501

drawing title
drawing scale
drawing created
drawing rev

Existing Location/Site Plan
1:1000 @ A1; 1:2000 @ A3
Aug '22
-

PLANNING

bridge architects

Do not scale from this drawing - use figured dimensions only.
This design and drawing is the copyright of bridge architects Ltd and
may not be reproduced in any form without prior written consent.
Issue of the drawing does not impart any right or implied copyright license.