


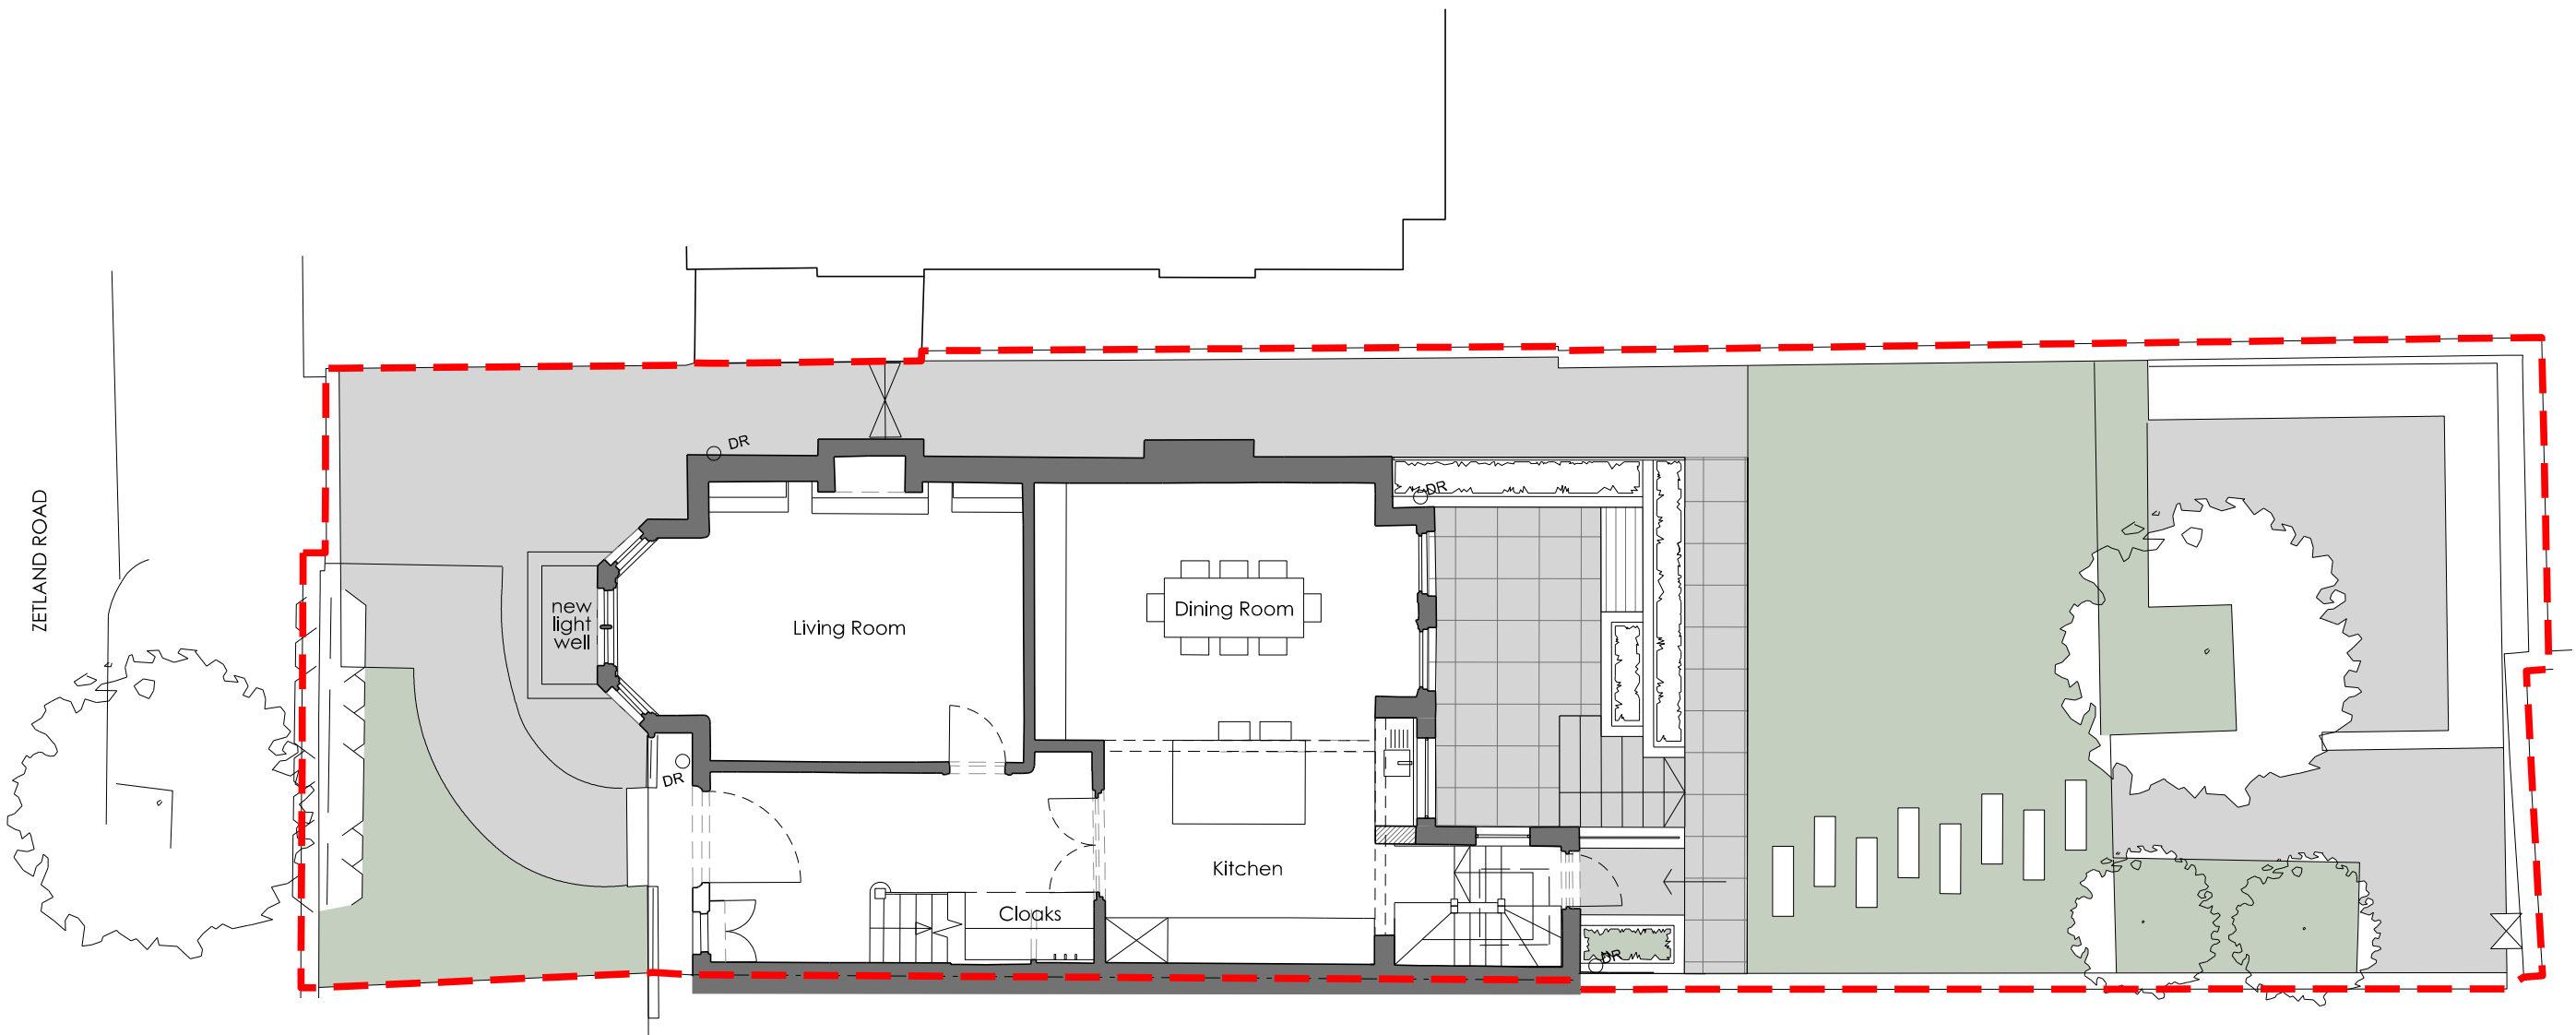

PLANNING				ISSUE
Rev	Description	By	Chk	Date
00	Issued for Planning	RM	SGA	27.07.22
01	Issued for Planning	RM	SGA	30.09.22

Project	Zetland Road, Chorlton	Project No.	22-01	Rev.	01
		Dwg. No.	L(-1)002	By	RM
		Date	JULY 22	Chk.	SGA
		Scale	1:100 @ A3	App.	00
Title	Site Plan Proposed				



mail@gastudio.co.uk
www.gastudio.co.uk
tel. 0161 835 3538

Architects / Masterplanning / Urban Design

All dimensions to be double checked prior to manufacture. Do not scale of this drawing. Report any discrepancies to the Architect / CA immediately. All drawings copyright of G1 Studio Ltd. drawings are not to be reproduced without written consent.