


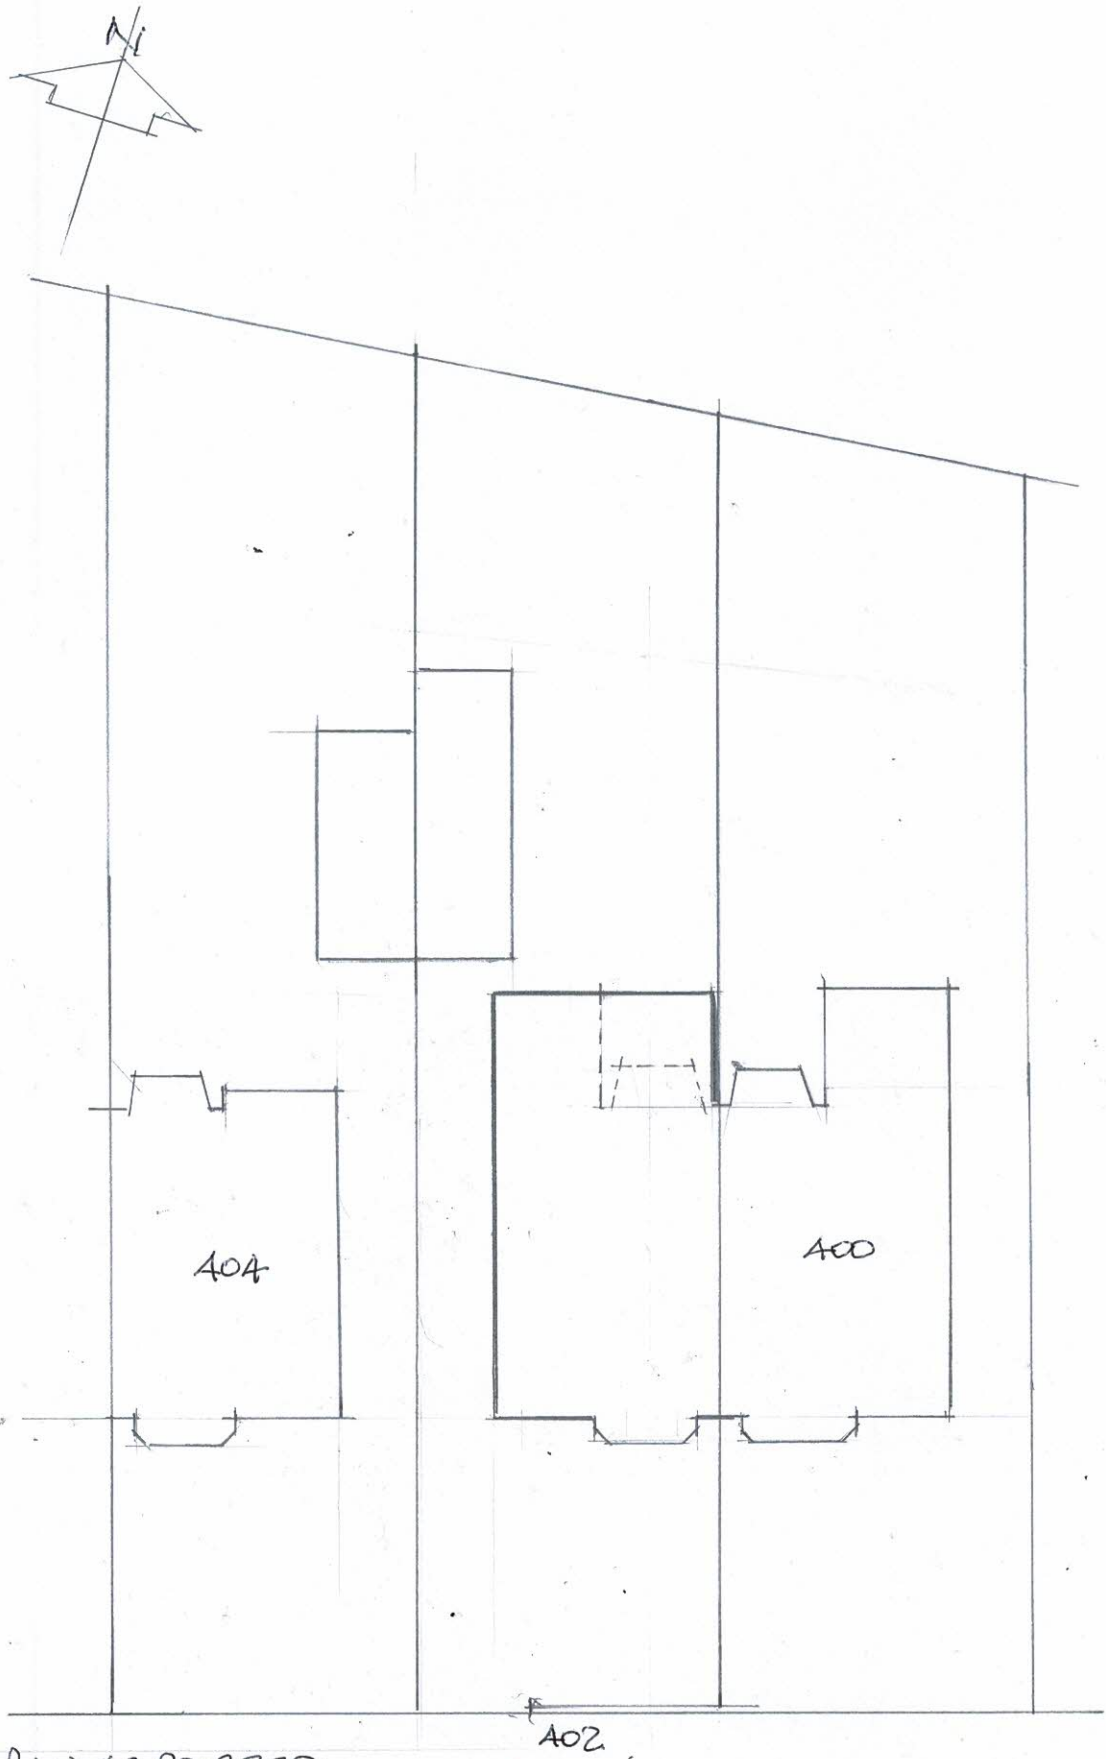

SITE PLAN AS RECORDED

402 MADWETH ROAD WEST

CHORLTON-CUM-MANBY M21 7RA

Scale 1:2000 AA

APRIL 2023