


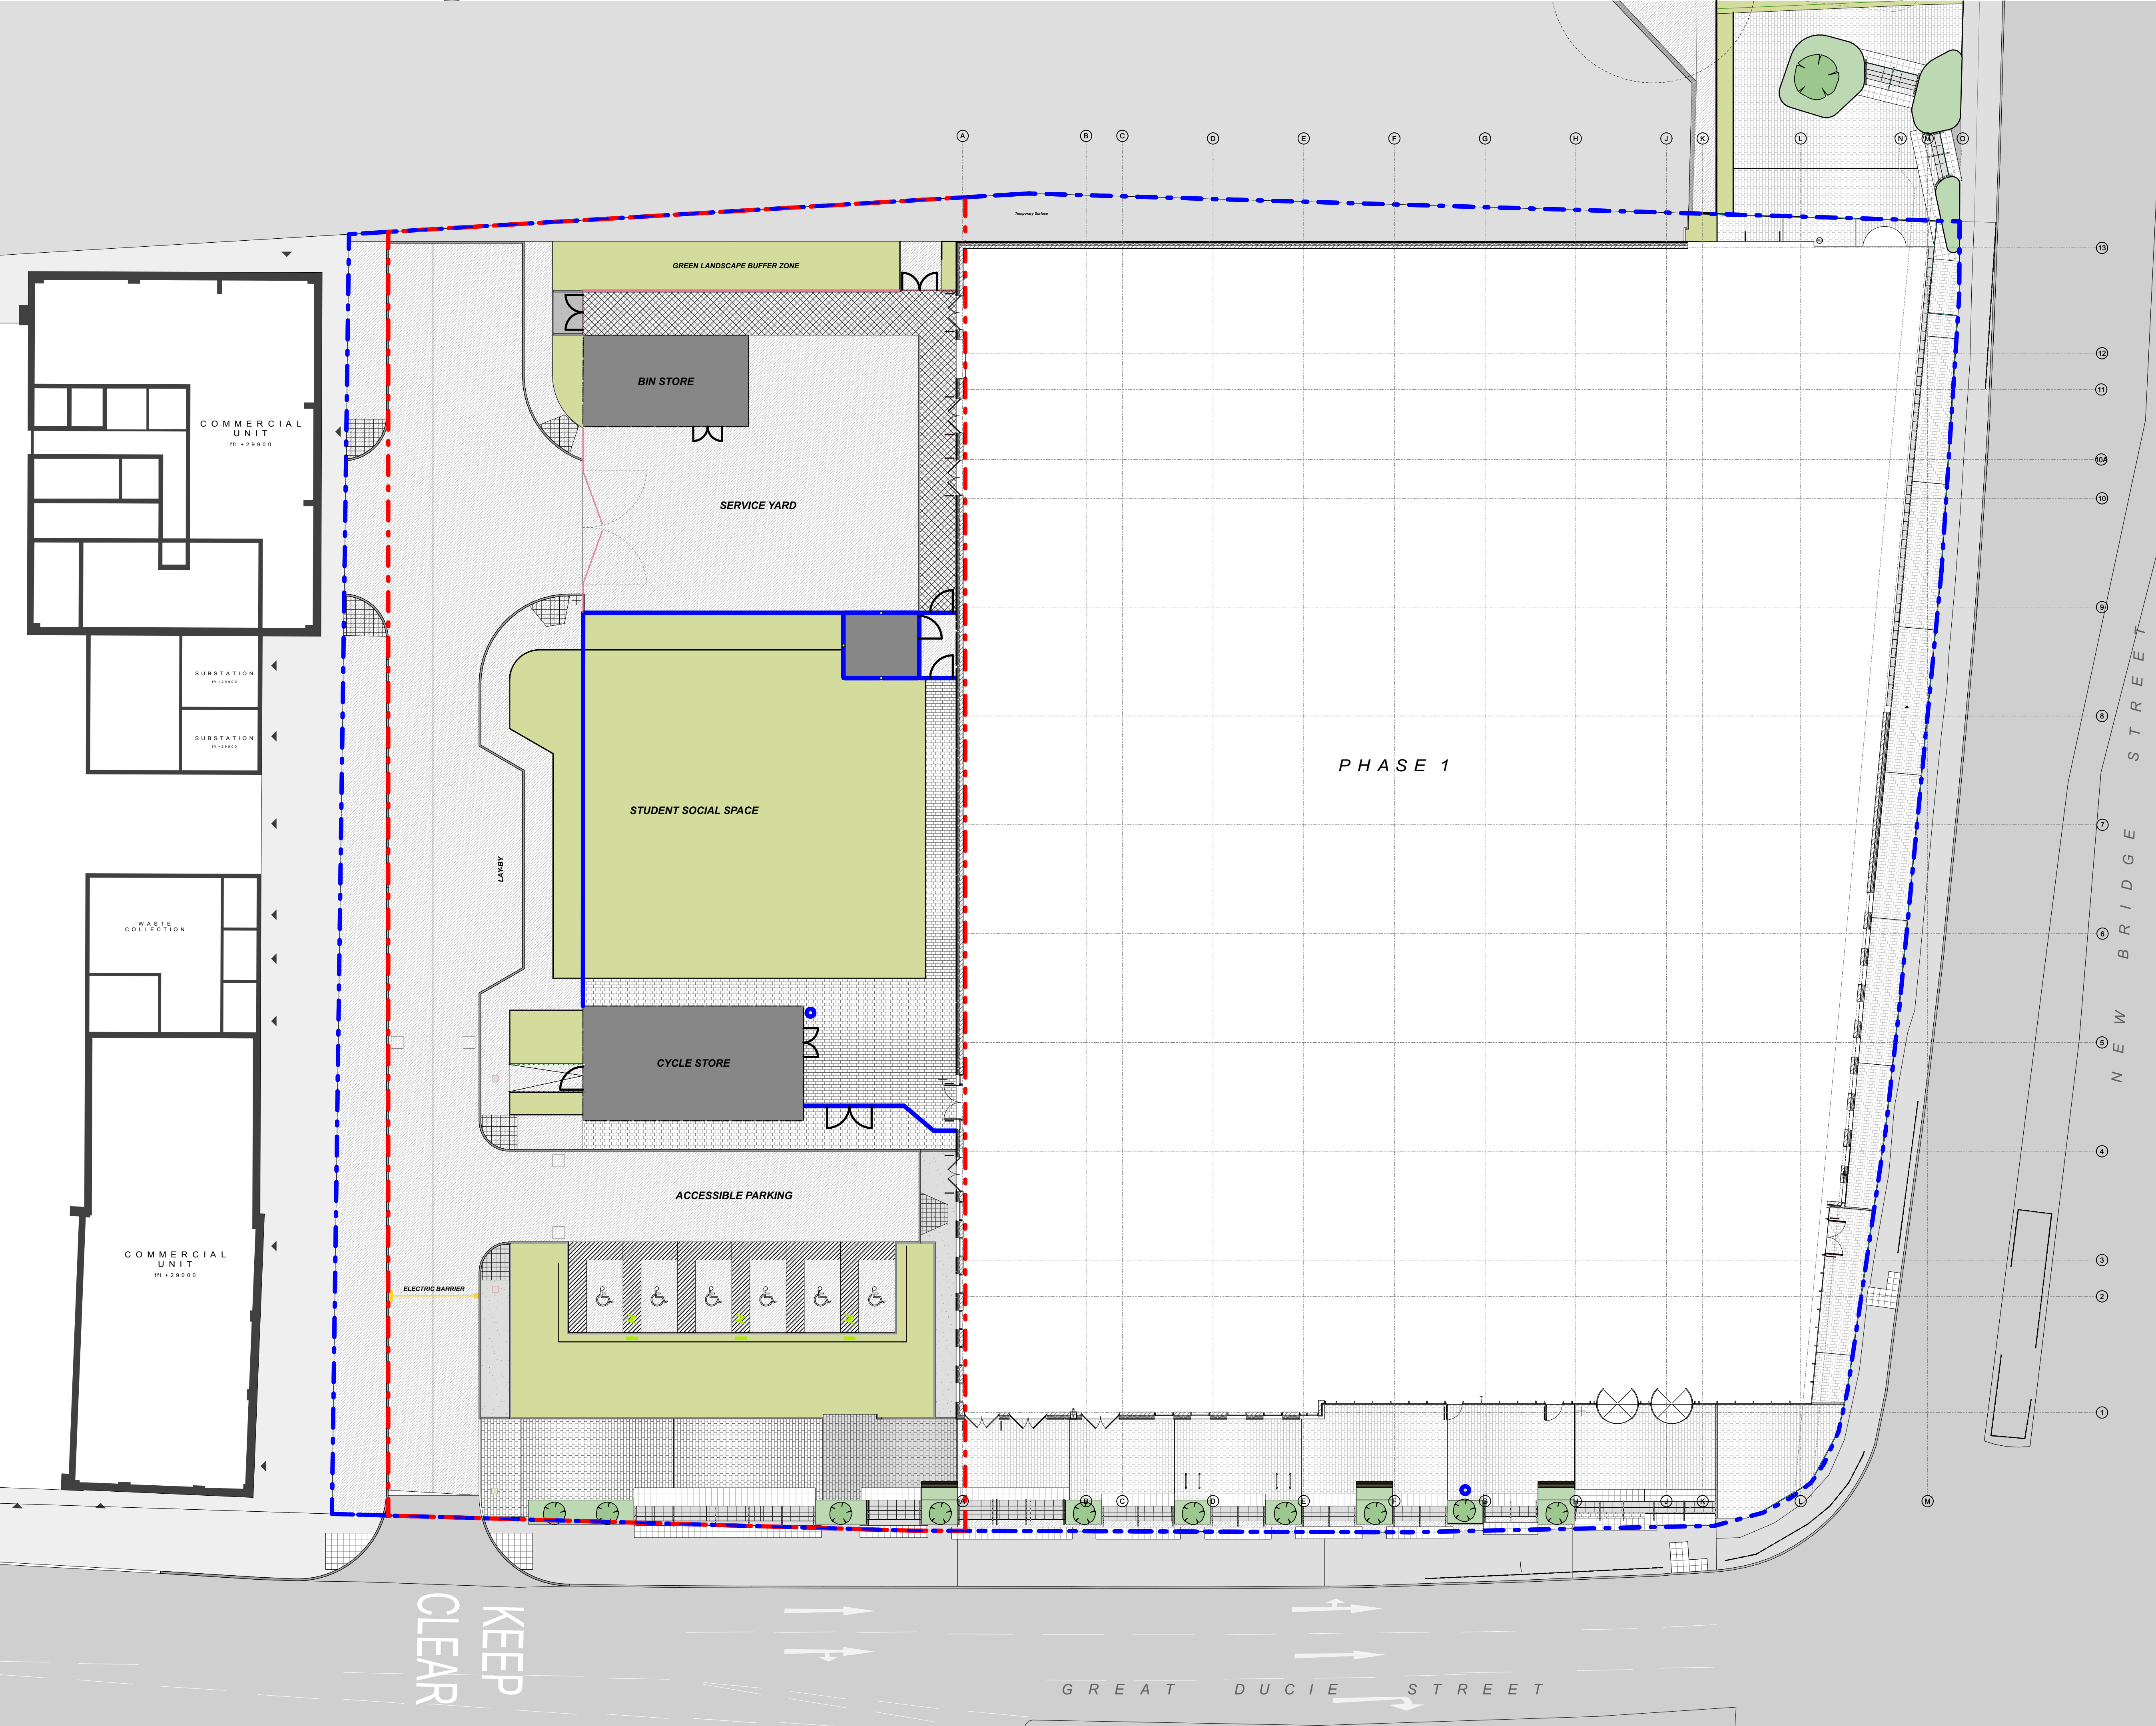

This document is © Bond Bryan Architects Ltd. & © SimpsonHaugh and Partners. If in doubt ASK. Drawing measurements shall not be obtained by scaling. Verify all dimensions prior to construction. Immediately report any discrepancies on this document to the Originator. This document shall be read in conjunction with associated models, specifications and related consultant's documents.

North

Notes

P03 Issued for Planning	TP	RM	15.02.23
P01 First issue - Stage 3 Submission	TP	RM	18.11.22

rev	description	drawn	checked	date

BOND BRYAN

The Church Studio Springvale Road Sheffield S10 1LP

t 0114 266 2040

e TMC-City@bondbryan.co.uk

w www.bondbryan.co.uk

simpsonhaugh

Riverside 4 Commercial Street Manchester M15 4RQ

t 0161 835 2345

e mail@simpsonhaugh.com

w www.simpsonhaugh.com

City Centre Phase 2

City Centre Site

-

The Manchester College

The Manchester College

UCEN

MANCHESTER

EXISTING SITE PLAN

project	originator	volume	level	type	role	number
CCPH2	BBA	ZZ	XX	DR	A	1002

Originator project ref	Purpose of Issue:
21187	DESIGN
scale(s)	status : S4
1:200	SUITABLE FOR STAGE
original paper size	APPROVAL
A1	revision : P03
	PRELIMINARY