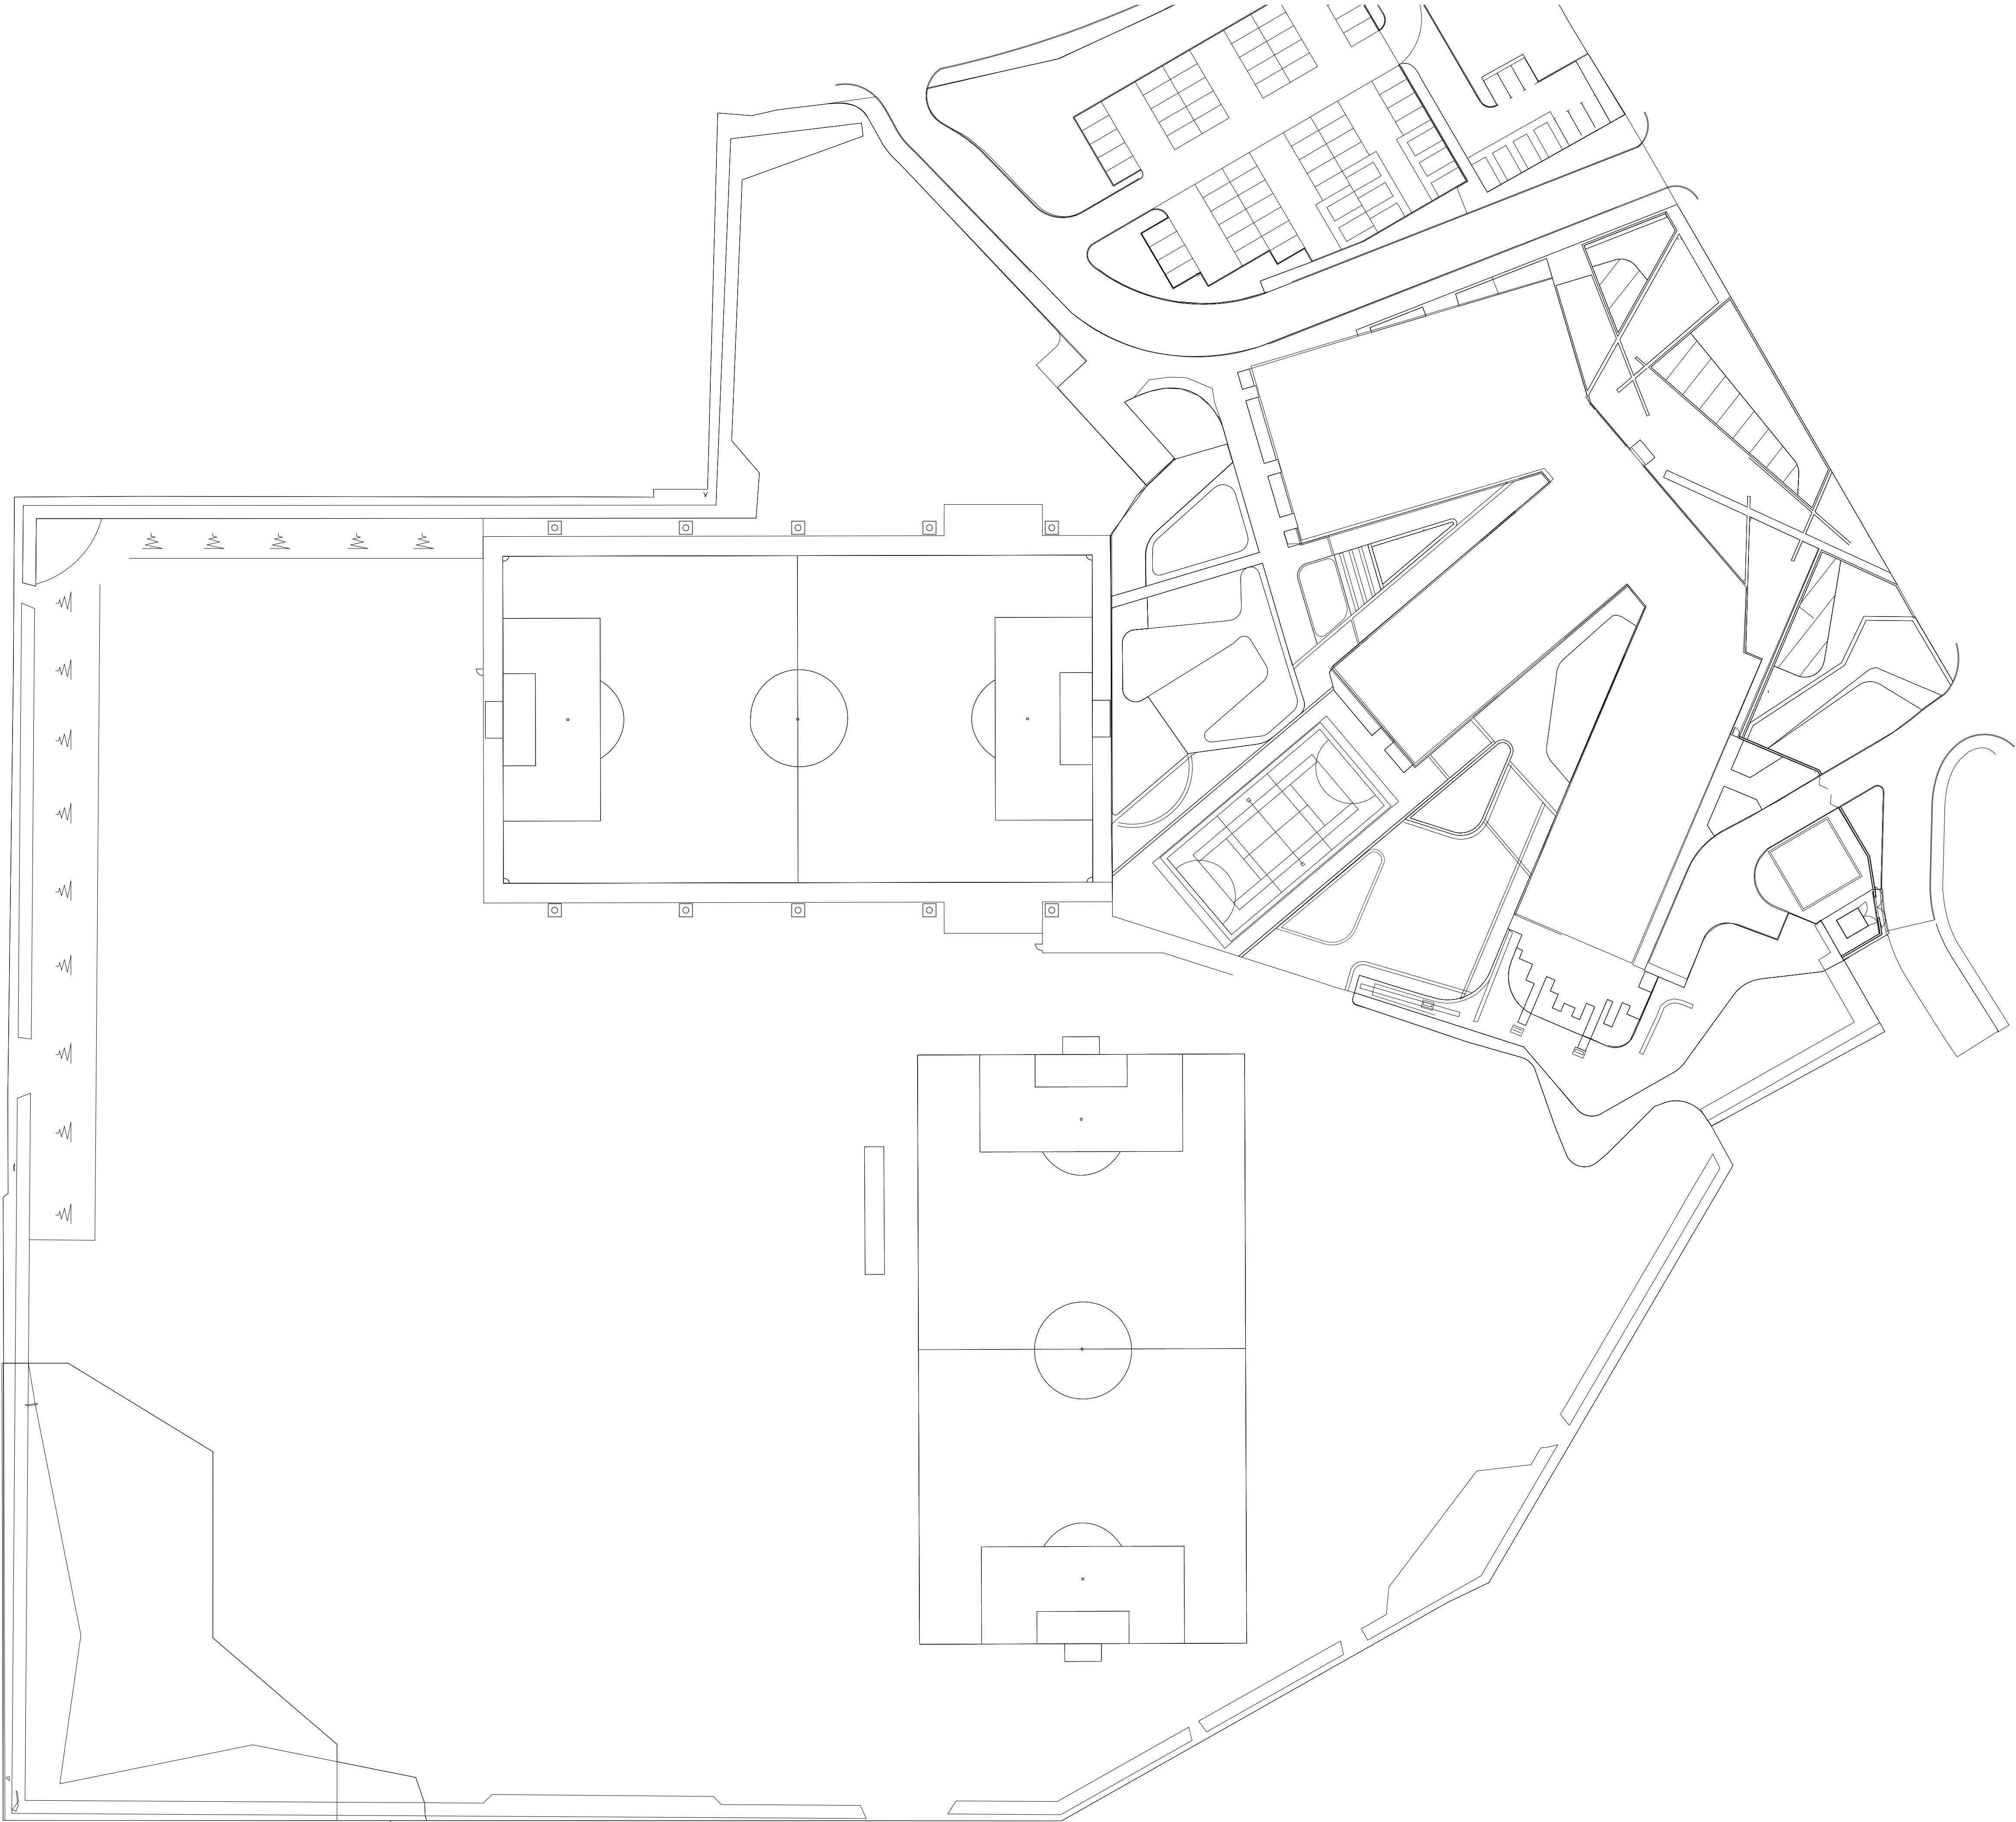


©
This drawing is Copyright and the property of Lancaster Maloney Limited and must not be reproduced in whole or in part without their written permission. Copyright is reserved. ©
This drawing must not be scaled. The Contractor is to report all dimensional discrepancies & errors to the Contract Administrator prior to commencing construction.
It is essential that this drawing is read in conjunction with the specification and all works identified included for.

NOTES

LEGEND

 Existing Floodlights

 Existing Gate

Rev	Date	Comments	By
-----	------	----------	----

STATUS

PLANNING

Client

**The East Manchester
Academy, Beswick M11 3DS**

Project Title

Increased Sport Provision

Drawing Title

Existing Site Plan

Scale 1:500 @A1	Drawn by MMcD	Date Dec 2022
Job no. 2209-02	Drawing no. P02	Revision no. -

lancastermaloney

Lancaster Maloney Limited Registered Office:
Equitas House Unit 6 Station View Rhino Court Stockport SK7 5ER
Tel: 0161 477 3500 Fax: 0161 477 3500
E-mail: enquiries@lancastermaloney.co.uk www.lancastermaloney.co.uk
Registered in England No 4846621