


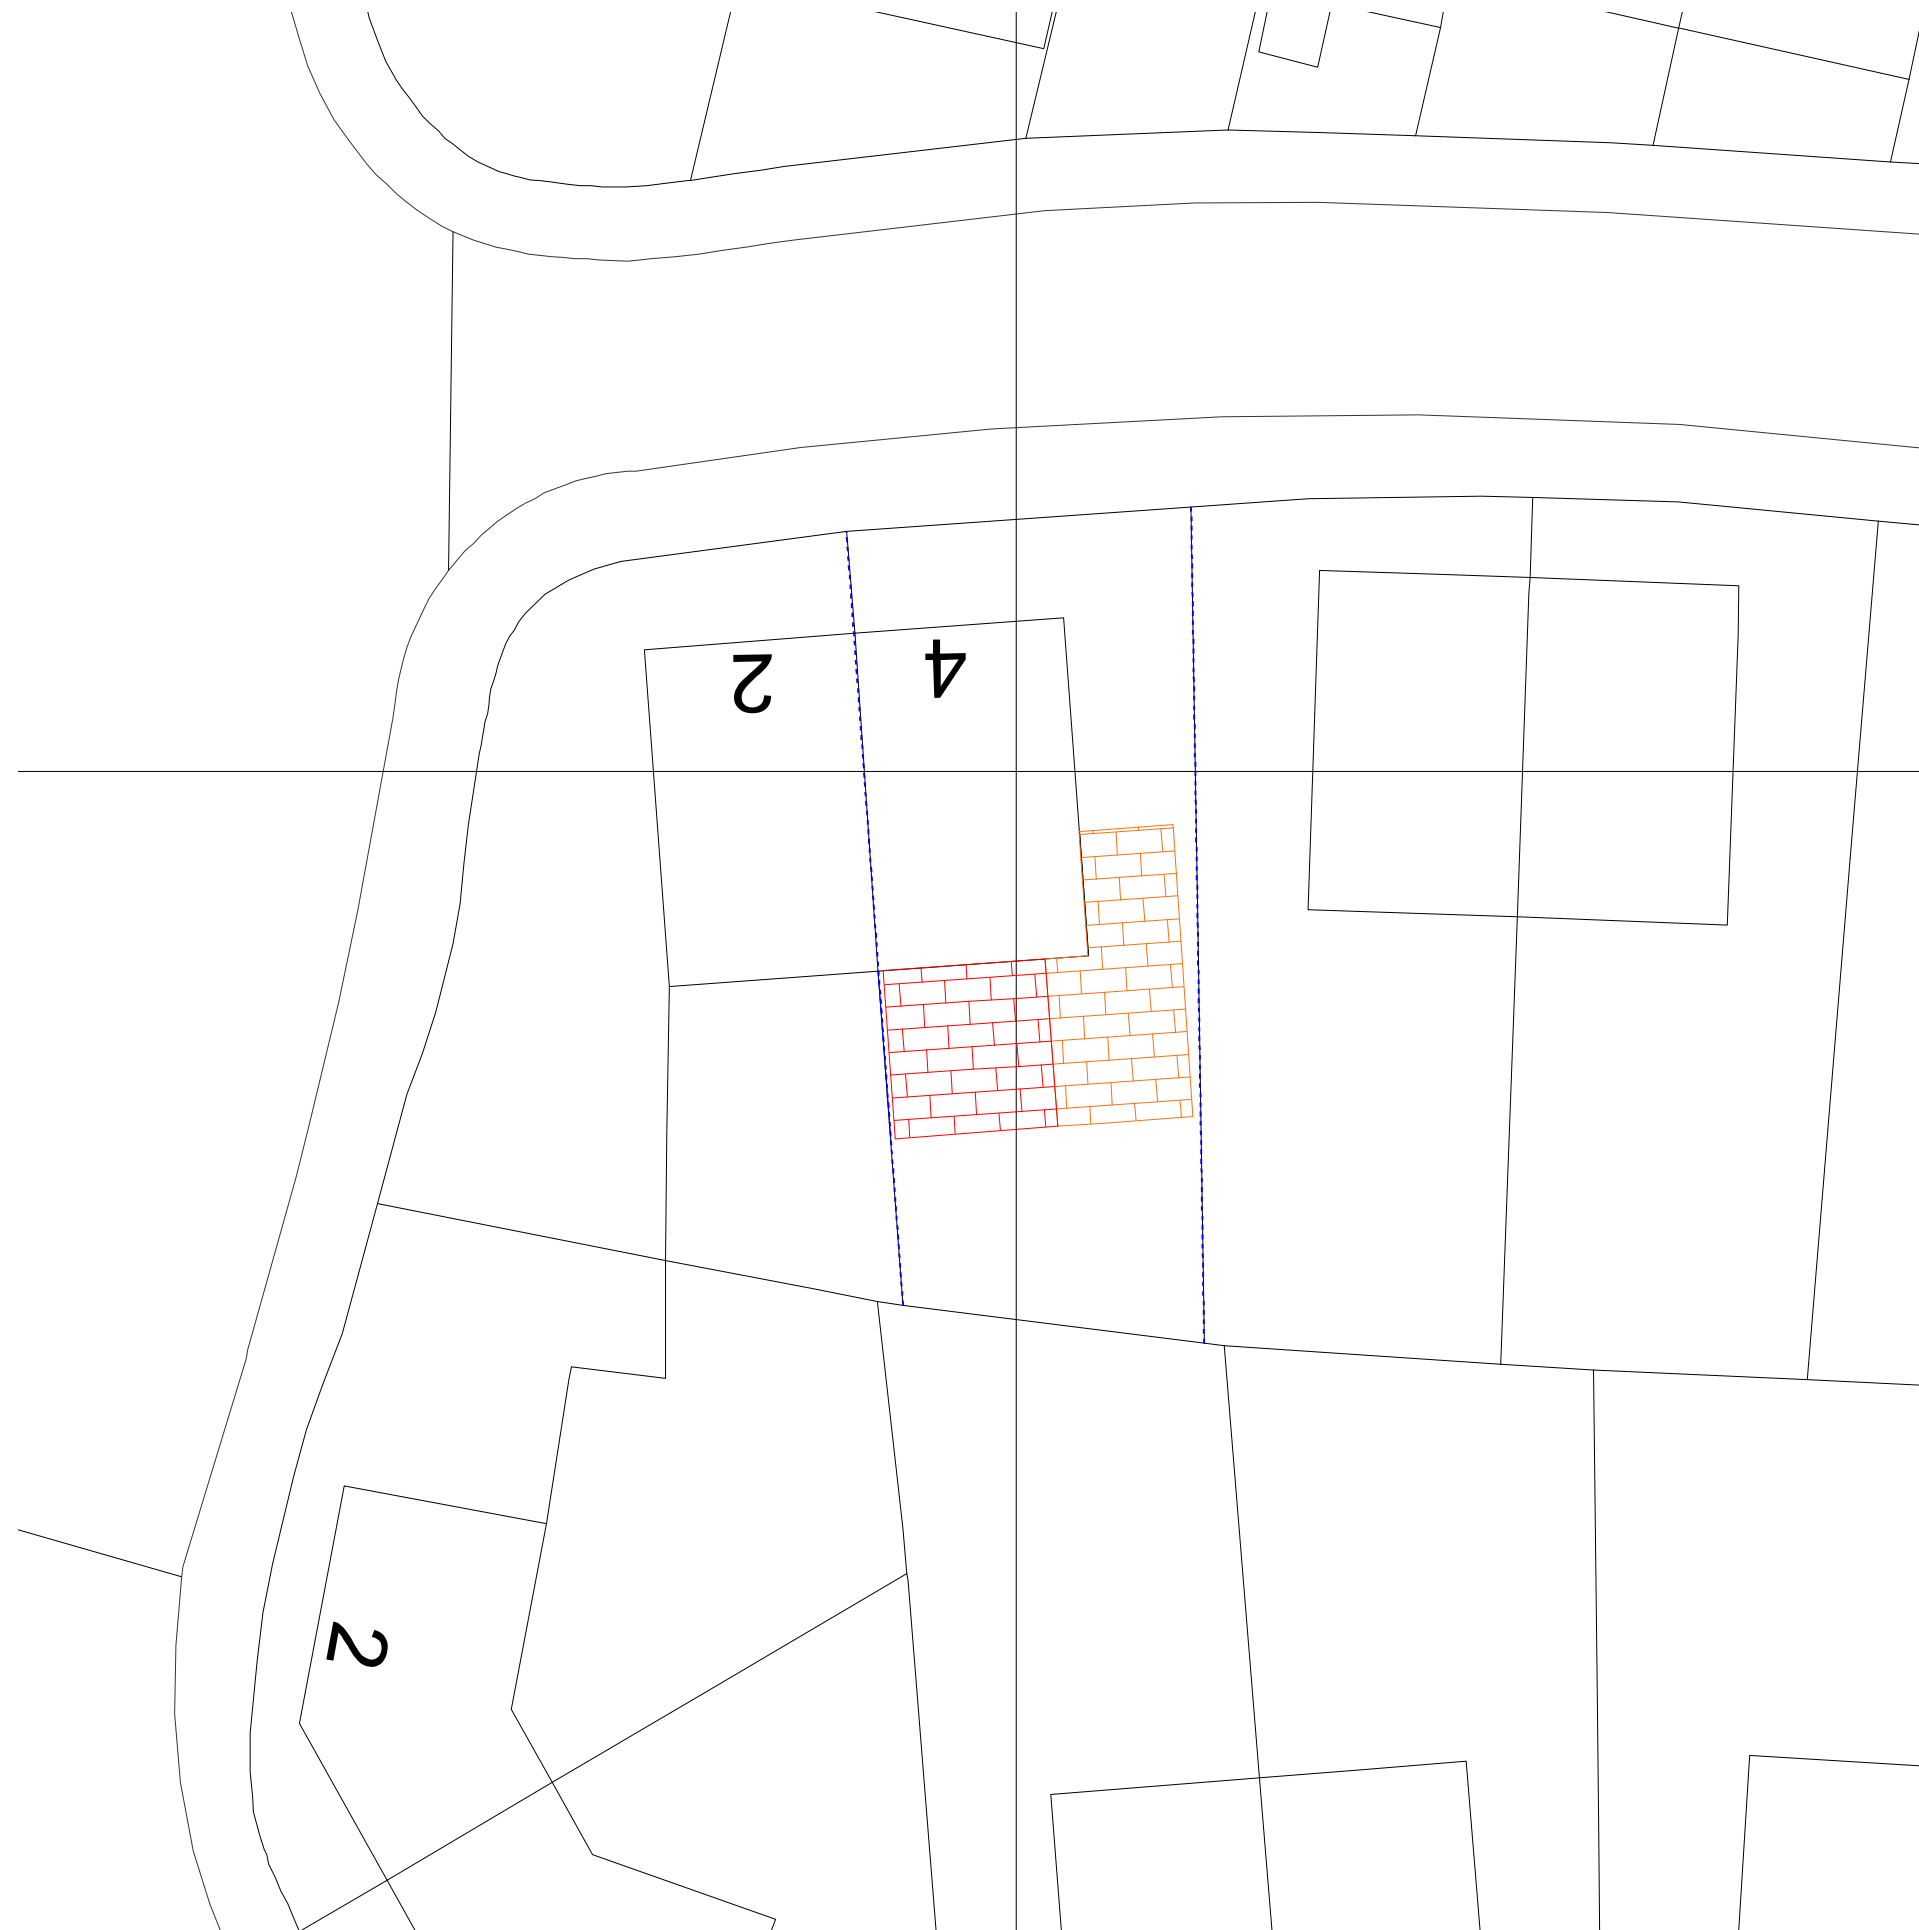


BLOCK PLAN
Scale 1:200 @ A3

BLOCK PLAN KEY



New extension roof plan area.
Planning Approval No: 133641/FH/2022
Approval Date: 17th June 2022

 

Proposed additional new extension
roof plan area, in this application.



Boundary line for No 4 Saddlecourt

Drawing title: 4 Saddlecote Close, Rear Extension Block Plan

Client:

Mr Javid Hussien Zadeh
4 Saddlecote Close
Manchester
M8 5EG

Drawing no. Scale:
2022/4SCL/004 1:200

Date created: 05/11/2022

General notes:

1. This drawing is intended for the use in planning ONLY at this stage.
2. Do not Scale this drawing.
3. Contractor to check all levels and dimensions on site prior to commencing works.



**SR ENGINEERING SERVICES
LIMITED**
srenggandservices@gmail.com
Contact:07809569032