



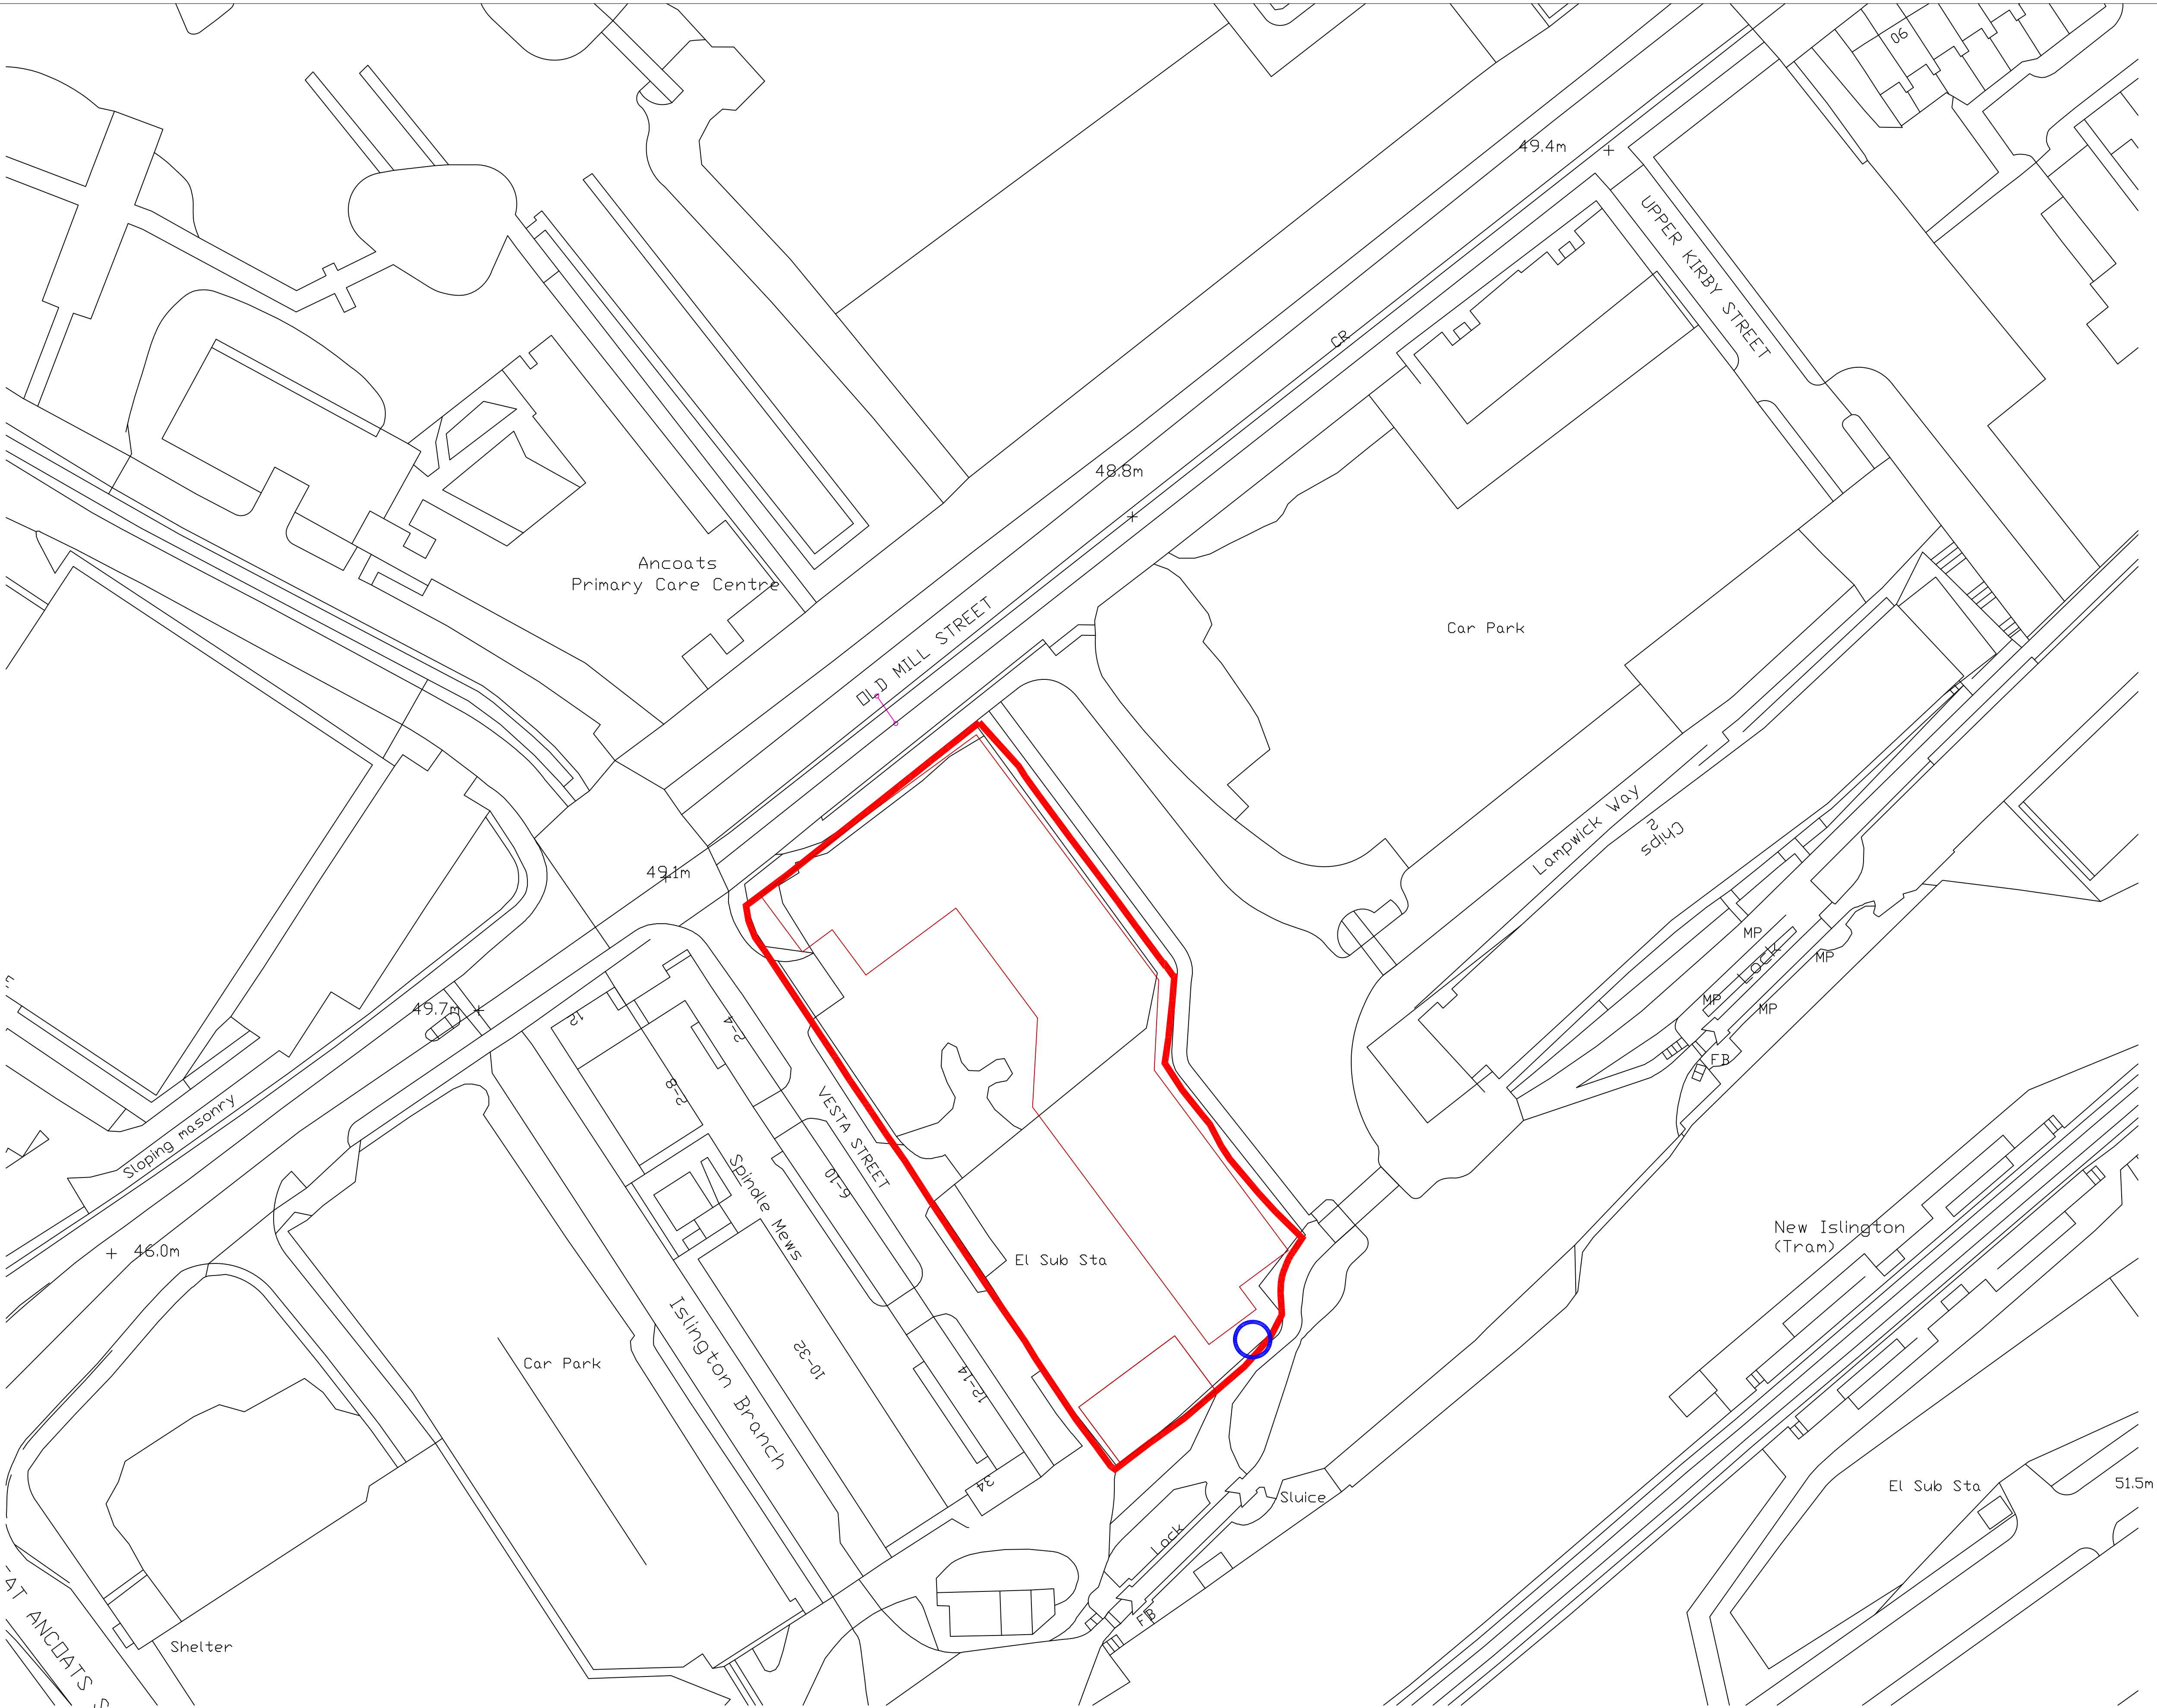

RED LINE INDICATES LINE OF VESTA STREET SITE OWNERSHIP

BLUE LINE INDICATES LOCATION OF TREE TO BE REPLACED

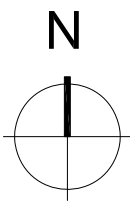

KEY PLAN

NOTES

THIS DRAWING MUST NOT BE SCALED.

ALL DIMENSIONS ARE TO BE VERIFIED AND CHECKED ON SITE. ANY DISCREPANCIES THAT ARE, OR BECOME APPARENT SHOULD BE REPORTED TO CHAPMAN TAYLOR.

AREAS INDICATED ARE APPROXIMATE GROSS INTERNAL AREA. THEY RELATE TO THE LIKELY AREAS OF THE BUILDING AT THE CURRENT STAGE OF DESIGN. ANY DECISIONS TO BE MADE ON THE BASIS OF THESE PREDICTIONS, WHETHER AS TO PROJECT VIABILITY, PRE-LETTING, LEASE AGREEMENTS, OR THE LIKE, SHOULD INCLUDE DUE ALLOWANCE FOR THE INCREASES AND DECREASES INHERENT IN THE DESIGN DEVELOPMENT AND BUILDING PROCESS.

© COPYRIGHT CHAPMAN TAYLOR 2022

REV	DATE	BY	DESCRIPTION	CHKD

CLIENT

Eric Wright Construction Ltd


PROJECT

Vesta Street

Manchester

M4 6LU

ARCHITECT

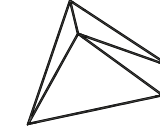 **CHAPMAN TAYLOR**

STRUCTURAL ENGINEER

MANCHESTER STUDIO
Basil Wainwright
4 Castle Street, Castlefield
Manchester M4 4LZ
United Kingdom
T +44 (0)161 828 6500
E manchester@chapmantaylor.com
www.chapmantaylor.com

SERVICES ENGINEER

PURPOSE OF ISSUE

NMA - PLANNING APPLICATION

DRAWING TITLE

Red Line Site Plan

Vesta Street Tree Replacement

Scale 1:500 @ A1

INTERNAL JOB NO		ISSUE DATE		DRAWN BY		CHECKED BY	
B891-VSM		22.12.2022		RD		RD	
ORIGINATOR	ZONE	LEVEL		CATEGORY	NUMBER	REVISION	
CTL	XX	XX		01	9001	-	