




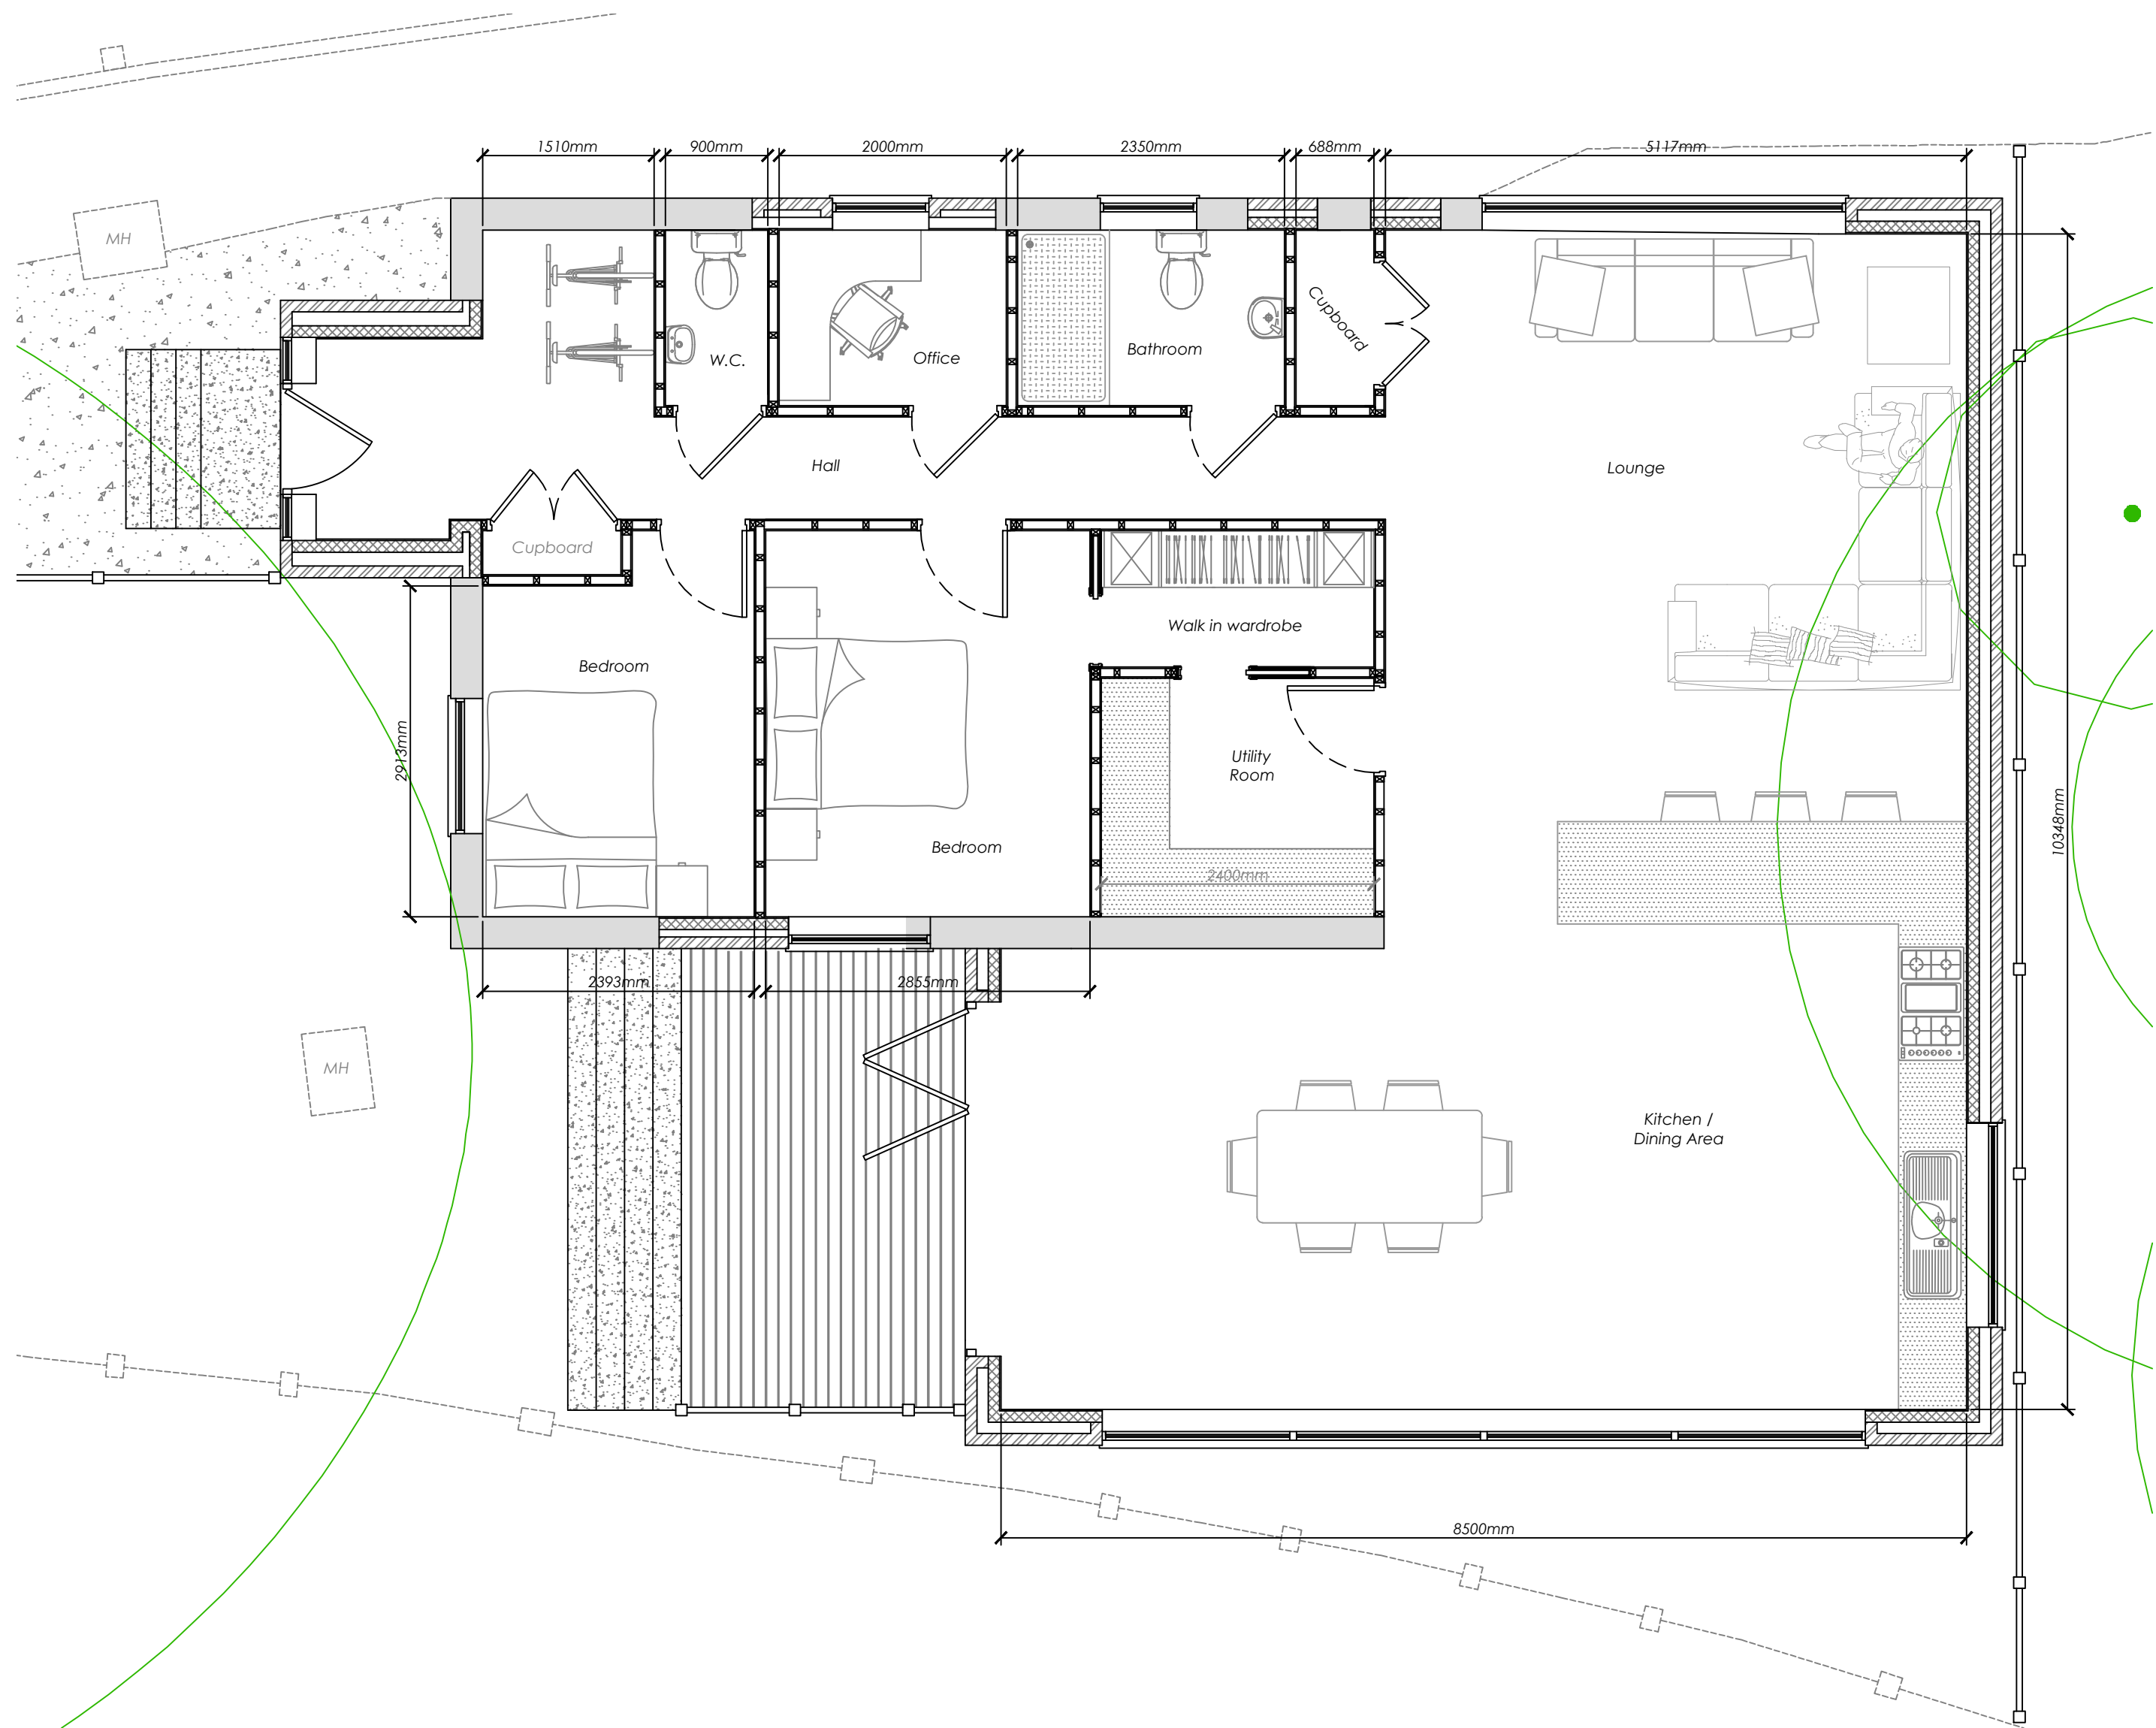


Proposed Ground Floor Plan
Scale 1:50

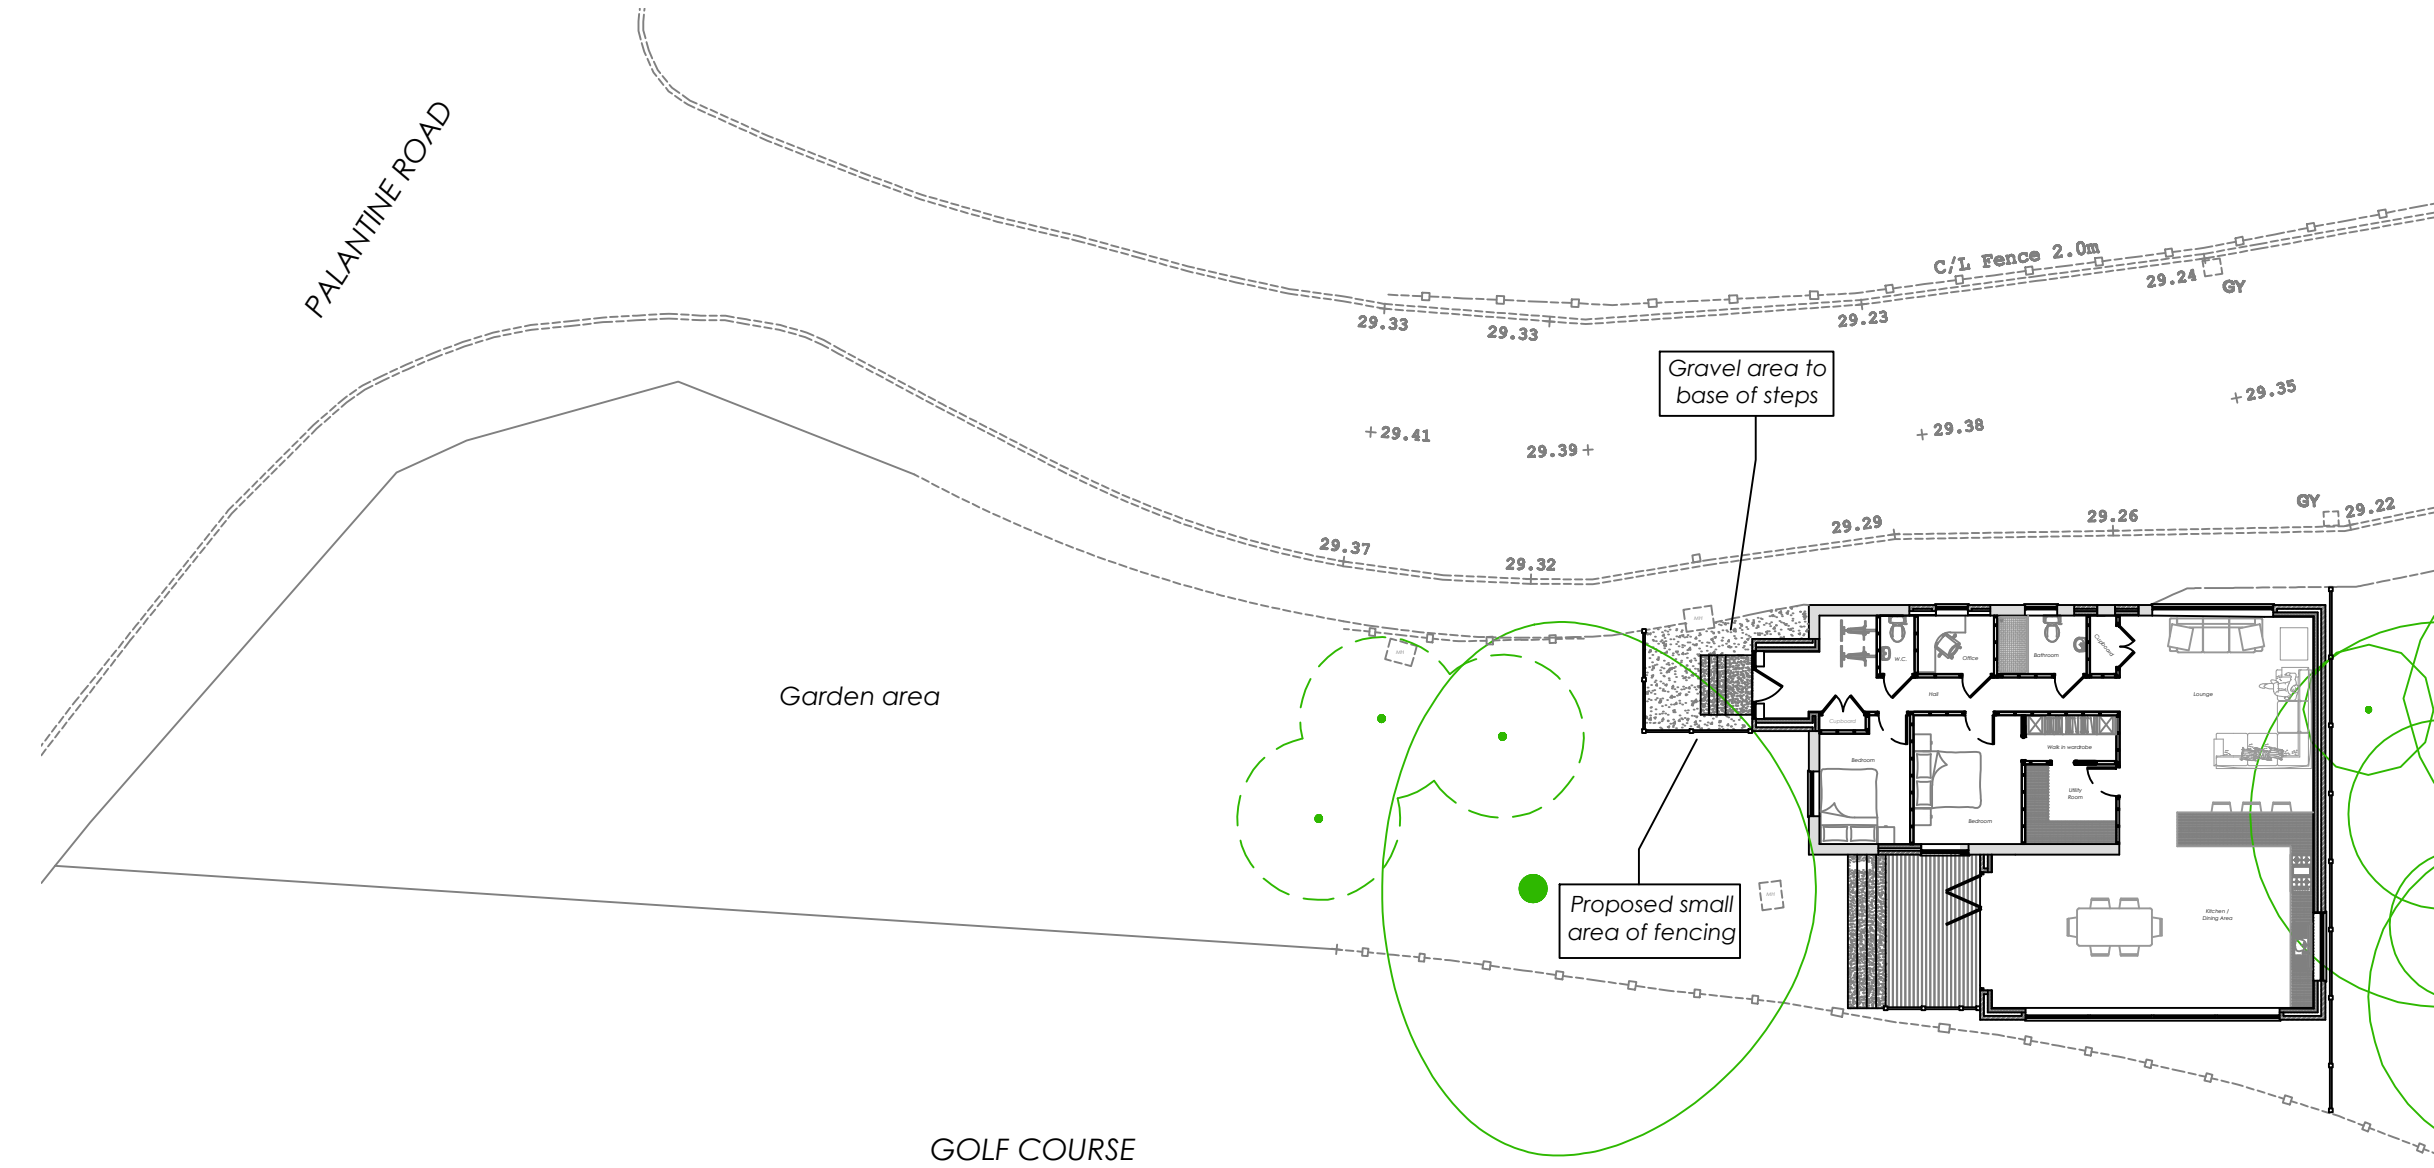


Proposed Site Plan
Scale 1:200

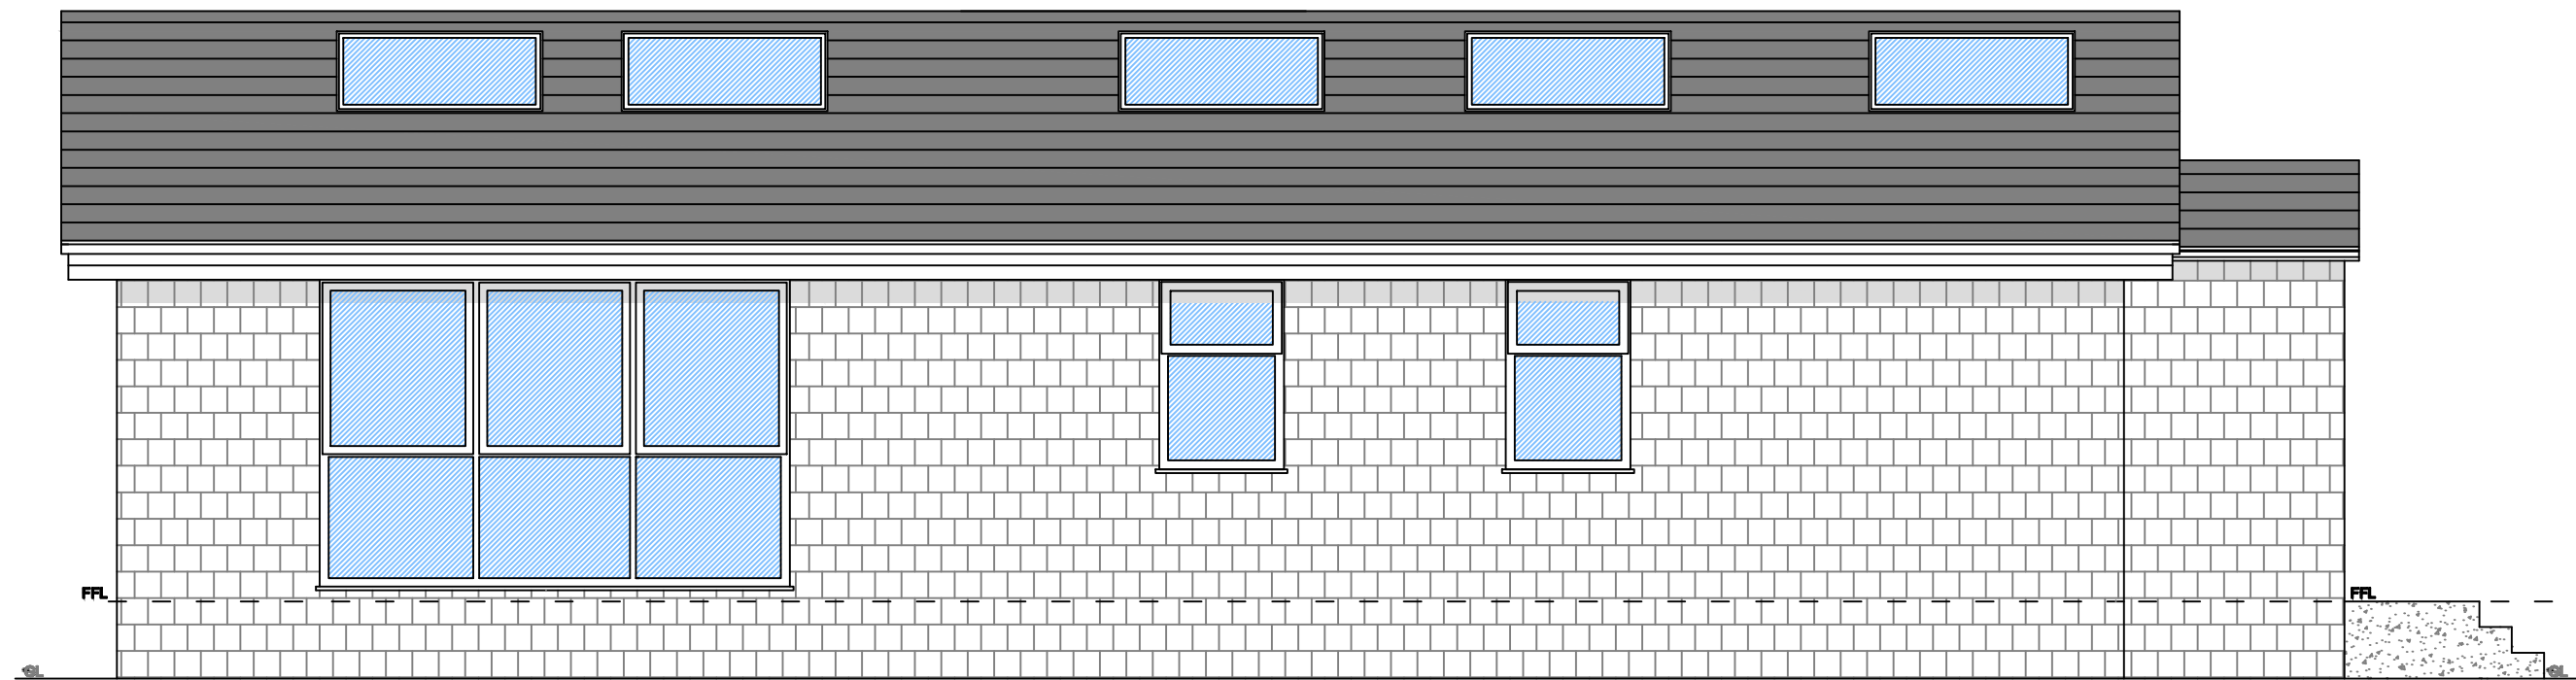


Proposed Front Elevation
Scale 1:50

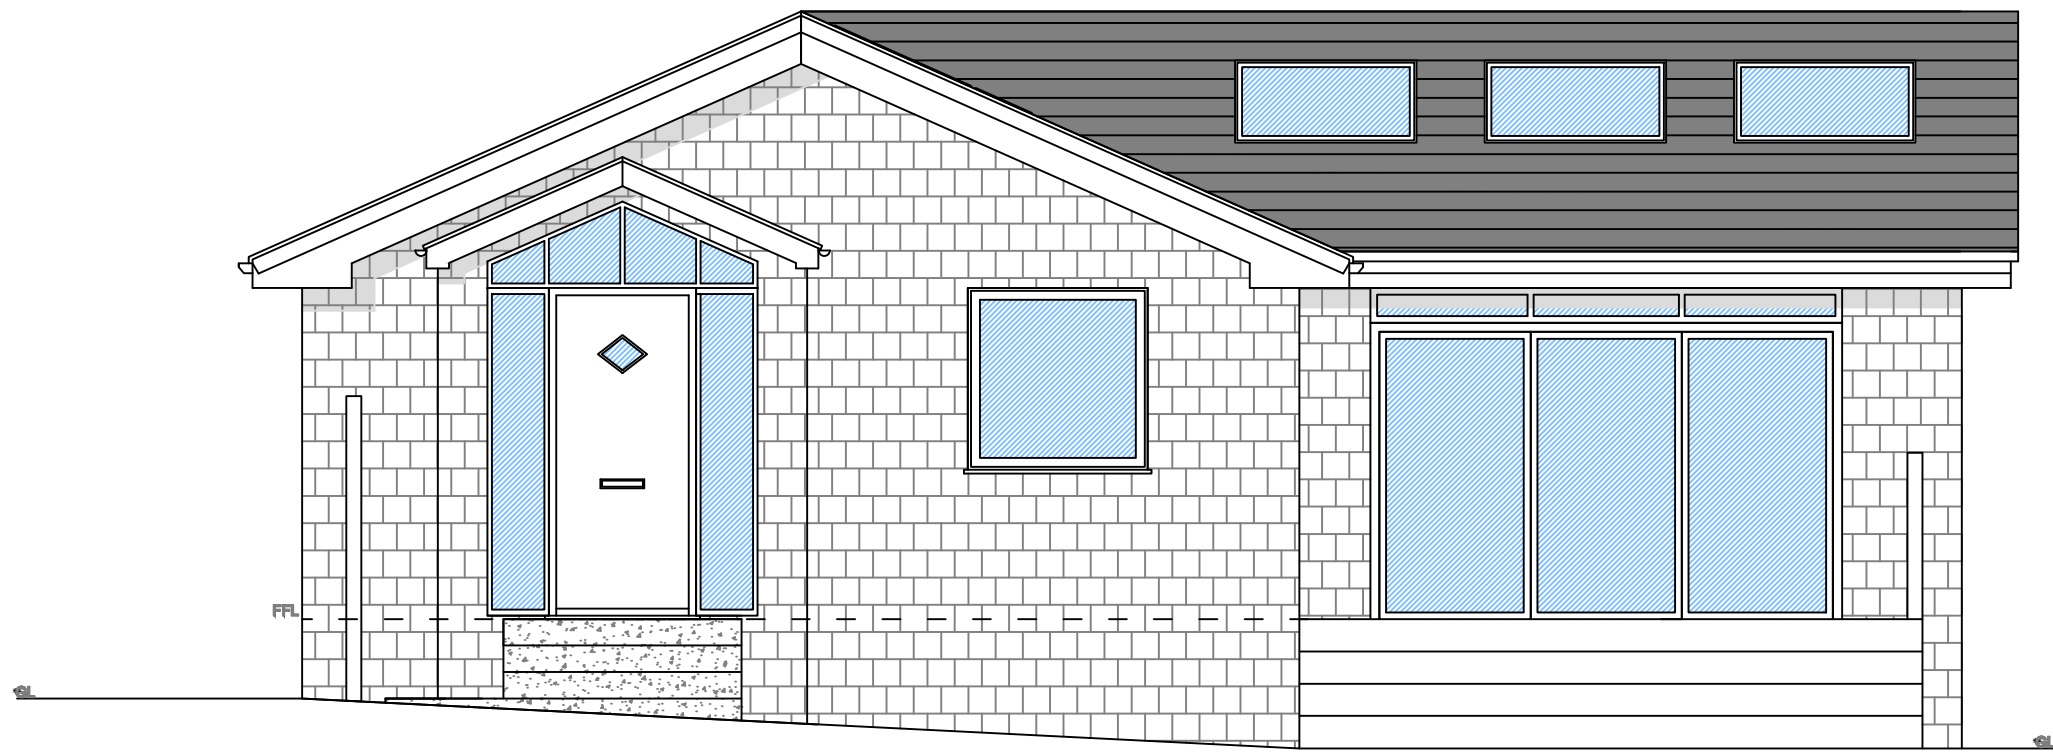

Proposed Side Elevation
Scale 1:50

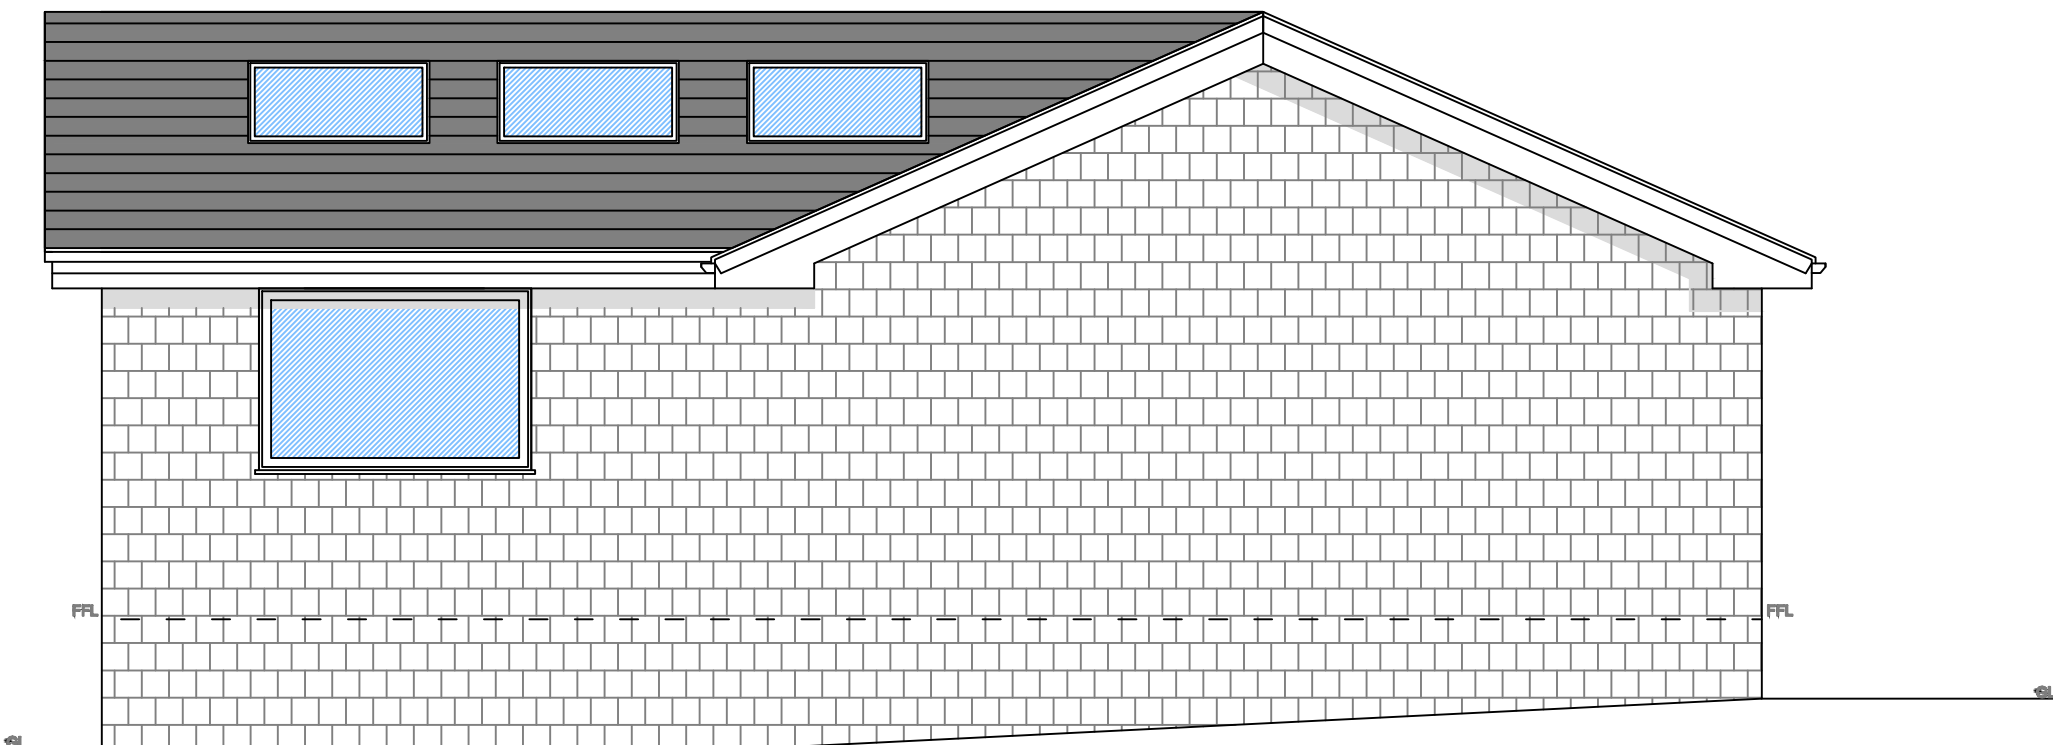

Proposed Side Elevation
Scale 1:50

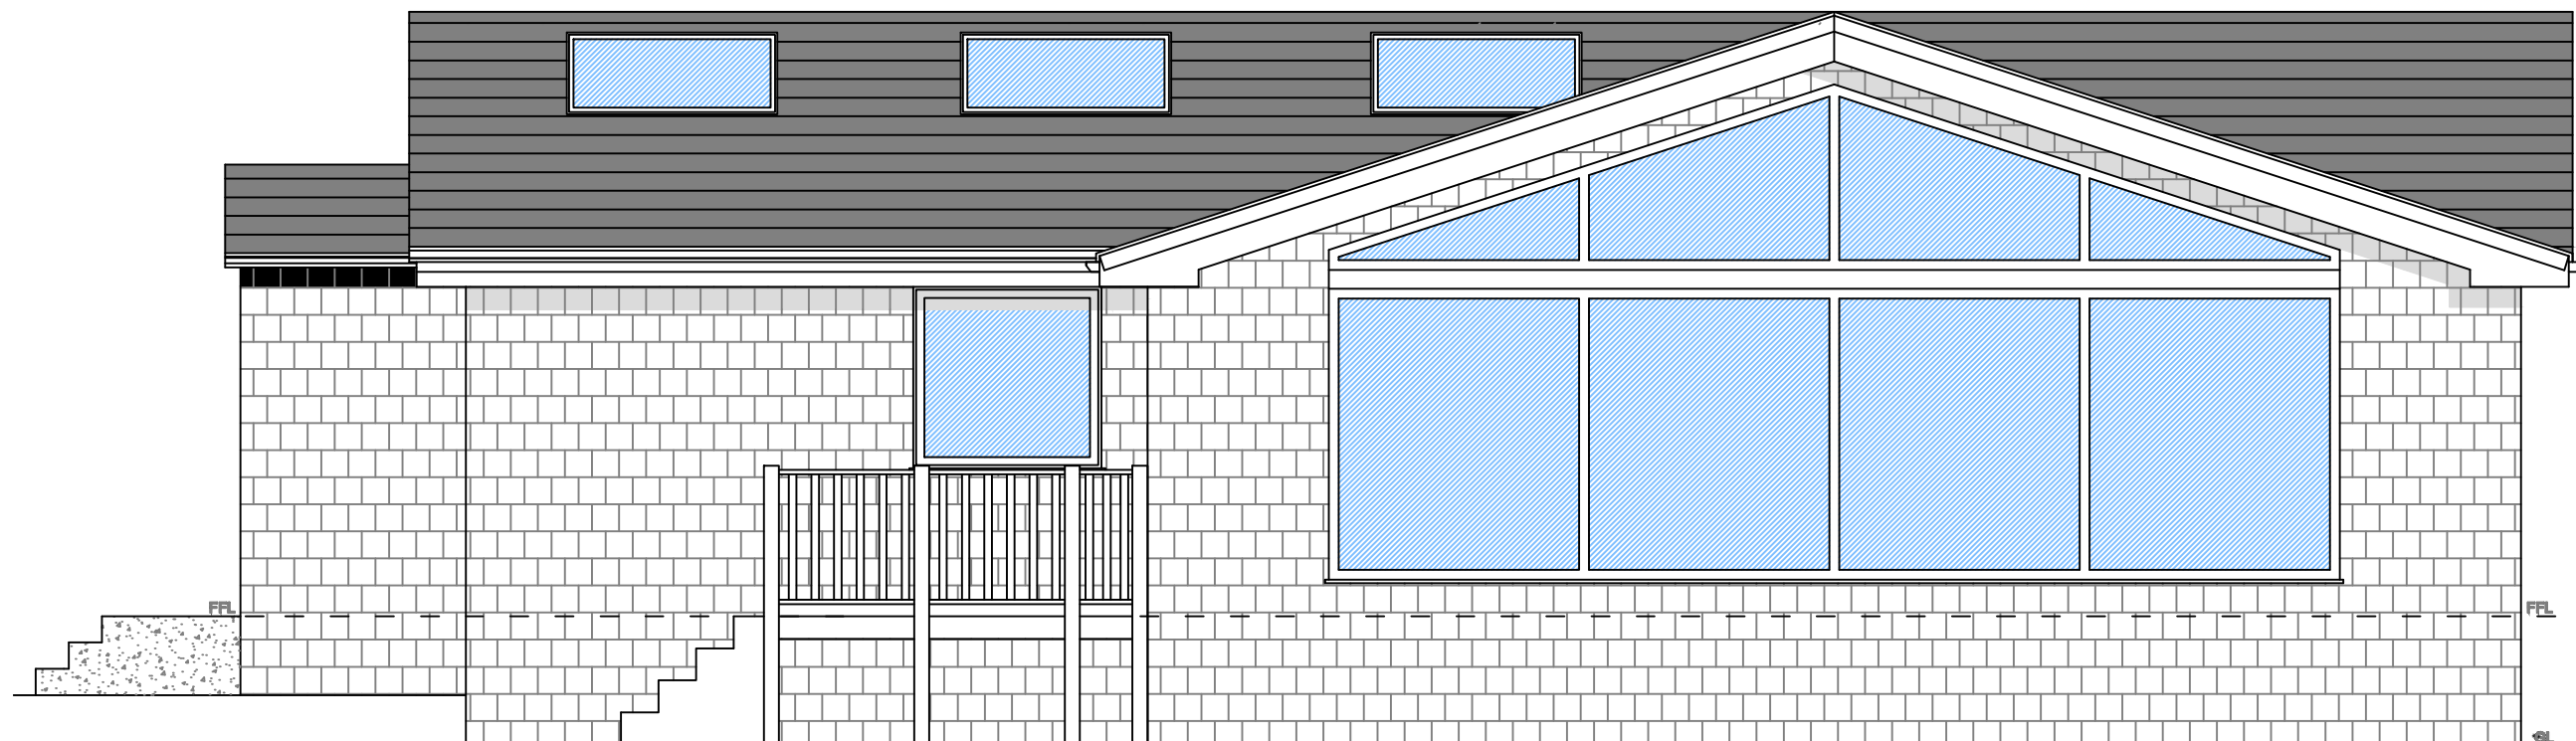


Proposed Rear Elevation
Scale 1:50


Notes:



Location Plan
Scale 1:1250

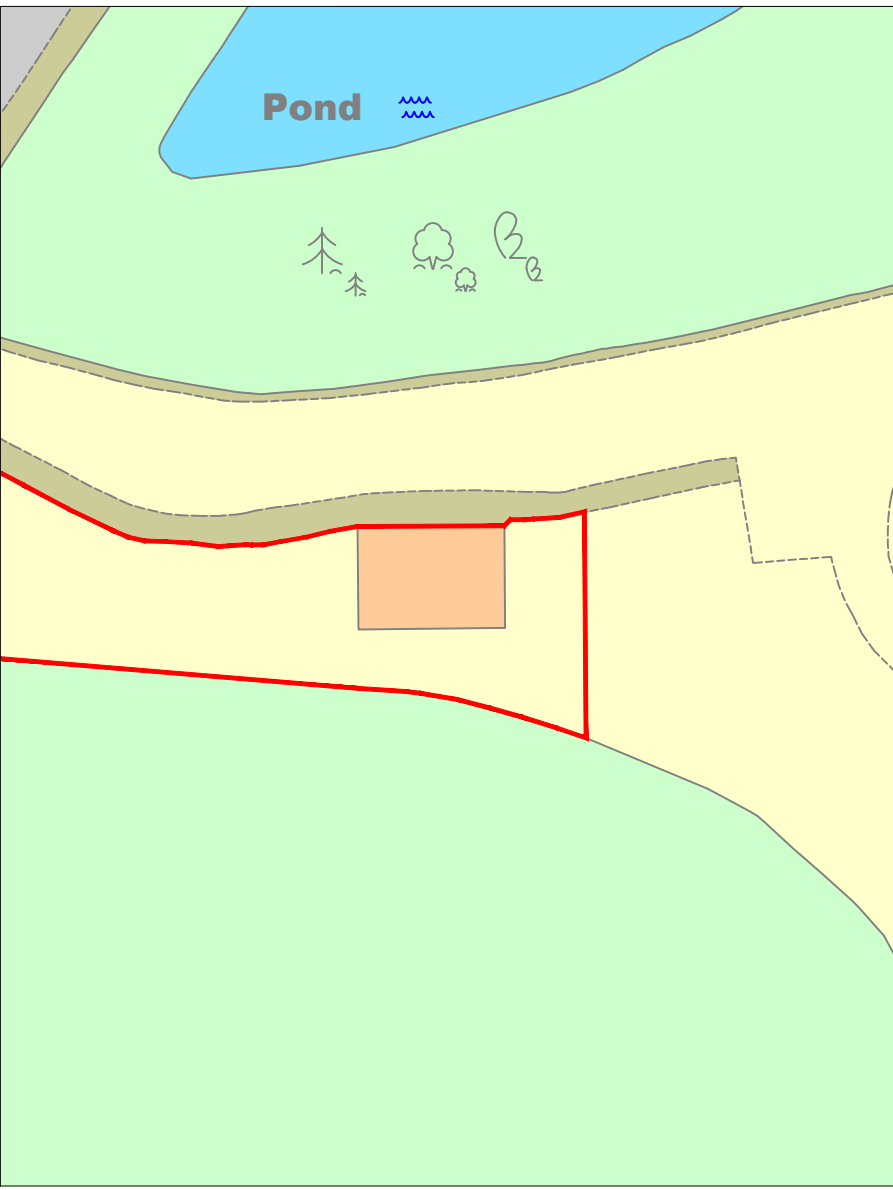

Site Plan
Scale 1:500

 

Revision Details	

Project / Title:
Proposed Single Storey Side & Rear Elevation Extension

Client:
The Bungalow
Ashfield Lodge, Palantine Road,
Didsbury M20 2UD

Drawn: MJD **Scale:** As Shown **Date:** 10.09.20
AutoCAD Location: D:\BentleyP&M\Planning Apps\

No. SSSE-TBD-002 **Rev.** A



Office: 1 Anfield Road, Sale, Cheshire M33 2AY
Telephone: +44 (0) 161 282 5310
Mobile: +44 (0) 7903 720 144
E-mail: Bentleypandm@gmail.com