
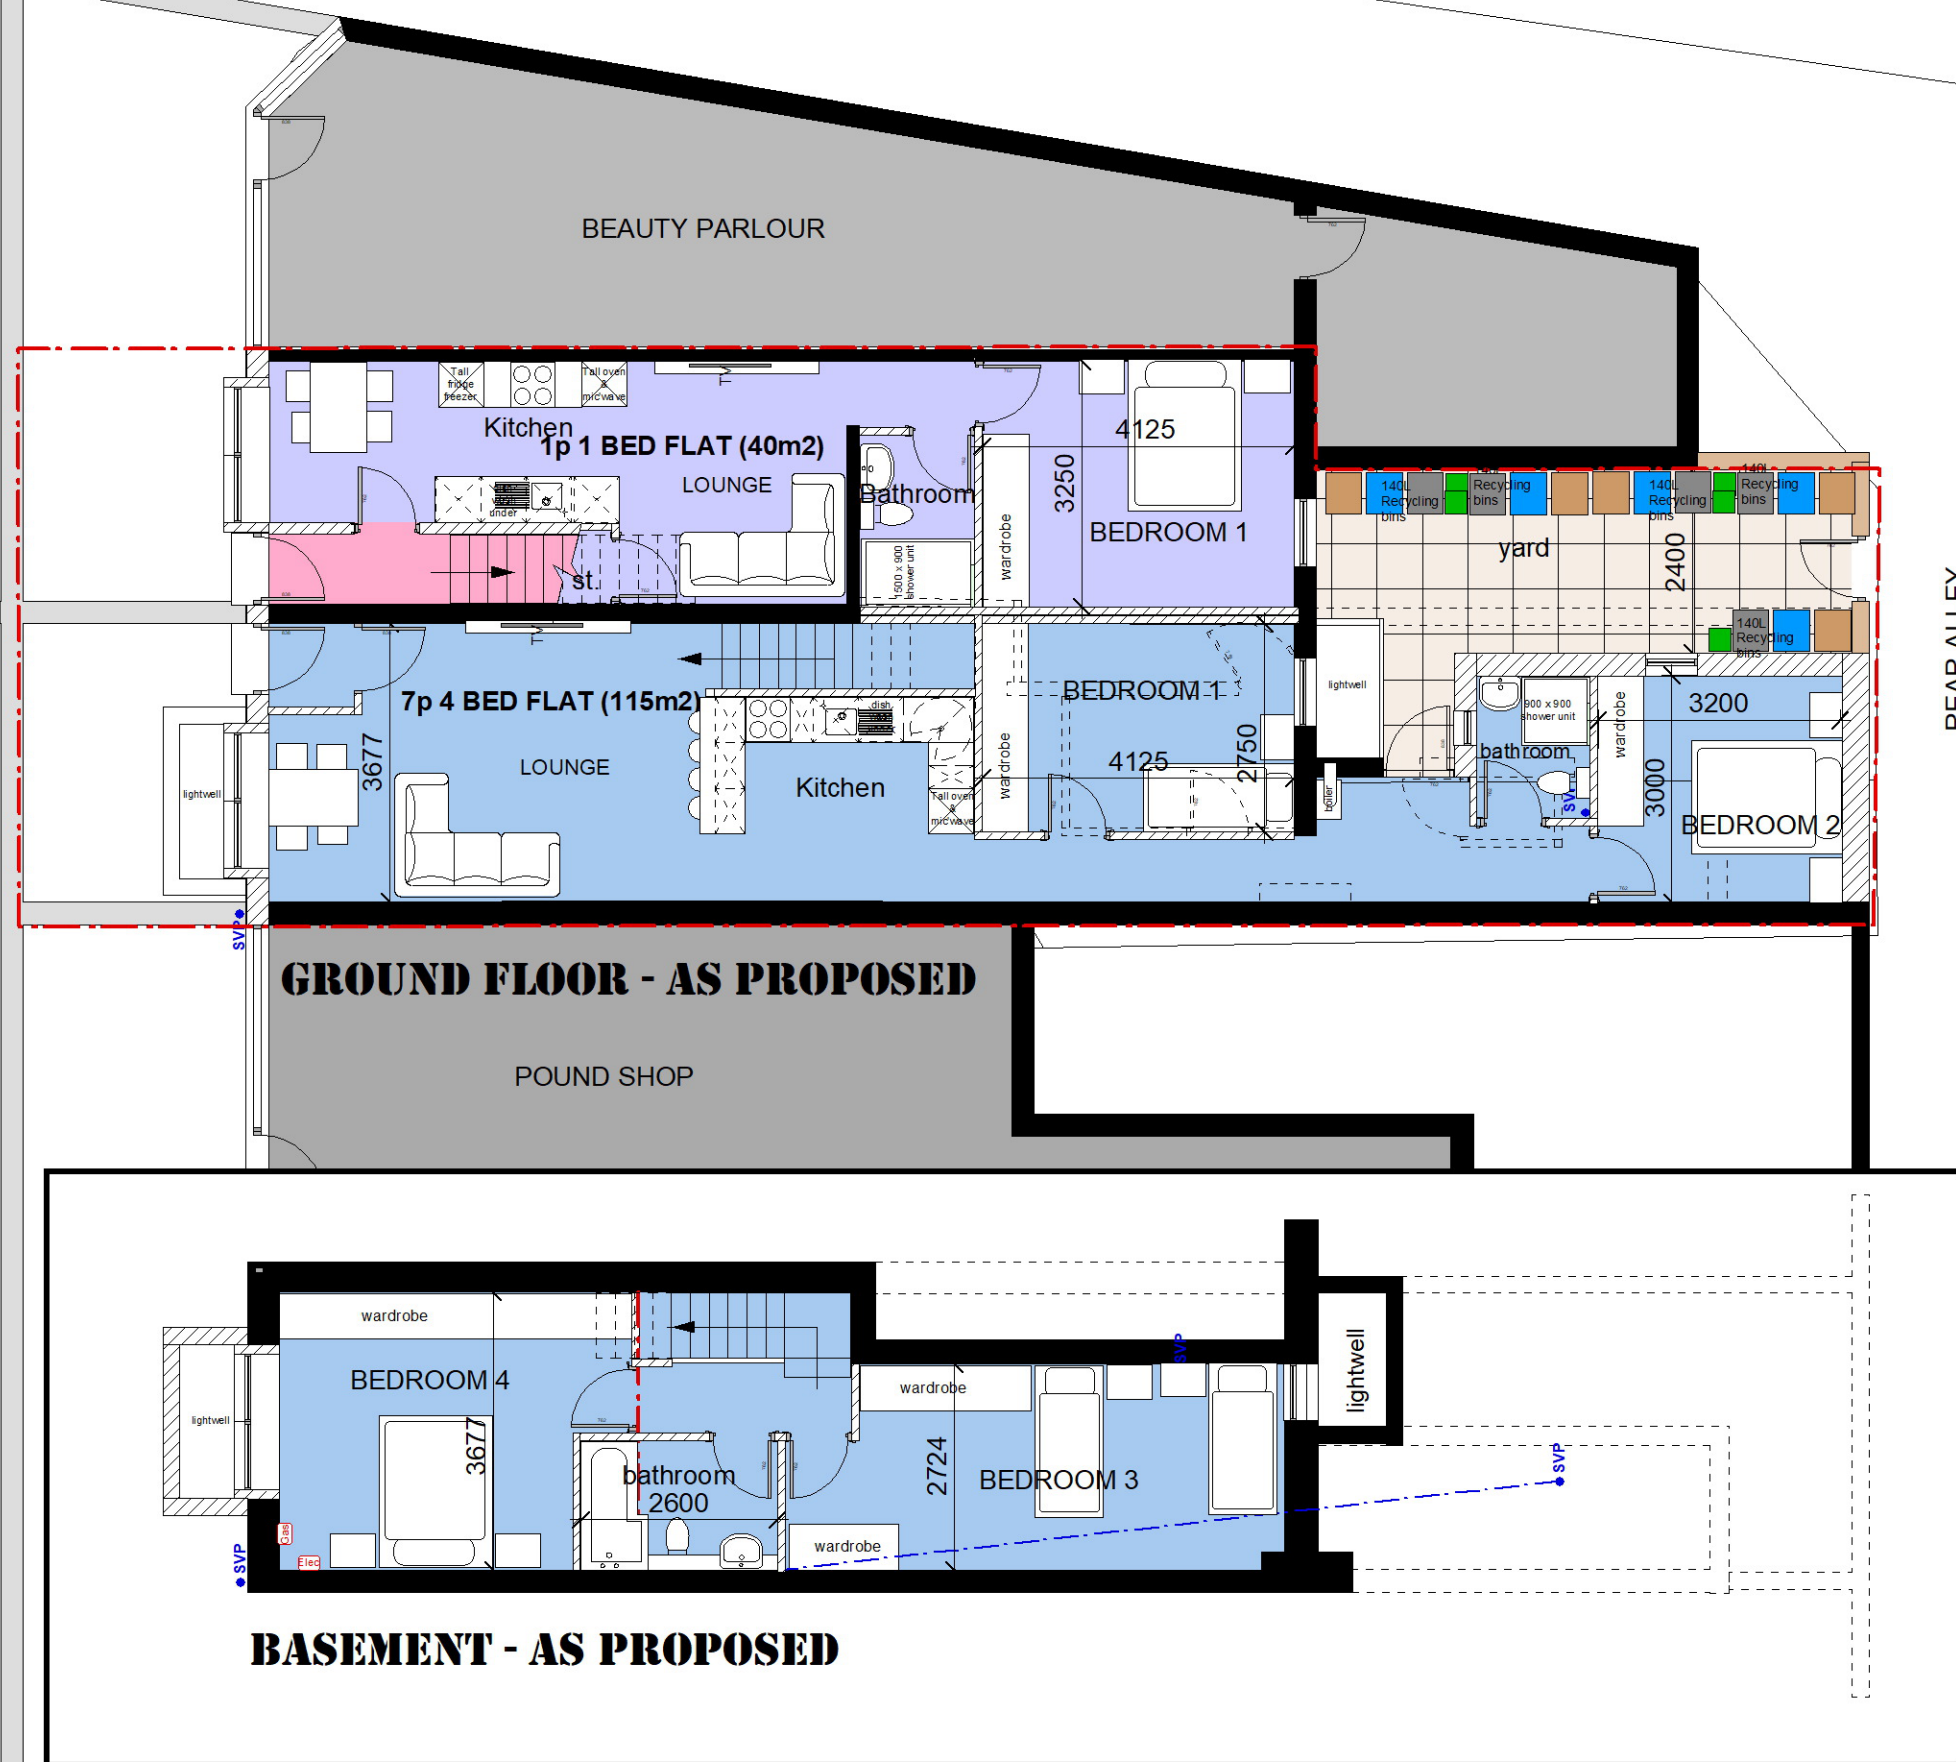


BURNAGE LANE

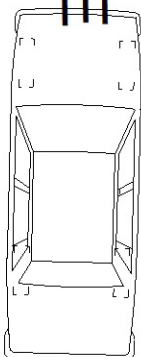

REV A - First floor flat reduced to 1bed, rear ground floor extension reduced and bins indicated in yard.

P04A

DRAWING: FLOOR PLANS as PROPOSED - LOWER LEVEL

JOB TITLE: CHANGE OF USE Class E to C3 _ 185 Burnage Lane, Burnage, Manchester, M19 1FE

CLIENT: Ms Shabnam Khan

SCALE: 1:100 @ A3

DATE: Nov 2022

0m 2m 4m 5m
SCALE

D@C DESIGN
ARCHITECTURE & PLANNING
0776 452 3545 0161 425 3934