


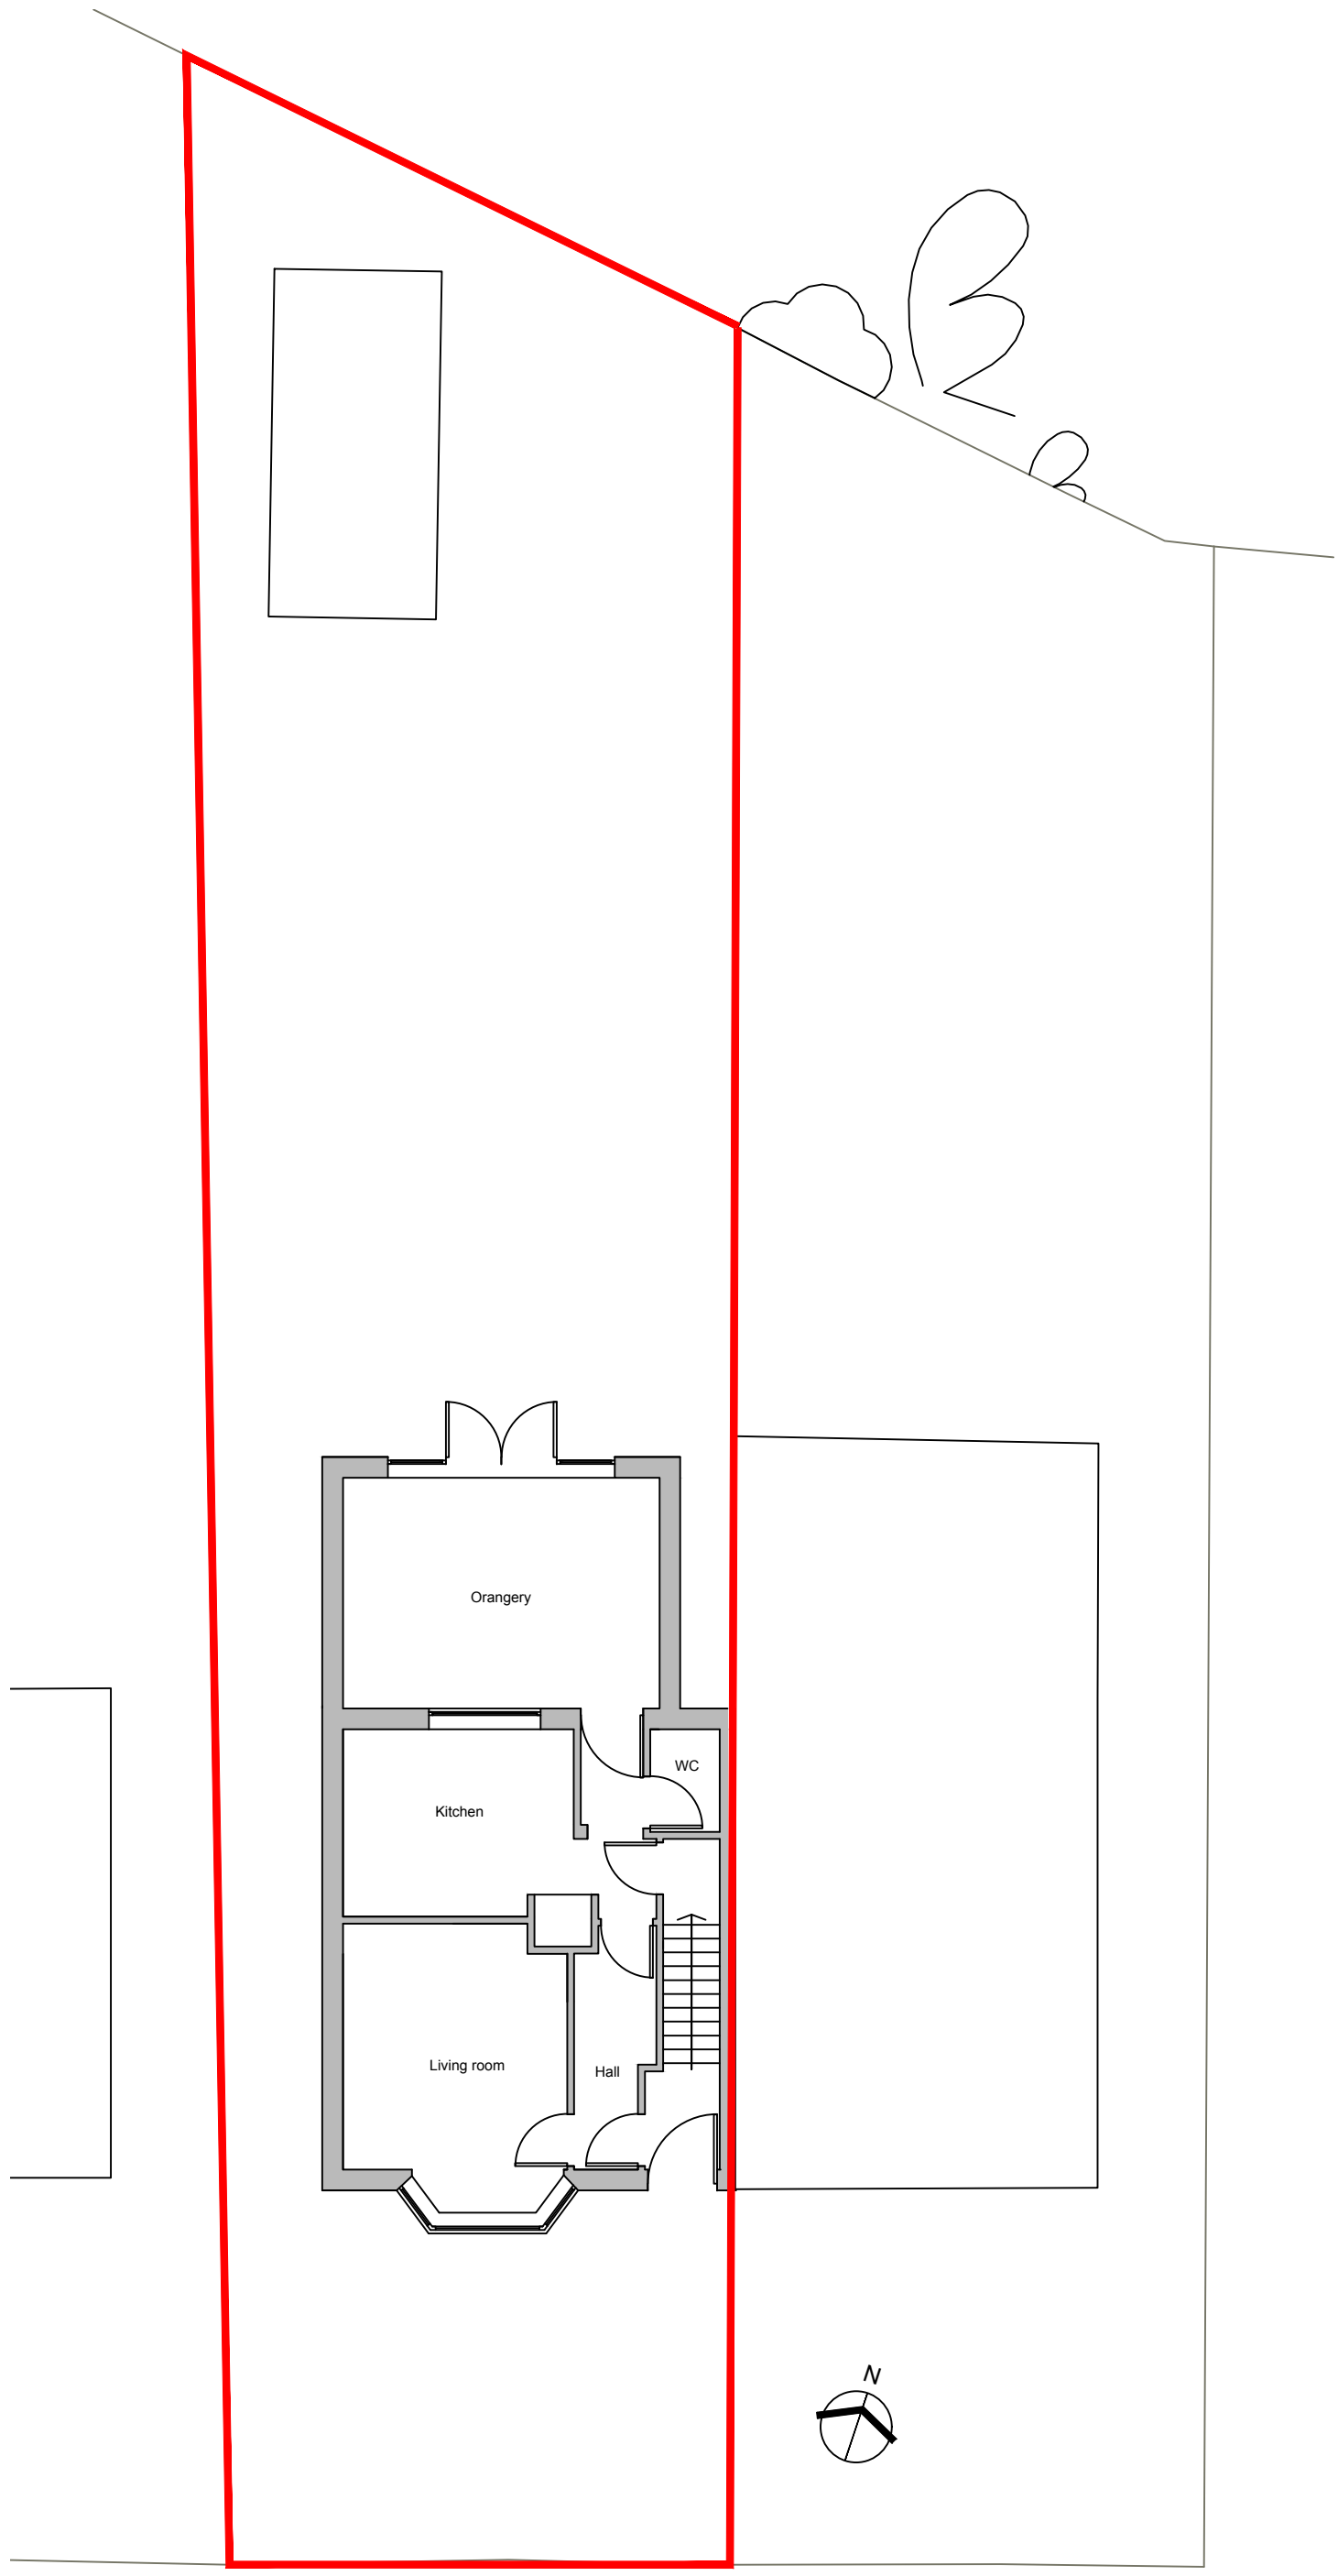

Existing Site Plan



Client:	
Mr N Bowles 17 Himley Road, Manchester, M11 4JE	
Project:	
Proposed Garden Room	
Title:	
Existing Plans	
Scale: 1:100 @ A3	
Drawn:	Date:
C.K.	May 2023
Project no.:	Drawing no.:
3207	3207-001

PLANMART LIMITED
 9, GEORGE STREET, GLOSSOP,
 DERBYSHIRE SK13 8AY.
 TEL: 01457 863153