




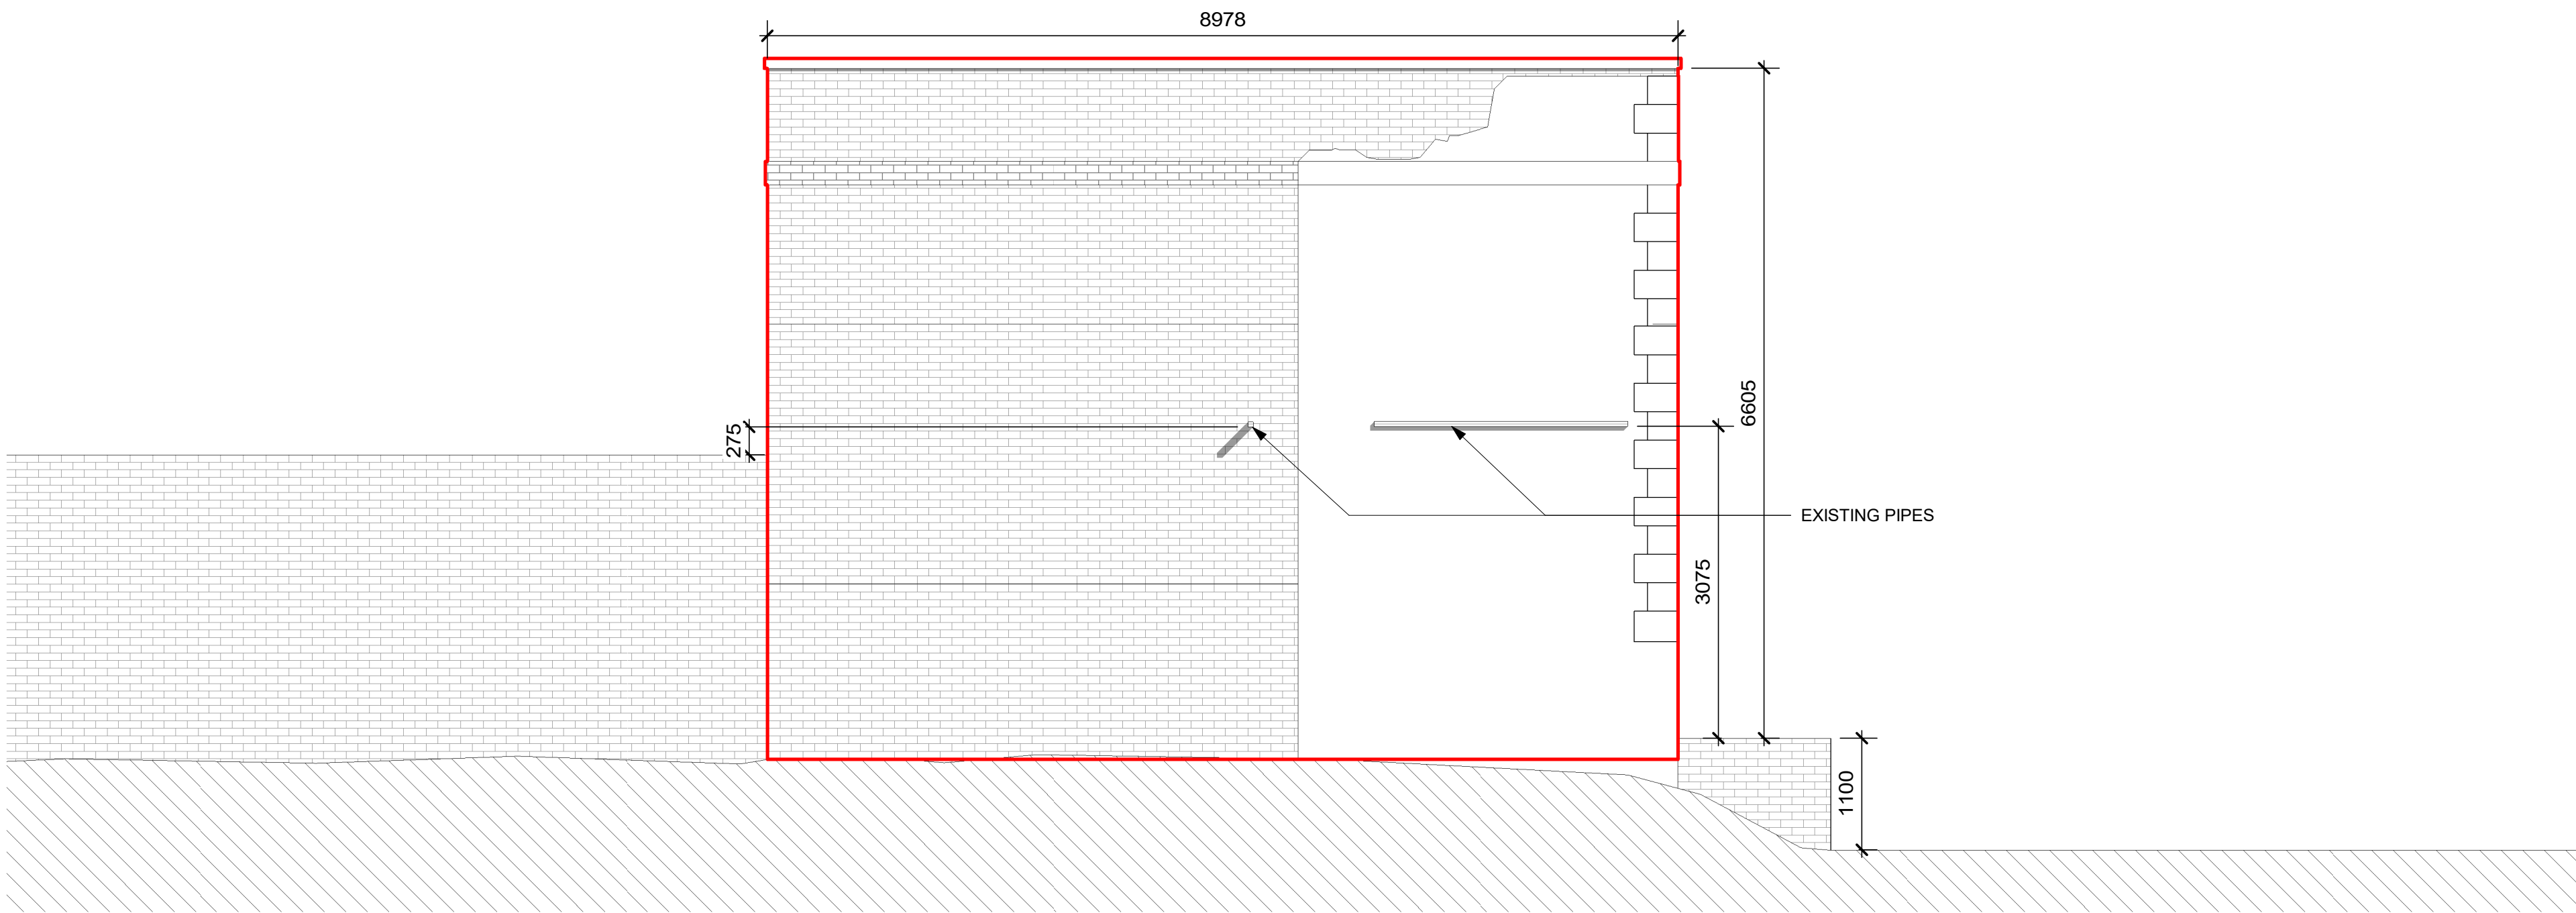



1 EXISTING FRONT ELEVATION
1:50

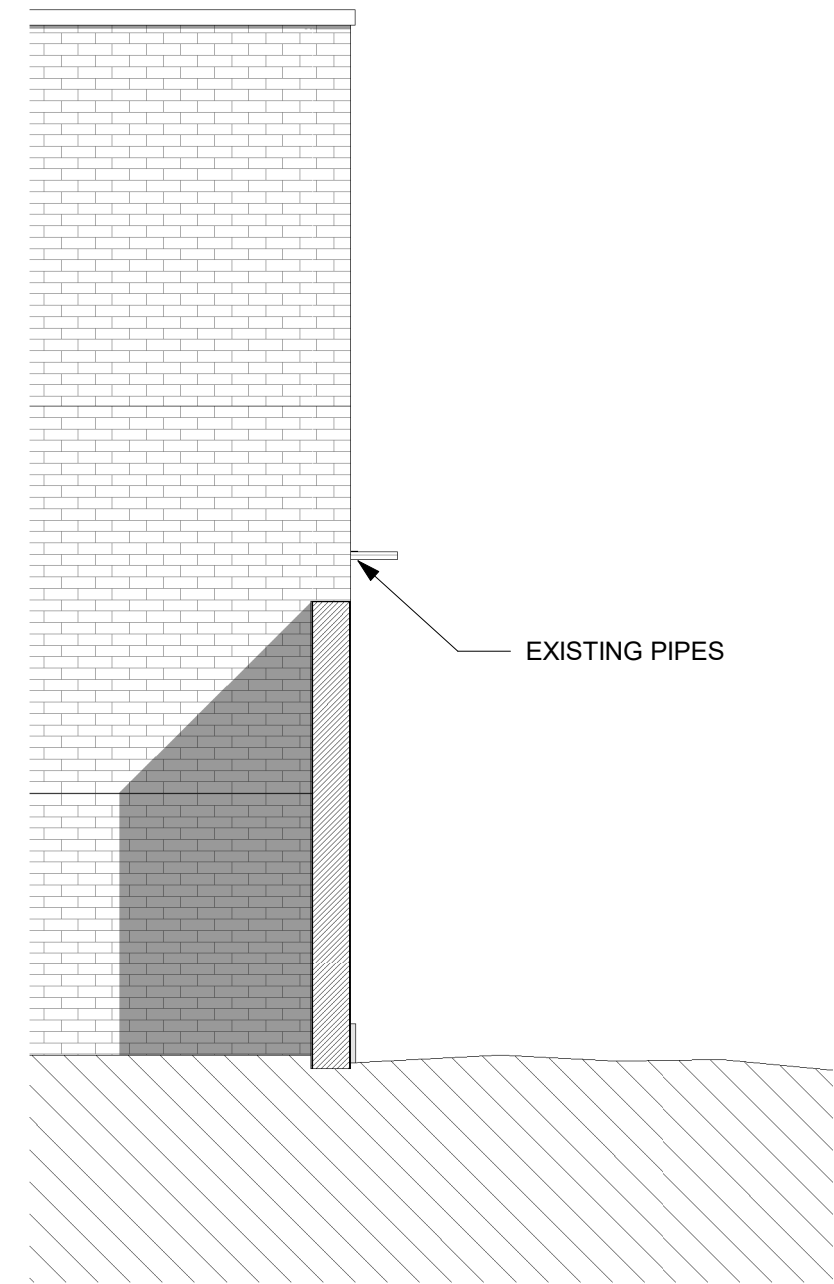

3 EXISTING SIDE ELEVATION
1:50

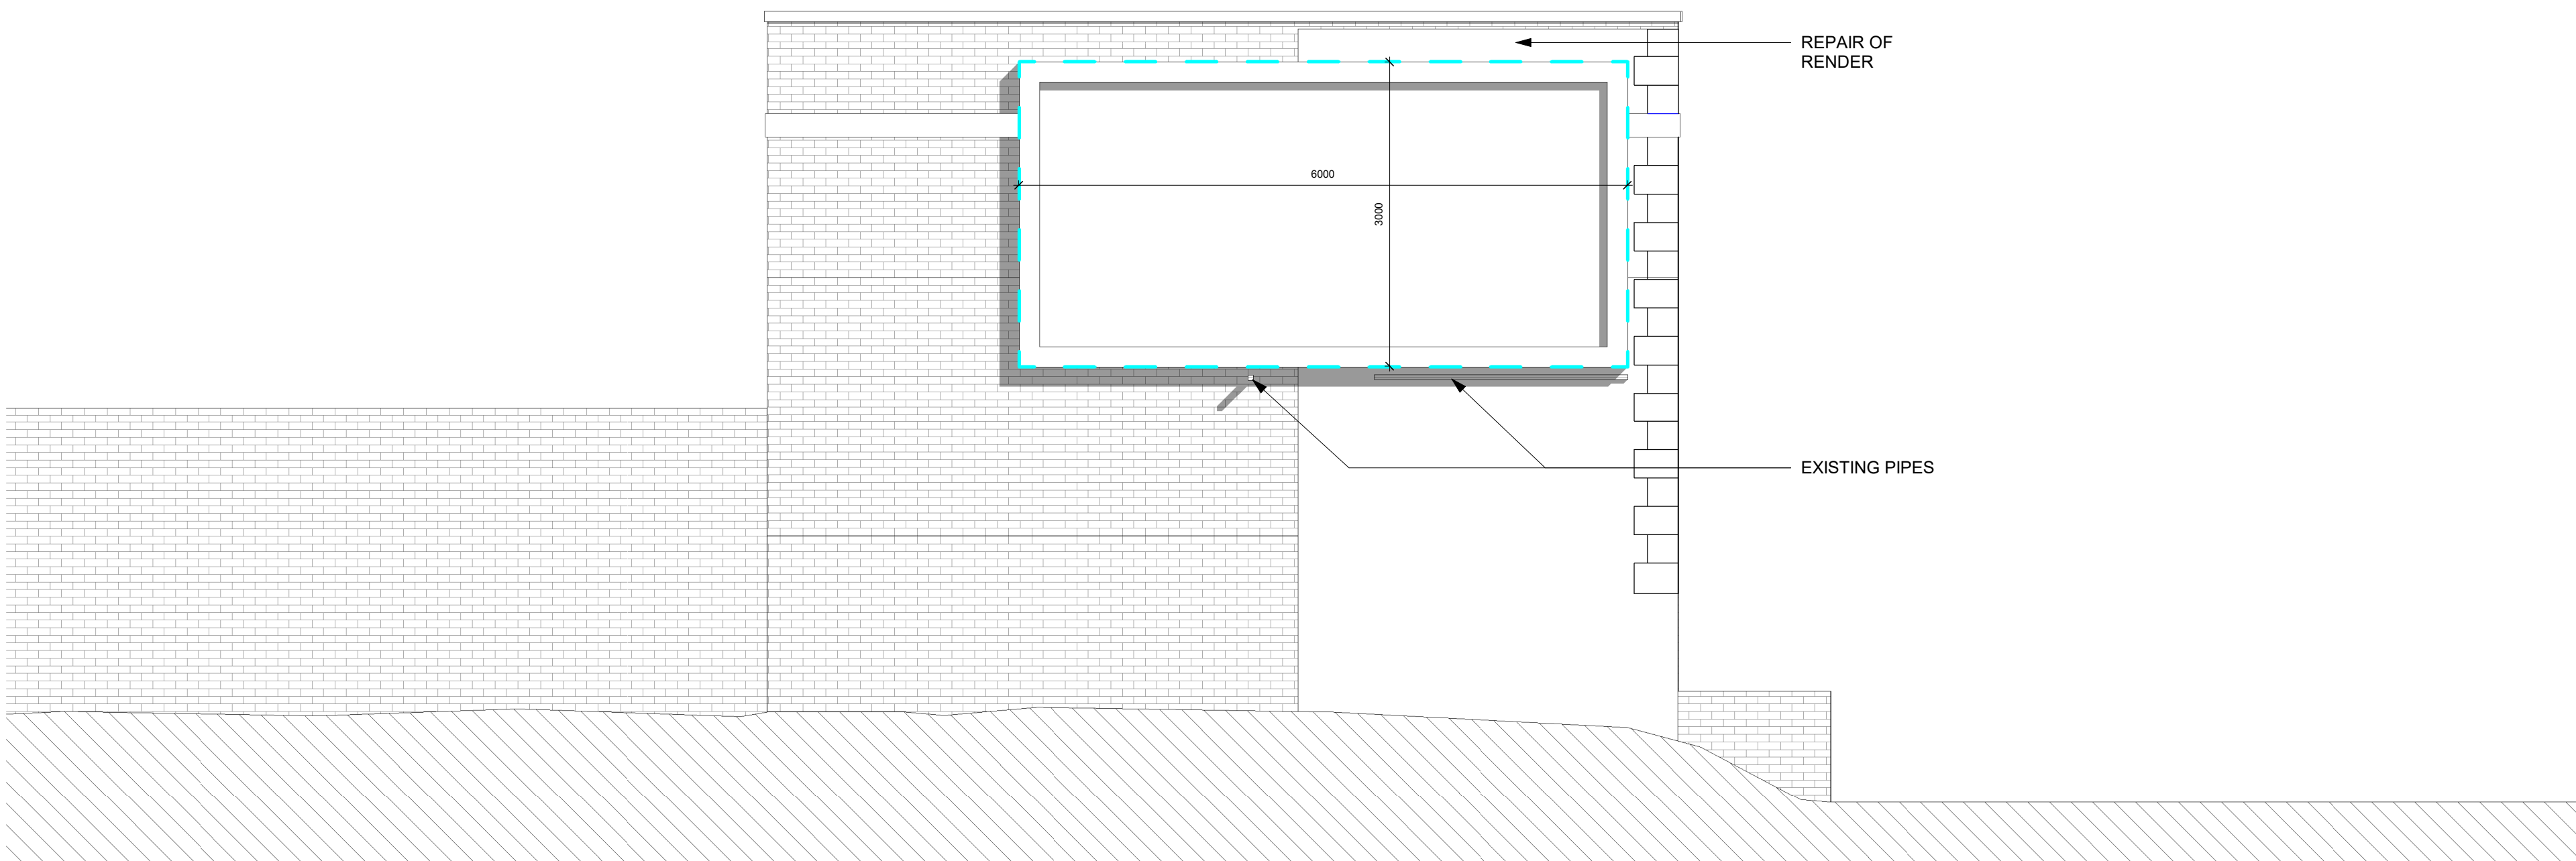

2 PROPOSED FRONT ELEVATION
1:50

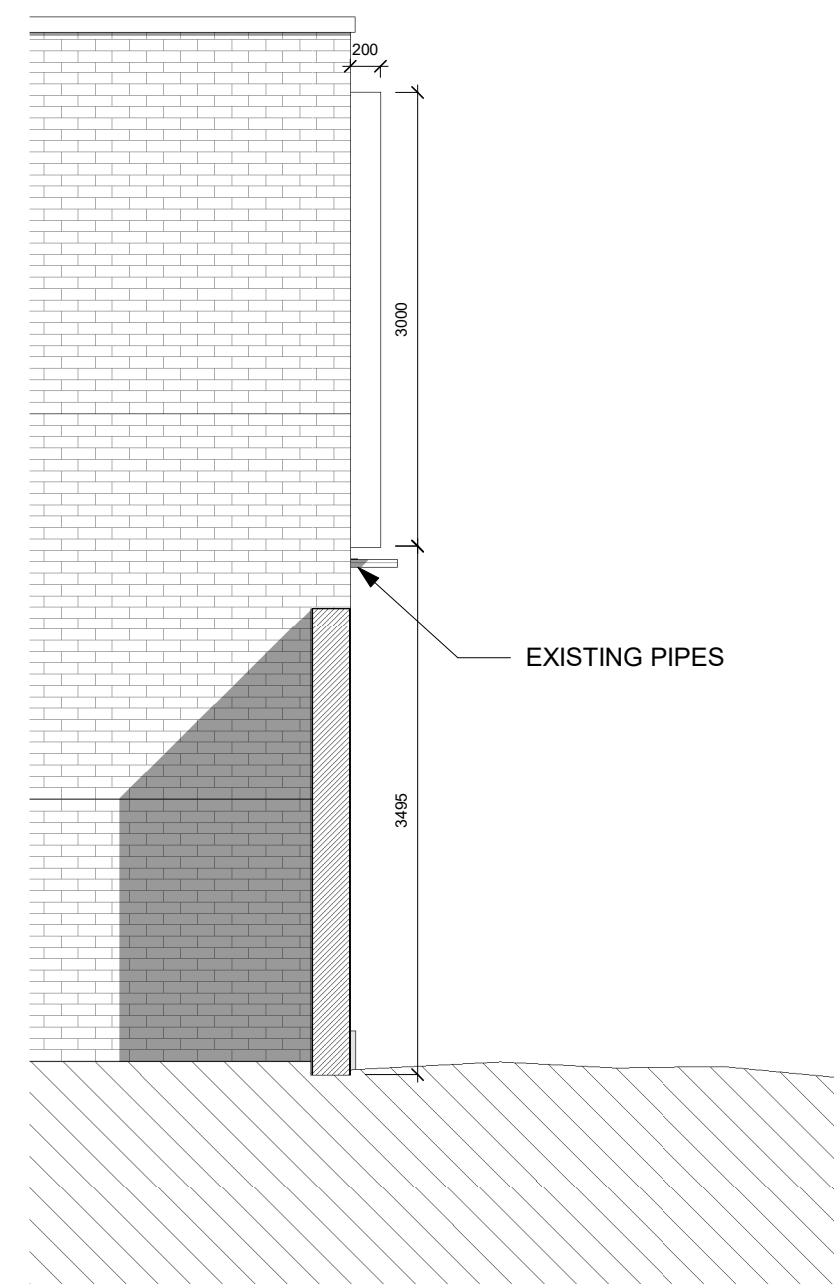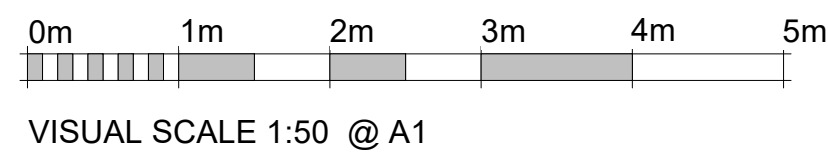

4 PROPOSED SIDE ELEVATION
1:50

Key
— Site Boundary
- - - Proposed Screen

Revision	No.	Description	Date
----------	-----	-------------	------

PROJECT 735 Ashton Old Rd		
ADDRESS 735 Ashton Old Rd, Openshaw, Manchester M11 2HD		
CLIENT NAME SPECTRUM		
PROJECT STATUS PLANNING		
SHEET N. A03	DRAWING TITLE Proposed Elevation	
DESIGNED BY: Able Construction	DRAWN BY: JC	CHECKED BY: Able Construction
DATE: 11/01/2023	SCALE As Indicated @ A1	

SPECTRUM
ADVERTISING