


**General Notes**


All dimensions are to be checked on site prior to construction, manufacture of any components and ordering of materials and equipment.

Any discrepancies are to be reported to the architect for clarification.

All materials and workmanship to be in accordance with the current British Standards and codes of practice.

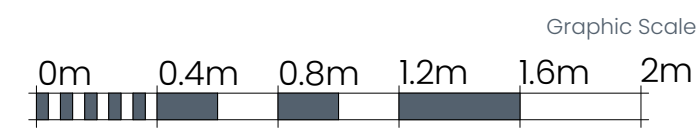

Building Key

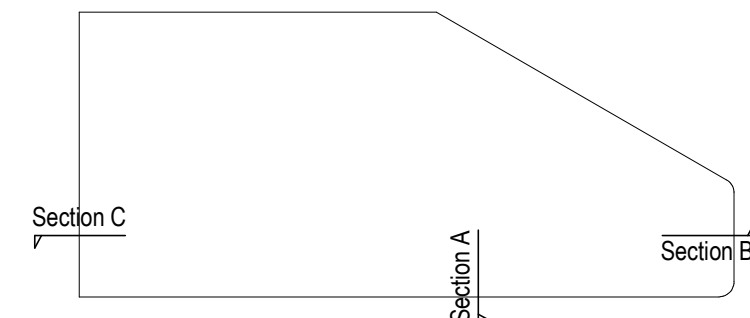

## Sections key plan

1: 500

### Proposed Materials Key

1. Facing Brickwork
2. Capped Stick-Built aluminium or composite aluminium Curtain Wall or top hung openable windows, bronze finish.
3. Aluminium or composite aluminium Glazed Doors (door height 2100mm) to Capped Stick-Built Curtain wall system, bronze finish.
4. Perforated metal panels balustrade, bronze finish
5. Brick Faced Concrete Upstand
6. Louvre System, bronze finish
7. Perforated metal panels infill (antislip - anti-trap), bronze finish
8. Bronze finish metal plinth.


- R2 - Parapet  
48600
- R1 - Roof  
48300

- 03 - Third Floor  
44700

- 02 - Second Floor  
40500

- 01 - First Floor  
36900

- 00 - Ground Floor  
33300

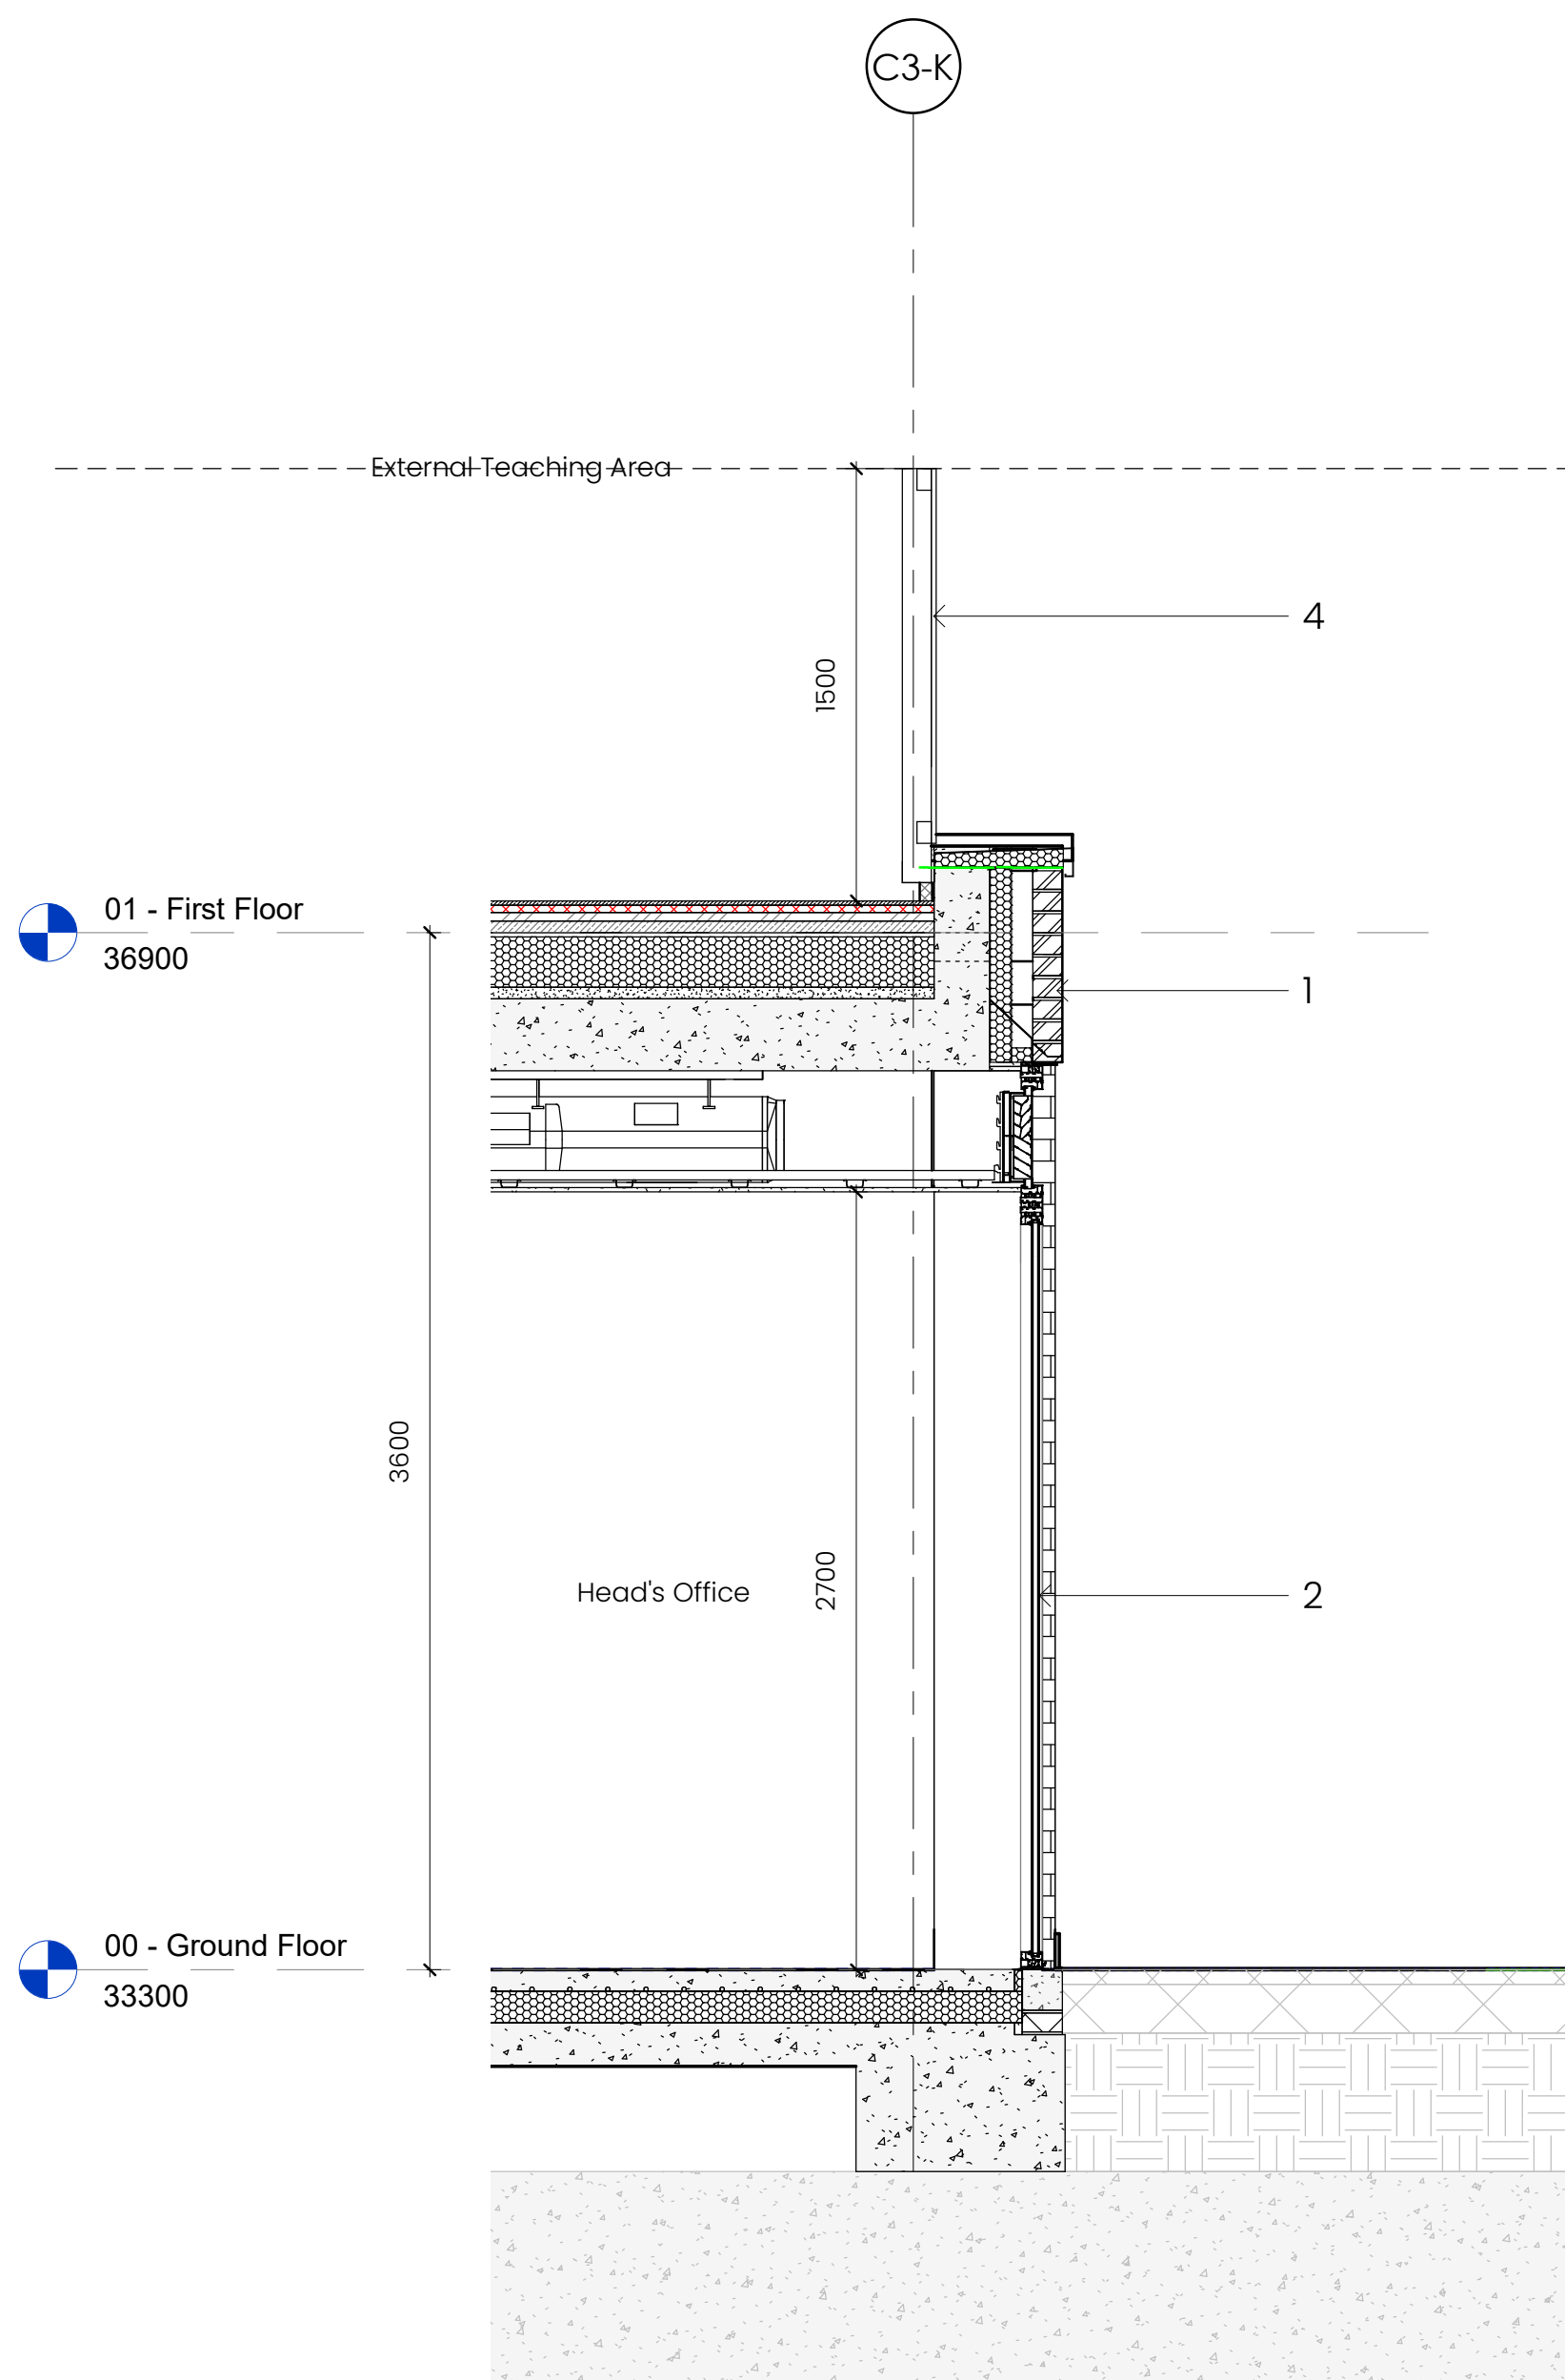

Section B  
1: 25



North Elevation Extract - Detail B  
1: 25

|     |          |    |                                         |
|-----|----------|----|-----------------------------------------|
| P02 | 07/11/22 | KK | NMA Issue with amended door heights     |
| P01 | 18/10/22 | OH | NMA Issue                               |
| X01 | 31/03/22 | KK | Reserved Matters Application Submission |
| Rev | Date     | By | Description                             |

**arkilab**  
DESIGN STUDIO

www.arkilab.co.uk info@arkilab.design

Client  
Renaker Build, MCC

Project  
Crown Street Primary School

Drawing  
External Facade Details (Section B)

Drawing Number  
zone - originator - class - type - level - number

C3 - AKL - G251 - SE - XX - 0018 - P02

Suitability  
S5

Suitability Description  
For Client Approval

Stage  
RIBA 03

Purpose  
Planning

AKL Job Number  
21018

Scale  
As Indicated @A1

Date  
March 22

Drawn By  
RSB

Checked By  
KK

Copyright of Arkilab Ltd 2022. All rights reserved. This drawing is not to be copied or disclosed by or to any unauthorised persons without the prior written consent of Arkilab Ltd.