

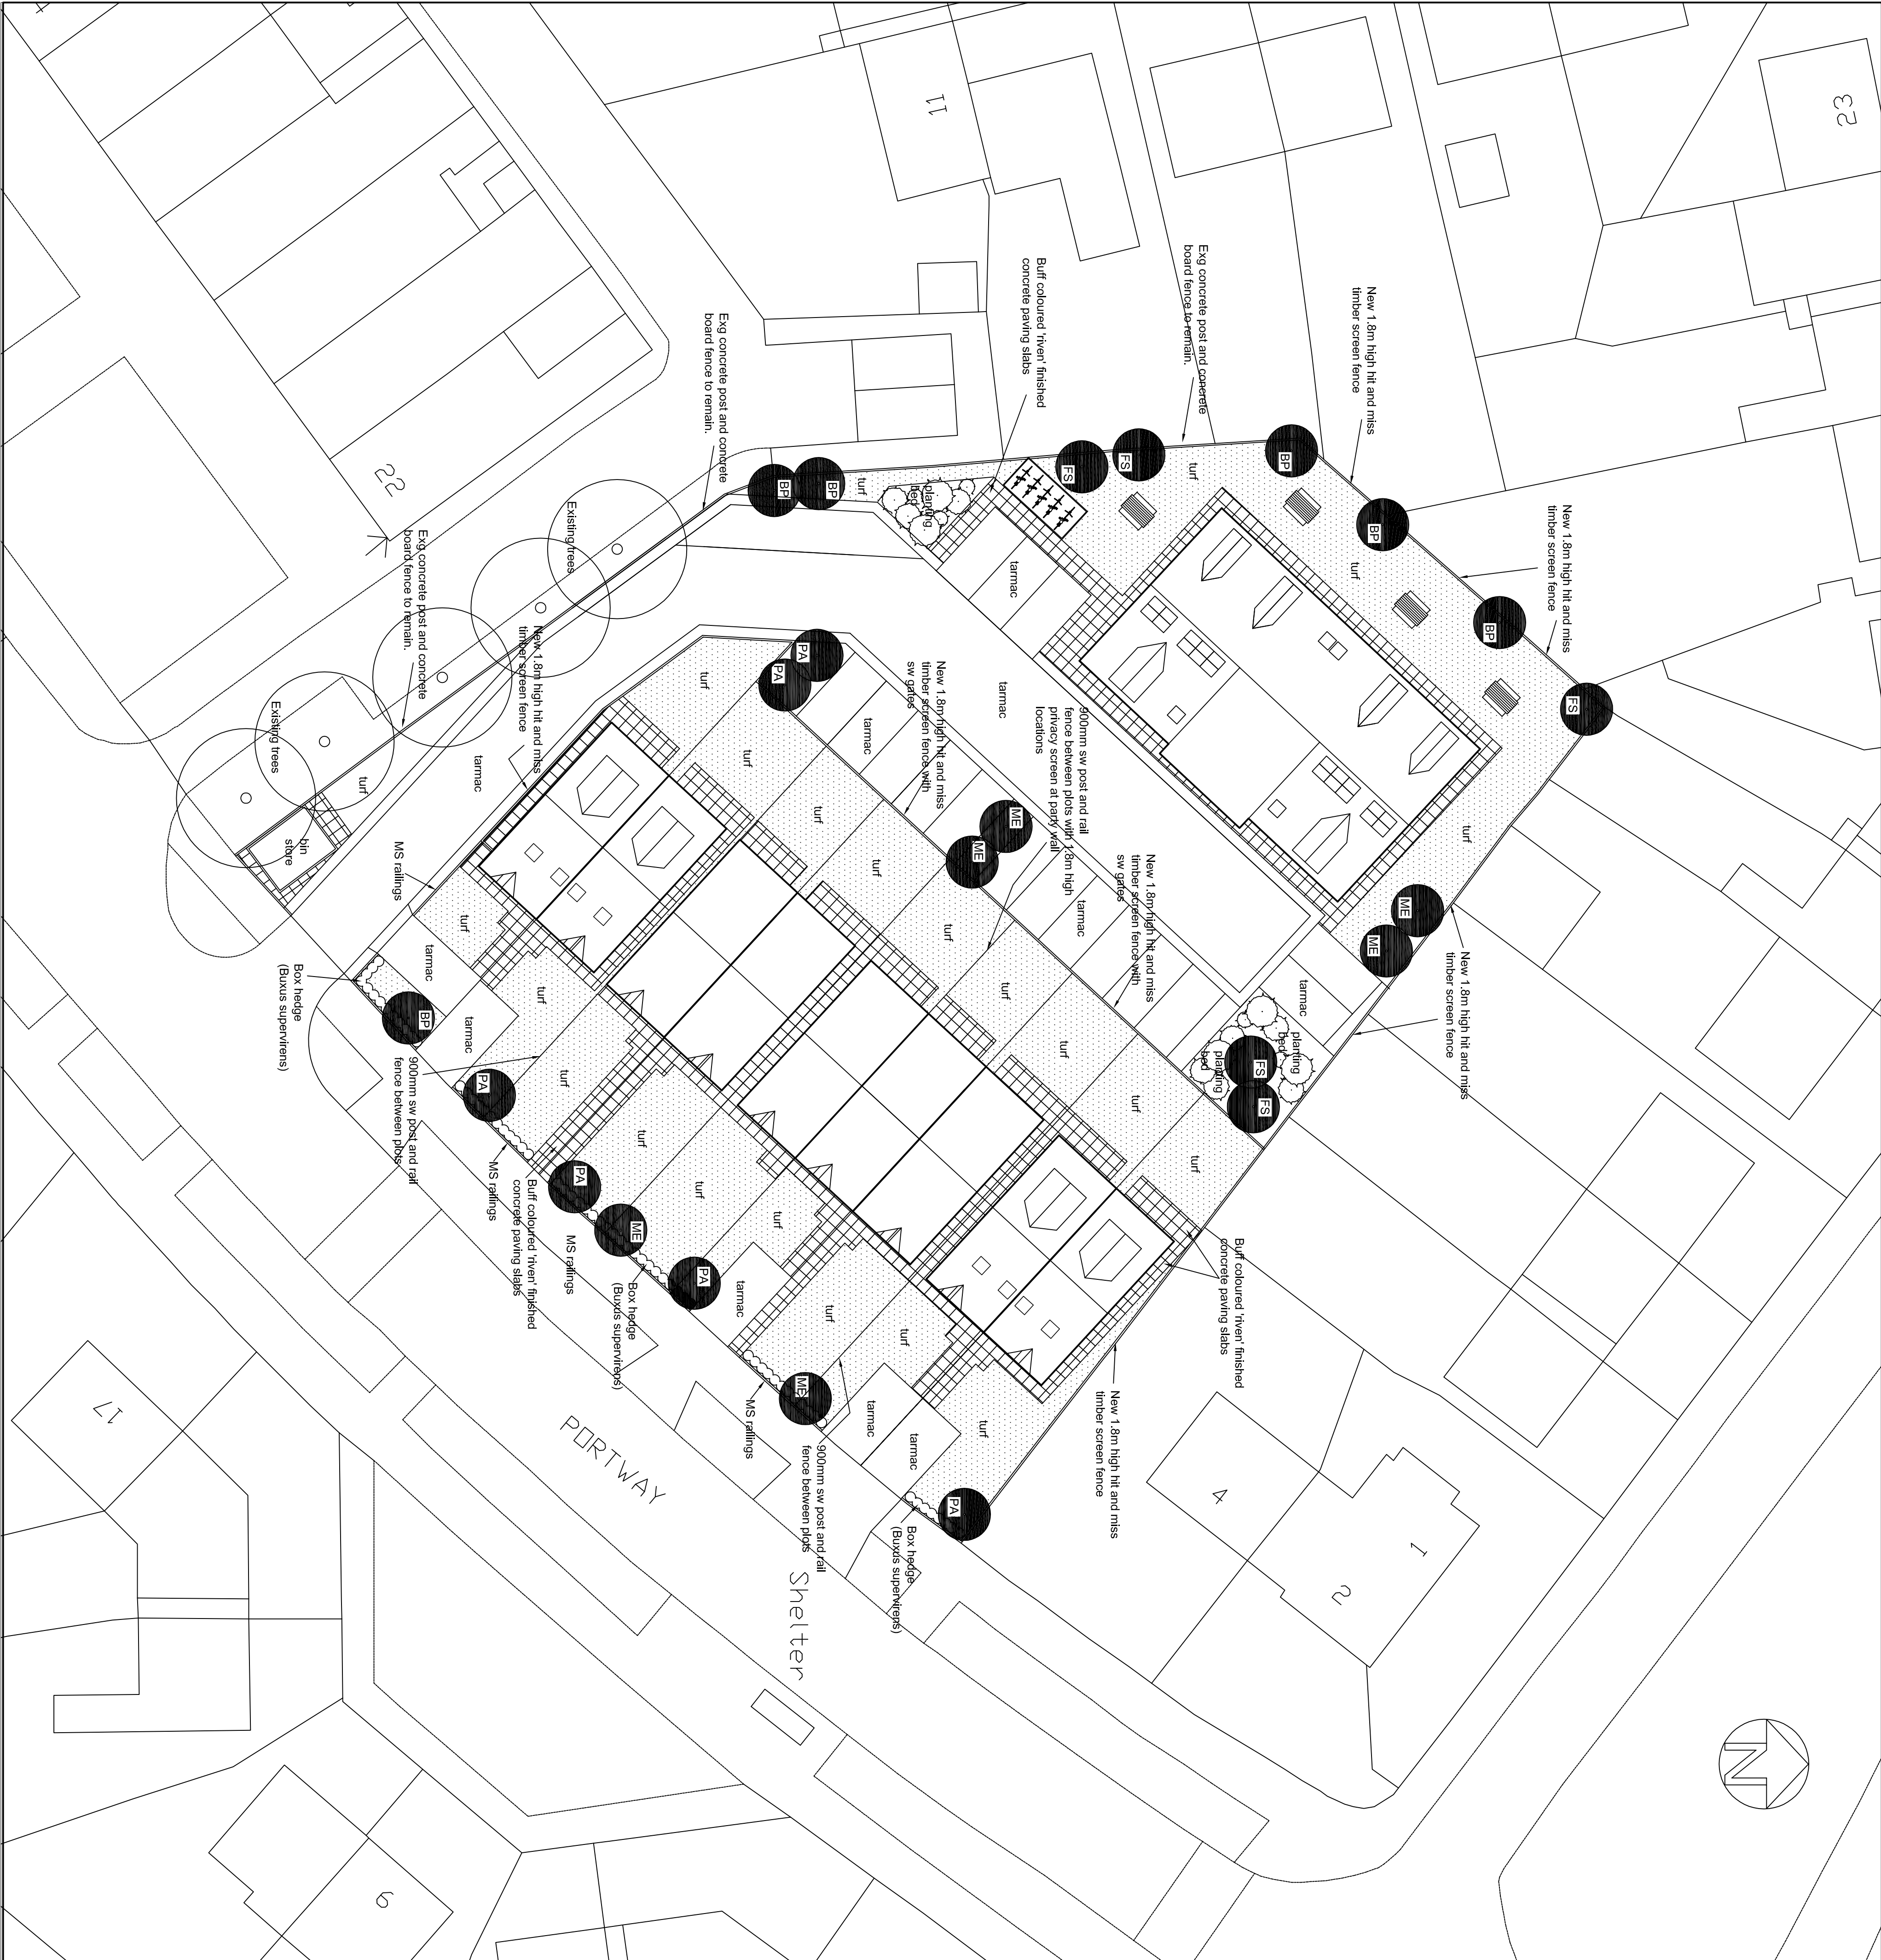


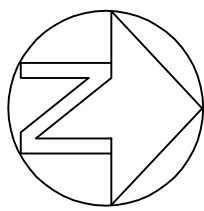


General Notes
Do not scale from this drawing. If in doubt ask.
Copyright exists on all drawings and drawing should not be copied without the consent of P N Bakes Architectural Consultancy.
Drawing to be read in conjunction with all relevant Specifications and other Consultants drawings.
All dimensions and levels to be checked on site prior to commencement. All materials and workmanship to comply with British Standards and Codes of Practice and meet current Building Regulations.

Ref.	Revision	Date
------	----------	------

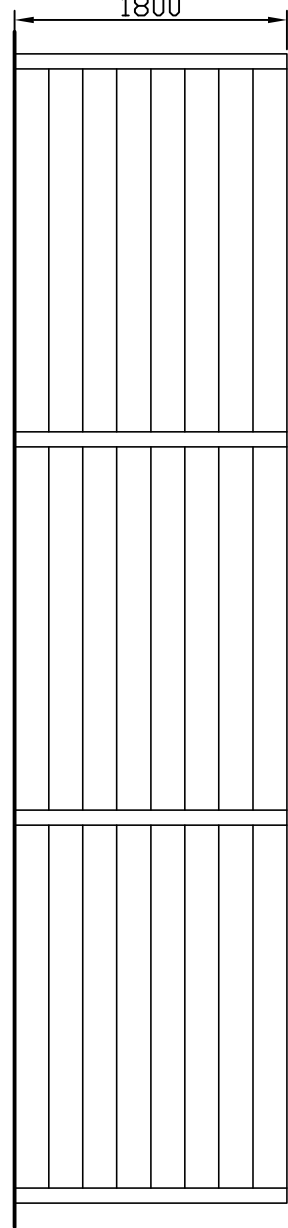


Existing Concrete post and panel fence 1:50

100x100mm sw tan. posts
75x25mm sw tan. hit and miss boarding on 100x38mm sw tan. rails

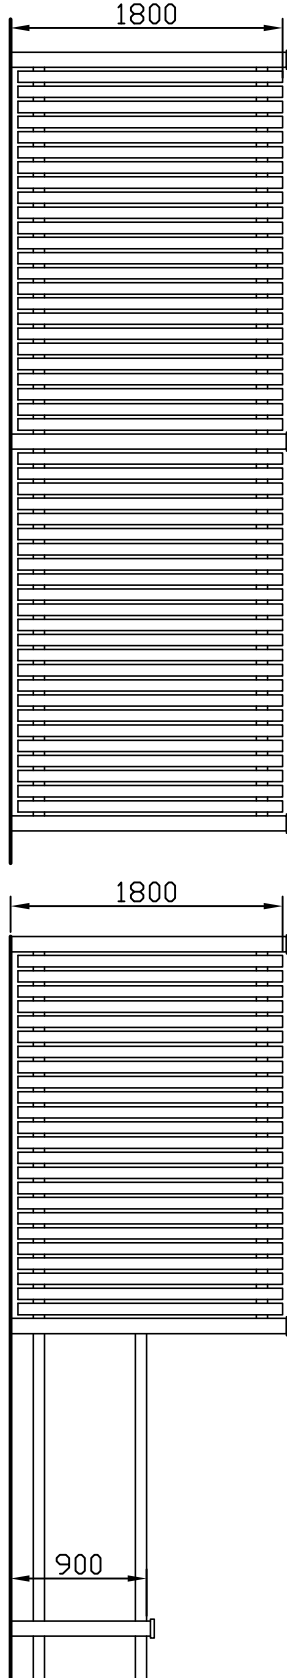


1.8m High Privacy Screen / Post and Rail Fence 1:50

100x38mm sw tan. rails fixed to 75x75mm sw tan. posts
Railings to be galvanized and painted black

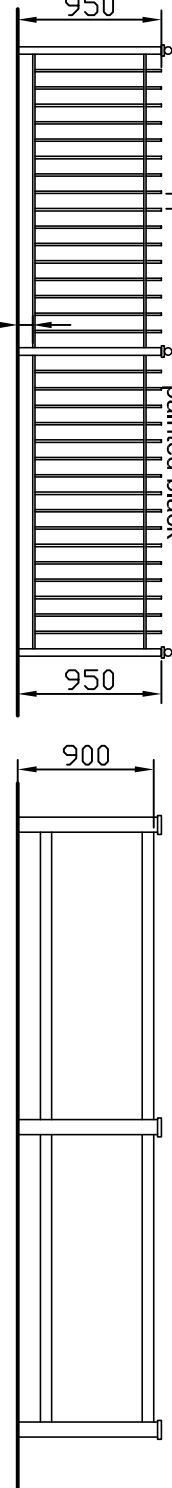



0.9m High MS Railings 1:50

100x100mm sw tan. posts and miss boarding on 100x38mm sw tan. rails

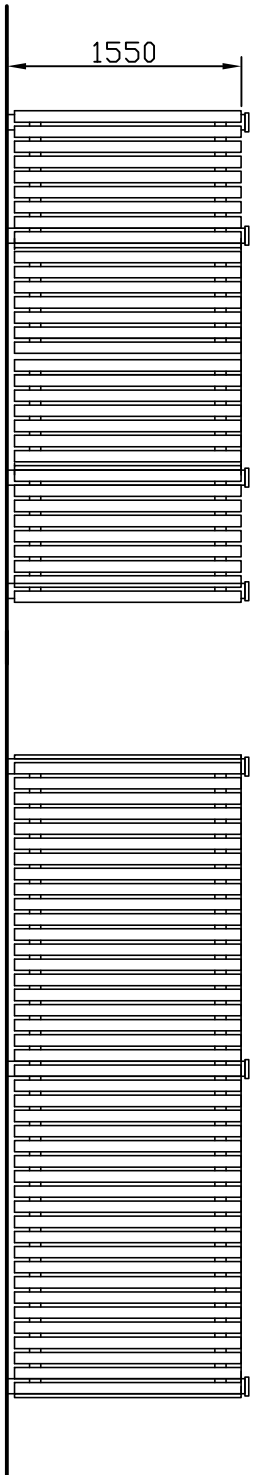

Bin Store Front Elevation 1:50

Bin Store Side Elevation 1:50

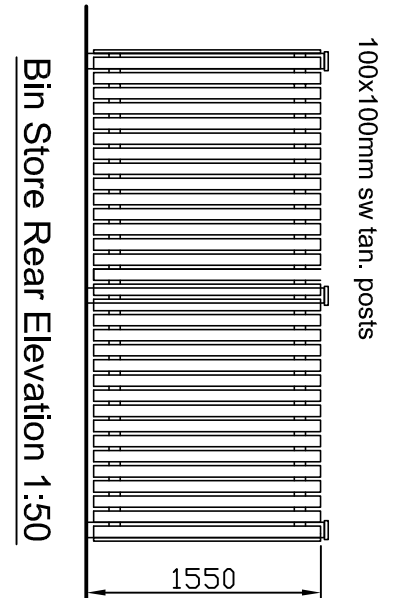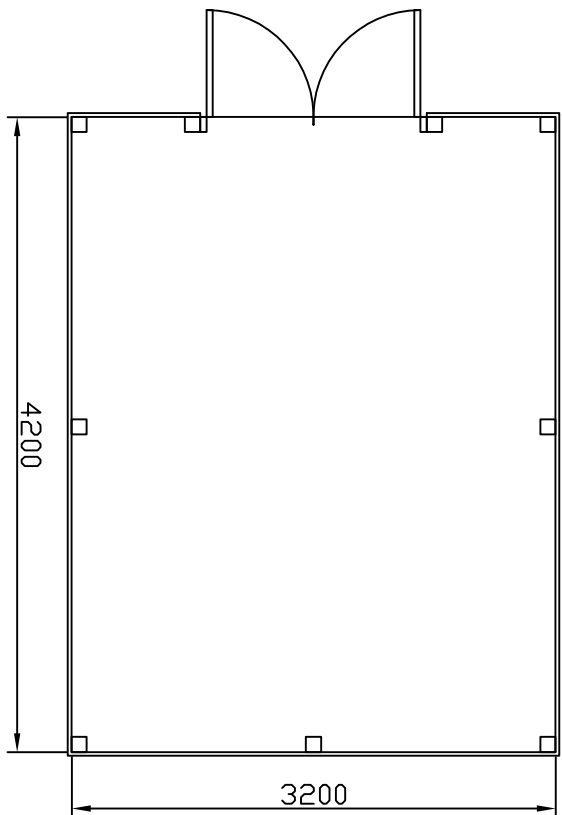

Bin Store Plan 1:50

Key

Trees

- BP - Betula Pendula (Silver birch)
- FS - Fagus Sylvatica (Beech)
- PA - Prunus Avium (Wild Cherry)
- ME - Malus 'Everest' (Crab Apple)

Hedge

- Buxus Sempervirens (Box Hedge)

Paving

- 750 x 600mm Buff coloured 'River' finished concrete paving slabs.

PNBakes
Architectural Consultancy

23 Market Street, Thornton, Bradford, BD13 3HW
Tel/Fax : 01274 830355 Mobile : 07989 579231
Email : philbakes@aol.com

Client : Bala Service Ltd.

Project : Landscaping / external Works Plan

Drawing No. : B/20/1267/11
Scale : 1:200, 1:50 @ A1
Date : April 2023